



PROJECT: RESIDENTIAL APARTMENT
37-39 Essex St
Cambridge, MA
CLIENT: 37-39 Essex St

ARCHITECTS

OWNER


COVER SHEET

SHEET TITLE -



AMINENI
CONSTRUCTION

A0

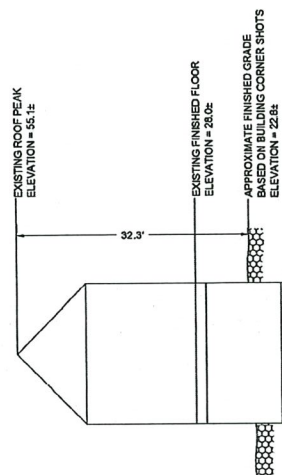

NOT TO SCALE

Location Details
 Address: 37 Lincoln St
 Map Loc: 92.173

Ground Elevation
 Elev: 21.5
 Elev: 26.3

[illegible]

Long-Term Flood Elevations
1% LPI: 23.4
10% LPI: N/A

HEREBY CERTIFY THAT THIS PLAN
WAS PREPARED FROM
AN ON-THE GROUND SURVEY.



S. VAKA, P.L.S. #51616

NOT FOR CONSTRUCTION


PREPARED FOR:
AMINENI CONSTRUCTION
37-39 ESSEX STREET, CAMBRIDGE, MA 02139

DRAWING TITLE:
EXISTING CONDITIONS
PLAN OF LAND

PREPARED BY:
ALPA CONSULTING LLC
40 Salem Street Bldg 2, Suite 18
Lynnfield, Massachusetts 01940
(978) 301-6100
Alpa-llc.com

SCALE AS NOTED	FIELD CHIEF	EM
DATE 11/04/2025	DRAWN BY:	GL
PROJECT NO. 37-30	CHECKED BY:	SV

SHEET NO
C1

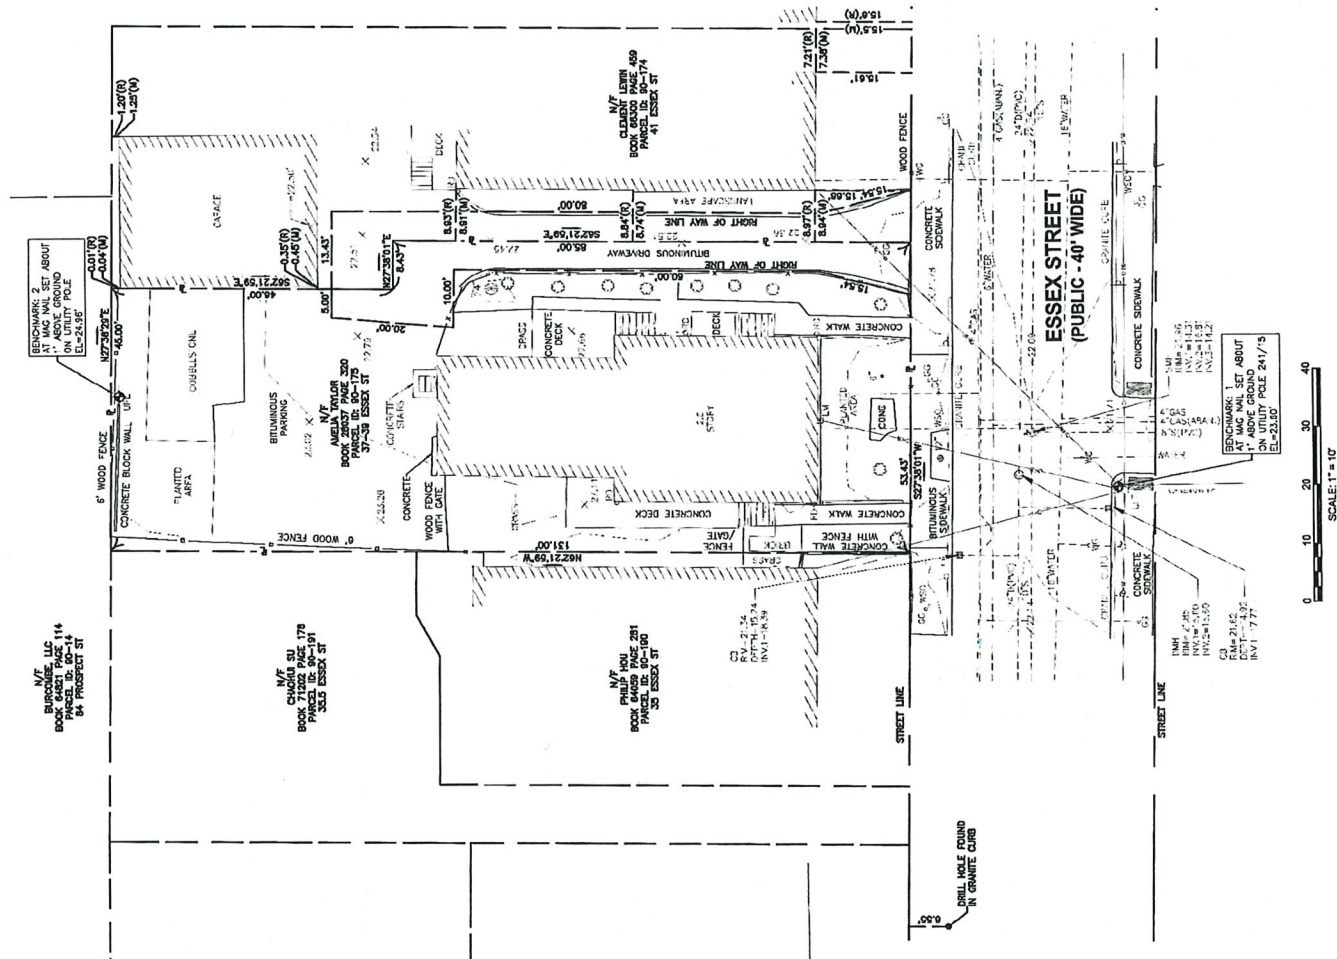

BOUNDARY	BOUNDARY	WAG LINE	WAG LINE
BURR	BURR	UNDOGRADED AREA	UNDOGRADED AREA
CL	CL	150	150
CL	CL	100	100
CL	CL	50	50
CL	CL	25	25
CL	CL	12.5	12.5
CL	CL	6.25	6.25
CL	CL	3.125	3.125
CL	CL	1.5625	1.5625
CL	CL	0.78125	0.78125
CL	CL	0.390625	0.390625
CL	CL	0.1953125	0.1953125
CL	CL	0.09765625	0.09765625
CL	CL	0.048828125	0.048828125
CL	CL	0.0244140625	0.0244140625
CL	CL	0.01220703125	0.01220703125
CL	CL	0.006103515625	0.006103515625
CL	CL	0.0030517578125	0.0030517578125
CL	CL	0.00152587890625	0.00152587890625
CL	CL	0.000762939453125	0.000762939453125
CL	CL	0.0003814697265625	0.0003814697265625
CL	CL	0.00019073486328125	0.00019073486328125
CL	CL	0.000095367431640625	0.000095367431640625
CL	CL	0.0000476837158203125	0.0000476837158203125
CL	CL	0.00002384185791015625	0.00002384185791015625
CL	CL	0.000011920928955078125	0.000011920928955078125
CL	CL	0.0000059604644775390625	0.0000059604644775390625
CL	CL	0.00000298023223876953125	0.00000298023223876953125
CL	CL	0.000001490116119384765625	0.000001490116119384765625
CL	CL	0.0000007450580596923828125	0.0000007450580596923828125
CL	CL	0.00000037252902984619140625	0.00000037252902984619140625
CL	CL	0.000000186264514923095703125	0.000000186264514923095703125
CL	CL	0.0000000931322574615478515625	0.0000000931322574615478515625
CL	CL	0.00000004656612873077392578125	0.00000004656612873077392578125
CL	CL	0.000000023283064365386962890625	0.000000023283064365386962890625
CL	CL	0.0000000116415321826934814453125	0.0000000116415321826934814453125
CL	CL	0.00000000582076609134674072265625	0.00000000582076609134674072265625
CL	CL	0.000000002910383045673370361328125	0.000000002910383045673370361328125
CL	CL	0.0000000014551915228366851806640625	0.0000000014551915228366851806640625
CL	CL	0.00000000072759576141834259033203125	0.00000000072759576141834259033203125
CL	CL	0.000000000363797880709171295166015625	0.000000000363797880709171295166015625
CL	CL	0.0000000001818989403545856475830078125	0.0000000001818989403545856475830078125
CL	CL	0.00000000009094947017729282379150390625	0.00000000009094947017729282379150390625
CL	CL	0.000000000045474735088646411895751953125	0.000000000045474735088646411895751953125
CL	CL	0.0000000000227373675443232059478759765625	0.0000000000227373675443232059478759765625
CL	CL	0.00000000001136868377216160297393798828125	0.00000000001136868377216160297393798828125
CL	CL	0.000000000005684341886080801486968994140625	0.000000000005684341886080801486968994140625
CL	CL	0.000000000002842170943040400743484497072265625	0.000000000002842170943040400743484497072265625
CL	CL	0.0000000000014210854715202003717422485361328125	0.0000000000014210854715202003717422485361328125
CL	CL	0.00000000000071054273576010018587112426806640625	0.00000000000071054273576010018587112426806640625
CL	CL	0.000000000000355271367880050092935562134033203125	0.00000000000035527136788005



HEREBY CERTIFY THAT THIS PLAN
WAS PREPARED FROM
AN-ON-THE GROUND SURVEY.



S. VAKA, P.L.S. #51616

**NOT FOR
CONSTRUCTION**


PREPARED FOR:
AMINENI CONSTRUCTION
37-39 ESSEX STREET, CAMBRIDGE, MA 02139

DRAWING TITLE:
PROPOSED NEW RESIDENTIAL APARTMENTS

PREPARED BY:


ALPA CONSULTING LLC
40 Salem Street Bldg 2, Suite 18
Wynfield, Massachusetts 01940
(978) 301-6100
Alpa-llc.com

SCALE: AS NOTED	FIELD CHIEF: EM	SHEET NO. C2
DATE 11/03/2025	DRAWN BY: GL	
PROJECT NO. 37-39	CHECKED BY: SV	

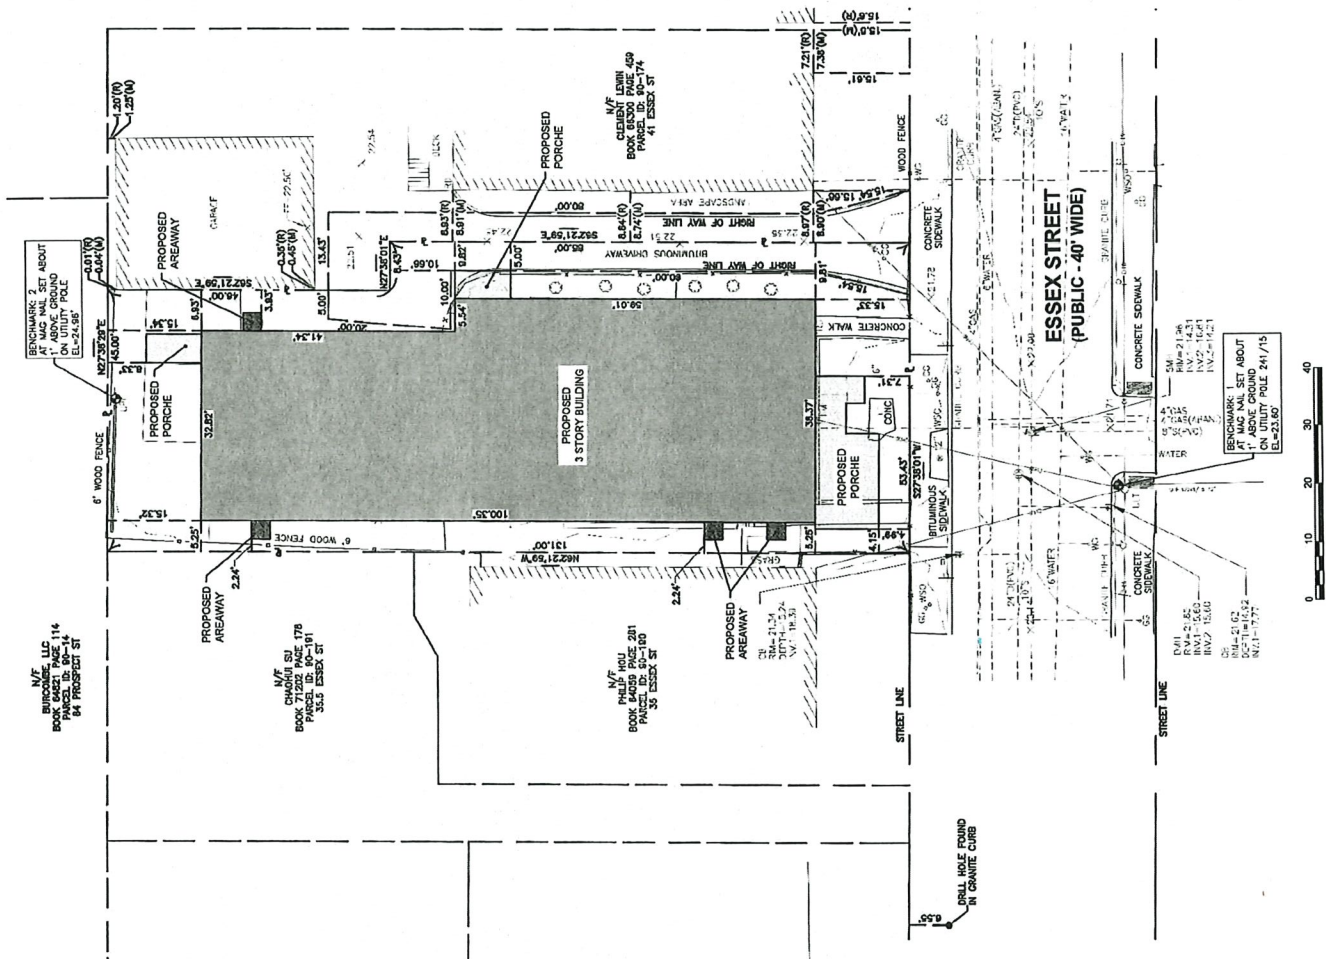

SCALE: 1" = 10'

- N/E
 BURCOMBE, LLC
 BOOK 64821 PAGE 114
 PARCEL ID: 80-14
 S4 PROSPECT ST
- | |
|--|
| PROP. RECHARGE SYSTEM (7-CULTEC R-360HD)
CHAMBERS - TOTAL CAPACITY 499.5 CUBIC-FT
BOTTOM OF STONE ELEV. = 18.10
BOTTOM OF CHAMBERS ELEV. = 18.60
TOP OF CHAMBERS ELEV. = 21.60
TOP OF STONE ELEV. = 22.10 |
|--|

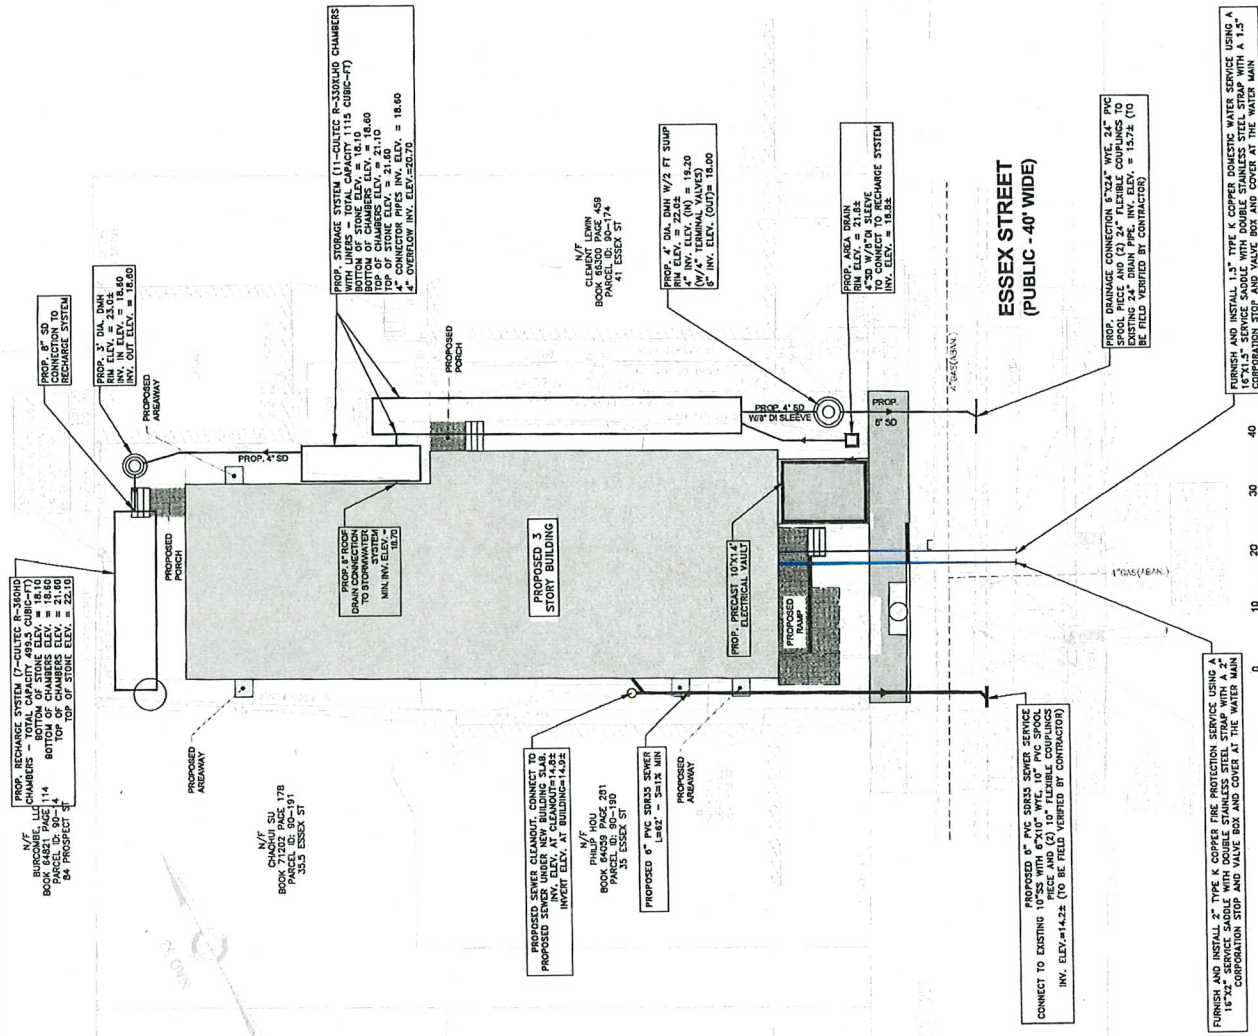

**NOT FOR
CONSTRUCTION**

PROGRESS PRINT - FOR DISCUSSION AND
COORDINATION ONLY - NOT TO BE USED FOR
CONSTRUCTION

PROJECT NAME:	NEW RESIDENTIAL APARTMENTS AT 37-39 ESSEX STREET
SHEET TITLE:	SITE UTILITY PLAN
PREPARED FOR:	AMINEN CONSTRUCTION
PREPARED BY:	ALFA CONSULTING, LLC 42 Solomon Street, Building 2, Suite 114, Liverpool, MA 01904
DRAWN BY: JMS CHECKED BY: JMS	SCALE: 1"=10' DATE: 11/21/25 PROJECT NO.: 2025-19 C-2

SCALE: 1" = 10'



REGION	1990	1991	1992
1. Africa	1.0	1.0	1.0
2. Asia	1.0	1.0	1.0
3. Europe	1.0	1.0	1.0
4. Latin America	1.0	1.0	1.0
5. Middle East	1.0	1.0	1.0
6. North America	1.0	1.0	1.0
7. Oceania	1.0	1.0	1.0
8. South America	1.0	1.0	1.0
9. Total	1.0	1.0	1.0

DRAWING INFORMATION
ISSUE:
DATE: 11/4/76
SCALE: AS NOTED

PROJECT NUMBER:
DRAWN BY: TERRY MANDERS

DRAWING TITLE
TREE REMOVAL
PLAN

DRAWING NUMBER

1

© Verdant Landscape Architecture


Tree Survey of 37.59 Acres						
Location	DBH (inches)	Species	Action	Status	Below Applicable	
1	13"	Gringo	Prune + Stake + Protect	Significant	Yes	
2	12"	River Birch	Significant Protect	Significant	Yes	
3	23.5	Climax Maple	to be removed	Significant	Yes	
4	12.5	More Locust	Prune + Protect	Significant	Yes	
Tree Mitigation						
		College of Trees To Be Removed		Total College of Proposed Trees		
		23.5"		12.0		
Existing Tree TMR (DBH)		Proposed Trees				

NOTES:

1. Trees 1 and 2 are located on two properties
2. Tree 4 is an off-site public shade tree

DBH = Diameter of Breast Height – trunk diameter measured 4.5 feet from the ground. For multiple trunk trees, DBH is the aggregate diameter
CAL – Caliper – trunk diameter measured 6" above the soil line on trees that measure 4" caliper or smaller. Over 4" caliper trees are measured 12" above the soil line.

LEGEND:

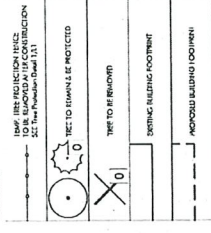


Time Protection Prior to Site Work:

Before installing the work, the Contractor shall install a 1% chain link construction fence as shown on the plan to establish the Free Protection Zone (TPZ). The contractor shall not enter the free protection zone with equipment, labor or materials until the TPZ for the duration of the construction project. The TPZ shall be maintained throughout the construction period and may only be removed as specifically directed by the Landscape Architect or Town Engineer.

1. In locations where the excavation and construction work will be within the Free Protection Zone (TPZ), the following shall apply:

- a. All excavations and construction activities shall be enclosed by a chain-link fence or other approved barrier within the TPZ except as approved and directed by the Landscape Architect. Should construction work be required within the TPZ, a certified Abolish shall be hired to provide an effective plan for protection, such as pneumatic excavation.


2. Identified subjects shall be listed to cut and remove lines and junctions that may hinder construction operations or create safety hazards. The Contractor shall identify and remove the lines and junctions that may hinder construction operations or create safety hazards.
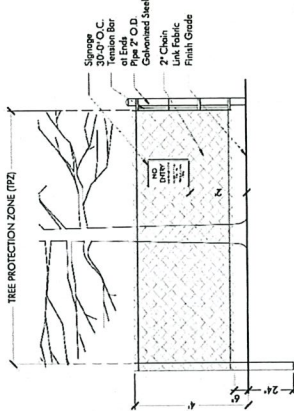


NOTES:

1. Initiated tree protection must be in place prior to any tree work (including demolition), one approved by landscape architect. Tree protection must remain in place until tree removal is complete. Remedial tree care treatment, after approval by landscape architect.
2. Actual location of tree protection within tree protection zone must be approved and shown on Drawings, and as approved by Landscape Architect and Architect prior to construction.
3. To determine proper siting of materials, parking of vehicles or location of temporary structures shall not occur at any time within the drip-line of trees to remain.
4. Work within drip line must be done by hand.
5. Tree spacing a maximum of 6' on center, minimum four posts per tree.
6. Actual location and depth of posts to avoid adjacent trees to be determined by landscape architect.
7. Sign material to be weather resistant.

1 Tree Protection Zone
SCALE: 1/2" = 1'-0"

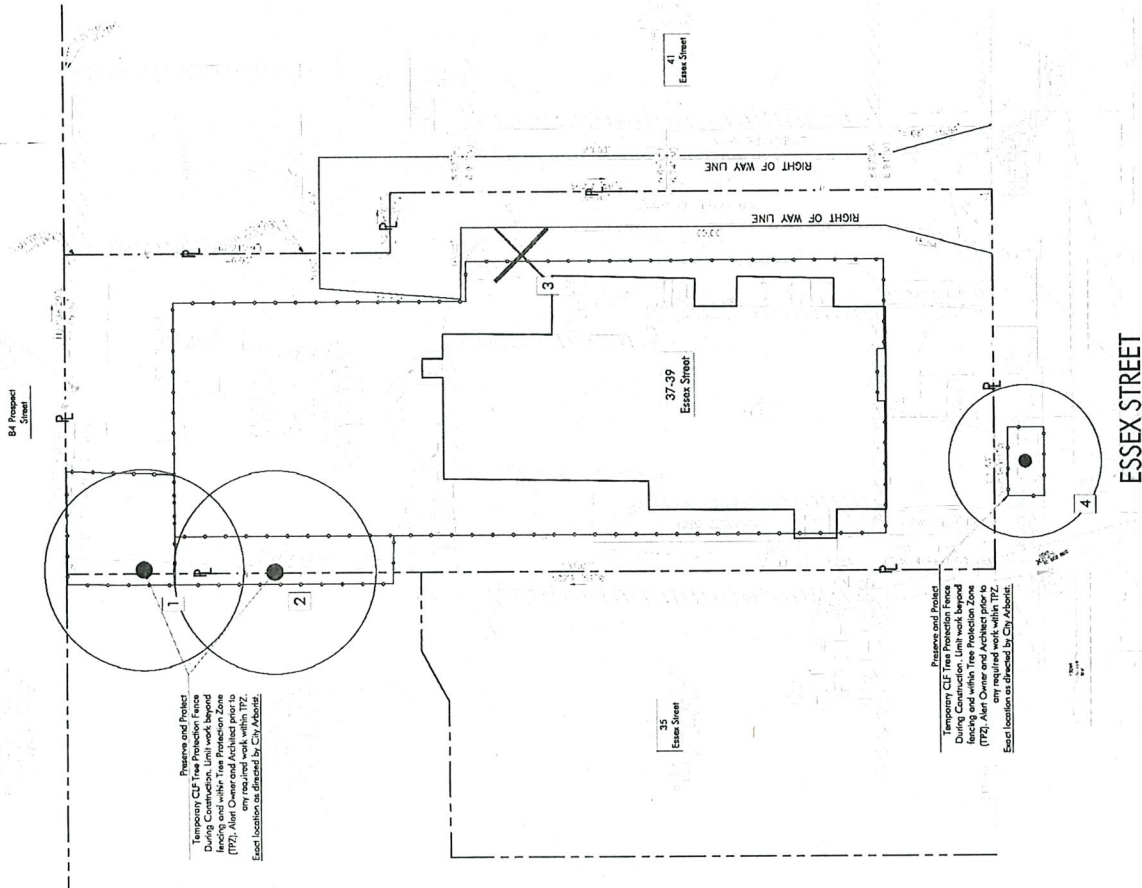

ESSEX STREET

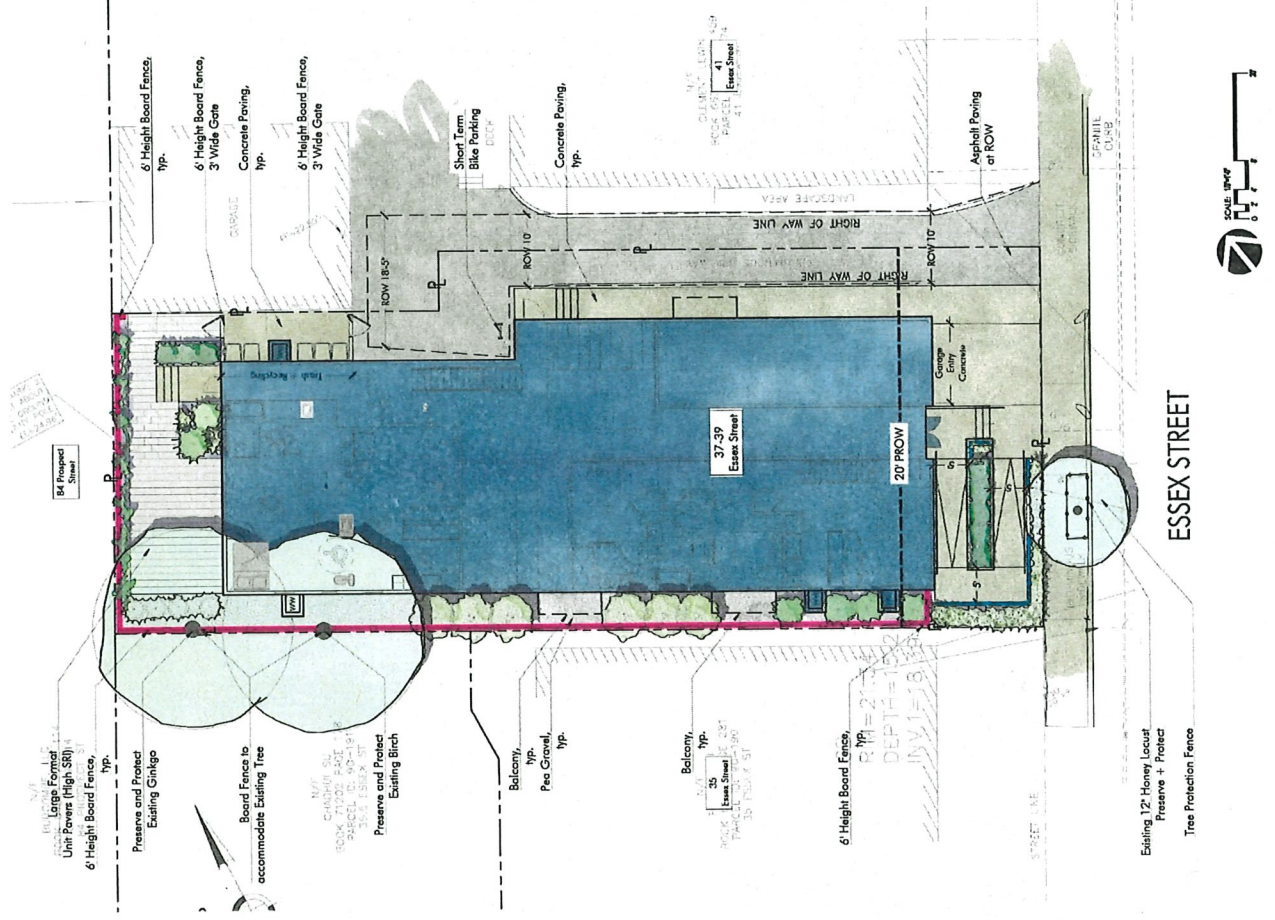


Concrete Paving
SRI 35




Large Format Paver: XL Smooth 'Platinum'
by Cambridge Pavers SRI 35



Classic Close Board Fence at Side and Rear
Property Lines

 


ESSEX STREET

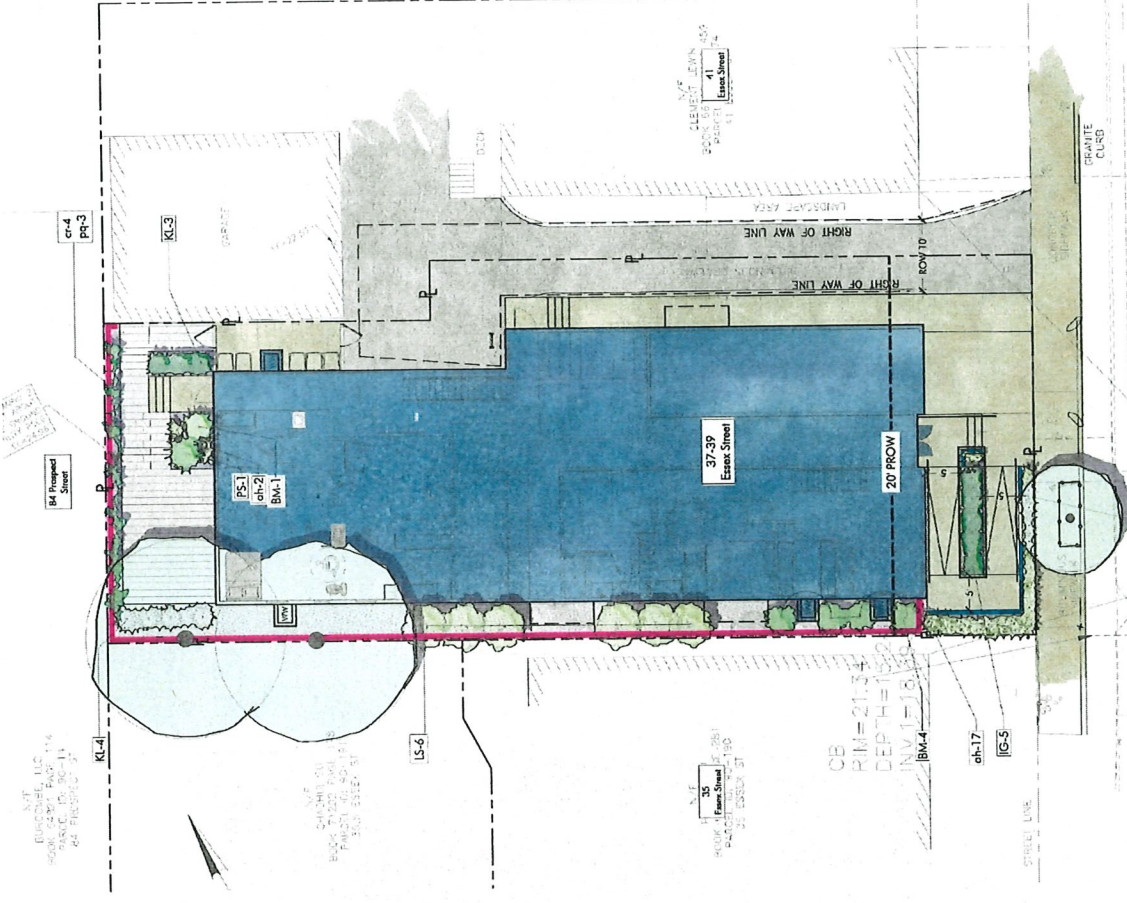

LS: Native Sweetgum Liquidambar styraciflua
50' Ht. x 8" at maturity

SYMBOL	PLANT LIST	COMMON NAME	NOTES	SPREAD
LS	6	Liquidambar styraciflua 'Slender Silhouette'	2" cal.	8' Native
SHRUBS:				
BM	5	Miss Ruby Butterfly Bush	5 gal.	MATURE: 4-5' Ht.
IG	5	Compact Highberry	5 gal.	3-4' Ht.
KL	7	Nipmuck Mountain Laurel	5 gal.	4-5' Ht.
VINES				
cr	4	Compass radicans	2 gal. Twining + Clinging	
pr	3	Parthenocarpus quercifolia	2 gal. Twining + Clinging	
oh	19	Amorpha tuberosa	2 gal.	2-3' Ht. at

All Plants available from Corvicio

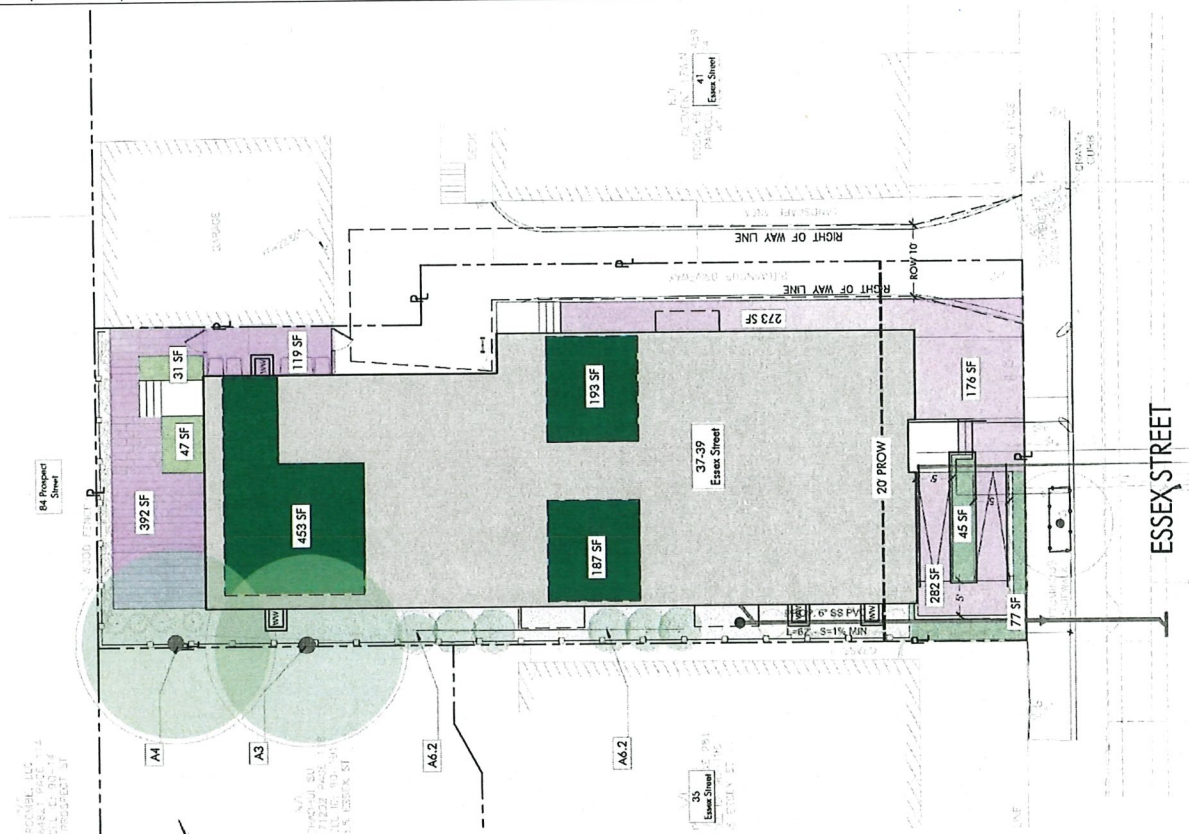

ESSEX STREET

[illegible]

UNIVERSITY OF CALIFORNIA, BERKELEY									
Faculty		Department		Section		Term		Grading	
Section	Section	Section	Section	Section	Section	Section	Section	Section	Section
Section	Section	Section	Section	Section	Section	Section	Section	Section	Section
1	2	3	4	5	6	7	8	9	10
11	12	13	14	15	16	17	18	19	20
21	22	23	24	25	26	27	28	29	30
1401	1402	1403	1404	1405	1406	1407	1408	1409	1410
1411	1412	1413	1						

Type	Color	Description
C1	NA	Green Facade (1'5" x 10' Wide)
C2	NA	Living Wall
C3	Green Roof	Green Roof
C4	NA	Short Intensive Green Roof Area
C5	NA	Intensive Green Roof Area
D2	High SRI Paving	
D3	Shaded Area	

Keywords: Low; Slope and Sign; Slope; Roof

Type	Color	Description
D1		Low Slope Roof (<2:12)
		Steep Slope Roof (>2:12)

SITE AREA: 6612 SQUARE FEET

Type	Species	Description/Size
A1	NA	Undulatory Tree, currently < 10' Canopy
A2	NA	Undulatory Tree, currently > 10' Canopy
A3	NA	Undulatory Tree, currently < 15' Canopy
A4	See Plan	Canopy Tree, currently between 15' and 25' Canopy
A5	NA	Canopy Tree, currently > 25' Canopy
A6.1	NA	Undulatory Tree
A6.2	See Plan	Undulatory Tree
A7	NA	Canopy Tree
B1	NA	Lawn Area
B2	NA	Low Planting Area, min. 12" Soil Depth, Mature Plant Height < 8' max.
B3	NA	Mature Plant Height > 8' max. 18" Soil Depth,

PROPOSED PLANT LIST 37-39 ESSEX			NOTES		SPREAD AT MATURE	
SYM.	#	LATIN NAME	COMMON NAME	2' cal.	B&B	8' Native
LS	6	<i>Liriodendron styraciflua</i> 'Slender Silhouette'	Slender Silhouette Sweetgum			
SHRUBS:						
BM	5	Buddleia 'Miss Ruby'	Miss Ruby Butterfly Bush	5 gal.	Pots	MATURE HEIGHT 4-5' Ht.
IG	5	llex glabra 'Compacta'	Compact Hollyhwy	5 gal.	Pots	3-4' Ht.
KL	7	Kalmia latifolia 'Nipmuck'	Nipmuck Mountain Laurel	5 gal.	Pots	4-5' Ht.
VINES						
cr	4	Campsis radicans	Trompet Vine	2 gal.	Twining	Clinging
pq	3	Parthenocissus quercifolia	Virginia Creeper	2 gal.	Twining	Clinging
PRENNIALS						
ah	19	Anemone huibrichtii	Willow Blue Star	2 gal.	Pots	2-3' Ht. at Maturity
All Plants available from Conrichio						

All Plants available from Cavicchio



ATLAS
SOLUTIONS
DSET LABORATORIES
10000 North 47th Avenue
Phoenix, Arizona 85027 U.S.A.
Phone: +1 602-551-3304-6025
Fax: +1 602-551-3311 (U.S. only)
www.atlas-mts.com

CAMBRIDGE PAVERS, INC
Report No.: 43519-0
Order No.: AE43519
Client Reference: SRI SAMPLES
Date: May 15, 2024
Page 5 of 5

HEMISPHERICAL SPECTRAL REFLECTANCE AND
TOTAL EMITTANCE TEST REPORT

4.0 RESULTS

Reflectance and SRI Data:


Specimen Code	% Solar Reflectance	SRI		
		Low	Medium	High
TITANIUM	55.0	65	66	66
PLATINUM	31.6	34	35	36
NATURAL	25.6	26	27	28

Emittance Data:

Specimen Code	Reflectance (ρ) Measured	Hemispherical Emittance (ε) @300°K
TITANIUM	.10	.90
PLATINUM	.10	.90
NATURAL	.10	.90



The redevelopment project involves the demolition of the existing building and the construction of a three-story apartment building with flat roofroofs. Portions of the flat roof will include green roof areas. The project will also include new landscaping (green space) and the installation of permeable pavers. The landscaped areas will incorporate multiple soil layers designed to promote water infiltration and enhance the site's overall previous surface area.

 

**-1/2 (992 SF) NEEDS TO MEET THE DEFINITION
OF PRIVATE OPEN SPACE**

1/2 (992 SF) MUST BE PERMEABLE OPEN SPACE

1,110 SF OPEN SPACE @ GROUND LEVEL
(PERMEABLE)

533 SF PRIVATE OPEN SPACE AT GRADE
432 SF PRIVATE OPEN SPACE AT ROOF
965 SF PRIVATE OPEN SPACE TOTAL


2,075 SF TOTAL OPEN SPACE (31.3%)

SITE IS SUBJECT TO CAMBRIDGE LONG TERM FLOOD ELEVATION
MINIMUM GROUND STORY HEIGHT: 23.4'
HABITABLE SPACE BELOW ELEVATION 23.4' MUST BE PROTECTED
AGAINST FUTURE FLOODING
ESTIMATED ELEVATION CONTOUR AT FRONT OF SITE: 22'
PROPOSED GROUND FLOOR ELEVATION: 24'

LOT COVERAGE - 3,917 SF (INCLUDING PORCHES)

ZONING CHART				
ZONE : C-1		REQUIRED (C-1)	PROPOSED	REMARKS
		6,612 SQ.FT		
LOT AREA, MIN S.F		5,000 SQ.FT	6,612 SQ.FT	COMPLIES
LOT AREA, MIN S.F/DU		NONE	2,757 SQ.FT / 2DU 3,052 SQ.FT / 4DU 3,285 SQ.FT / 3DU	N/A
MIN LOT WIDTH		NONE	53'-4"	N/A
MIN FRONT YARD		10'	10'	COMPLIES
MIN SIDE YARD (LEFT)		5'	5'	COMPLIES
MIN SIDE YARD (RIGHT)		5'	5'	COMPLIES
MIN REAR YARD		5'	5'	COMPLIES
MIN RATIO OF OPEN SPACE TO LOT AREA		30% (1984 S.F)	31.3% (2075 S.F) 1,100 SF AT GRADE 965 SF AT 3RD FLOOR	COMPLIES
MAX HEIGHT		45'	43'-1"	COMPLIES
PARKING		NO MIN / NO MAX	6 SPACES SHOWN	COMPLIES
BI-CYCLIST PARKING		1 SPACE / DU	1 SPACE / DU	COMPLIES

The redevelopment project involves the demolition of the existing building and the construction of a three-story apartment building with flat roofroofs. Portions of the flat roof will include green roof areas. The project will also include new landscaping (green space) and the installation of permeable pavers. The landscaped areas will incorporate multiple soil layers designed to promote water infiltration and enhance the site's overall previous surface area.

 

**-1/2 (992 SF) NEEDS TO MEET THE DEFINITION
OF PRIVATE OPEN SPACE**

1/2 (992 SF) MUST BE PERMEABLE OPEN SPACE

1,110 SF OPEN SPACE @ GROUND LEVEL
(PERMEABLE)

533 SF PRIVATE OPEN SPACE AT GRADE
432 SF PRIVATE OPEN SPACE AT ROOF
965 SF PRIVATE OPEN SPACE TOTAL

2,075 SF TOTAL OPEN SPACE (31.3%)

SITE IS SUBJECT TO CAMBRIDGE LONG TERM FLOOD ELEVATION
MINIMUM GROUND STORY HEIGHT: 23.4'
HABITABLE SPACE BELOW ELEVATION 23.4' MUST BE PROTECTED
AGAINST FUTURE FLOODING
ESTIMATED ELEVATION CONTOUR AT FRONT OF SITE: 22'
PROPOSED GROUND FLOOR ELEVATION: 24'

LOT COVERAGE - 3,917 SF (INCLUDING PORCHES)

ZONING CHART				
ZONE : C-1		REQUIRED (C-1)	PROPOSED	REMARKS
		6,612 SQ.FT		
LOT AREA, MIN S.F		5,000 SQ.FT	6,612 SQ.FT	COMPLIES
LOT AREA, MIN S.F/DU		NONE	2,757 SQ.FT / 2DU 3,052 SQ.FT / 4DU 3,285 SQ.FT / 3DU	N/A
MIN LOT WIDTH		NONE	53'-4"	N/A
MIN FRONT YARD		10'	10'	COMPLIES
MIN SIDE YARD (LEFT)		5'	5'	COMPLIES
MIN SIDE YARD (RIGHT)		5'	5'	COMPLIES
MIN REAR YARD		5'	5'	COMPLIES
MIN RATIO OF OPEN SPACE TO LOT AREA		30% (1984 S.F)	31.3% (2075 S.F) 1,100 SF AT GRADE 965 SF AT 3RD FLOOR	COMPLIES
MAX HEIGHT		45'	43'-1"	COMPLIES
PARKING		NO MIN / NO MAX	6 SPACES SHOWN	COMPLIES
BI-CYCLIST PARKING		1 SPACE / DU	1 SPACE / DU	COMPLIES

[illegible]






BASEMENT FLOOR

Rev No.	Date
1	11/3/2025
2	11/21/2025
SCALE 1/8" = 1'-0"	
DATE	11/21/2025
ENGINEER: JAYLEN R HAMMOURI	



BASEMENT FLOOR PLAN
1" = 1'-0"

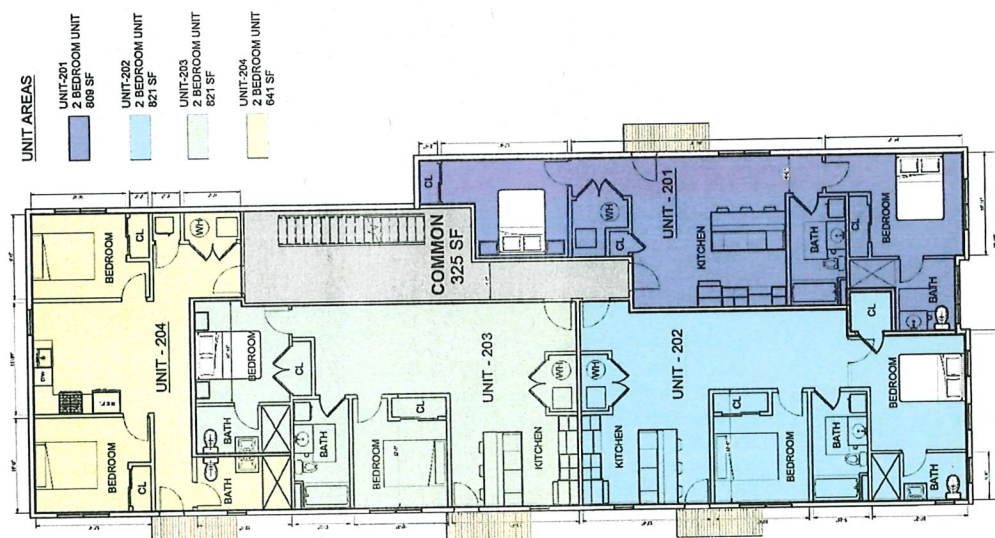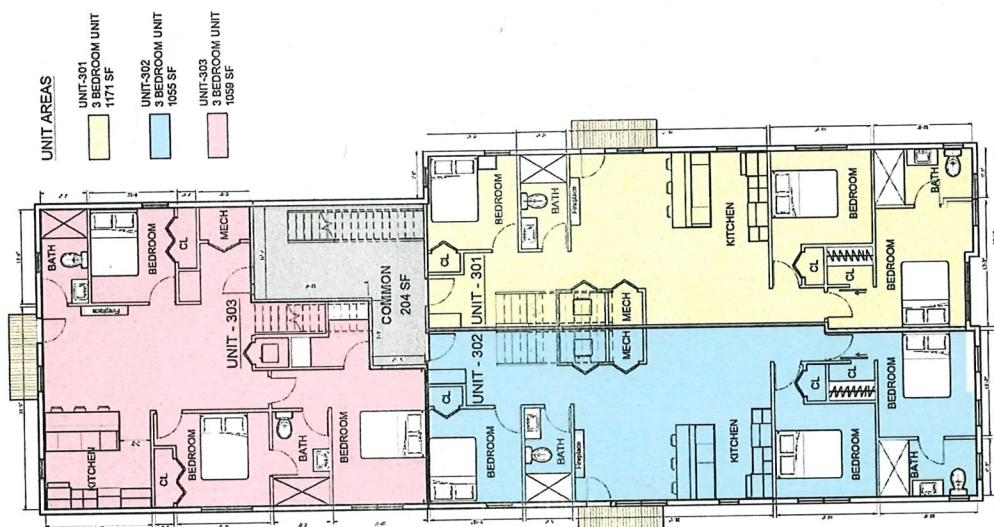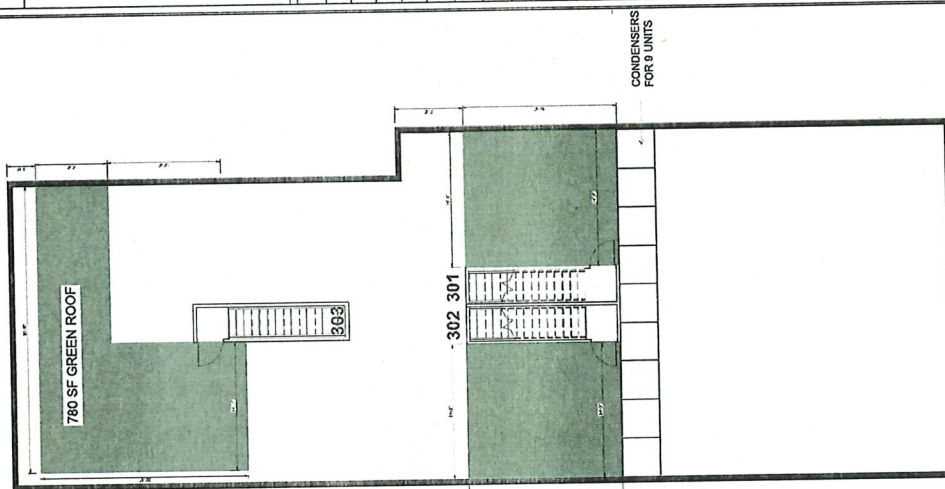

SHEET TITLE -

EXISTING ELEVATIONS



OWNER: NATHAN R. HADDOCK

DATE: 11/3/2025


SCALE: 3/16" = 1'-0"

Rev. No.	Description	Date


PROJECT: RESIDENTIAL APARTMENT

CLIENT: 37-39 Essex St

LOCATION: Cambridge, MA

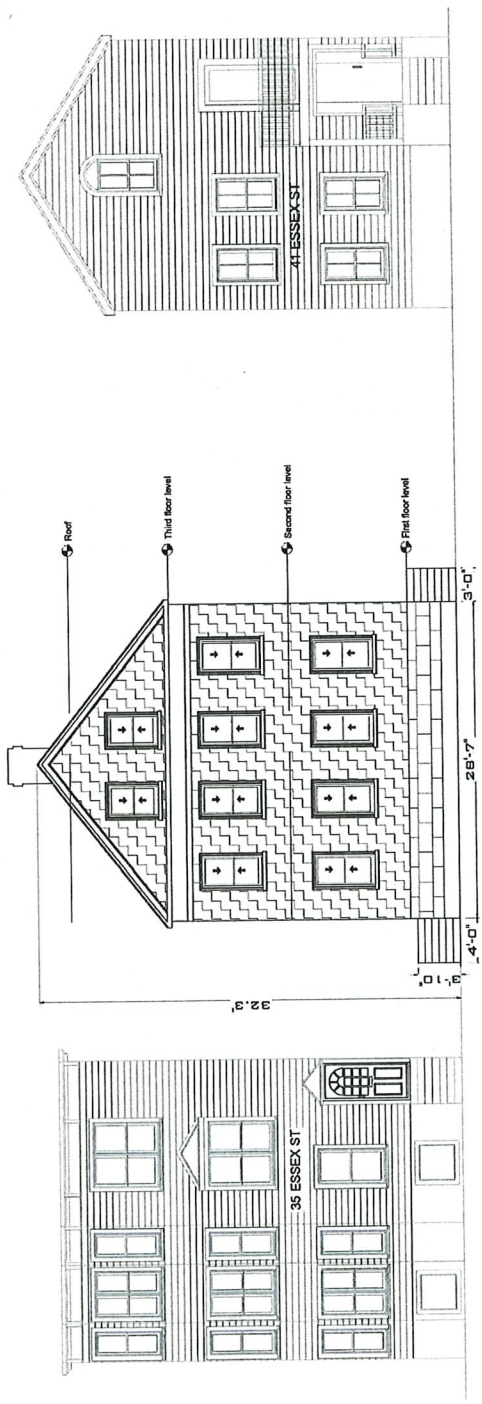

FRONT ELEVATION

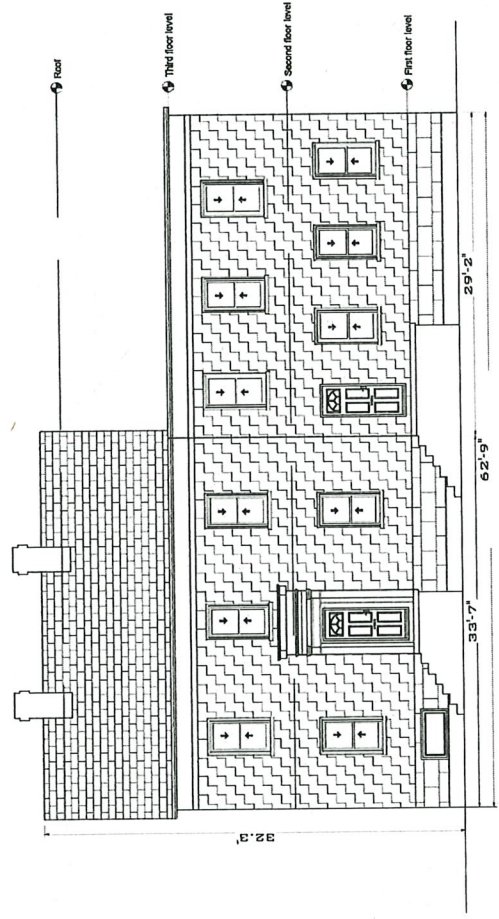

RIGHT ELEVATION

EXISTING ELEVATIONS

SHEET TITLE -



DESIGNER: HAZEN R. HAMOUD

DATE: 11/3/2025


SCALE: 3/8" = 1'-0"

Rev. No.	Description	Date


PROJECT:
RESIDENTIAL APARTMENT
37-39 Essex St
Cambridge, MA
37-39 Essex St



LEFT ELEVATION

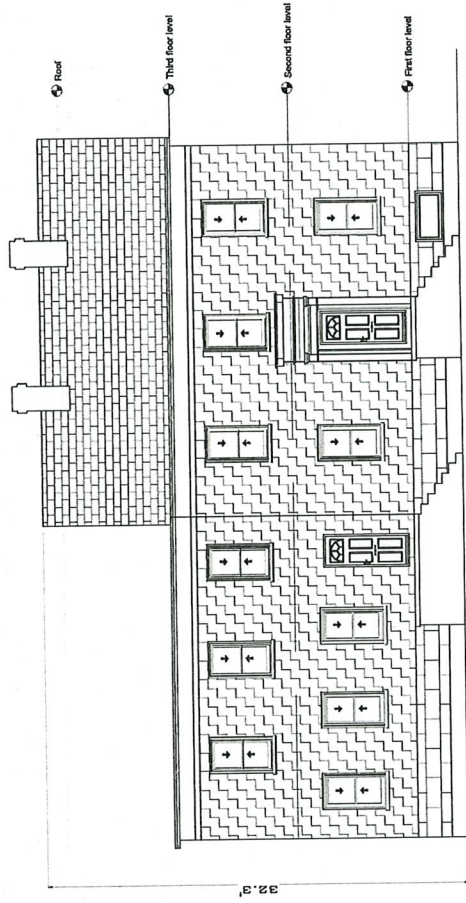



REAR ELEVATION

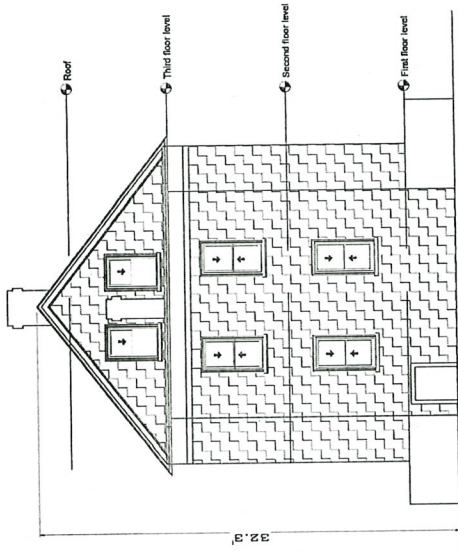


SHEET TITLE -

RESIDENTIAL APARTMENT
37-39 Essex St
Cambridge, MA
AGENT:
37-39 Essex St

Rev No.	Date
1	11/3/2025
2	11/21/2025
SCALE 3/16" = 1'-0"	
DATE	11/21/2025
ENGINEER: NAZEEM R. HANNAOUI	

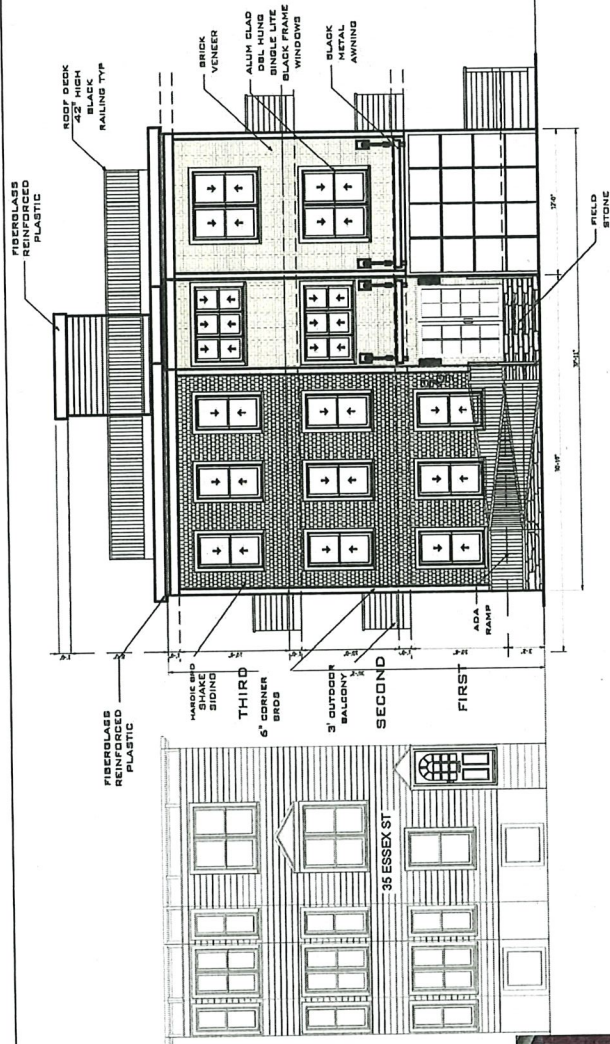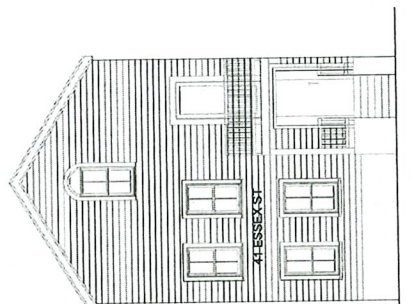

FRONT ELEVATION

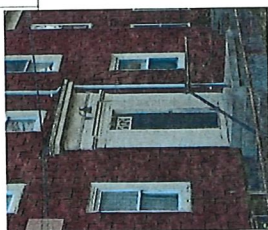

EXISTING HISTORIC ENTRY PROFILE

PROFILE


**FIBERGLASS
REINFORCED
PLASTIC**

WINDOWS:

PELLA:
BLACK SINGLE LITE
DOUBLE HUNG WINDOWS
2'-8" X 5'-2" & 2'-4" X 4'-2"

DOORS:

BLACK 8 LITE THERMA TRU
SMOOTH STAR
FIBERGLASS, THREE ENTRY
DOORS ARE 3'-0" X 6'-8" &
3'-6" X 6'-8" BALCONY DOOR

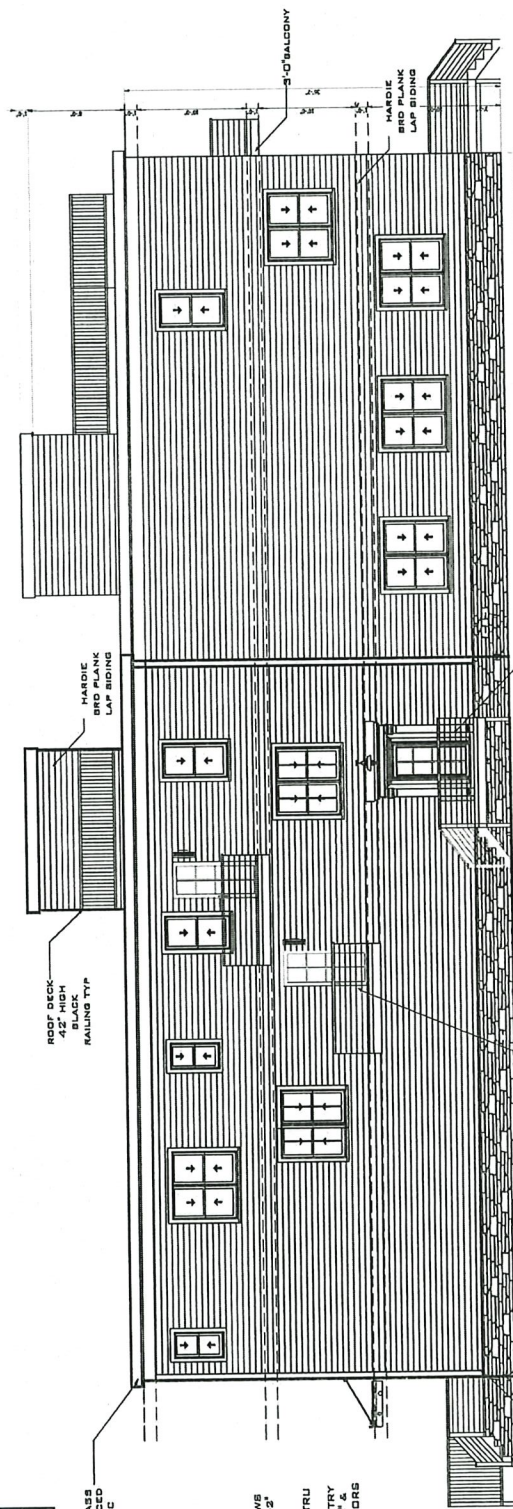

RIGHT ELEVATION

- EXISTING HISTORIC
CENTRY PROFILE TO BE
RECREATED TO
MATCH BLK
GOOSENECK LIGHTING

1 X 6 AZEK BLACK TRIM CORNER BOARD OR "QUICK CORNER" DESIGNED TO PROVIDE A CLEAN, FINISHED EDGE WHERE TWO SIDES OF SANDING MEET. ENGINEERED POLYMER THAT RESISTS MOISTURE, ROT, AND INSECTS. UNLIKE TRADITIONAL WOOD TRIM-SIDING INTEGRATES SEAMLESSLY WITH THE TRIM PIECES. THE TRIM RESTS ON A BARE OF STONE VENEER PROVIDING A CONTRASTING FOUNDATION FOR THE SIDING AND TRIM ABOVE.



PROJECT: RESIDENTIAL APARTMENT

CLIENT: 37-39 Essex St
Cambridge, MA
37-39 Essex St

Rev	No.	Date
1	1	11/19/2025
2	2	11/21/2025

SCALE: 3/16" = 1'-0"

DATE: 11/21/2025

ENGINEER: IJAZEH R. HANADIRI



PROPOSED ELEVATIONS

SHEET TITLE -

AMINENT
CONSTRUCTION


SHEET TITLE: PROPOSED ELEVATIONS

SHEET NO:

A7

WINDOW SILL

AZEK AZM6830 Historic Sill 1-3/4" x 2-1/32" 18'

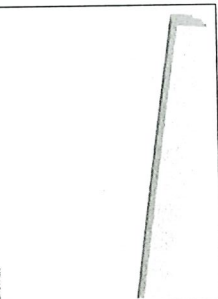

WINDOW TRIM

Traditional 4 1/2-in x 4-in x 8-ft PVC Smooth Trim Board (Actual Size: 3 1/4-in x 3 1/2-in x 8-ft)

by AZEK


Manufacturer's Note

- ✓ 52 mil thick, Table 17, Bay 005
- Impervious to moisture, rot, and insects including termites
- Smooth semi-matte white finish on both sides
- Extruded in 8' lengths


Product Weight: 1.5 lb/ft

Product Length: 8 ft

Product Width: 4 1/2 in

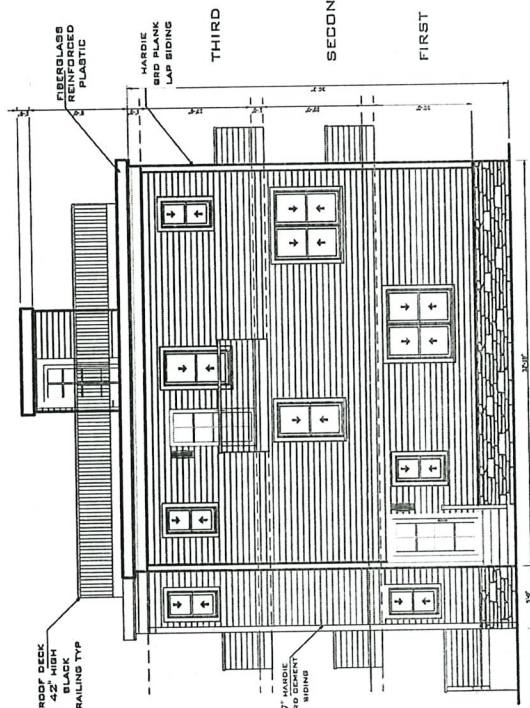

REAR ELEVATION

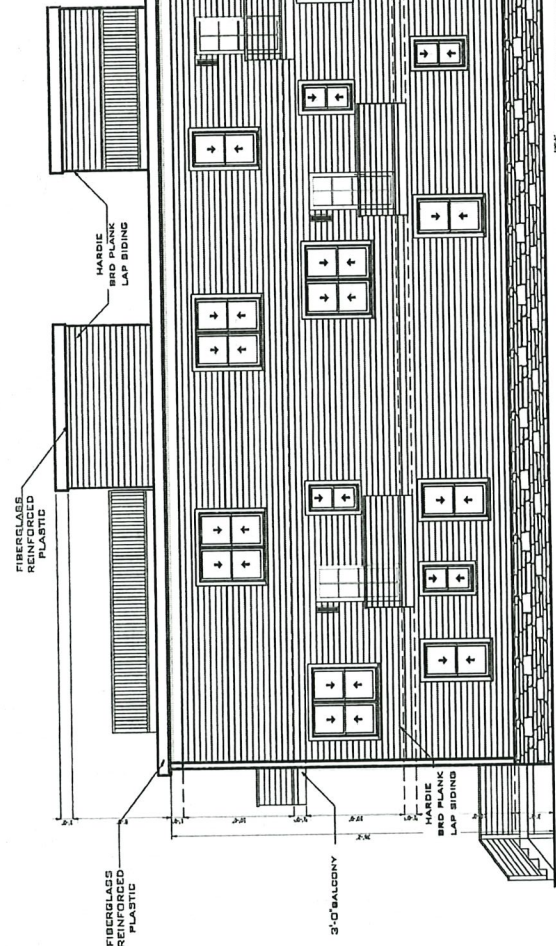

LEFT ELEVATION

SHEET TITLE -

SECTION-AA'




ENGINEER: MAHER R. HAMDOUR

DATE: 11/21/2025

SCALE: 3/16" = 1'-0"

Rev. No.	Date
1	11/2/2025
2	11/21/2025

PROJECT: RESIDENTIAL APARTMENT
CLIENT: 37-39 Essex St
Cambridge, MA
37-39 Essex St

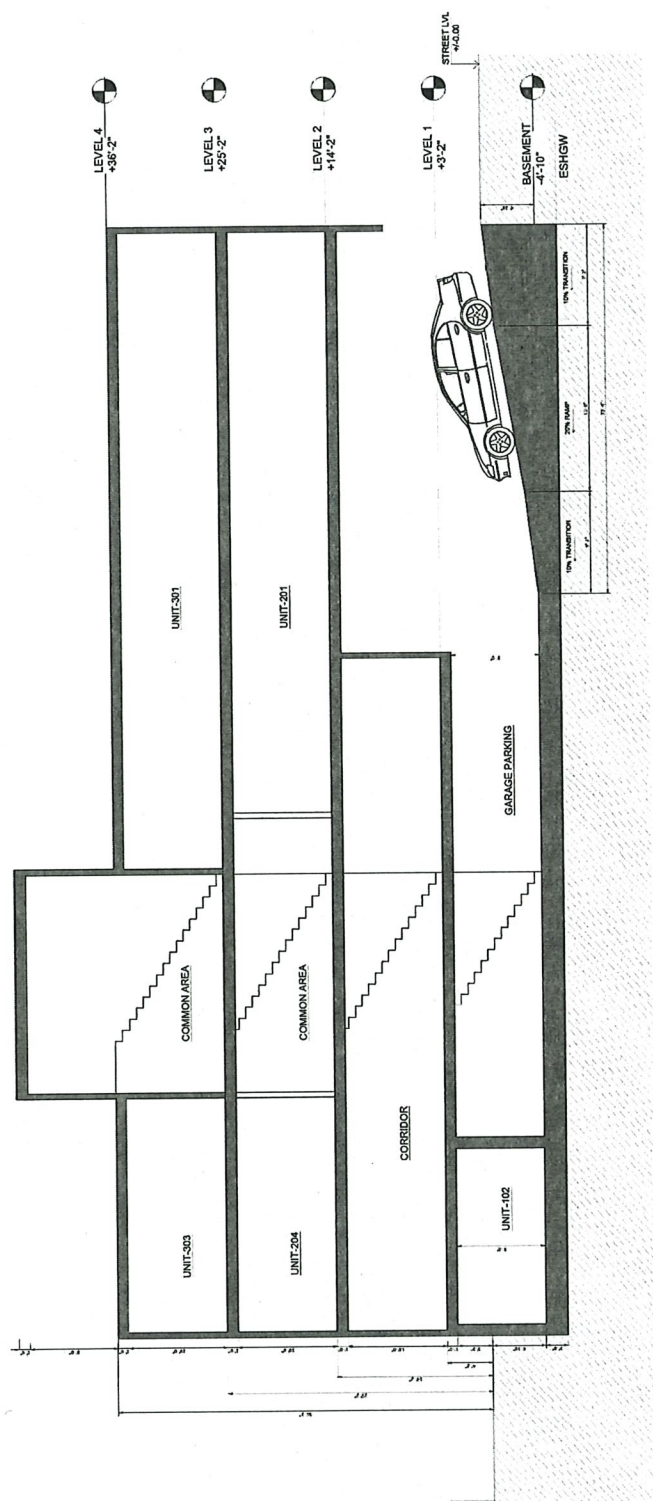

SECTION-AA'



MATERIALS-




7 Inch Cedar Shake Vinyl Siding
(1/2 Square)

CEDAR SHINGLES



Aura Brick 1009. Rustic Red Brick Veneer. 1/2" Thickness.

BRICK VENEER

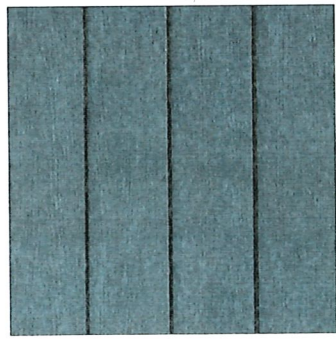



PROJECT: RESIDENTIAL APARTMENT
37-39 Essex St
Cambridge, MA
02142
37-39 Essex St

Rev	No.	Date
1	11/3/2025	
2	11/21/2025	

DATE	11/21/2025
ENGINEER	HAZEN R HANCOCK




3D RENDERERS

SHEET TITLE -



SHEET NO: A9.2


Deckorators Venture 1-in x
6-in x 12-ft Sandbar
Grooved Composite Deck
board
DECK

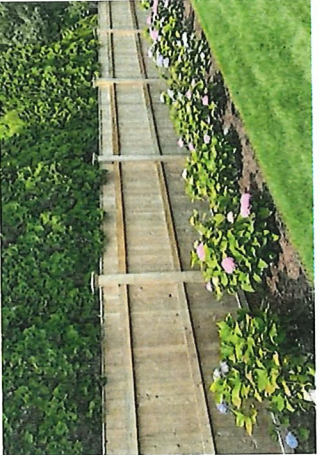

Classic Close Board Fence

MATERIALS -

Sequentia 48"x96"
Embossed Black
Fiberglass Reinforced
Plastic along with Drift
edge.

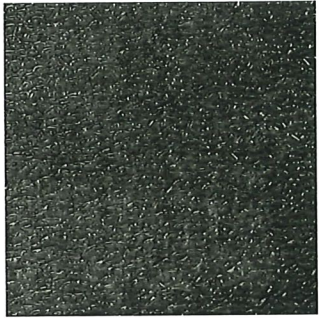





PROJECT:	37-39 Essex St
CLIENT:	Cambridge, MA
DATE:	11/21/2025
ENGINEER:	INGENIUM ENGINEERING, INC.
SCALE:	
DATE:	11/21/2025
REVISION:	
Rev. No.	1
Date	11/21/2025
Rev. No.	2
Date	11/21/2025



Example of Material transition

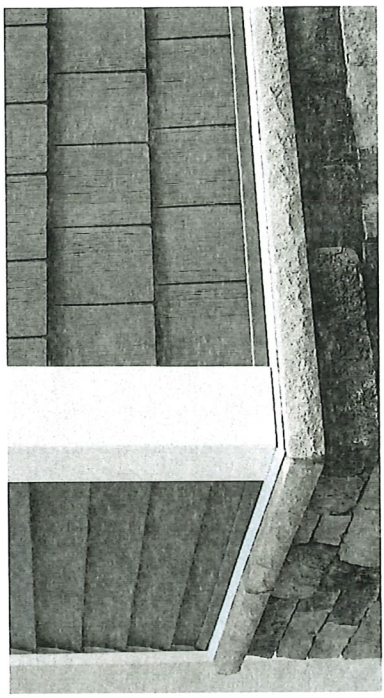

Metal Railings W/ Wire
Product Length – 6’
Product Thickness – 5”

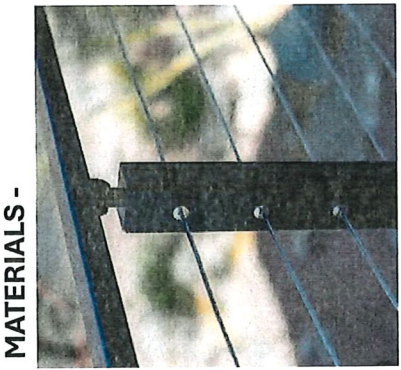

MATERIALS -

PERSPECTIVE VIEW WITH ABUTTING PROPERTIES



AMINENT
CONSTRUCTION

SHEET TITLE: 3D RENDERINGS

SHEET NO:

A10

SHEET TITLE -

**3D VIEWS WITH
ABUTTING
PROPERTIES**



ENGINEER: NATHAN R. HAMDOUN

DATE: 11/21/2025

SCALE:

Rev	No.	Date
1	1	11/21/2025
2	2	11/21/2025

PROJECT: RESIDENTIAL APARTMENT
CLIENT: 37-39 Essex St
Cambridge, MA



PERSPECTIVE VIEW WITH ABUTTING PROPERTIES



AMINENI
CONSTRUCTION

SHEET TITLE: 3D RENDER
SHEET NO:

A10.1

SHEET TITLE -
**3D VIEWS WITH
ABUTTING
PROPERTIES**



Rev No.	Date
1	11/3/2025
2	11/21/2025
SOL	
DATE	11/21/2025

PROJECT
RESIDENTIAL APARTMENT
CLIENT
**37-39 Essex St
Cambridge, MA
37-39 Essex St**



PERSPECTIVE VIEW WITH ABUTTING PROPERTIES



AMINENI
CONSTRUCTION

SHEET TITLE: 3D RENDERERS

SHEET NO:
A10.2

**3D VIEWS WITH
ABUTTING
PROPERTIES**

SHEET TITLE -



ENGINEER: HAZEN & HAWKINS

DATE: 11/21/2025

SCALE:

Rev.	No.	Date
1		11/21/2025
2		11/21/2025

PROJECT:
RESIDENTIAL APARTMENT
CLIENT:
37-39 Essex St
Cambridge, MA



PERSPECTIVE VIEW WITH ABUTTING PROPERTIES



AMINENI
CONSTRUCTION

SHEET TITLE: 3D RENDERERS

SHEET NO.:

A10.3

**3D VIEWS WITH
ABUTTING
PROPERTIES**



ENGINEER: NATHAN HAMMOND

DATE: 11/21/2025

SCALE:

Rev No. Date

1 11/21/2025

2 11/21/2025

PROJECT: RESIDENTIAL APARTMENT
CLIENT: 37-39 Essex St
Cambridge, MA
37-39 Essex St



THANK YOU



Nazeih R. Hammouri, P. E.

47 Mansfield Street
Everett, MA 02149
(857) 312-9212

November 2, 2025

City of Cambridge ISD
795 Massachusetts Avenue
Cambridge, MA 01867

Re: 37-39 Essex Street
Cambridge, MA

At the request of the owner, a representative from this office visited the above-mentioned property for the purpose of performing visual structural evaluation and assessment of the overall condition of the structure, and the following was noted:

The property consisted of 2 stories, 2 family residential wooden structure supported on granite stone foundation/basement wall, the roof is sloped wood rafters and a finished attic floor.

The overall condition of the structure is in poor condition and is deemed unsafe to be occupied due to the following unsafe and deteriorated condition such as, slight tilting of the exterior wall on the right and left sides, signs of movement, water and moisture penetration bulging and cracking of the granite stone foundation wall, various cracking within interior ceiling and walls indicating water penetration, severe deflection and sagging of main carrying beams and floor joists on every floor, water stains and moisture penetration was visible within the ceiling and most interior wall, severe deterioration to the exterior siding was also visible.

in our opinion and based on our visual structural observations, the structure is in advanced deteriorated condition and we strongly recommend to demolish the structure

If you have any questions please feel free to call me.

Sincerely;



Nazeih R. Hammouri, P. E.

