BMR-Third LLC

4570 Executive Drive, Suite 400 • San Diego, CA 92121
Phone: (858) 485-9840 • **Facsimile:** (858) 485-9843

October 23, 2026

City of Cambridge
Planning Board
344 Broadway
Cambridge, MA 02139

Reference: **585 Kendall Project – Special Permit PB-383, Condition 3.a.vi and 6.b.iii Design Update for Planning Board Review and Approval**

Dear Cambridge Planning Board Members,

BMR-Third LLC is pleased to submit this memorandum to provide a design update addressing Conditions 3.a.vi and 6.b.iii of Special Permit PB-383 for the 585 Kendall project. Following the Planning Board's review of the updated designs, BMR-Third LLC respectfully requests confirmation that the submitted updates satisfy the requirements of both conditions to the City's satisfaction.

Obligation PB-383, Condition 3.a.vi – POPS Signage Initiative - *"Participation in the City's ongoing program to provide signage to convey that the public open space around and within the building is open to the public ("POPS" signage initiative), which shall be certified prior to insurance of a Certificate of Occupancy."*

BMR-Third LLC is committed to incorporating the City's "POPS – Open to All" logo at all public entrances to the 585 Kendall building, as well as on the Canal District Kendall (CDK) wayfinding signage associated with Condition 6.b.iii of Special Permit PB-383.

As part of the design submission package, page 2 includes a site plan identifying the proposed locations of the "POPS – Open to All" logo on the 585 Kendall building and CDK wayfinding signages. Additionally, page 21 provides an example of the proposed entrance graphics for 585 Kendall, illustrating how the "POPS – Open to All" signage will be incorporated at the building entrances.

Obligation PB-383, Condition 6.b.iii – Wayfinding and Signage Program – *"Prior to the issuance of a Certificate of Occupancy, the Permittee shall develop a wayfinding and signage program for the Ground Floor Public Commons, subject to review and approval by CDD. Such a wayfinding and signage program shall include multiple measures to provide additional information regarding programming and accessibility of the space."*

The 585 Kendall project addresses the wayfinding and signage program within the broader context of Canal District Kendall, a mixed-use district within the Kendall Square neighborhood. The proposed program includes a coordinated family of digital kiosks, freestanding wayfinding kiosks, wall-mounted wayfinding panels, building-mounted directories, and directional signage distributed throughout the district's streets, plazas, and publicly accessible open spaces.

The signage program is intended to improve public orientation and pedestrian connectivity by helping residents, workers, and visitors navigate the district, identify public gathering spaces and amenities, and access retail and cultural destinations, including The Platform at 585 Kendall. Signage will provide orientation, mapping, and directional information at key pedestrian decision points along Broad Canal Way, Third Street, Kendall Street, Linskey Way, Termeer Square, and the South Plaza areas, helping visitors better understand the location and accessibility of the district's public spaces and amenities.

BMR-Third LLC

4570 Executive Drive, Suite 400 • San Diego, CA 92121
Phone: (858) 485-9840 • **Facsimile:** (858) 485-9843

Based on the submitted design materials and the commitments outlined above, BMR-Third LLC respectfully requests the Planning Board's review and confirmation that the proposed updates adequately address Conditions 3.a.vi and 6.b.iii of Special Permit PB-383, subject to any applicable review and approval by the Community Development Department (CDD).

Sincerely,

APPROVED
By Steve Crusco at 2:59 pm, Oct 23, 2026

Steve Crusco
Senior Property Manager
BMR-Third LLC

Canal District Kendall
Campus Signage and Wayfinding

Sign Plan and Drawings

August 20, 2026

BioMed Realty
Discover here

Roll Barresi & Associates



Legend

- Public Street
- Private Street
- Lot Line
- Digital Kiosk
- Wayfinding Kiosk
- Wayfinding Panel
- Building Mounted Directory
- Building Mounted Directional Sign
- Public Parking Entrance
- Public Restroom
- Blue Bike Rental Station
- POPs Signage "Open to All"
- The Platform at 585 Kendall Public Entrances

Canal District Kendall

Site Signs

Roll Barresi & Associates

48 Dunster Street
Cambridge, Massachusetts 02138
617-868-5430

REVISIONS

N

DATE Scale: 1" = 100'

August, 2026

DRAWING TITLE

Sign Location Plan

JOB NO. 1405.00

Location 02 - Digital Kiosk

Goal and Description:
The goal of these digital kiosks is to promote programming at CDK and 585 that is open to the entire community to draw people in. The events we would promote are Social Sport Programs open to public thru Volo, free Froca African dance classes, ice rink, kayaks, Taste of Canal District Kendall (free semi-annual event)

The freestanding digital kiosks are double sided, LCD displays, with a fabricated aluminum climate controlled cabinet and aluminum post and frame structure, with granite base.

Typestyle: Fjalla One Regular

Colors: Frame Posts - Black, Cabinet - White, Lettering and Arrows - Dark Gray, Symbol - Blue and White,

Materials and Finishes:

3" x 8" x 1/4" Welded aluminum post and frame structure with powder coated finish

Fabricated aluminum cabinet with painted finish and climate control

55" high definition and high brightness exterior grade LCD Displays

Granite Base to match Chelmsford Gray by Structural Stone, with Split face on faces and top, and sandblasted sides

Sign Address: 585 Third Street

Sign Text: Canal District Identity, Directions, Orientation Map and Event Information (Refer to Sign Layout below)

Sign Type: Freestanding

Area in Square Feet: 26

Max Allowable Area per Freestanding Sign: 15sf

Max Allowable Area for All Freestanding Signs on Lot: 30sf

Dimensions (Sign Panel): 8'-0"H x 3'3"W

Placement Height in Feet: 11'-6"


Max Allowable Height in Feet: 15

Depth from Facade: N/A


Illumination: Internally Illuminated Digital Display

Sign Frontage in Feet: 113

Area of Existing Signs to Remain: N/A

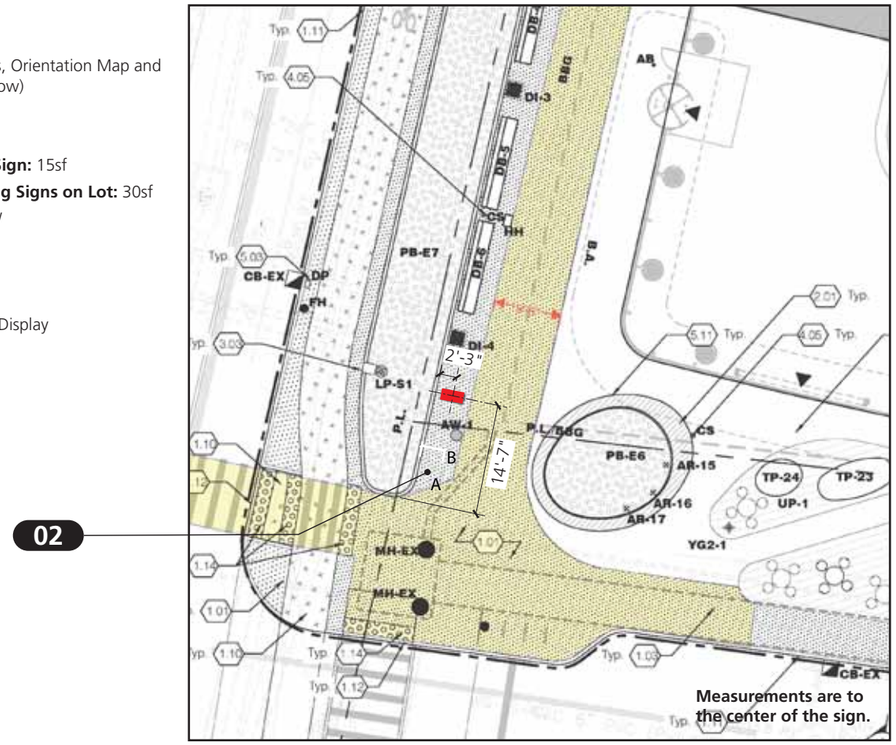

Site Plan, Scale: 1"= 20'

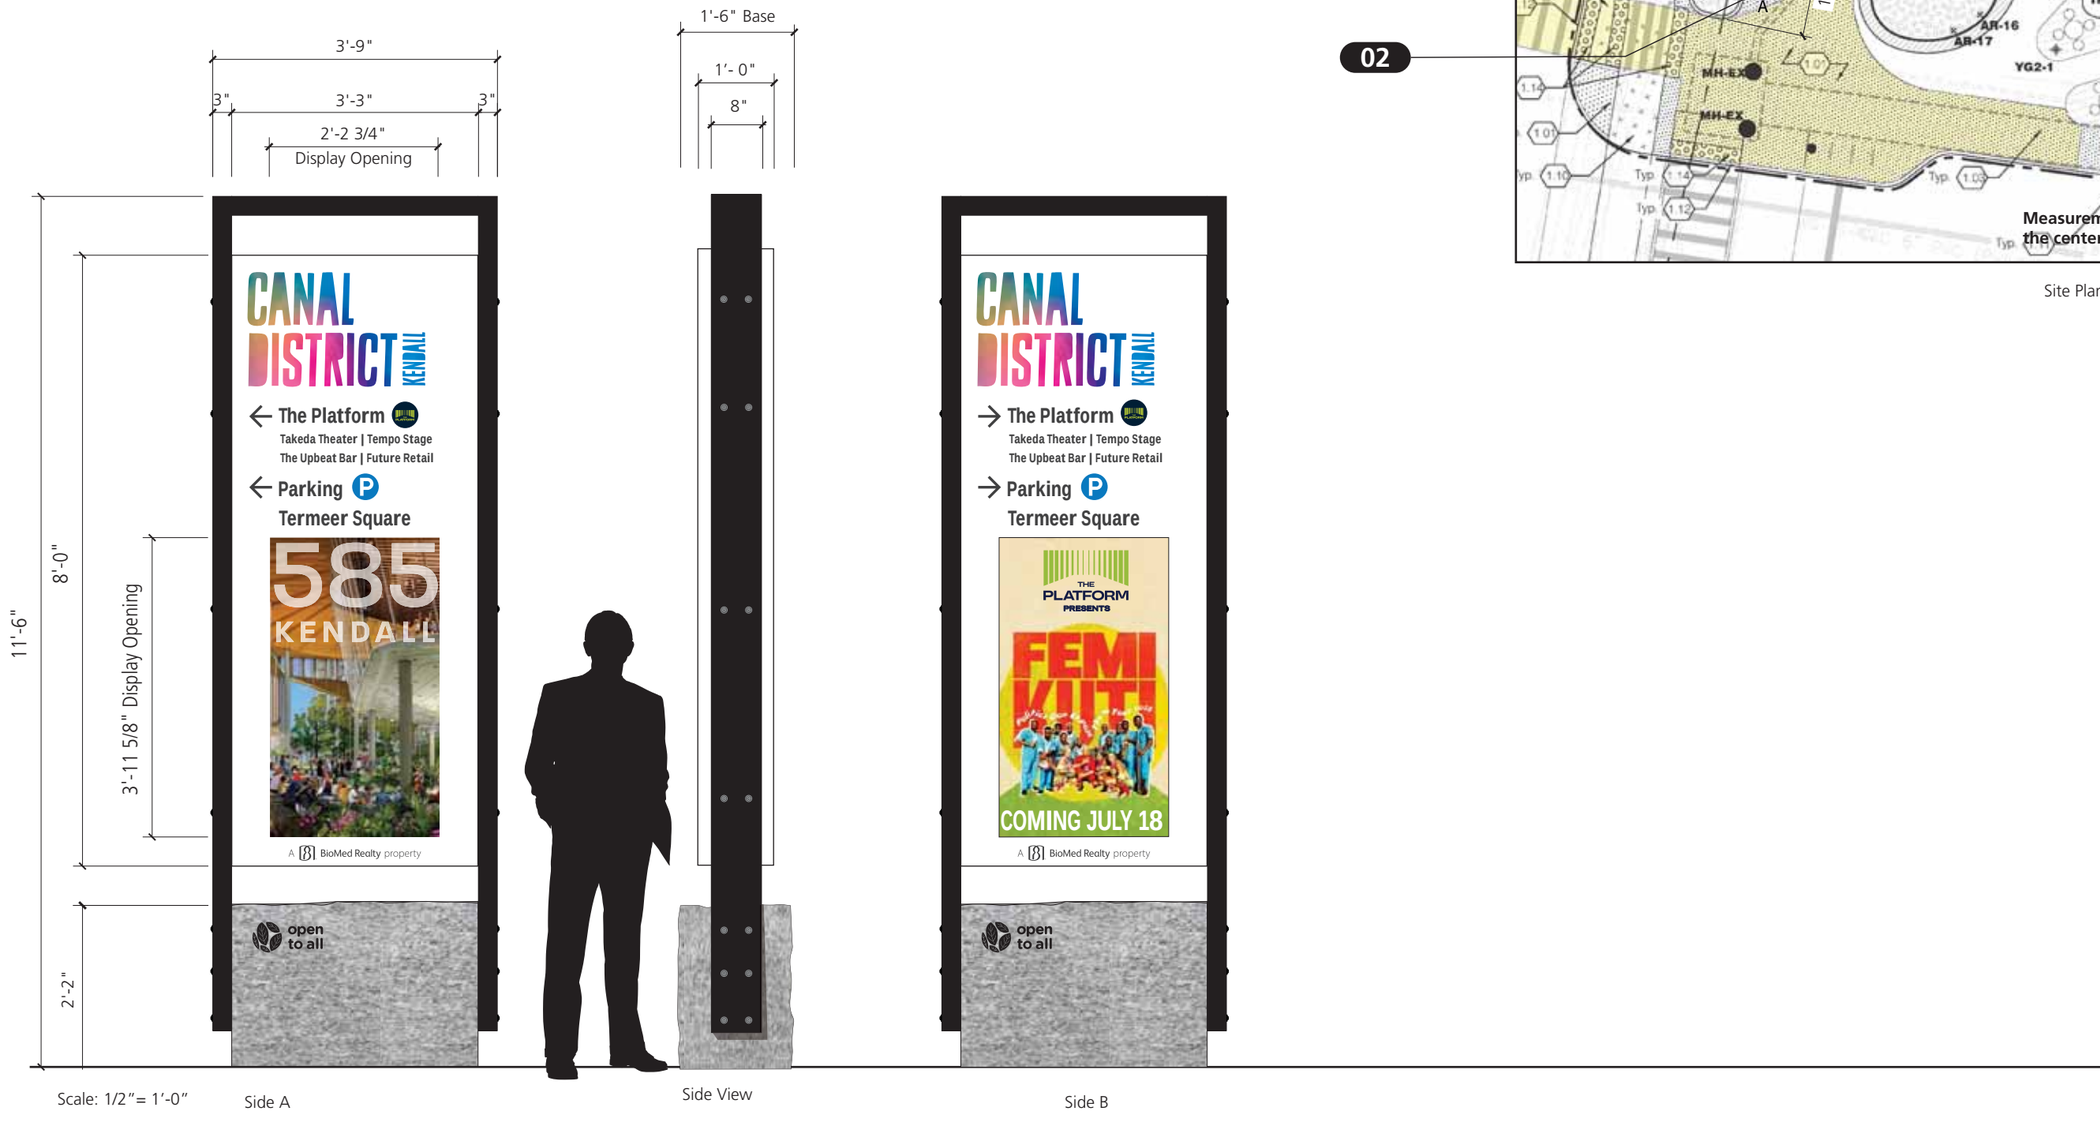

Canal District Kendall
Site Signs

Roll Barresi & Associates
611 Main Street, Suite 300
Winchester, MA 01880
617-868-5430

REVISIONS

DATE
August, 2026

DRAWING TITLE
Location 02 - Digital Kiosk
Elevations and Specifications

JOB NO. 1405.00



Canal District Kendall

Site Signs

Roll Barresi & Associates

611 Main Street, Suite 300
Winchester, MA 01880
617-868-5430

REVISIONS

DATE

August, 2026

DRAWING TITLE

Location 02 - Digital Kiosk

Elevations and Specifications

JOB NO. 1405.00

Location 03 - Digital Kiosk on Existing Base

Double sided freestanding digital kiosk LCD display, fabricated aluminum climate controlled cabinet and aluminum post and frame structure, Mounted to existing granite and concrete base.

Typestyle: Fjalla One Regular

Colors: Frame Posts - Black, Cabinet and Sign Panel - White, Lettering and Arrows - Dark Gray, Symbol - Blue and White

Materials and Finishes:

3” x 8” x 1/4” Welded aluminum post and frame structure with powder coated finish

Fabricated aluminum cabinet with painted finish and climate control

55” high definition and high brightness exterior grade LCD Displays

Reuse of existing granite and concrete base.

Sign Address: 350 Third Street

Sign Text: Canal District Identity, Directions, Orientation Map and Event Information (Refer to Sign Layout below)

Sign Type: Freestanding

Area in Square Feet: 26

Max Allowable Area per Freestanding Sign: 15sf

Max Allowable Area for All Freestanding Signs on Lot: 30sf

Dimensions (Sign Panel): 8’-0”H x 3’3”W

Placement Height in Feet: 11’-6”


Max Allowable Height in Feet: 15

Depth from Facade: N/A


Illumination: Internally Illuminated Digital Display

Sign Frontage in Feet: 341

Area of Existing Signs to Remain: Replaces existing freestanding sign.

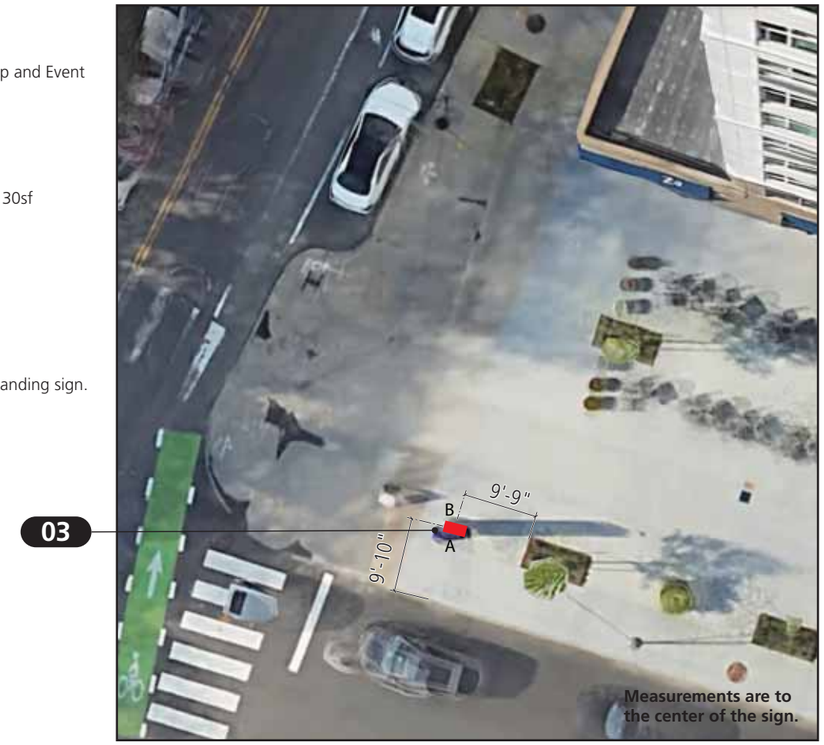

Site Plan, Scale: 1”= 20’

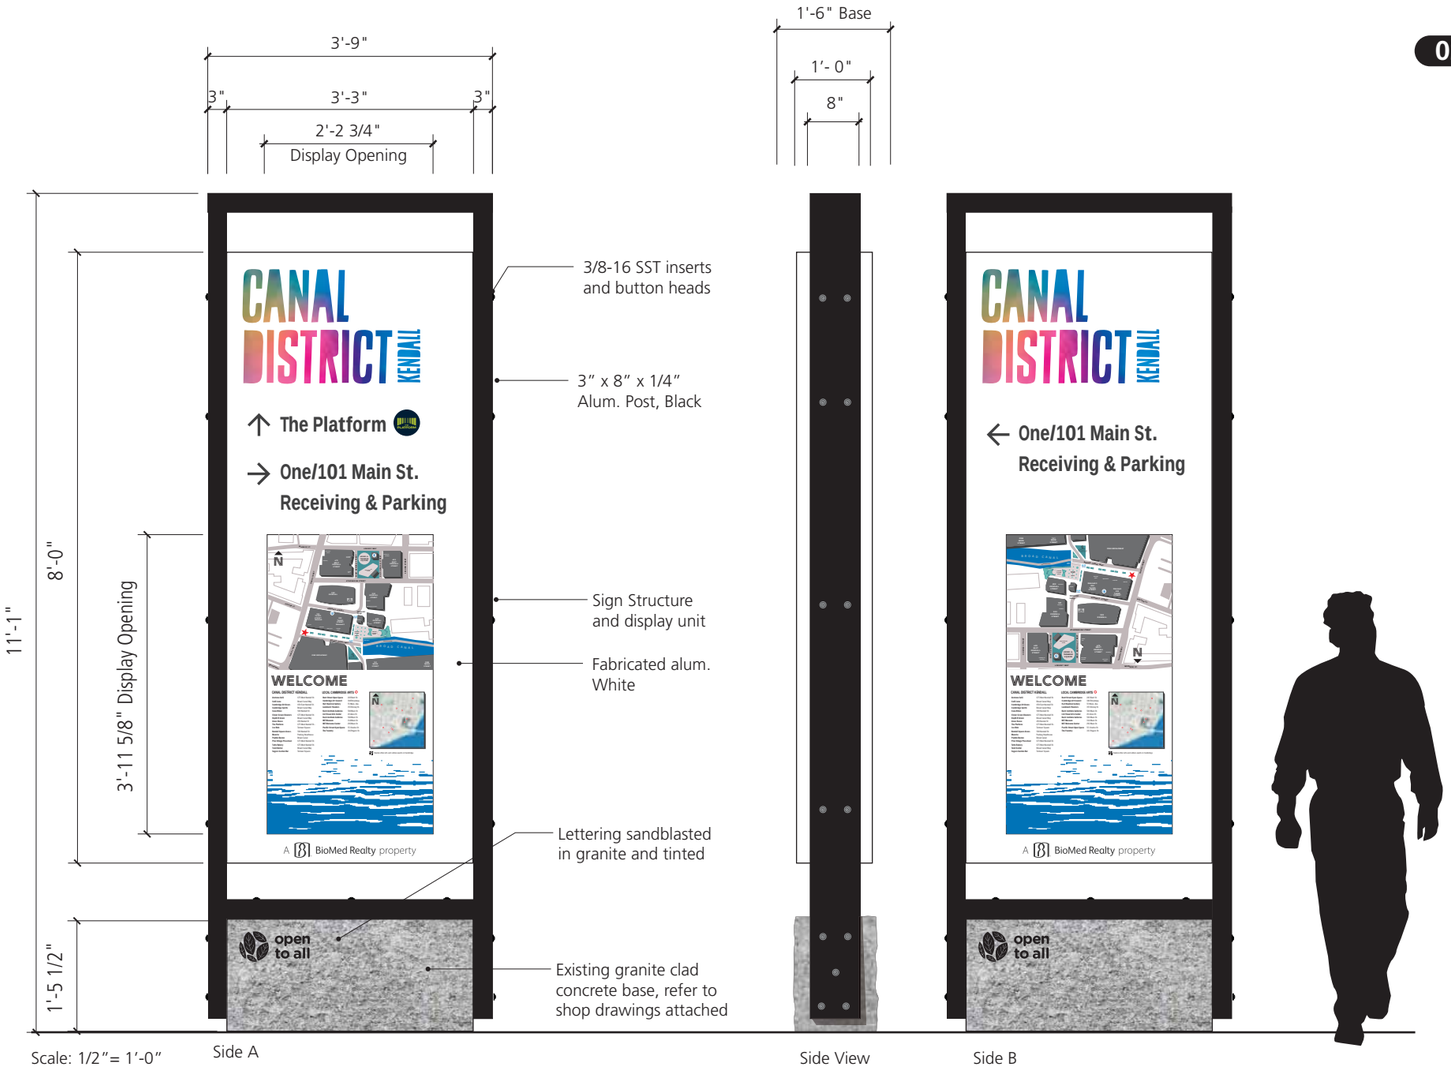



Canal District Kendall

Site Signs

Roll Barresi & Associates

611 Main Street, Suite 300
Winchester, MA 01880
617-868-5430

REVISIONS

DATE

August, 2026


DRAWING TITLE

Location 03 - Digital Kiosk on Existing Base


Elevations and Specifications

JOB NO. 1405.00

Digital Kiosk Location 03

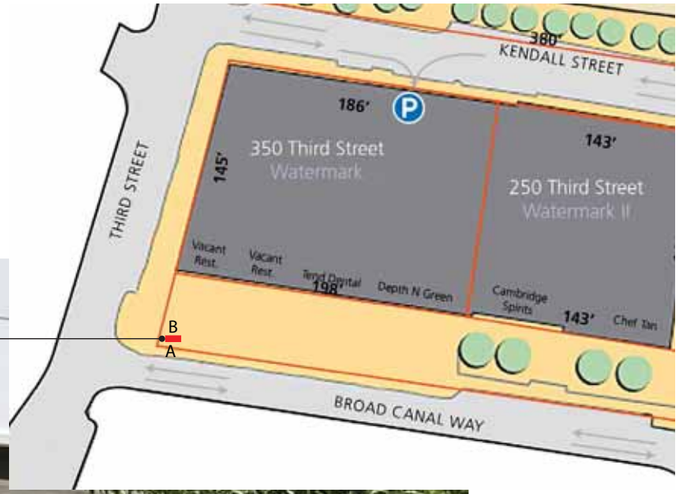

Site Plan, Scale: 1"= 100'

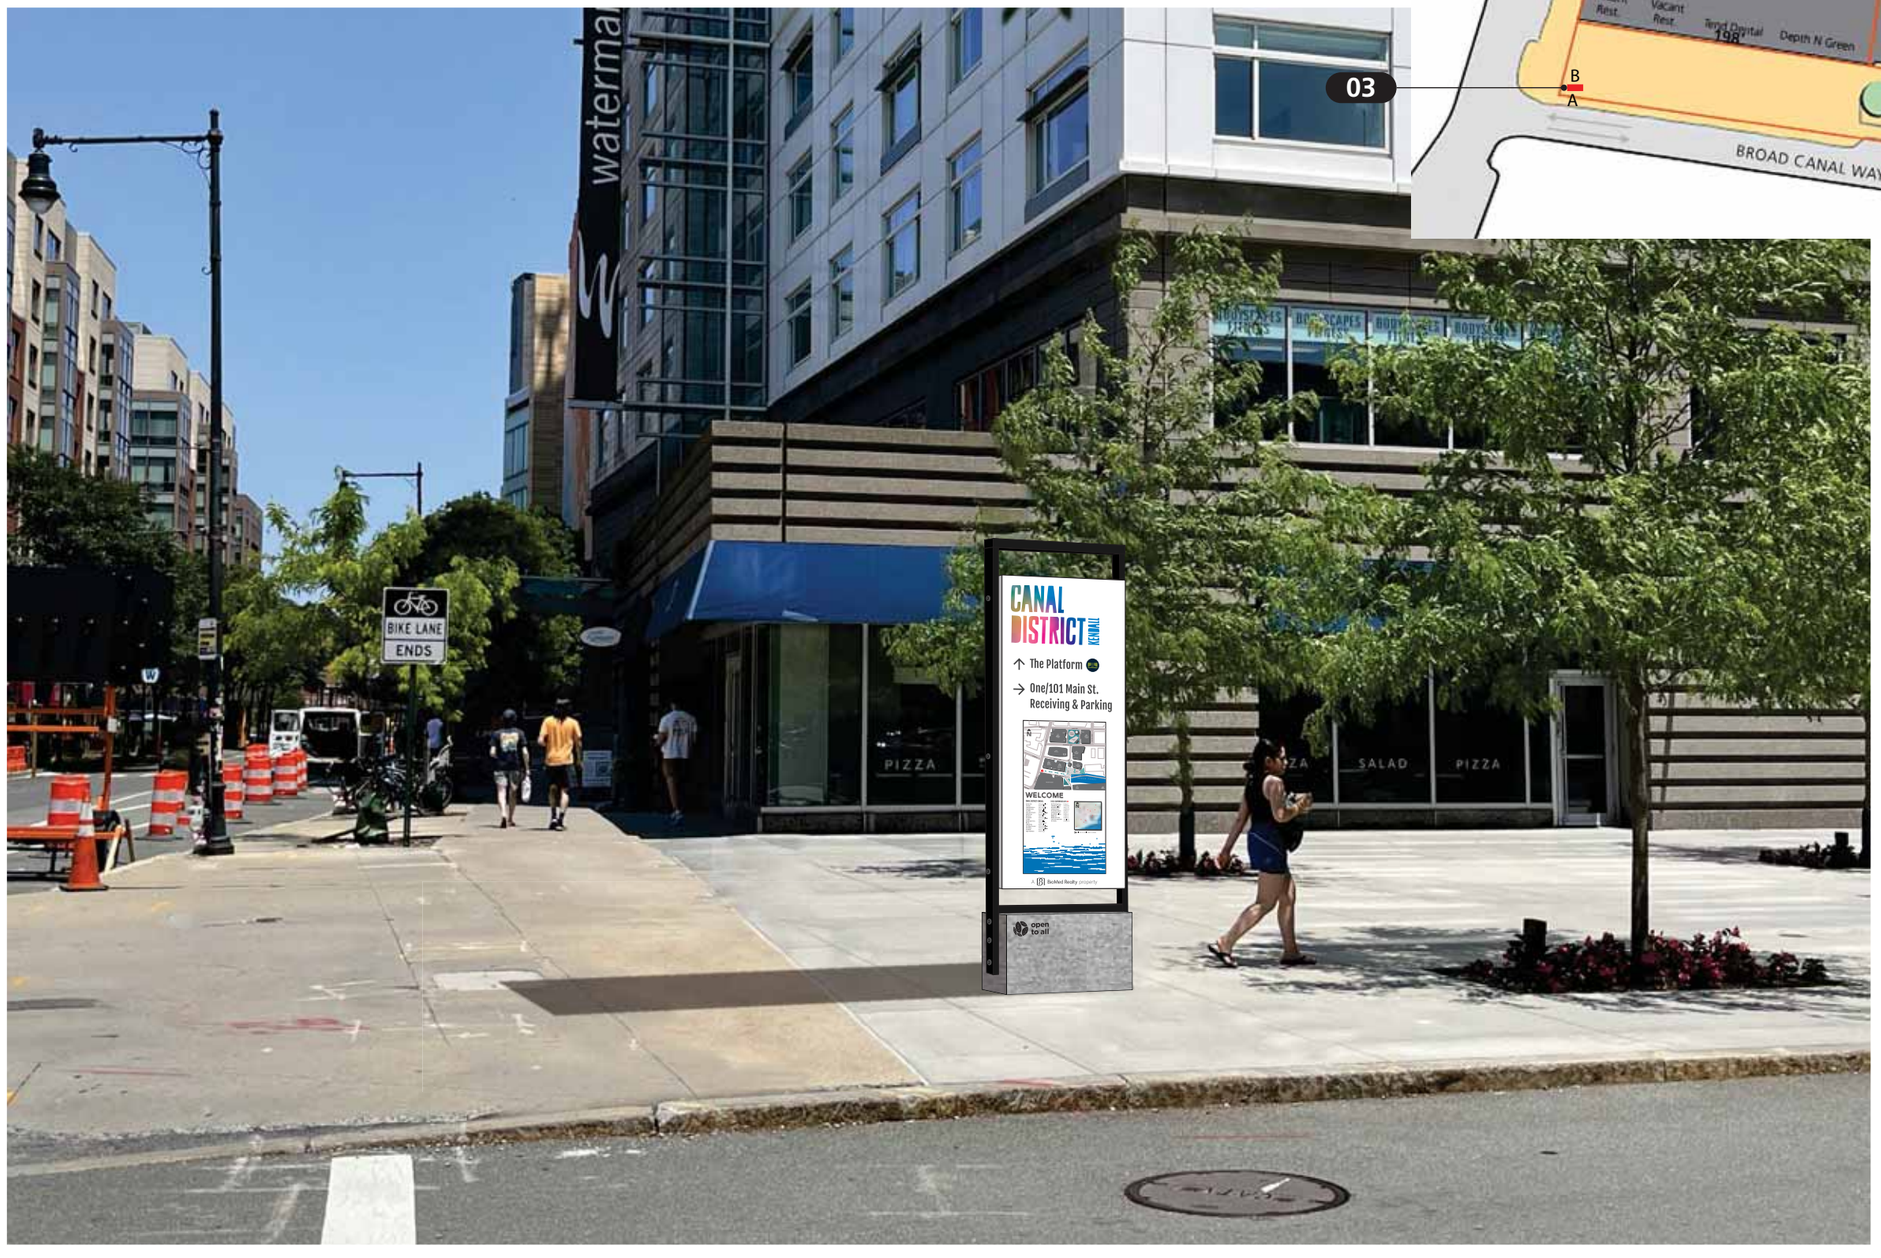

Canal District Kendall

Site Signs

Roll Barresi & Associates

611 Main Street, Suite 300
Winchester, MA 01880
617-868-5430

REVISIONS

DATE

July, 2026

DRAWING TITLE

Location 03 - Digital Kiosk on Existing Base

Elevations and Specifications


JOB NO. 1405.00

Orientation Map Graphic
Note: The map graphic will be rotated to reflect the direction of the viewer.

Direction of View



Direction of View

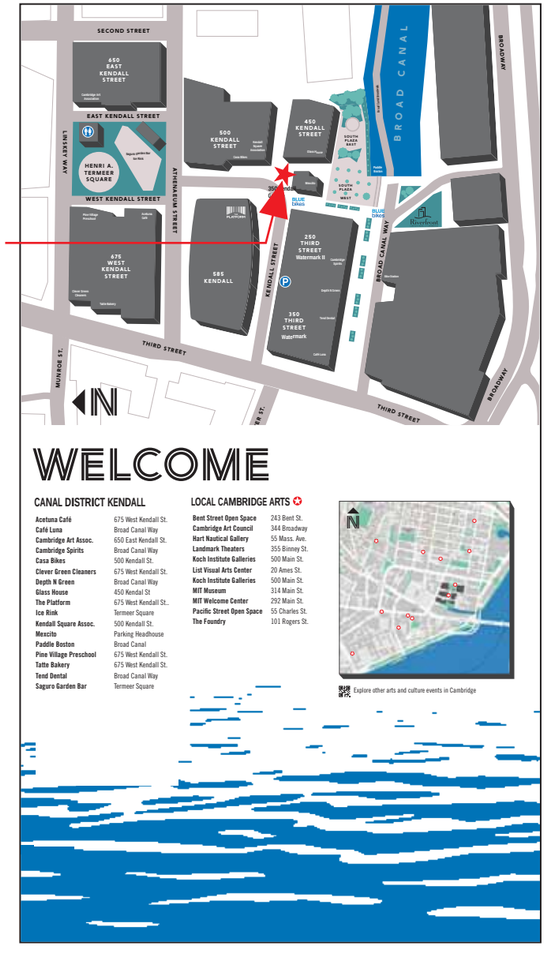

Direction of View



Orientation Map Graphic in Development

Canal District Kendall
Site Signs

Roll Barresi & Associates

611 Main Street, Suite 300
Winchester, MA 01880
617-868-5430

REVISIONS

DATE

August, 2026

DRAWING TITLE

Wayfinding Map Graphic

JOB NO. 1405.00

Location 04 - Digital Kiosk on Existing Base

Double sided freestanding digital kiosk LCD display, fabricated aluminum climate controlled cabinet and aluminum post and frame structure, Mounted to existing granite and concrete base.

Typestyle: Fjalla One Regular

Colors: Frame Posts - Black, Cabinet and Sign Panel - White, Lettering and Arrows - Dark Gray, Symbol - Blue and White

Materials and Finishes:

3" x 8" x 1/4" Welded aluminum post and frame structure with powder coated finish

Fabricated aluminum cabinet with painted finish and climate control

55" high definition and high brightness exterior grade LCD Displays

Reuse of existing granite and concrete base.

Sign Address: 450 Kendall Street

Sign Text: Canal District Identity, Directions, Orientation Map and Event Information (Refer to Sign Layout below)

Sign Type: Freestanding

Area in Square Feet: 26

Max Allowable Area per Freestanding Sign: 15sf

Max Allowable Area for All Freestanding Signs on Lot: 30sf

Dimensions (Sign Panel): 8'-0"H x 3'3"W


Placement Height in Feet: 11'-6"

Depth from Facade: N/A


Illumination: Internally Illuminated Digital Display

Sign Frontage in Feet: 104

Area of Existing Signs to Remain: N/A

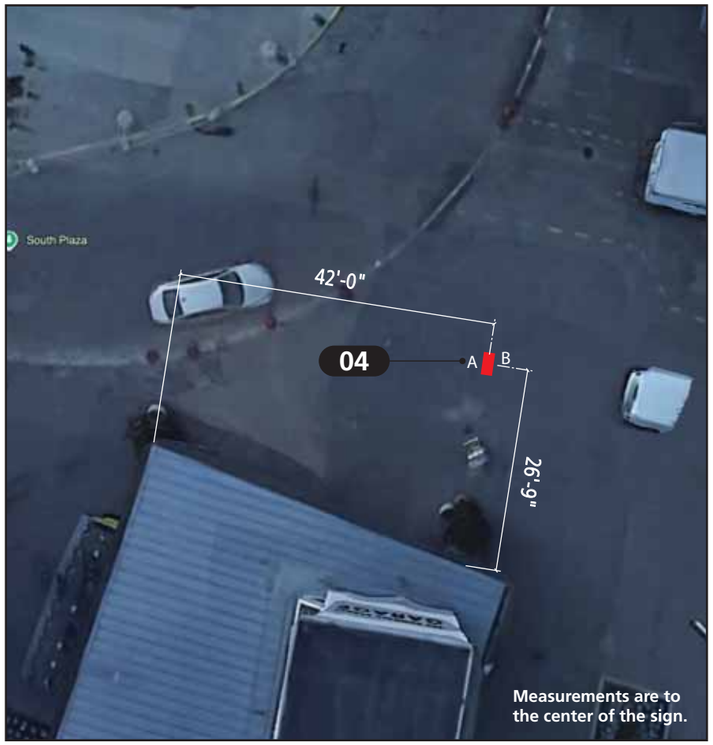

Site Plan, Scale: 1" = 20'

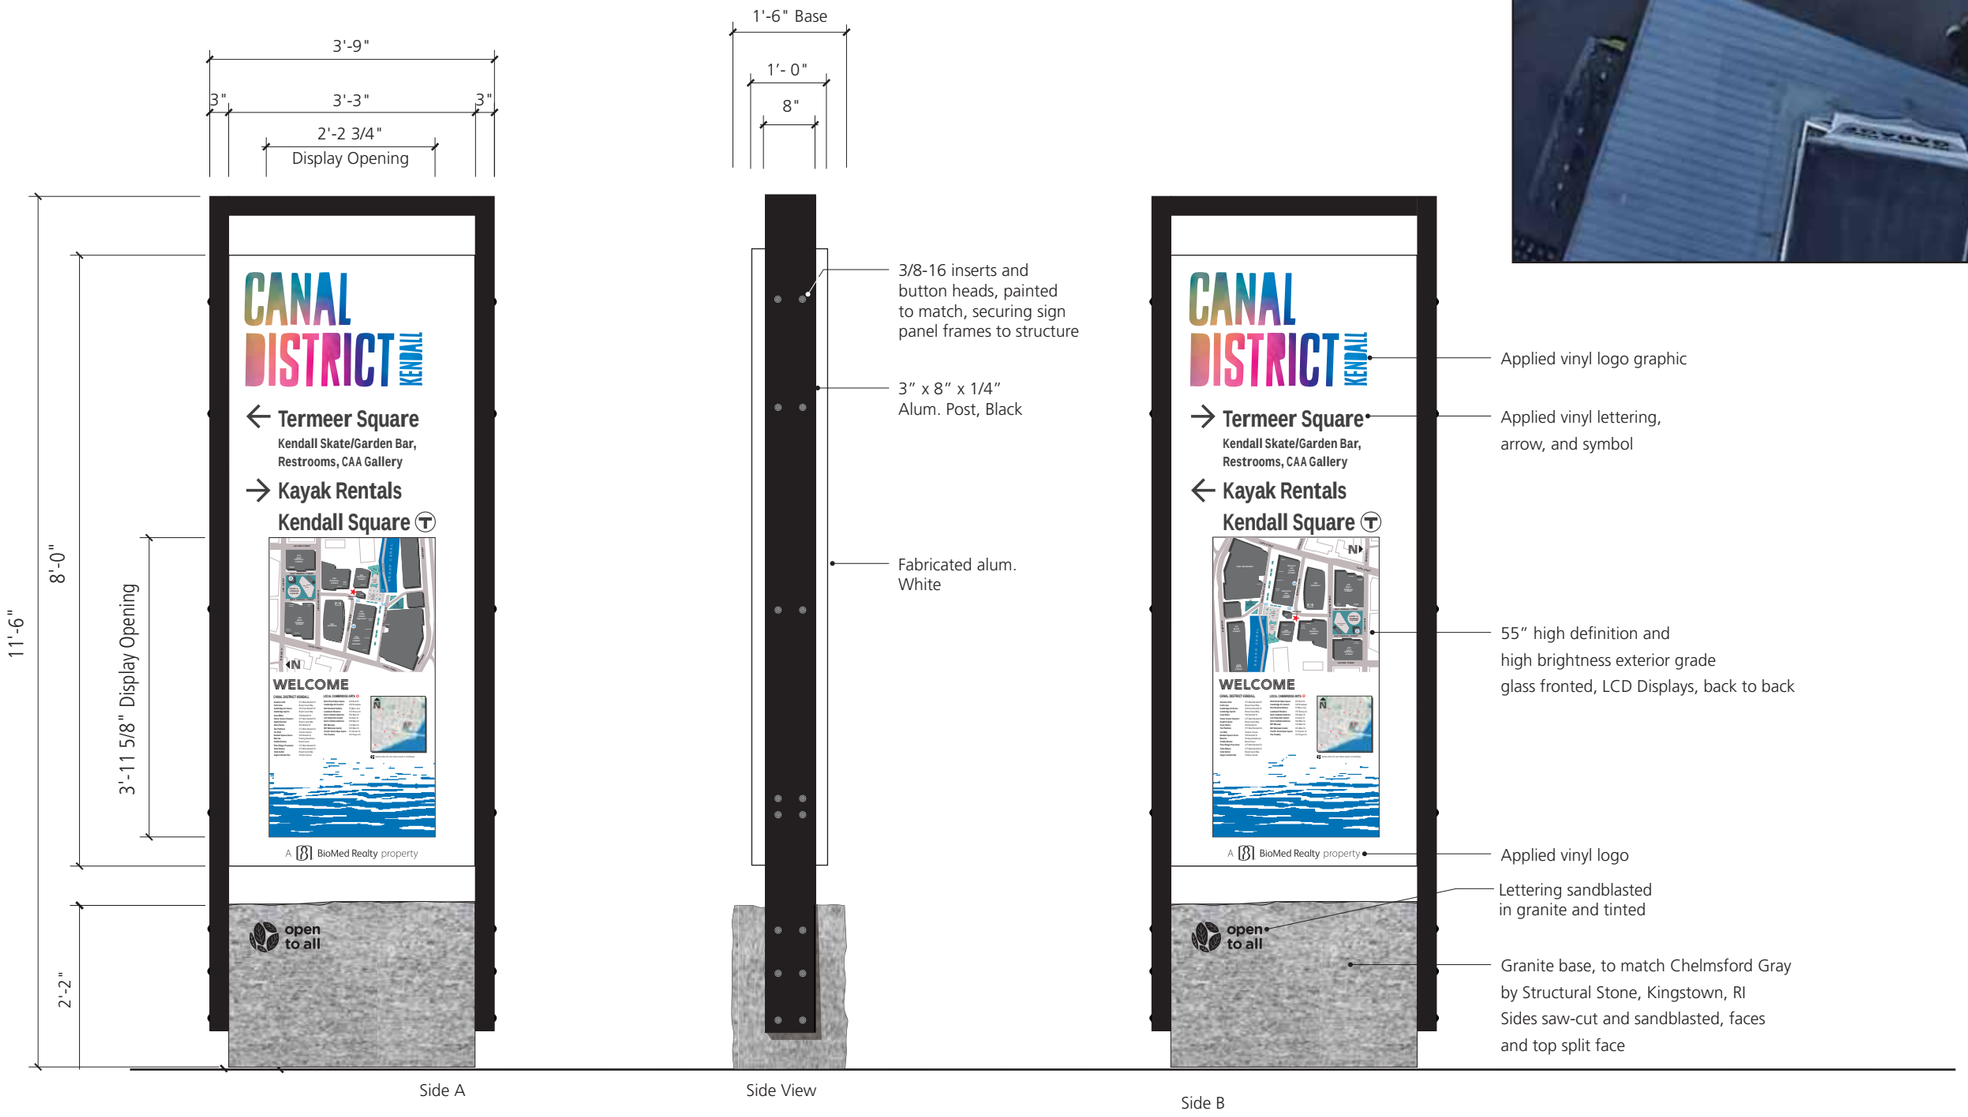

Canal District Kendall

Site Signs

Roll Barresi & Associates

611 Main Street, Suite 300
Winchester, MA 01880
617-868-5430

REVISIONS

DATE

August, 2026


DRAWING TITLE

Sign Type 04 - Digital Kiosk

Framing Details

JOB NO. 1405.00

Digital Kiosk Location 04

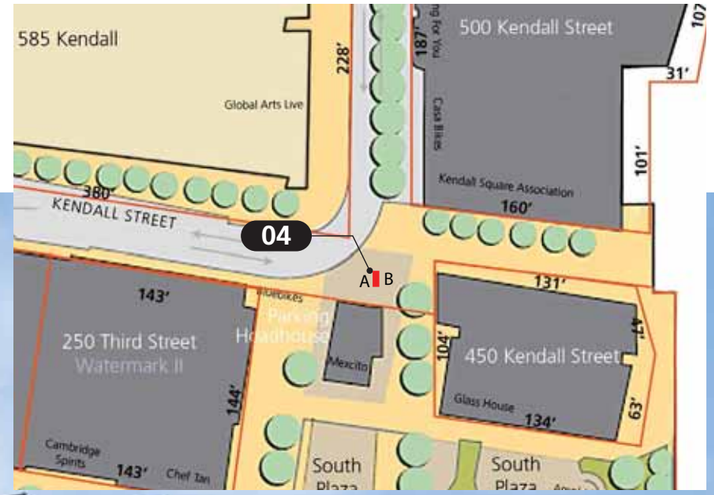

Site Plan, Scale: 1"= 100'

Canal District Kendall
Site Signs

Roll Barresi & Associates
611 Main Street, Suite 300
Winchester, MA 01880
617-868-5430

REVISIONS

DATE

July, 2026

DRAWING TITLE

Sign Type 04 - Digital Kiosk
Framing Details

JOB NO. 1405.00

Location 05 - Wayfinding Kiosk

Double sided freestanding wayfinding sign with aluminum post and frame structure, fabricated removable sign panels with painted finish and vinyl graphics, and granite base.

Typestyle: Fjalla One Regular

Colors: Frame Posts - Black, Sign Panels - White, Lettering and Arrows - Dark Gray, Symbol - Blue and White except as noted otherwise, Open to All logo, Medium Gray

Materials and Finishes:

2" x 6" x 1/4" Welded aluminum post and frame structure with powder coated finish

Fabricated aluminum sign panels with painted finish

Brushed stainless steel hardware

NOTE: Reclaimed granite block for use by the sign contractor will be provided by the Owner. Sign Contractor to verify conditions and dimensions in the field prior to preparation of shop drawings and fabrication.

Sign Address: Termeer Square on Linskey Way

Sign Text: Canal District Identity, Directions, Orientation Map and Event Information (Refer to Sign Layout below)

Sign Type: Freestanding

Area in Square Feet: 9.5

Max Allowable Area per Freestanding Sign: 15sf

Max Allowable Area for All Freestanding Signs on Lot: 30sf

Dimensions (Sign Panel): 5'-2"H x 1'10"W

Placement Height in Feet: 8.17

Max Allowable Height in Feet: 15

Depth from Facade: N/A

Illumination: Nonilluminated

Sign Frontage in Feet: 200

Area of Existing Signs to Remain: N/A






Site Plan, Scale: 1" = 20'

Existing Granite for Reuse

NTS

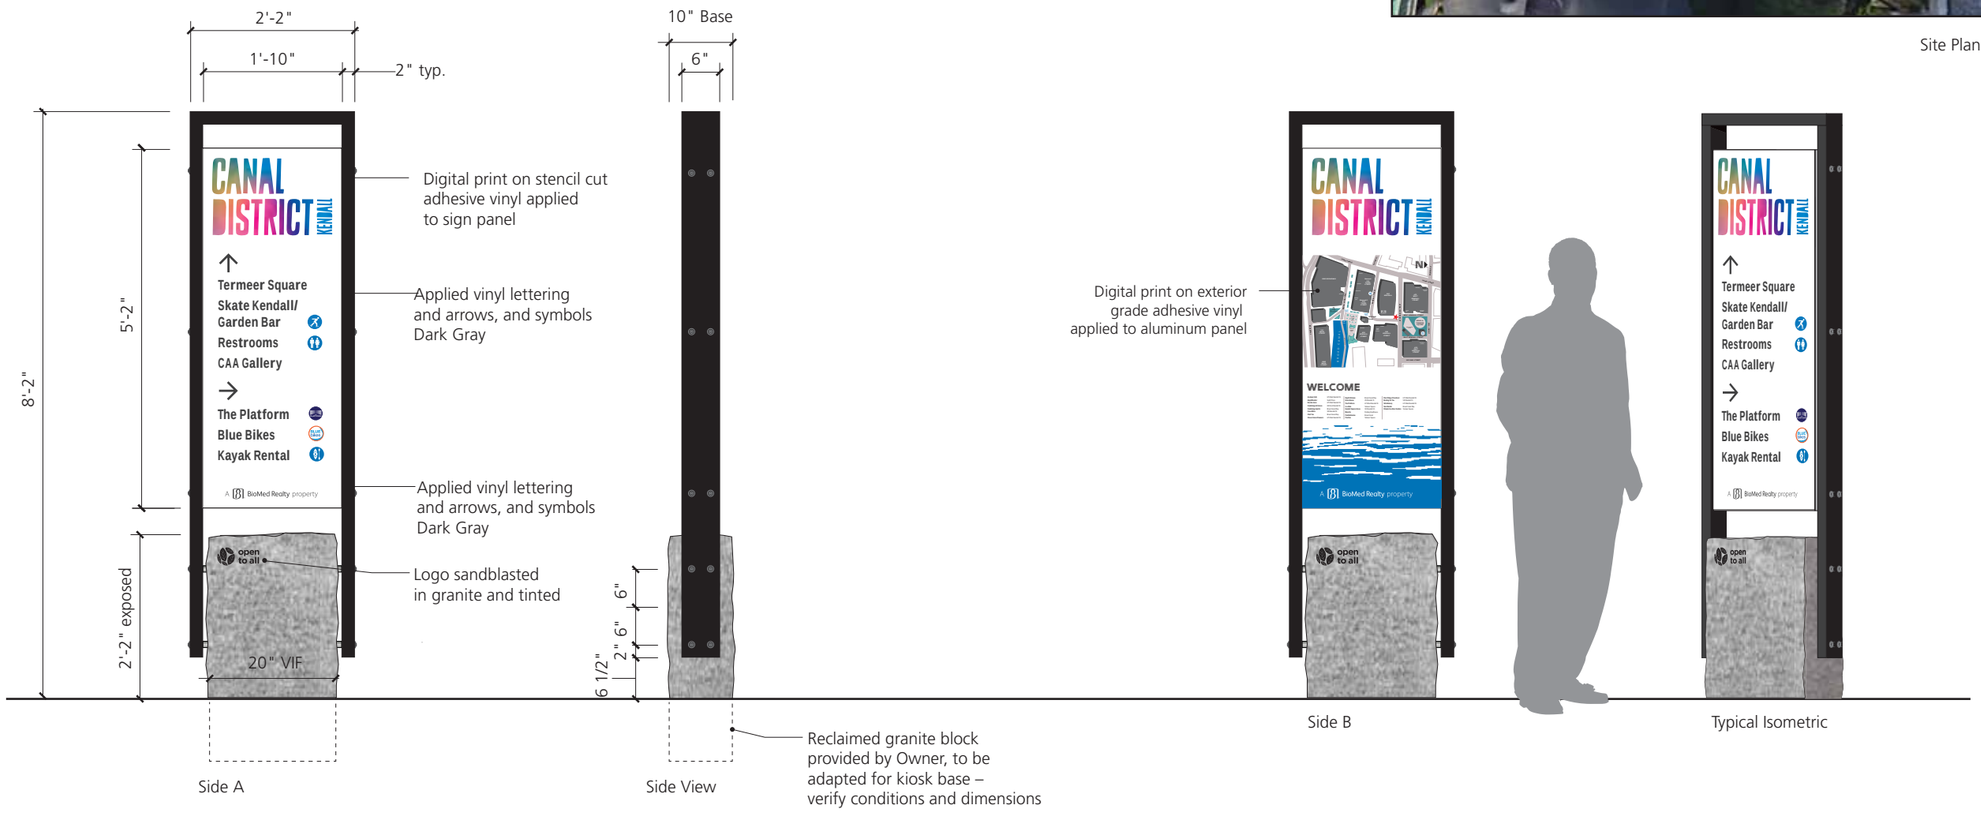

Canal District Kendall

Site Signs

Roll Barresi & Associates

611 Main Street, Suite 300
Winchester, MA 01880
617-868-5430

REVISIONS

DATE

August, 2026


DRAWING TITLE

Location 05 - Wayfinding Kiosk

Elevations and Specifications

JOB NO. 1405.00

Wayfinding Kiosk Location 05

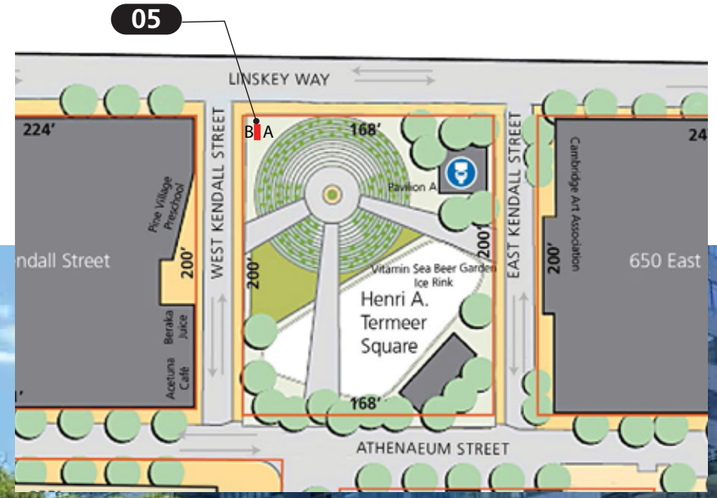

Site Plan - Scale: 1" = 40'

Canal District Kendall

Site Signs

Roll Barresi & Associates

611 Main Street, Suite 300
Winchester, MA 01880
617-868-5430

REVISIONS

DATE

July, 2026

DRAWING TITLE

Location 05 - Wayfinding Kiosk
Elevations and Specifications

JOB NO. 1405.00

Location 06 - Wayfinding Panel

Single sided wall mounted wayfinding sign with aluminum sign panel and angle frame structure, with painted finish and digital print and vinyl lettering applied to panel.

Typestyle: Fjalla One Regular

Colors: Sign Panels - White, Lettering and Arrows - Dark Gray, Symbol - Blue and White except as noted otherwise, Open to All logo, Medium Gray

Materials and Finishes:

1 1/2" deep x 3'-6" wide x 4'-9" Sign Panel and frame

SST mounting clips securing panel to fence.

Sign Address: Termeer Square on Linskey Way

Sign Text: Canal District Identity, Directions, Orientation Map and Event Information (Refer to Sign Layout below)

Sign Type: Wall Sign

Area in Square Feet: 16.6sf

Max Allowable Area in Square Feet: 60sf

Dimensions (Sign Panel): 4'-9"H x 3'-6"W

Placement Height in Feet: 6'-6" A.F.F. to top of sign


Max Allowable Height in Feet: 20, and below the sill line of the second floor windows

Depth from Facade: 1 1/2"


Illumination: Nonilluminated

Sign Frontage in Feet: 40

Area of Existing Signs to Remain: N/A

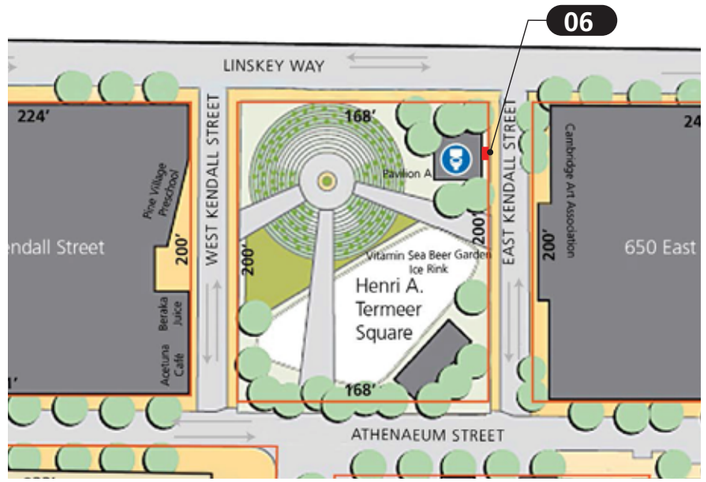

Site Plan, Scale: 1"= 100'

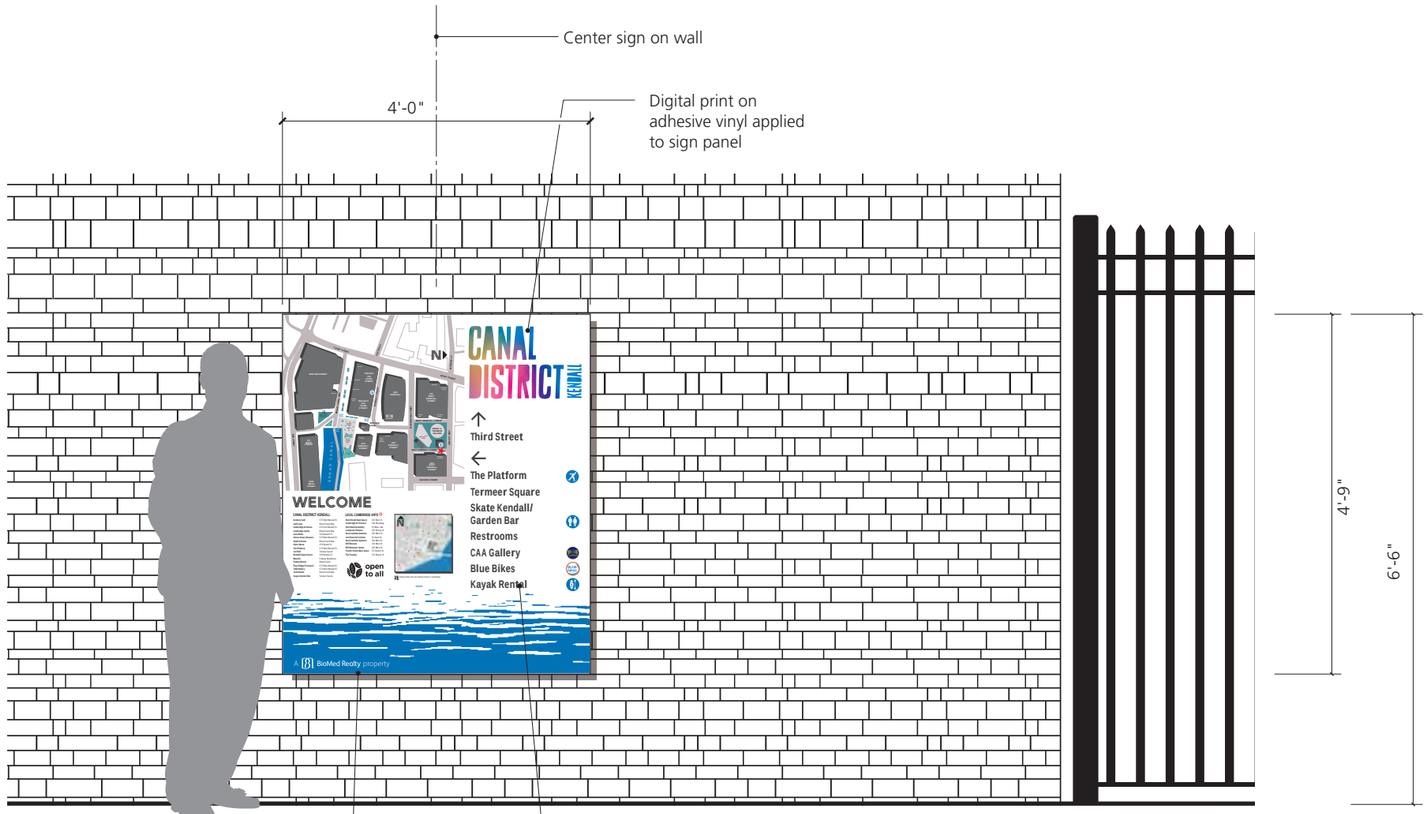

Canal District Kendall

Site Signs

Roll Barresi & Associates

611 Main Street, Suite 300
Winchester, MA 01880
617-868-5430

REVISIONS

DATE

August, 2026


DRAWING TITLE


Location 06 - Wayfinding Panel

Elevations and Specifications

JOB NO. 1405.00

Wayfinding Panel Location 06

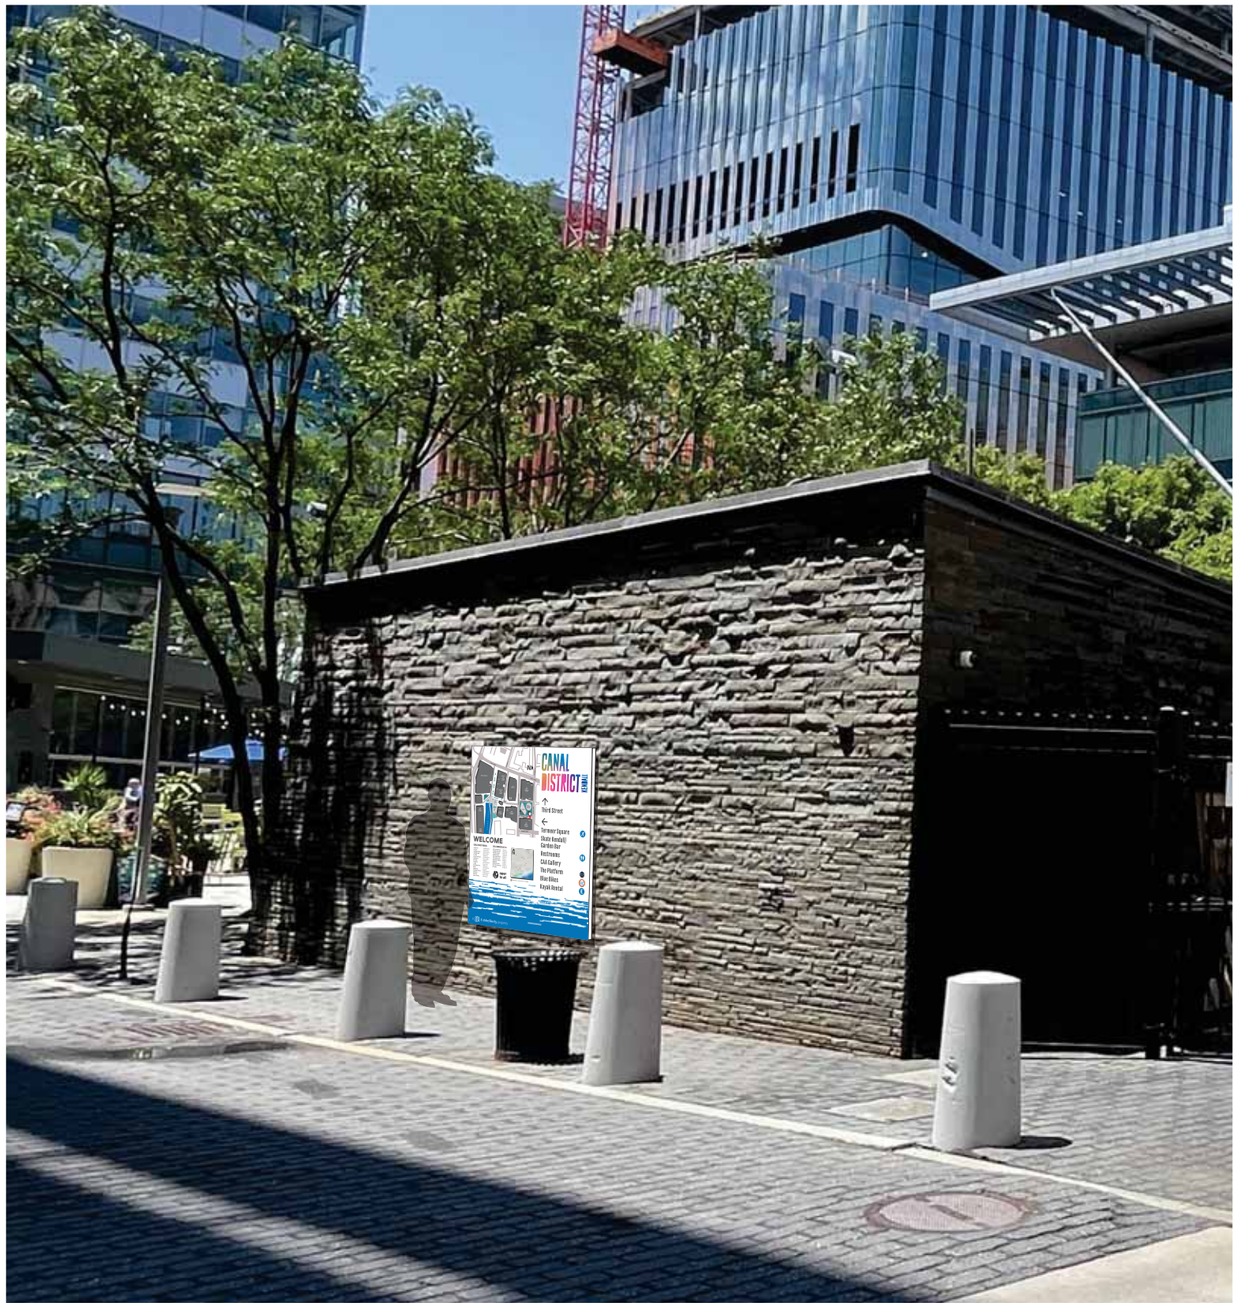

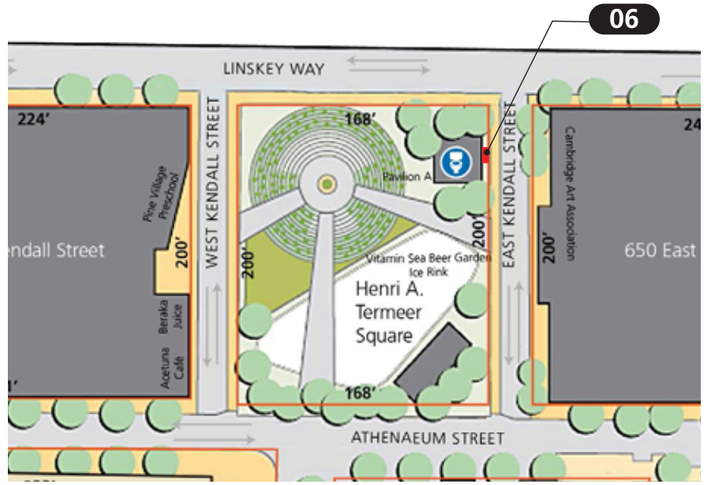

Site Plan, Scale: 1"= 100'

Canal District Kendall

Site Signs

Roll Barresi & Associates

611 Main Street, Suite 300
Winchester, MA 01880
617-868-5430

REVISIONS

DATE

July, 2026

DRAWING TITLE

Location 06 - Wayfinding Kiosk
Elevations and Specifications

JOB NO. 1405.00

Location 07 - Wayfinding Kiosk

Double sided freestanding wayfinding sign with aluminum post and frame structure, fabricated removable sign panels with painted finish and vinyl graphics, and granite base.

Typestyle: Fjalla One Regular

Colors: Frame Posts - Black, Sign Panels - White, Lettering and Arrows - Dark Gray, Symbol - Blue and White except as noted otherwise, Open to All logo, Medium Gray

Materials and Finishes:

2" x 6" x 1/4" Welded aluminum post and frame structure with powder coated finish

Fabricated aluminum sign panels with painted finish

Brushed stainless steel hardware

NOTE: Reclaimed granite block for use by the sign contractor will be provided by the Owner. Sign Contractor to verify conditions and dimensions in the field prior to preparation of shop drawings and fabrication.

Sign Address: 585 Kendall Street

Sign Text: Canal District Identity, Directions, Orientation Map and Event Information (Refer to Sign Layout below)

Sign Type: Freestanding

Area in Square Feet: 9.5

Max Allowable Area per Freestanding Sign: 15sf

Max Allowable Area for All Freestanding Signs on Lot: 30sf

Dimensions (Sign Panel): 5'-2"H x 1'10"W

Placement Height in Feet: 8.17


Max Allowable Height in Feet: 15

Depth from Facade: N/A


Illumination: Nonilluminated

Sign Frontage in Feet: 228

Area of Existing Signs to Remain: N/A

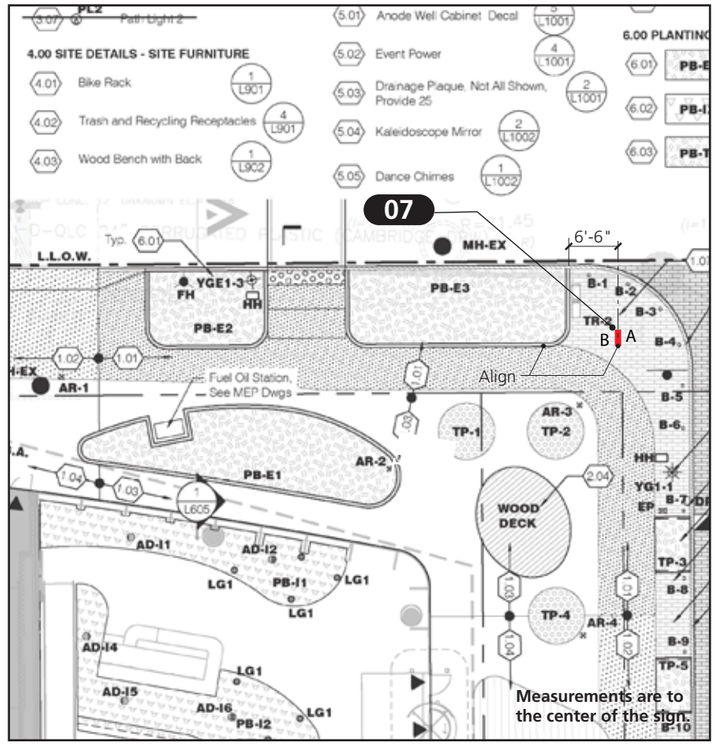

Site Plan, Scale: 1"= 20'

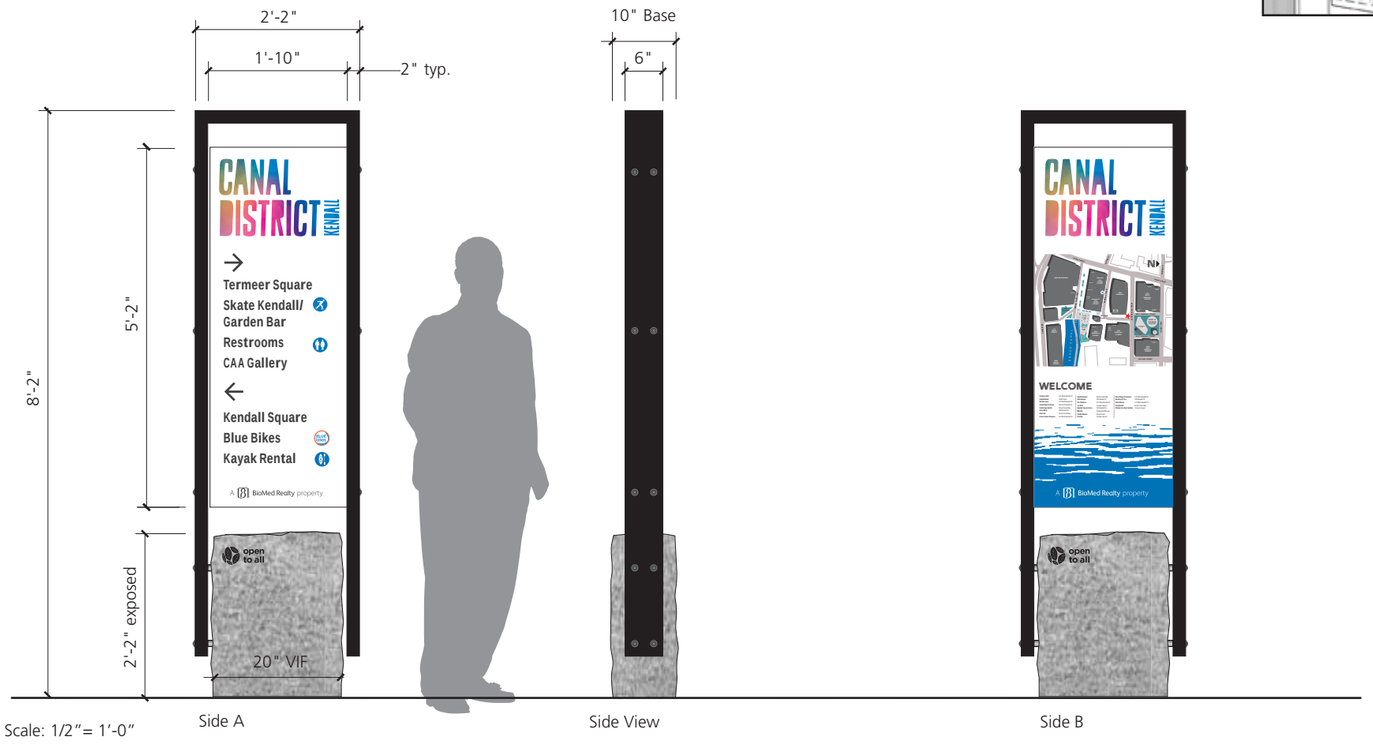

Scale: 1/2"= 1'-0"

Side A | Side View | Side B

Canal District Kendall

Site Signs

Roll Barresi & Associates

611 Main Street, Suite 300
Winchester, MA 01880
617-868-5430

REVISIONS

DATE

August, 2026


DRAWING TITLE

Location 07 - Wayfinding Kiosk

Elevations and Specifications

JOB NO. 1405.00

Wayfinding Kiosk Location 07

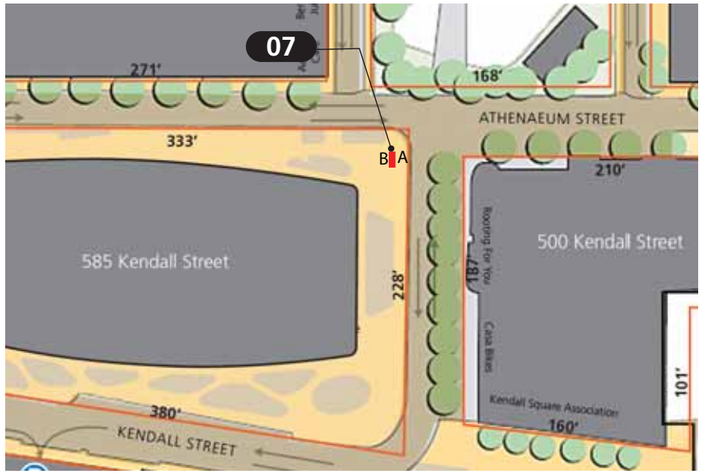

Site Plan, Scale: 1"= 100'



Canal District Kendall

Site Signs

Roll Barresi & Associates

611 Main Street, Suite 300
Winchester, MA 01880
617-868-5430

REVISIONS

DATE

July, 2026

DRAWING TITLE

Location 08 - Wayfinding Kiosk
Elevations and Specifications

JOB NO. 1405.00

Location 08 - Wayfinding Kiosk

Double sided freestanding wayfinding sign with aluminum post and frame structure, fabricated removable sign panels with painted finish and vinyl graphics, and granite base.

Typestyle: Fjalla One Regular

Colors: Frame Posts - Black, Sign Panels - White, Lettering and Arrows - Dark Gray, Symbol - Blue and White except as noted otherwise, Open to All logo, Medium Gray

Materials and Finishes:

2" x 6" x 1/4" Welded aluminum post and frame structure with powder coated finish

Fabricated aluminum sign panels with painted finish

Brushed stainless steel hardware

NOTE: Reclaimed granite block for use by the sign contractor will be provided by the Owner. Sign Contractor to verify conditions and dimensions in the field prior to preparation of shop drawings and fabrication.

Sign Address: South Plaza West

Sign Text: Canal District Identity, Directions, Orientation Map and Event Information (Refer to Sign Layout below)

Sign Type: Freestanding

Area in Square Feet: 9.5

Max Allowable Area per Freestanding Sign: 15sf

Max Allowable Area for All Freestanding Signs on Lot: 30sf

Dimensions (Sign Panel): 5'-2"H x 1'10"W

Placement Height in Feet: 8.17


Max Allowable Height in Feet: 15

Depth from Facade: N/A


Illumination: Nonilluminated

Sign Frontage in Feet: ?

Area of Existing Signs to Remain: N/A

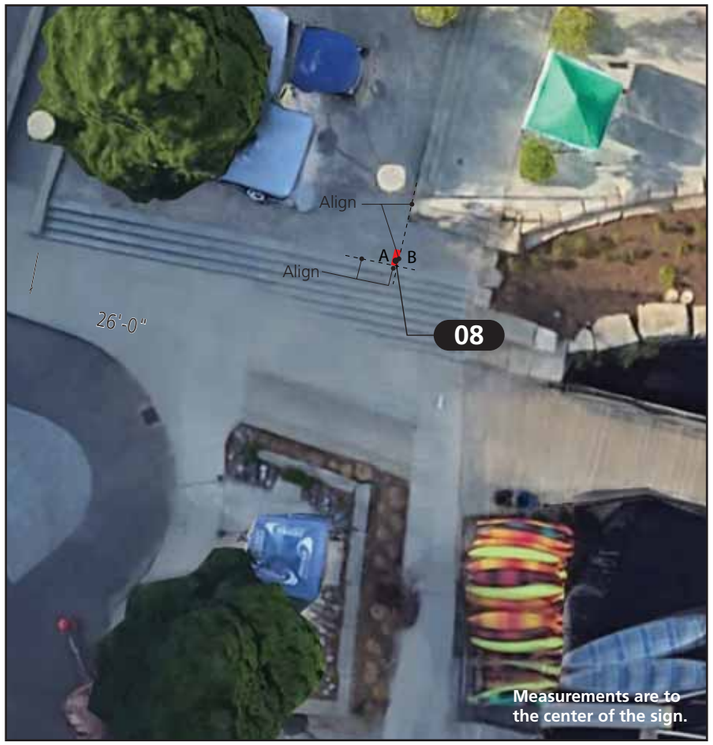

Site Plan, Scale: 1"= 20'

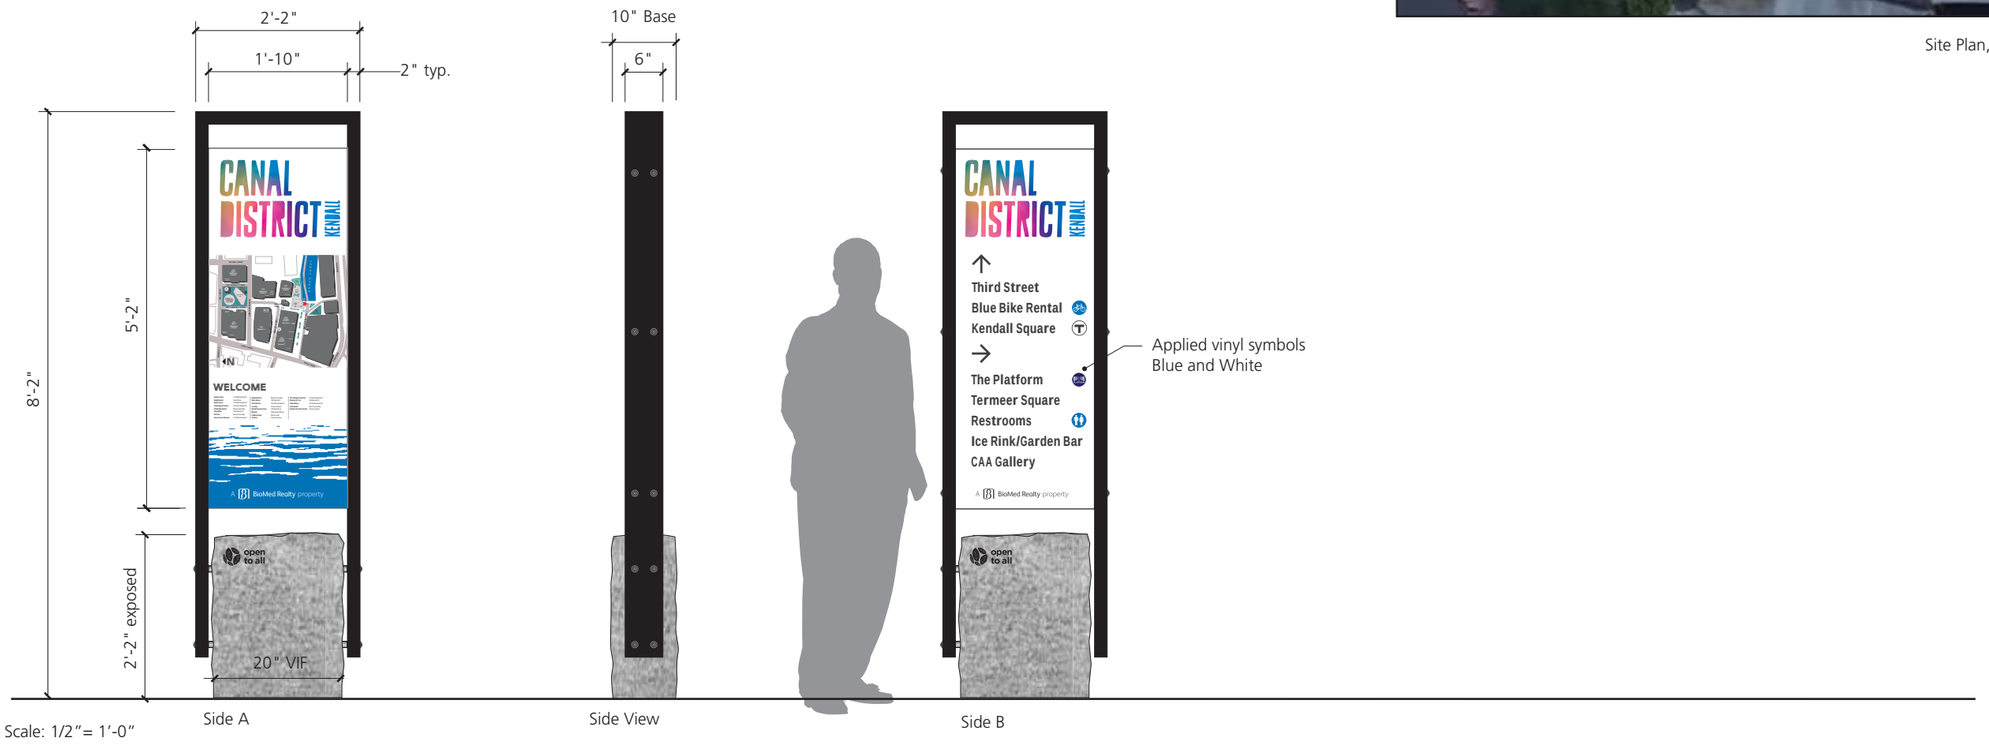

Side A | Side View | Side B

Scale: 1/2"= 1'-0"

Canal District Kendall

Site Signs

Roll Barresi & Associates

611 Main Street, Suite 300
Winchester, MA 01880
617-868-5430

REVISIONS

DATE

August, 2026


DRAWING TITLE

Location 08 - Wayfinding Kiosk

Elevations and Specifications

JOB NO. 1405.00

Wayfinding Kiosk Location 08

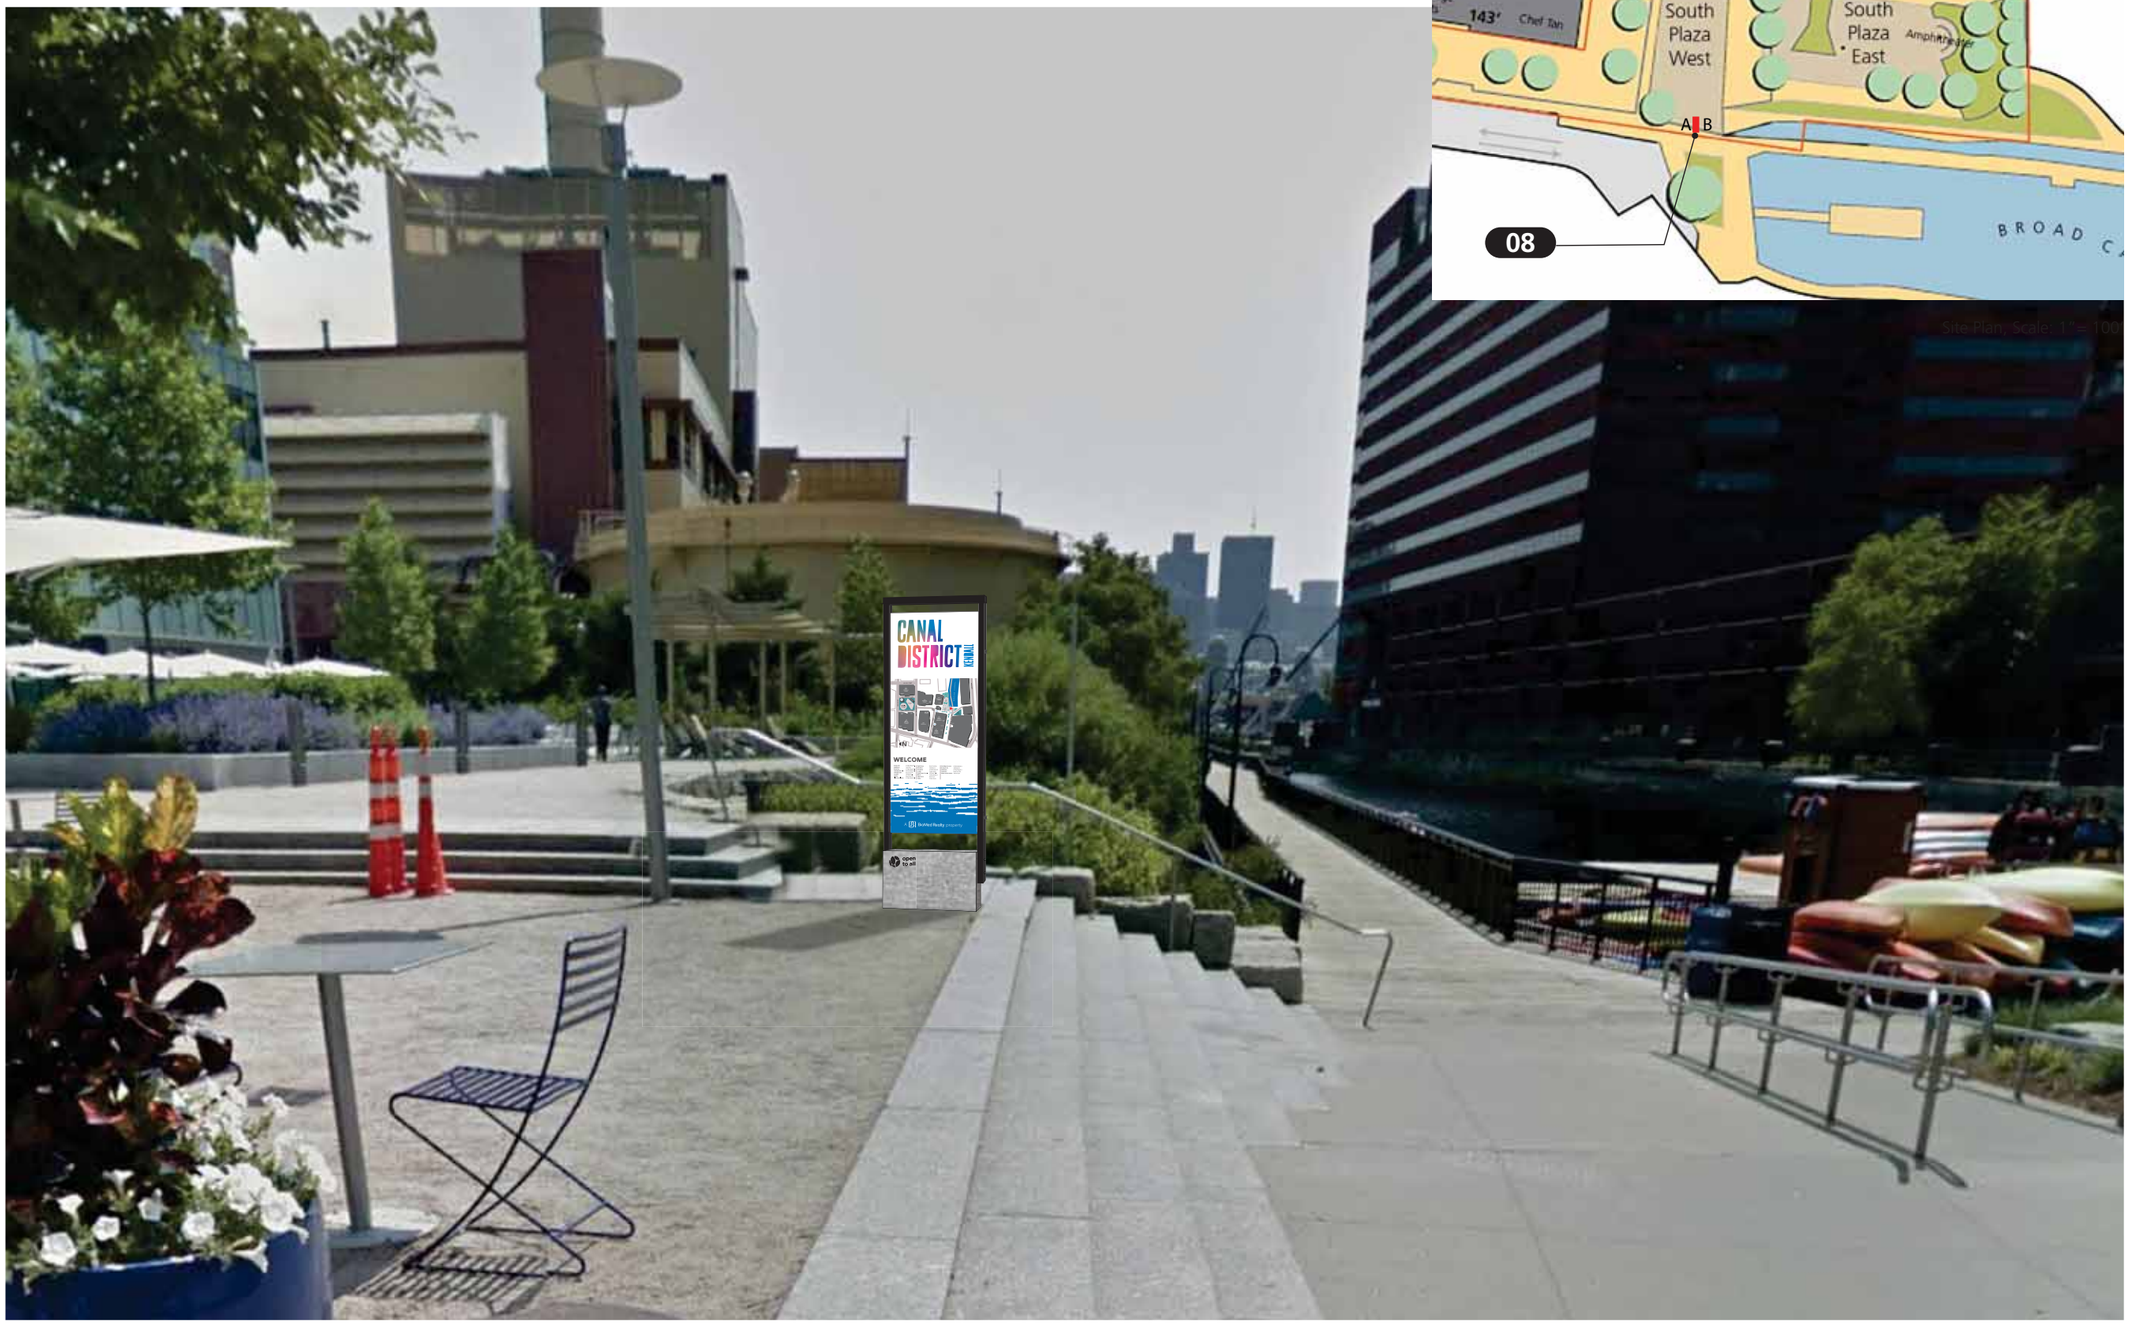

Site Plan - Scale: 1" = 100'

Canal District Kendall

Site Signs

Roll Barresi & Associates

611 Main Street, Suite 300
Winchester, MA 01880
617-868-5430

REVISIONS

DATE

July, 2026

DRAWING TITLE

Location 08 - Wayfinding Kiosk

Elevations and Specifications

JOB NO. 1405.00

Location 09 - Building Mounted Directory


High resolution digital print on exterior grade adhesive vinyl with low lustre over-laminate, applied to first surface of glass panels. Cut vinyl logo on first surface of glass.

Typestyle: Fjalla One Regular, Arya Double

Colors: Full-color print

Materials and Finishes:
Exterior grade inks and adhesive vinyl with low lustre laminate. Matte White cut adhesive vinyl logo.

Sign Address: 675 West Kendall Street
Sign Text: Canal District Identity, Orientation Map
Sign Type: Wall Sign
Area in Square Feet: 50
Max Allowable Area per Wall Sign: 60sf
Max Allowable Area for All Wall Signs on Lot: 206sf
Dimensions (Sign Panel): 11'-4"H x 4'-6"W
Placement Height in Feet: 12.0
Depth from Facade: N/A
Illumination: Nonilluminated
Sign Frontage in Feet: 206
Area of Existing Signs to Remain: N/A

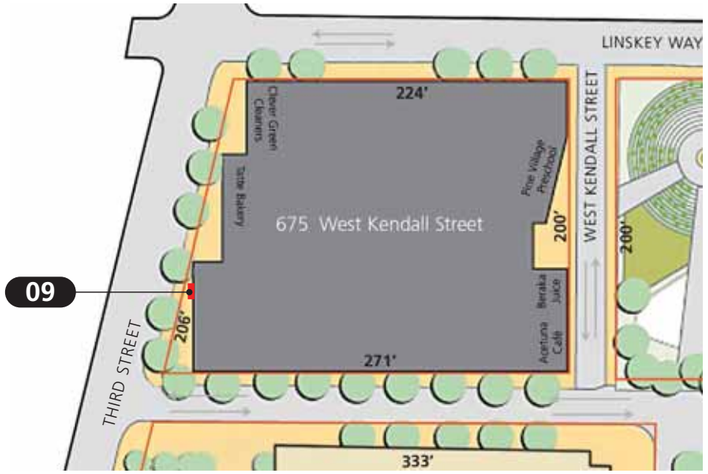

Site Plan, Scale: 1"= 100'



Canal District Kendall
Site Signs

Roll Barresi & Associates
611 Main Street, Suite 300
Winchester, MA 01880
617-868-5430

REVISIONS

DATE
August, 2026

DRAWING TITLE
Location 09 - Building Mounted Directory
Elevations and Specifications

JOB NO. 1405.00

Location 10 - Building Mounted Directional Sign, Projecting

Fabricated aluminum frame with painted finish, brake formed aluminum sign panel, and cut vinyl legend and symbol with digital print header on adhesive vinyl film, secured to underside of building overhang

Typestyle: Fjalla One Regular

Colors: Frame - Painted to match window frames
Panel - Painted White
Vinyl Lettering and Arrows - Dark Gray vinyl
Symbols - White and Blue Vinyl

Materials and Finishes:

2" x 3" x 1/8" Welded aluminum frame structure with painted finish

Break formed aluminum sign panels with painted finish

Internal alum. tube and channel frame and SST fasteners.

NOTE: Verify all dimensions in field prior to shop drawings and fabrication.

Sign Address: 675 West Kendall Street

Sign Text: Canal District Identity, Directions (Refer to Layouts)

Sign Type: Projecting Sign

Area in Square Feet: 8

Max Allowable Area per Projecting Sign: 13sf

Dimensions (Sign Panel): 2'-10"H x 2'-10"W

Placement Height in Feet: 10.42 (to bottom A.F.F.)


Max Allowable Height in Feet: 20

Depth from Facade: 3'-7"


Illumination: Nonilluminated

Sign Frontage in Feet: 206

Area of Existing Signs to Remain: N/A

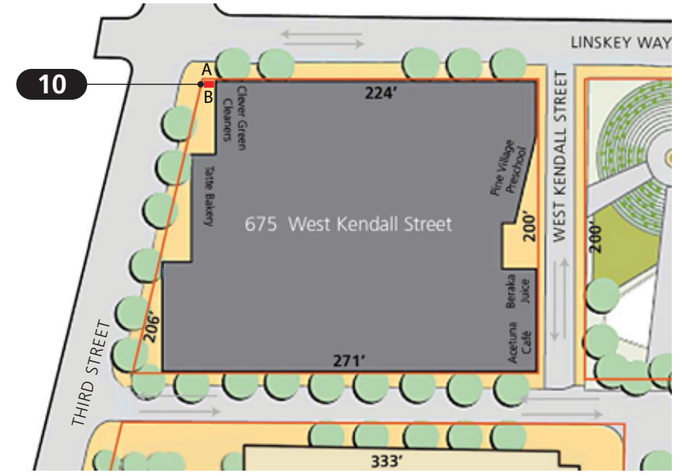


Site Plan, Scale: 1"= 100'

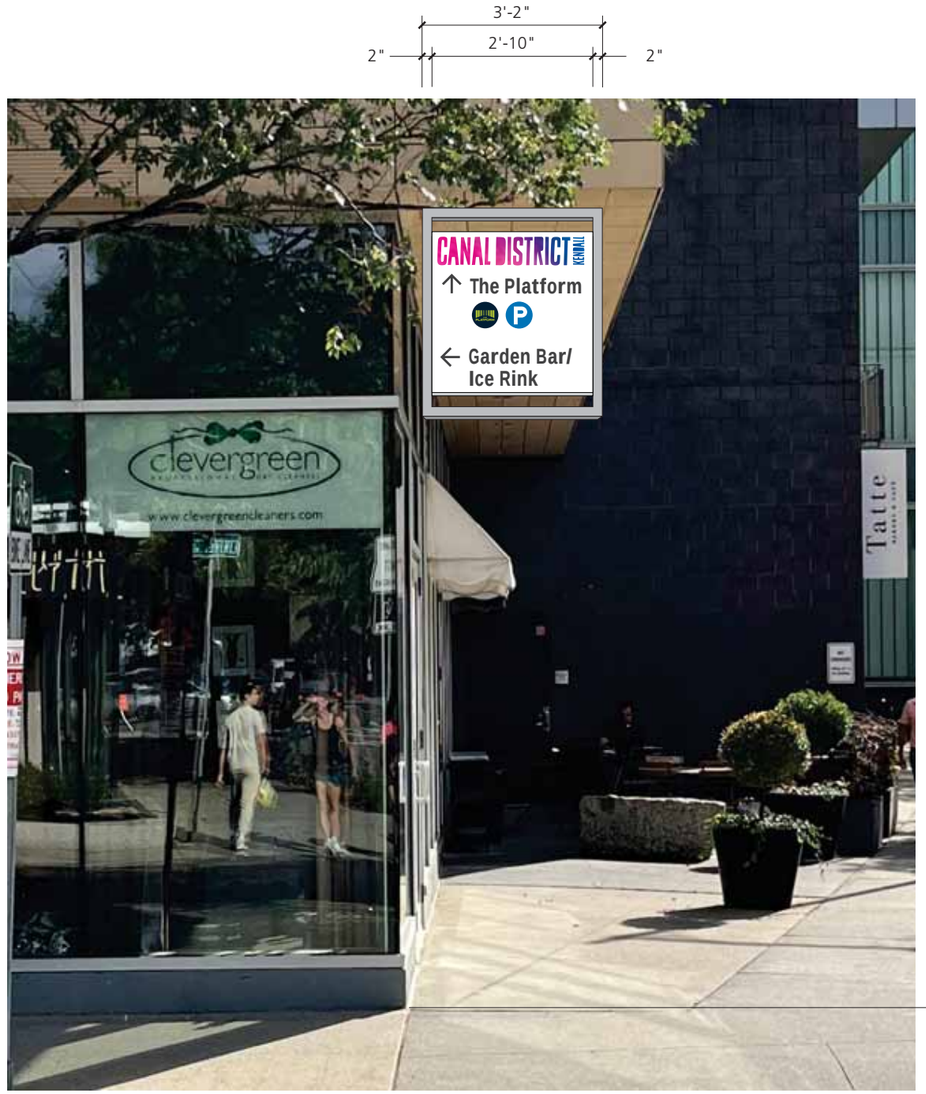

Scale: 3/8"= 1'-0"

Digital print on stencil cut exterior grade vinyl applied to face of sign panel

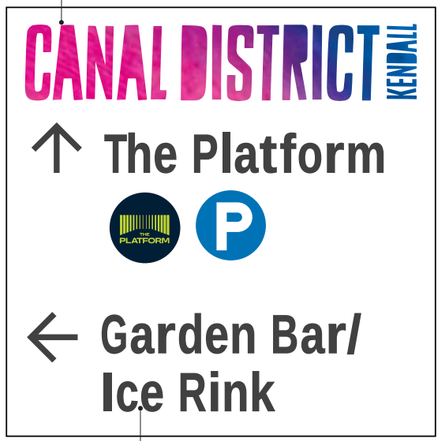

Side A

Cut vinyl copy, Dark Gray, and Blue



Side B

Layout

Scale: 1"= 1'-0"

Canal District Kendall

Site Signs

Roll Barresi & Associates

611 Main Street, Suite 300
Winchester, MA 01880
617-868-5430

REVISIONS

DATE

August, 2026

DRAWING TITLE

Location 10 Building Mounted Directional, Projecting Sign
Elevations and Specifications

JOB NO. 1405.00

Locations 11 & 12 - Building Mounted Directional Sign, Wall Mounted

Brake formed painted aluminum sign panel with applied vinyl and digital print graphics, mounted to brick facade of building with mounting clips.

Typestyle: N/A


Colors: Panel - Painted White
Vinyl Arrow - Dark Gray vinyl
Logo - Full Color digital print

Materials and Finishes:

1/8" brake formed aluminum panel with 1 1/2" returns, mounted to stainless steel clips, secured to brick wall with SST anchors.

NOTE: Verify all dimensions in field prior to shop drawings and fabrication.

Sign Address: 215 First Street
Sign Text: Canal District Identity, Directions (Refer to Layouts)
Sign Type: Wall Sign
Area in Square Feet: 8
Max Allowable Area per Wall Sign: 60sf
Max Allowable Area for All Wall Signs on Lot: 400sf
Dimensions (Sign Panel): 2'-6"H x 3'-6"W
Placement Height in Feet: 10.17 A.F.F. to bottom of sign
Max Allowable Height in Feet: 20, and below the sill line of the second floor windows
Depth from Facade: 1 1/2"
Illumination: Nonilluminated
Sign Frontage in Feet: 400
Area of Existing Signs to Remain: N/A

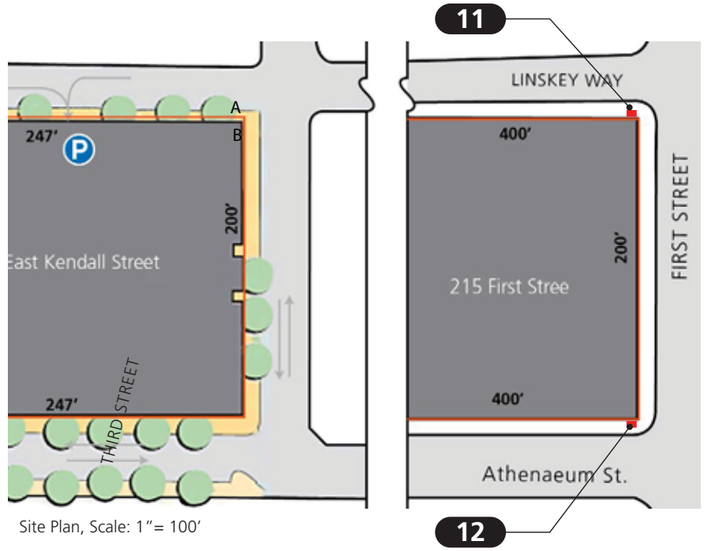


Site Plan, Scale: 1"= 100'



Location 1.11

Scale: 3/8"= 1'-0"

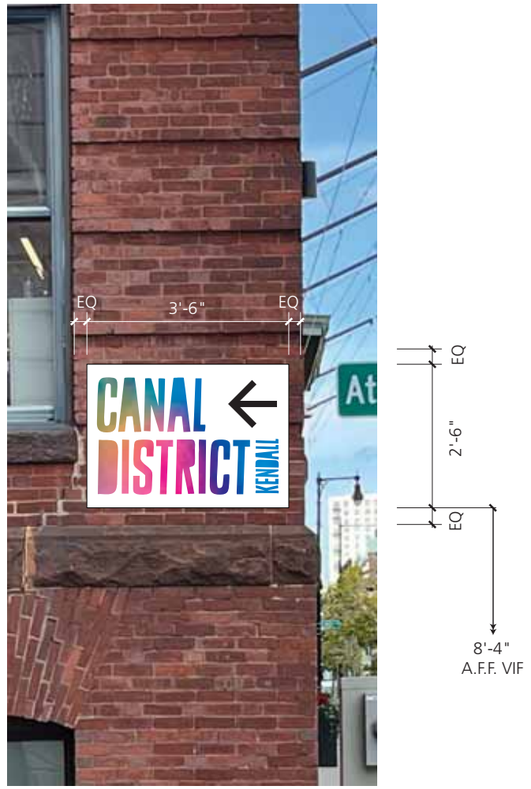

Location 1.12

Scale: 3/8"= 1'-0"

Canal District Kendall

Site Signs

Roll Barresi & Associates

611 Main Street, Suite 300
Winchester, MA 01880
617-868-5430

REVISIONS

DATE

August, 2026


DRAWING TITLE

Location 11 & 12- Building Mounted Directional, Wall Sign

Elevations and Specifications

JOB NO. 1405.00

585 Kendall
Building Entrance Graphics

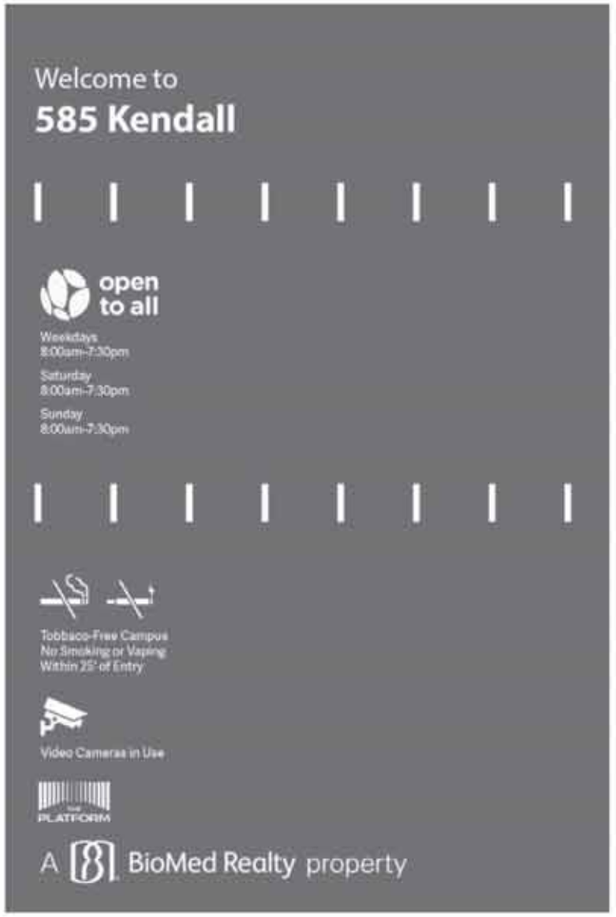

Enlarged Graphic



Perspective

As part of 585 Kendall's Special Permit obligation under Condition 3.a.vi, in support of the City's ongoing program to identify public open spaces as open to the public ("POPS" signage initiative), the project is installing "POPS" glass decals at each public entrance to The Platform, as well as on all CDK wayfinding sign granite bases and panels.

Canal District Kendall
Site Signs

Roll Barresi & Associates

611 Main Street, Suite 300
Winchester, MA 01880
617-868-5430

REVISIONS

DATE
August, 2026

DRAWING TITLE
585 Kendall Building Entrance Graphics

Elevations and Specifications

JOB NO. 1405.00