1

City of Cambridge
September 24, 2010
LEGEND
Dudley St
McLean Pl
Otis St
Norris St
Main St
City of Cambridge
Massachusetts

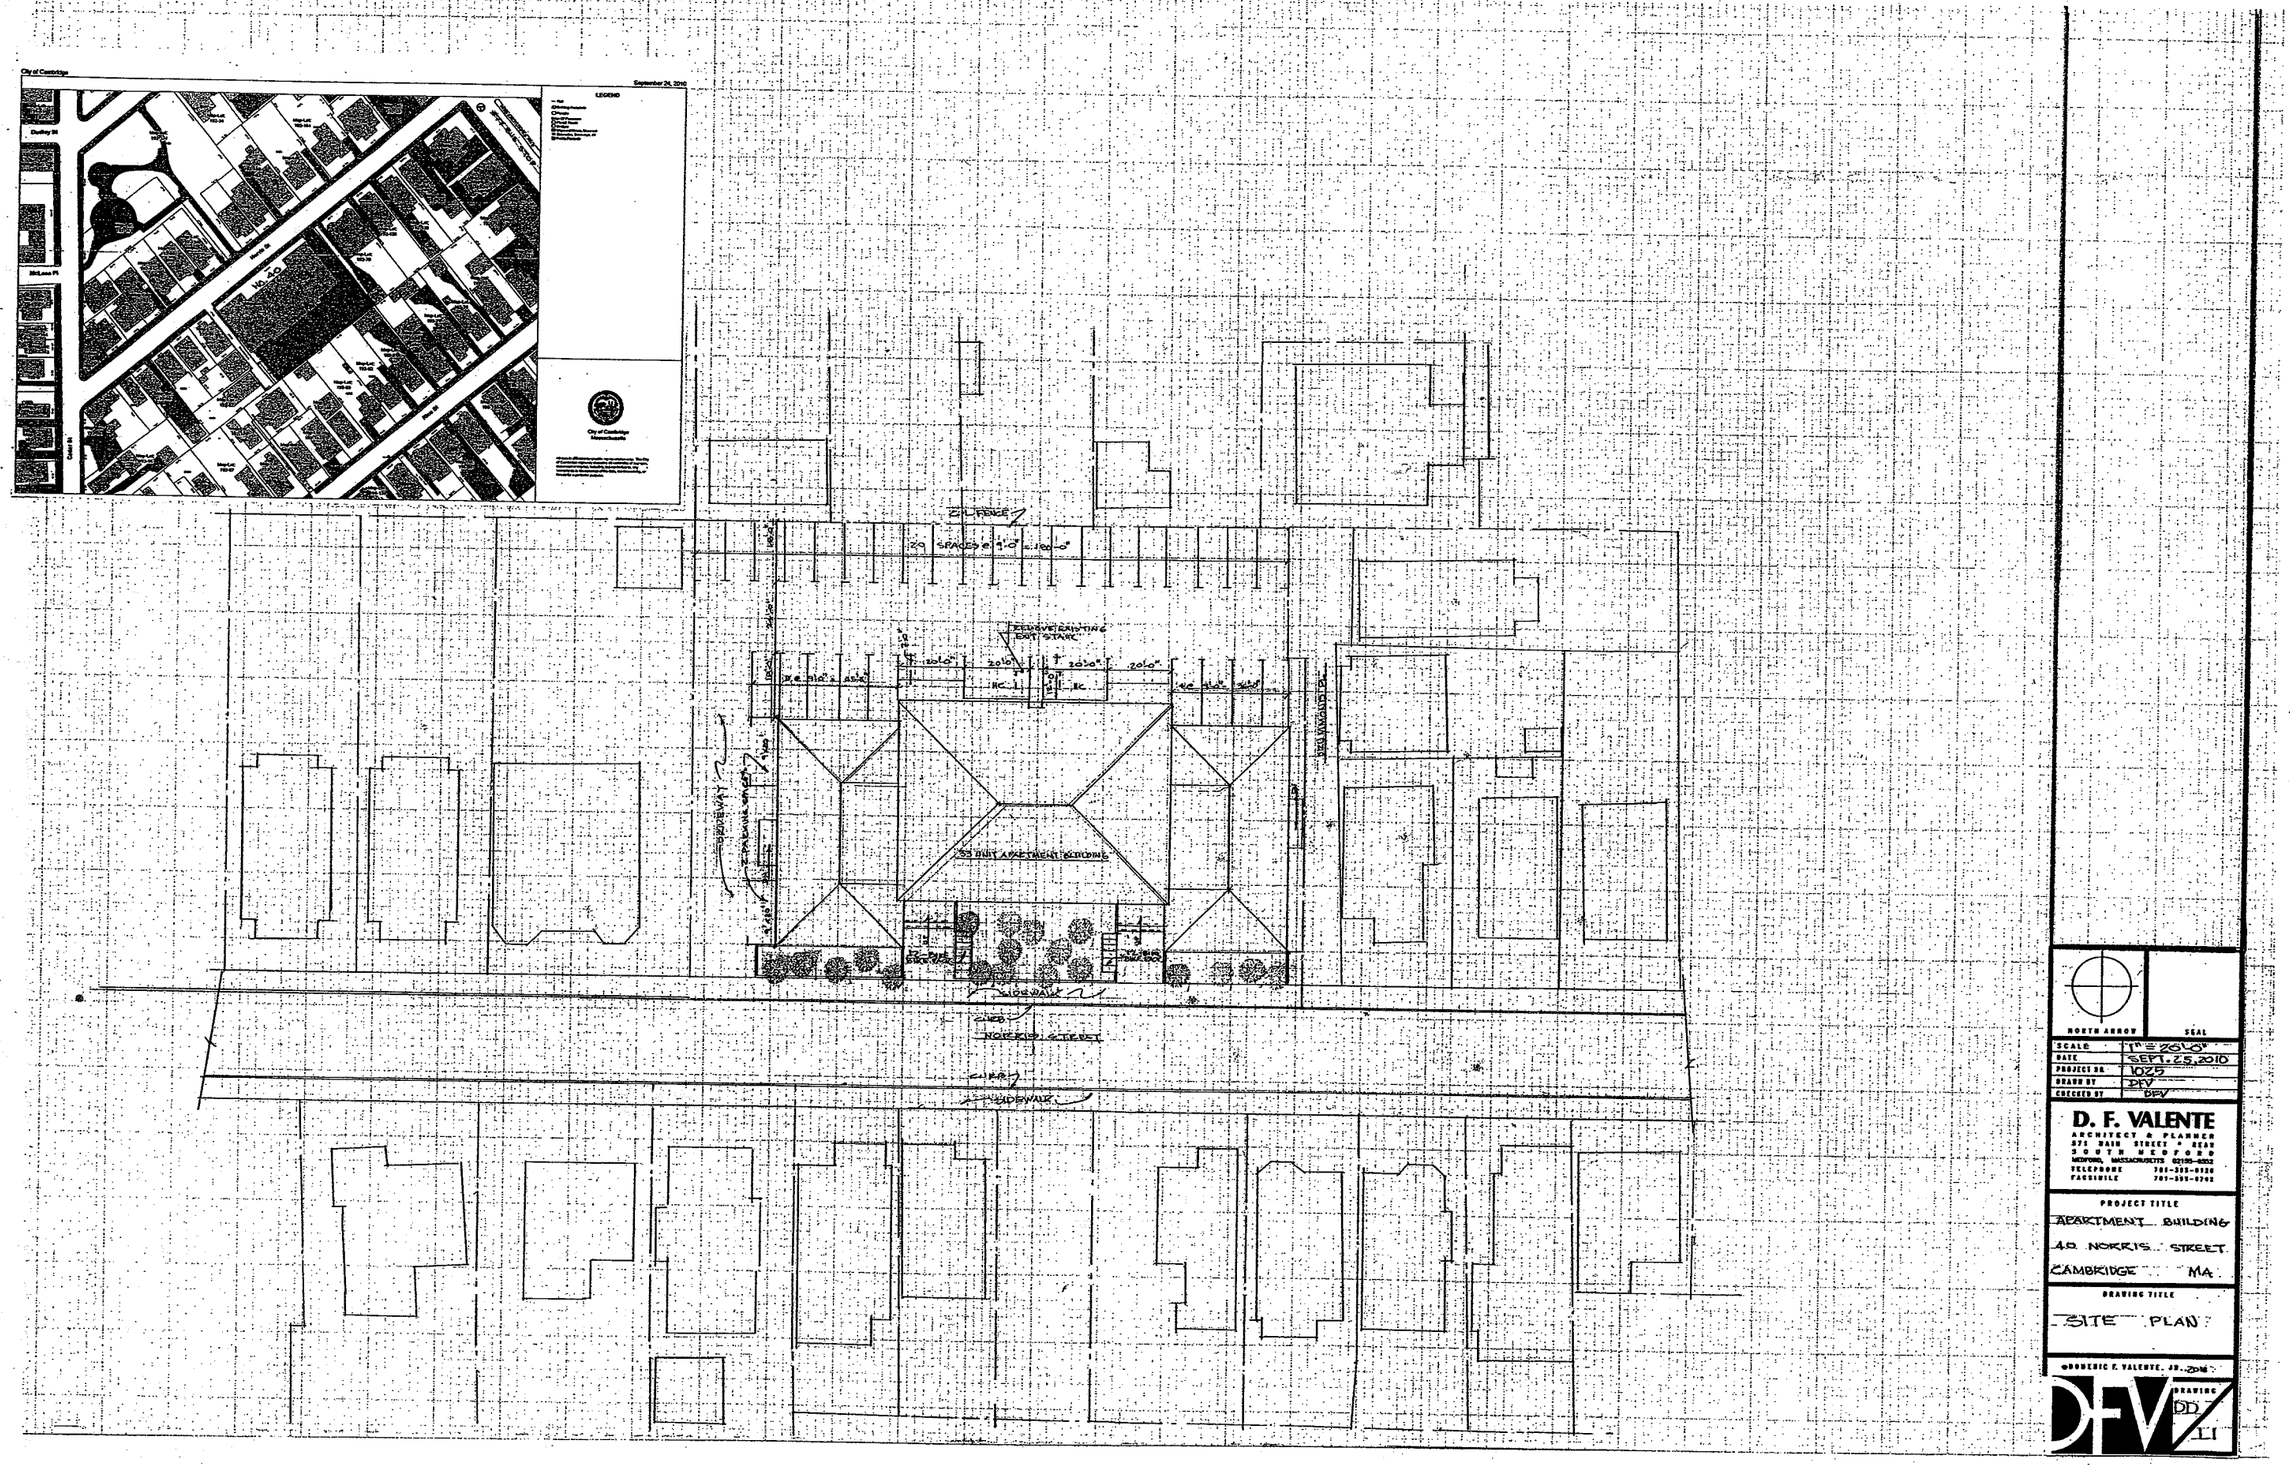
EX. FENCE
20 SPACES @ 9'-0" = 180'-0"
REMOVE EXISTING EXIT STAIR
20'-0"
RC-1
RC
40'-0"
SIDEWALK
CURB
NORRIS STREET
CURB
SIDEWALK
D. F. VALENTE
ARCHITECT & PLANNER
476 MAIN STREET • 4TH FLOOR
SOUTH HEDFORD
MASSACHUSETTS 02155-6002
TELEPHONE 781-355-0120
FACSIMILE 781-355-0702
PROJECT TITLE
APARTMENT BUILDING
40 NORRIS STREET
CAMBRIDGE MA
DRAWING TITLE
SITE PLAN
©DOMENIC F. VALENTE, JR., 2010
SCALE 1"=20'-0"
DATE SEPT. 25, 2010
PROJECT NO. 1025
DRAWN BY DFV
CHECKED BY DFV
NORTH ARROW
SEAL
DRAWING
DD
LI

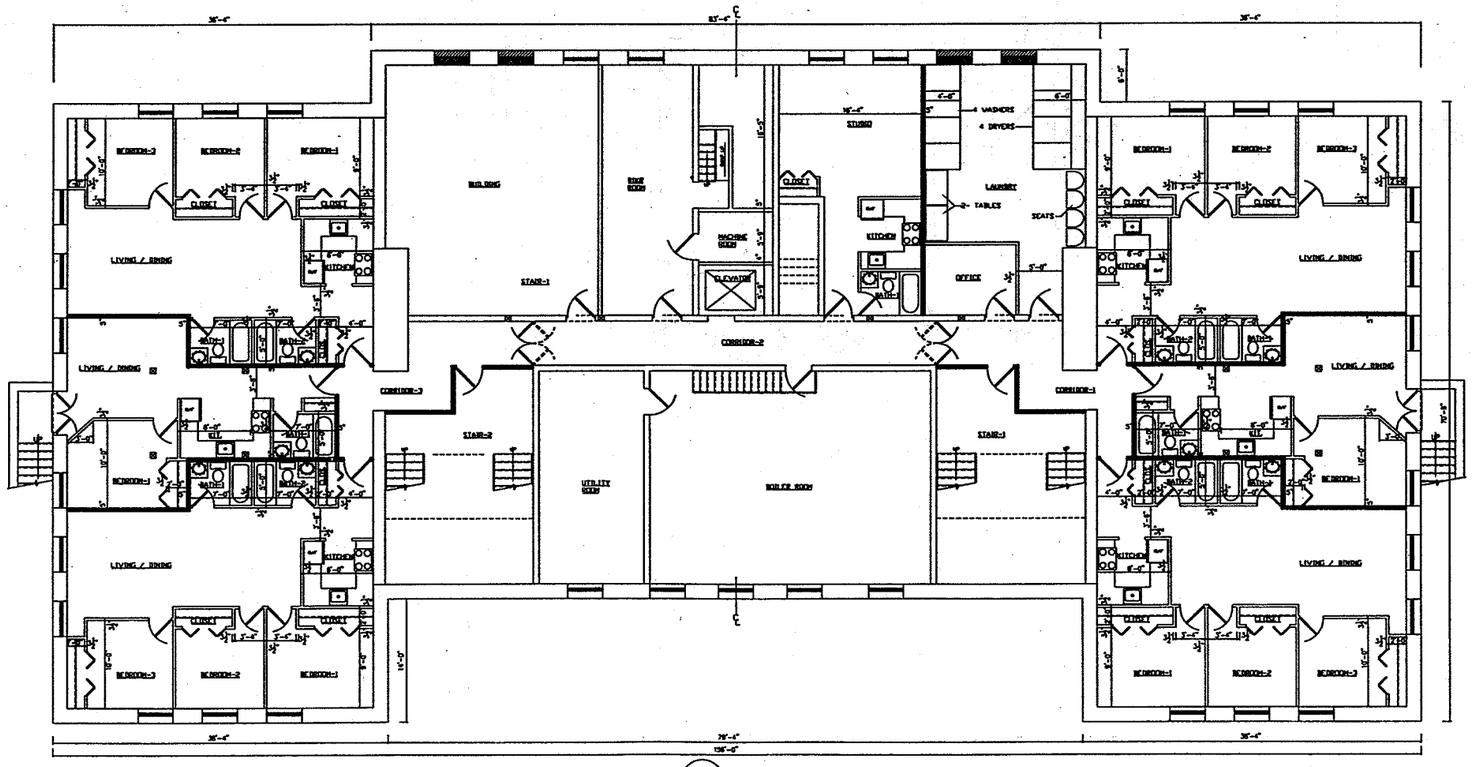

A1 LOWER FLOOR PLAN
1/8"=1'-0"

NOTES

LEGEND

NO.	REVISIONS	DATE

CONSULTANTS

KEY PLAN

NORTH ARROW

SEAL

SCALE	AS NOTED
DATE	NOVEMBER 15, 2010
PROJECT NO.	1025
DRAWN BY	JEJ
CHECKED BY	DFV

D. F. VALENTE
ARCHITECT & PLANNER
571 MAIN STREET * REAR *
SOUTH WEYMOUTH
MEDFORD, MASSACHUSETTS 02155-6552
TELEPHONE 781-395-6120
FACSIMILE 781-395-6702

PROJECT TITLE

APARTMENT BUILDING

40 NORRIS STREET
CAMBRIDGE, MA

DRAWING TITLE

LOWER FLOOR PLAN

©BONENIC F. VALENTE, JR., 2010

DFV DRAWING A/1

Revised Submittal

BLANKENPEACE INC. PF5608-310

NOTES

LEGEND

NO.	REVISIONS	DATE

CONSULTANTS

KEY PLAN

NORTH ARROW

SEAL

SCALE	AS NOTED
DATE	NOVEMBER 15, 2010
PROJECT NO.	1025
DRAWN BY	JEJ
CHECKED BY	DFV

D. F. VALENTE
ARCHITECT & PLANNER
571 MAIN STREET * REAR
SOUTH MEDFORD
MEDFORD, MASSACHUSETTS 02155-6552
TELEPHONE 781-395-8120
FACSIMILE 781-395-8702

PROJECT TITLE

APARTMENT BUILDING

40 NORRIS STREET
CAMBRIDGE, MA

DRAWING TITLE

FIRST FLOOR PLAN

©DOMENIC F. VALENTE, JR., 2010

DRAWING A/2

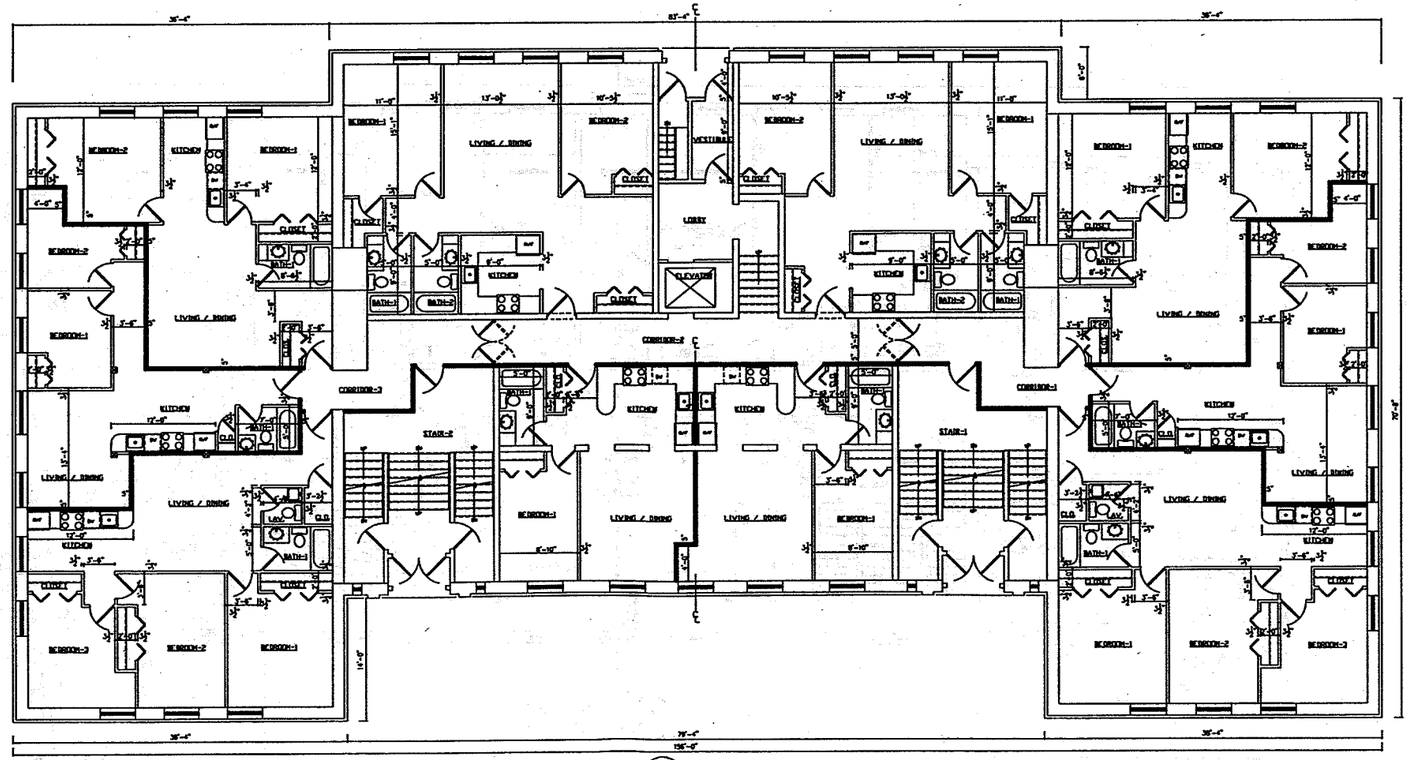

A/2 FIRST FLOOR PLAN
1/8"=1'-0"

ALLMAPPEACE, INC. (978)649-7478

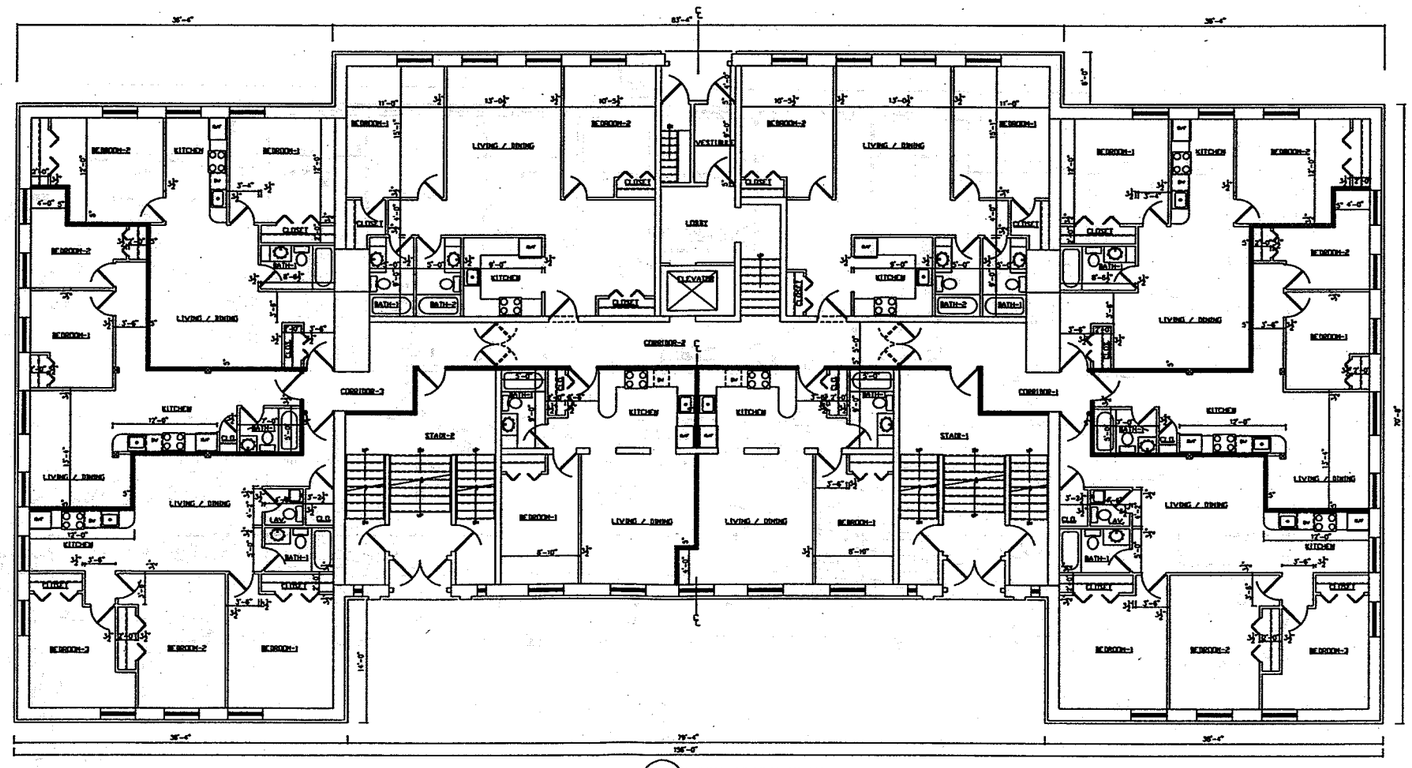

A/2 FIRST FLOOR PLAN
1/8"=1'-0"

NOTES

LEGEND

NO.	REVISIONS	DATE

CONSULTANTS

KEY PLAN

NORTH ARROW

SEAL

SCALE	AS NOTED
DATE	NOVEMBER 15, 2010
PROJECT NO.	1025
DRAWN BY	JEJ
CHECKED BY	DFV

D. F. VALENTE
ARCHITECT & PLANNER
371 MAIN STREET - REAR
SOUTH MEDFORD
MEDFORD, MASSACHUSETTS 02155-6552
TELEPHONE 781-395-8120
FACSIMILE 781-395-8702

PROJECT TITLE

APARTMENT BUILDING

40 NORRIS STREET
CAMBRIDGE, MA

DRAWING TITLE

FIRST FLOOR PLAN

©DOMENIC F. VALENTE, JR., 2010

DFV DRAWING A/2

B.L.MAKEPEACE INC. 617-542-7310

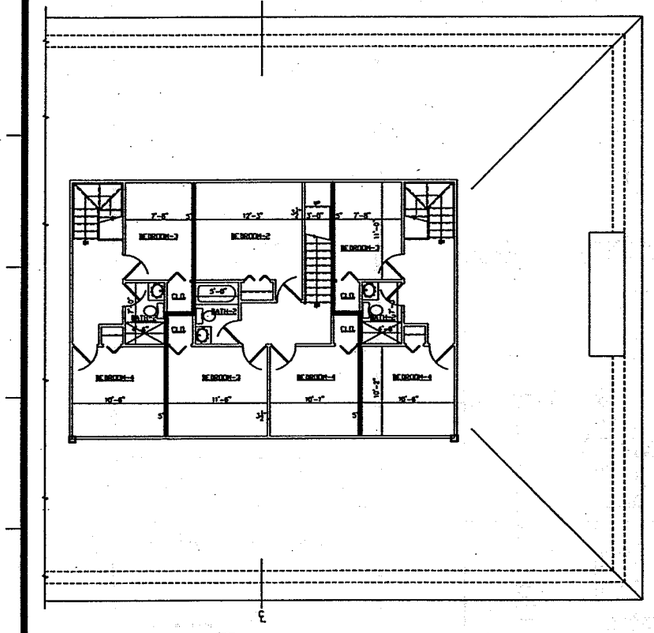

C UPPER THIRD FL. PLAN
A4 1/8"=1'-0" (LEVEL-2)

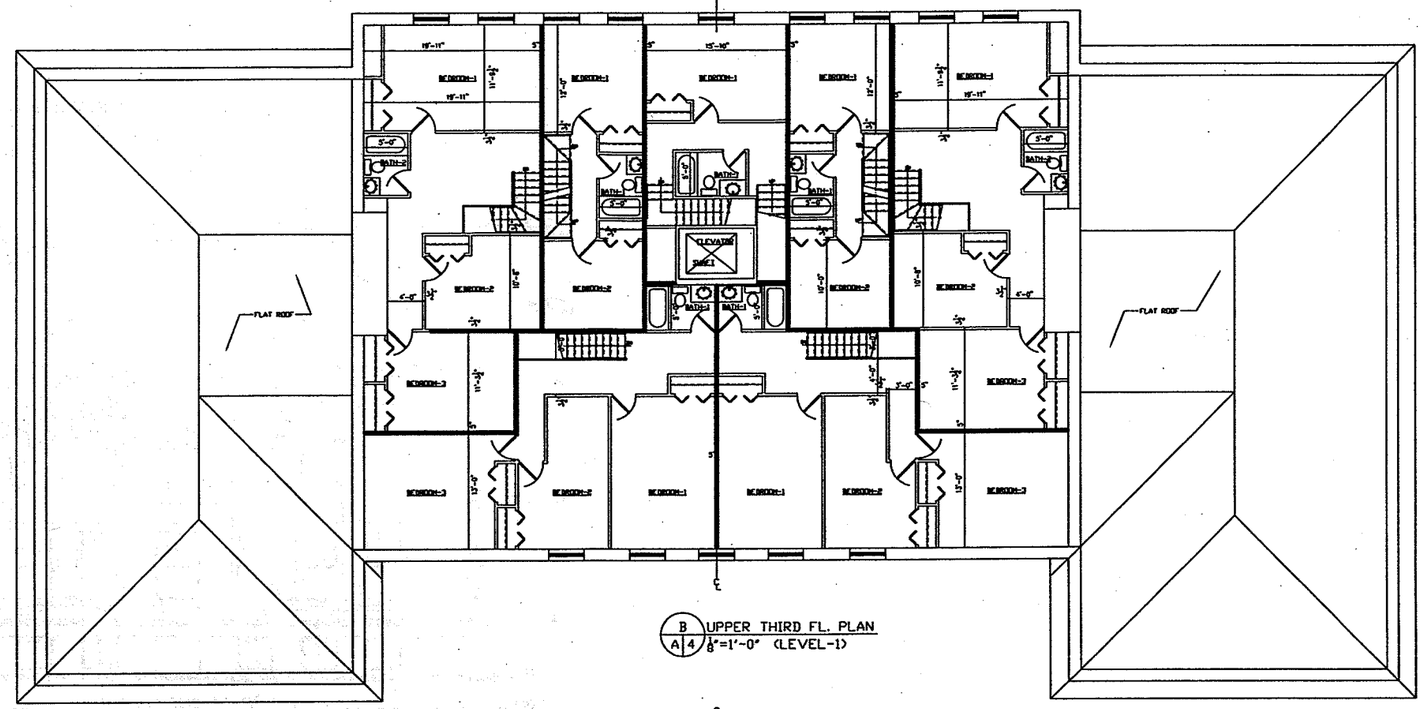

B UPPER THIRD FL. PLAN
A4 1/8"=1'-0" (LEVEL-1)

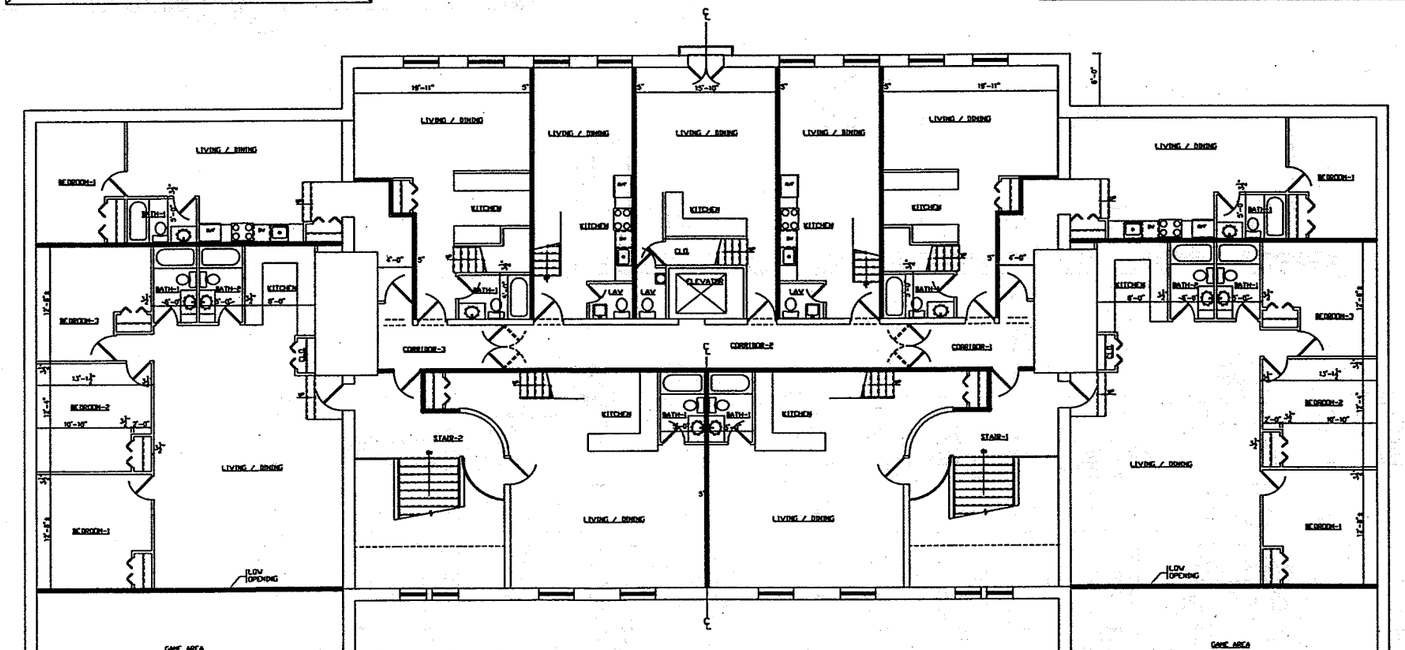

A THIRD FLOOR PLAN
A4 1/8"=1'-0"

NOTES

LEGEND

NO.	REVISIONS	DATE

CONSULTANTS

KEY PLAN

NORTH ARROW | SEAL

SCALE	AS NOTED
DATE	NOVEMBER 15, 2010
PROJECT NO	1025
DRAWN BY	JEJ
CHECKED BY	DFV

D. F. VALENTE
ARCHITECT & PLANNER
571 MAIN STREET * REAR
SOUTH MEDFORD
MEDFORD, MASSACHUSETTS 02155-6552
TELEPHONE 781-395-8120
FACSIMILE 781-395-8702

PROJECT TITLE

APARTMENT BUILDING

40 NORRIS STREET
CAMBRIDGE, MA

DRAWING TITLE

THIRD FLOOR PLAN

©RONCHIC F. VALENTE, JR., 2010

DFV DRAWING A4

BLANKENPEACE INC. PF682-310

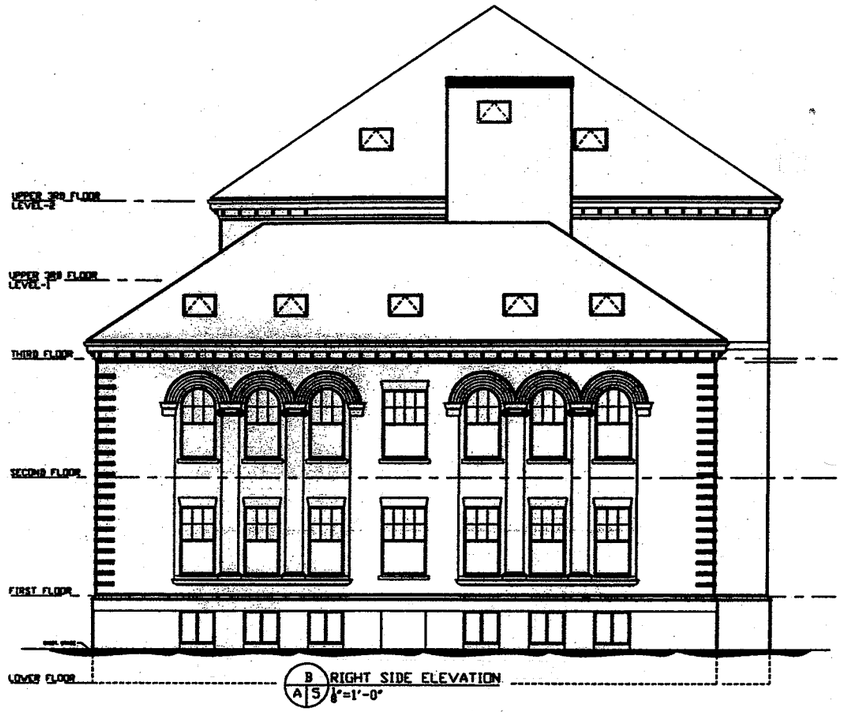

B/A5 RIGHT SIDE ELEVATION
1/8"=1'-0"

A/A5 FRONT ELEVATION
1/8"=1'-0"

NOTES

LEGEND

NO.	REVISIONS	DATE

CONSULTANTS

KEY PLAN

NORTH ARROW

SEAL

SCALE	AS NOTED
DATE	NOVEMBER 15, 2010
PROJECT NO.	1025
DRAWN BY	JEJ
CHECKED BY	DFV

D. F. VALENTE
ARCHITECT & PLANNER
571 MAIN STREET * REAR
SOUTH MEDFORD
MEDFORD, MASSACHUSETTS 02155-6852
TELEPHONE 781-395-8120
FACSIMILE 781-395-8702

PROJECT TITLE

APARTMENT BUILDING

40 NORRIS STREET
CAMBRIDGE, MA

DRAWING TITLE

ELEVATIONS

©DOMENIC F. VALENTE, JR., 2010

DFV DRAWING A/5

ILLUMINEDGE INC. PFAB-318

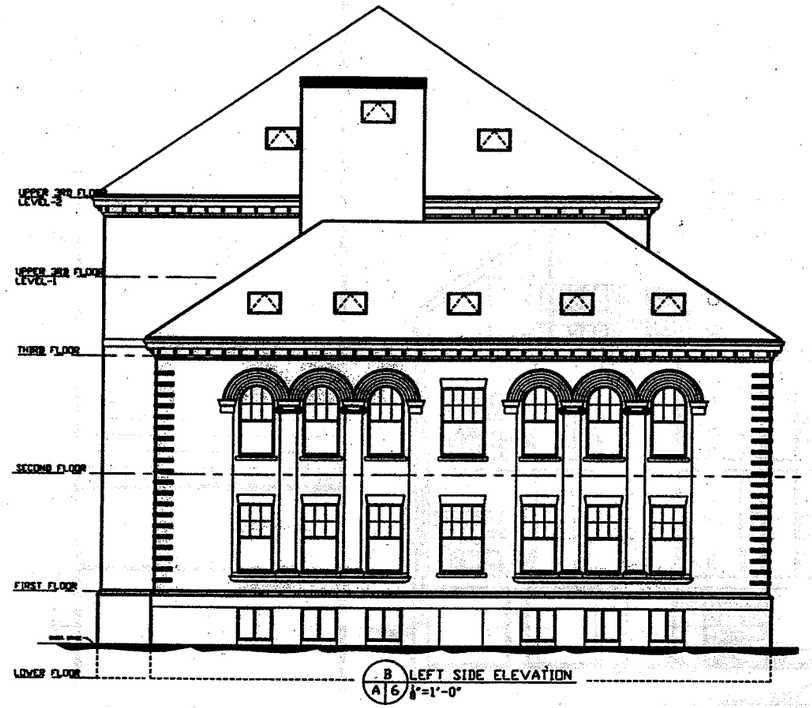

B / A6 LEFT SIDE ELEVATION
1/8"=1'-0"

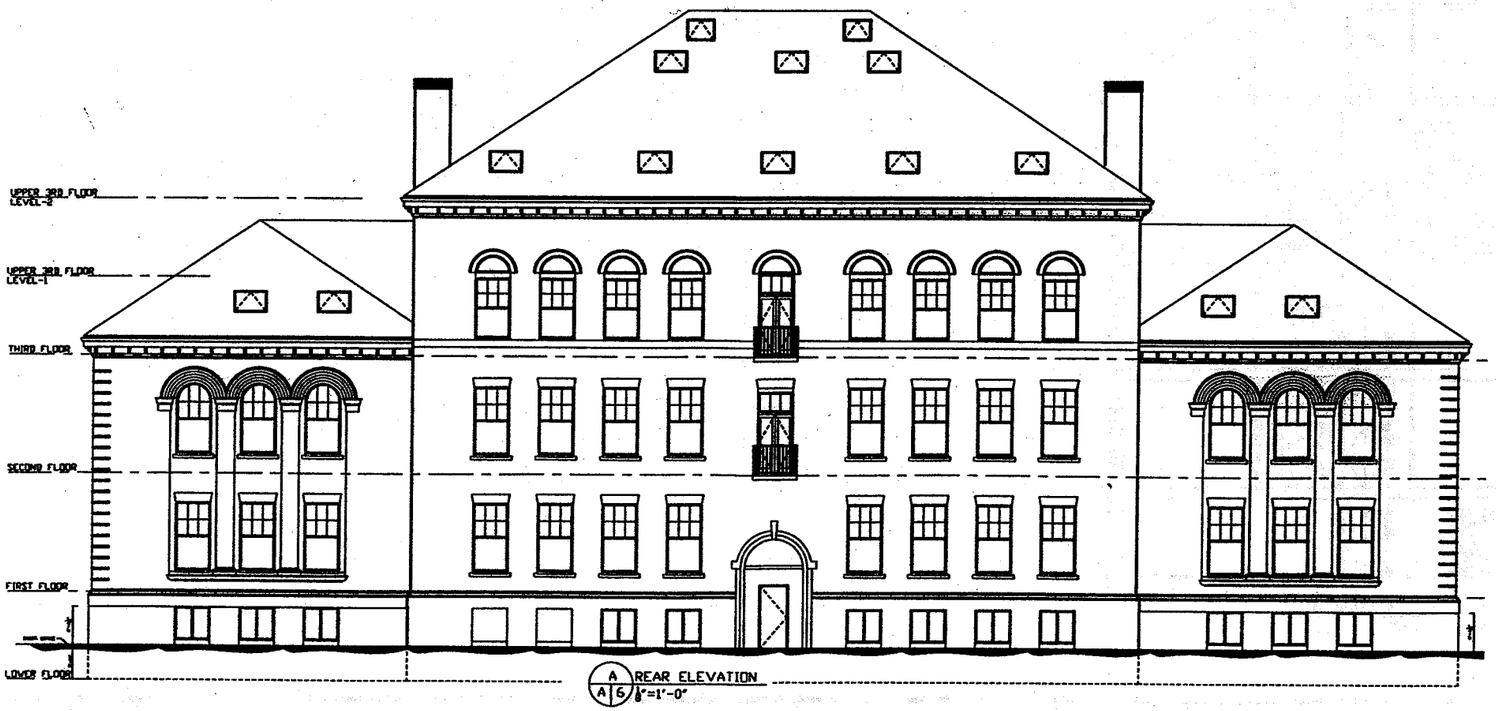

A / A6 REAR ELEVATION
1/8"=1'-0"

NOTES

LEGEND

NO.	REVISIONS	DATE

CONSULTANTS

KEY PLAN

NORTH ARROW

SCALE

SCALE	AS NOTED
DATE	NOVEMBER 15, 2010
PROJECT NO.	1025
DRAWN BY	JEJ
CHECKED BY	DFV

D. F. VALENTE
ARCHITECT & PLANNER
571 MAIN STREET * REAR
SOUTH WEDFORD
WEDFORD, MASSACHUSETTS 02155-3552
TELEPHONE 781-395-8120
FACSIMILE 781-395-8702

PROJECT TITLE

APARTMENT BUILDING

40 NORRIS STREET
CAMBRIDGE, MA

DRAWING TITLE

ELEVATIONS

©DOMENIC F. VALENTE, JR., 2010

DFV DRAWING A6

BLUEPRINT INC. PT446-3M

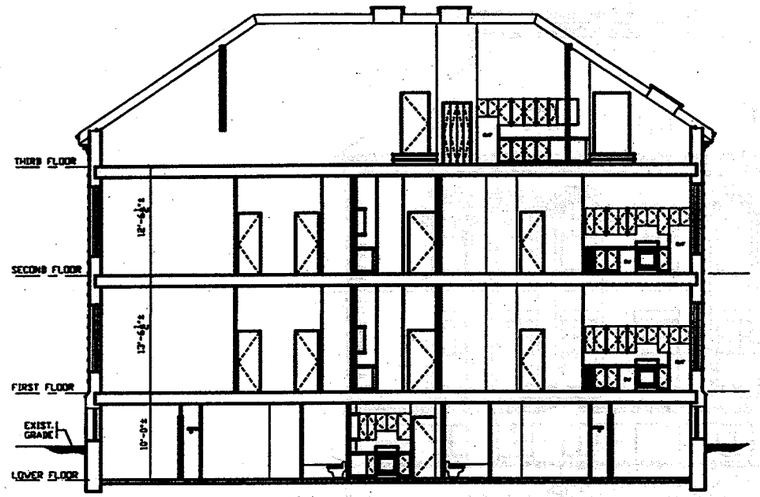

2 A7 BLDG. SECTION -2
1/8"=1'-0"

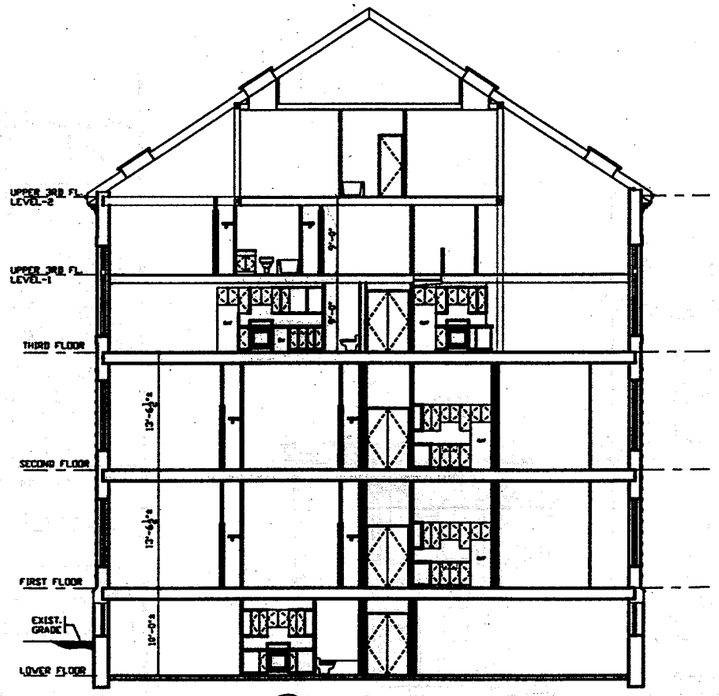

1 A7 BLDG. SECTION -1
1/8"=1'-0"

NOTES

LEGEND

NO.	REVISIONS	DATE

CONSULTANTS

KEY PLAN

NORTH ARROW

SEAL

SCALE	AS NOTED
DATE	NOVEMBER 15, 2010
PROJECT NO.	1025
DRAWN BY	JEJ
CHECKED BY	DFV

D. F. VALENTE
ARCHITECT & PLANNER
571 MAIN STREET * REAR
SOUTH MEDFORD
MEDFORD, MASSACHUSETTS 02155-6853
TELEPHONE 781-395-8120
FACSIMILE 781-395-8702

PROJECT TITLE

APARTMENT BUILDING

40 NORRIS STREET
CAMBRIDGE, MA

DRAWING TITLE

WALL SECTIONS

©DOMENIC F. VALENTE, JR., 2010

DFV DRAWING A7

BLUMAGEPLACE INC. PV165-310