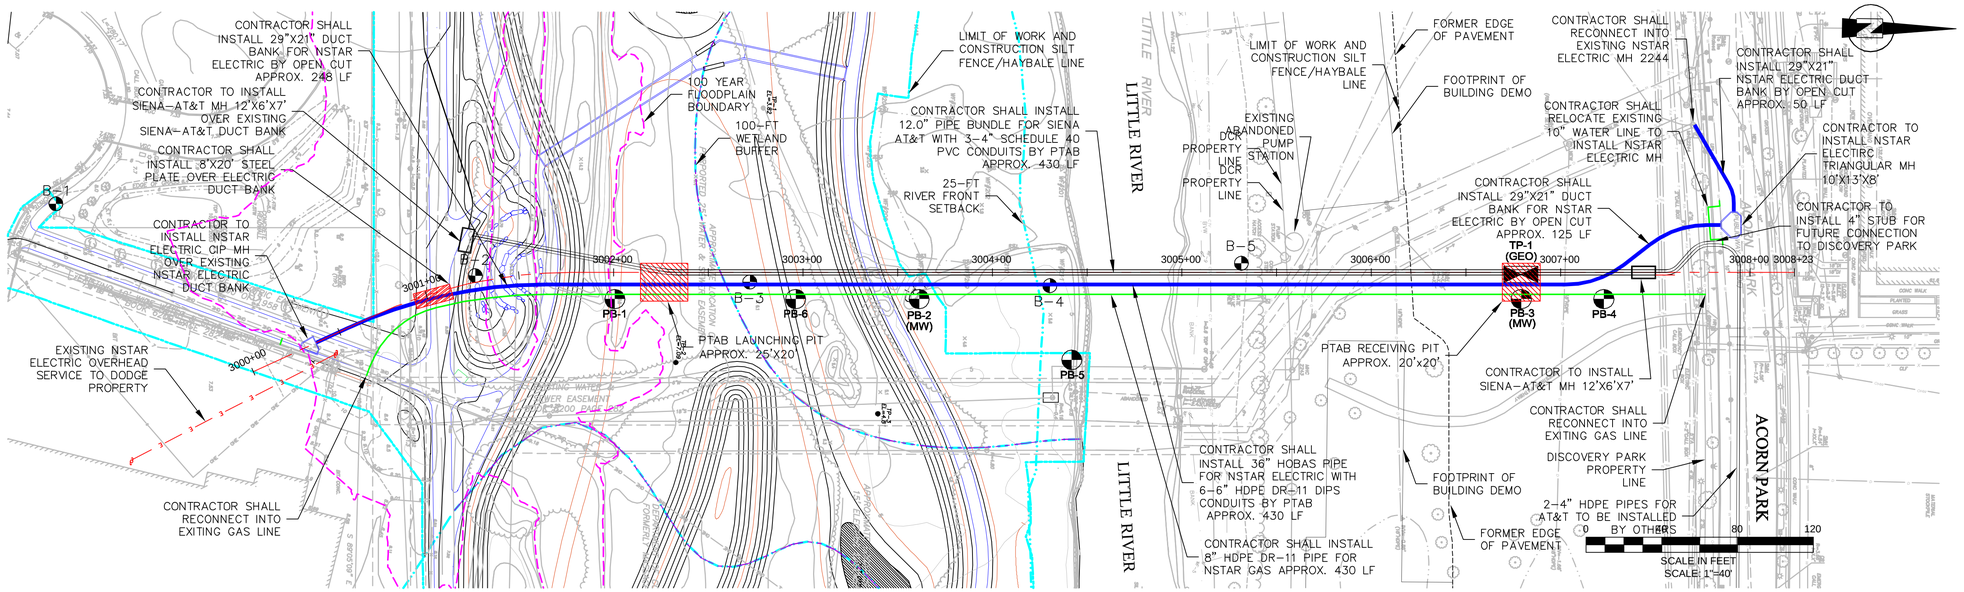

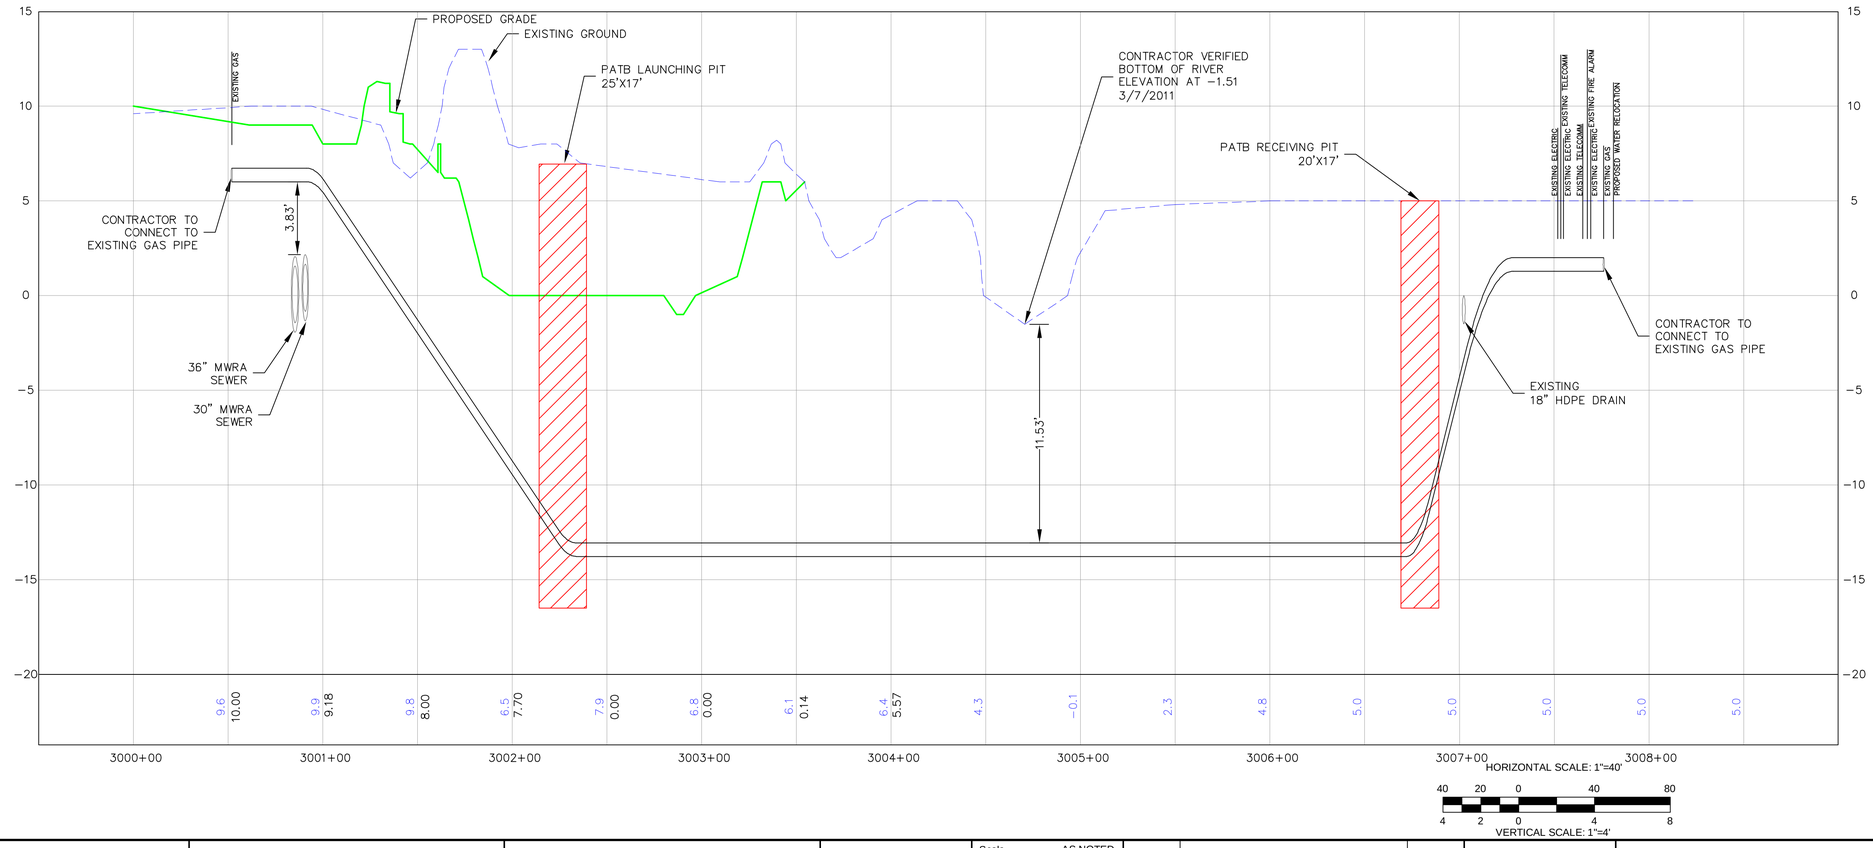

S E A
SEA CONSULTANTS INC.
Scientists/Engineers/Architects

MWH

Bioengineering GROUP
18 Commercial Street
Salem, MA 01970
T: 978.740.0096
F: 978.740.0097
www.bioengineering.com

Scale	AS NOTED
Date	May 19, 2011
Job No.	1998400.12
Designed by	NHS/TMP
Drawn by	TMP
Checked by	JJS/TJR/NHS
Approved by	JRP

No.	Description	Date
	REVISIONS	

THE WORKS — CAMBRIDGE DEPARTMENT OF PUBLIC WORKS

CITY OF CAMBRIDGE, MASSACHUSETTS

CAMBRIDGEPARK DRIVE AREA DRAINAGE IMPROVEMENTS
CONTRACT NO. 12

PILOT TUBE AUGER BORING UTILITY CROSSING
NSTAR GAS DESIGN

Sheet No.

File No.