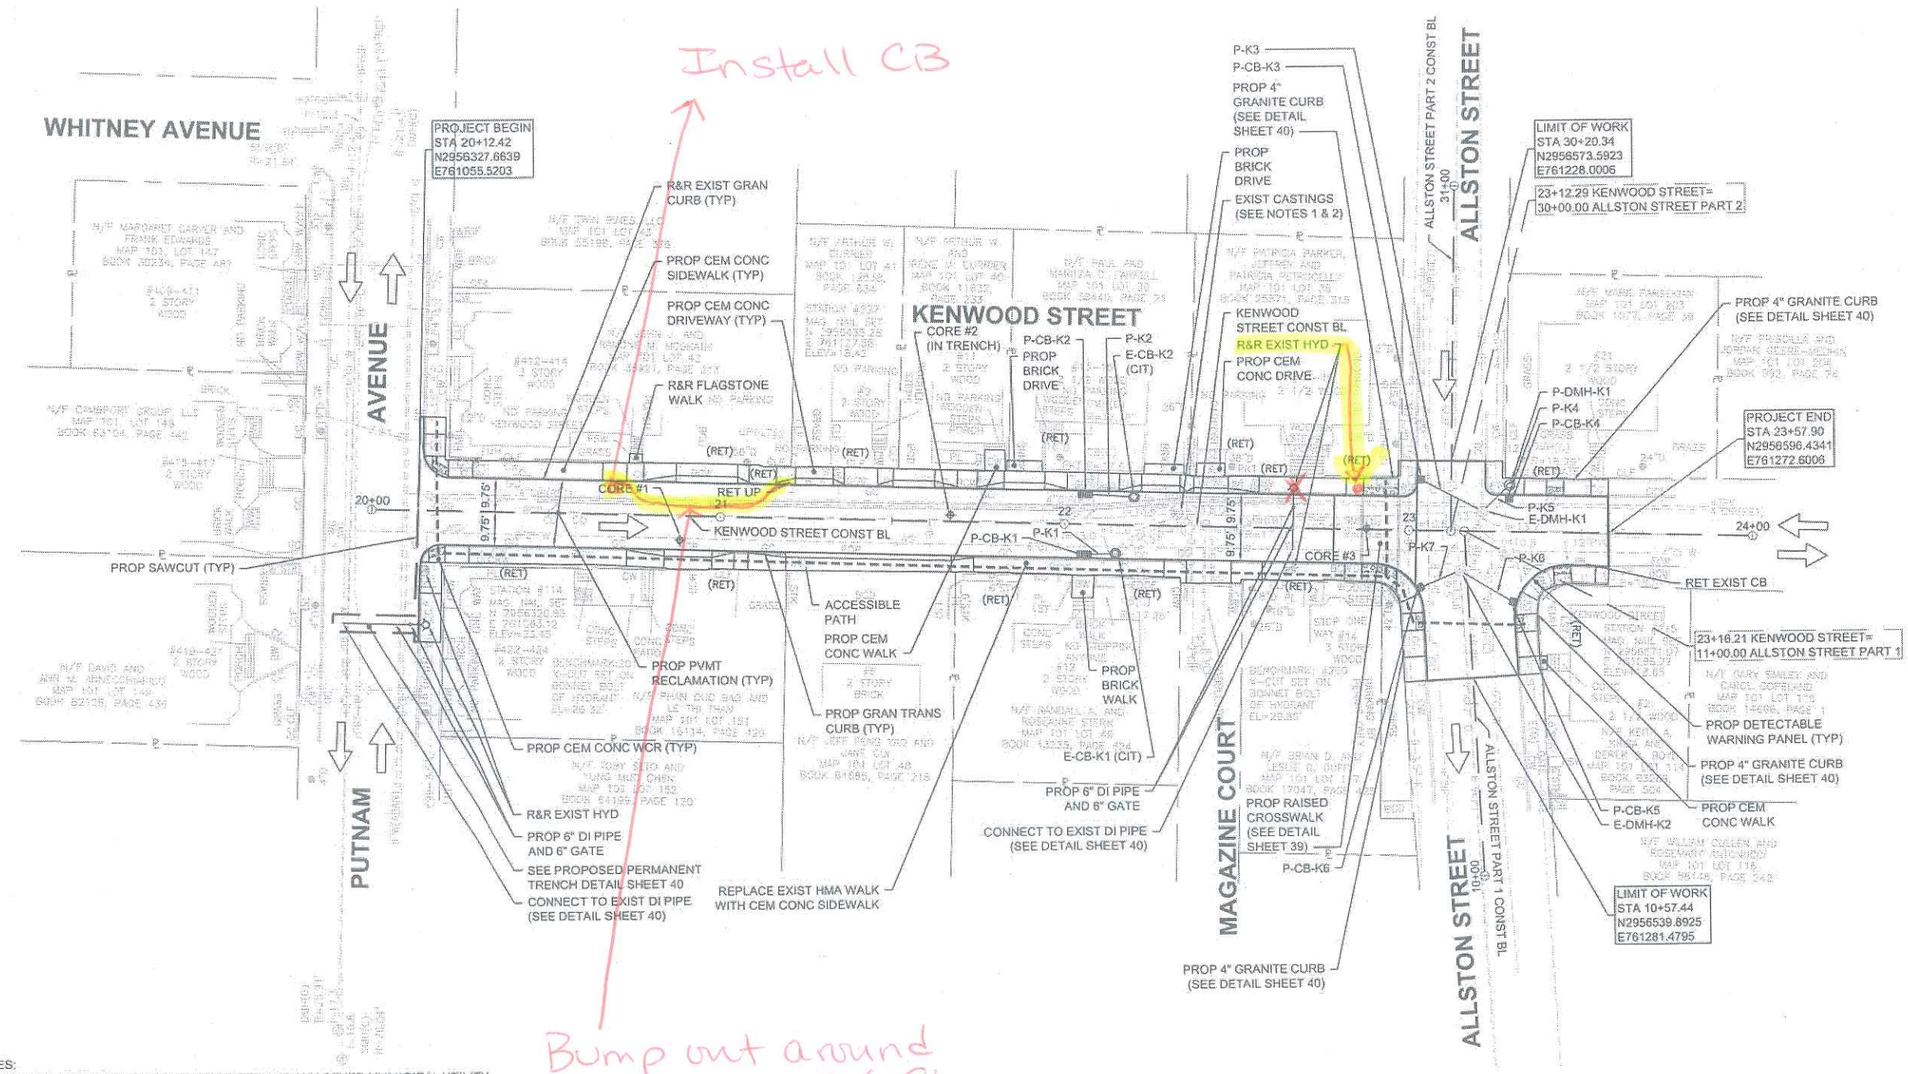

NOTES:
1. ALL EXISTING DRAINAGE, SANITARY, WATER AND ANY OTHER MUNICIPAL UTILITY CASTING SHALL BE ADJUSTED TO GRADE BY THE CONTRACTOR.
2. ALL EXISTING PRIVATE UTILITY (GAS, ELECTRIC, COMMUNICATIONS, ETC.) CASTINGS SHALL BE ADJUSTED TO GRADE BY THEIR RESPECTIVE UTILITY COMPANY. THE CONTRACTOR SHALL COORDINATE WORK WITH PRIVATE UTILITY COMPANIES.
3. ALL UTILITY POLES SHALL BE RETAINED.
4. ALL EXISTING TREES SHALL BE RETAINED AND PROTECTED DURING CONSTRUCTION UNLESS OTHERWISE NOTED.
5. FOR ROADWAY PROFILE SEE SHEET 19.
6. FOR CURB GEOMETRY AND BASELINE TIES SEE SHEET 24.
7. FOR PROPOSED GRADING SEE SHEET 29.
8. FOR DRAINAGE STRUCTURE AND PIPE TABLES SEE SHEET 32.
9. FOR SIGNAGE AND PAVEMENT MARKINGS SEE SHEET 35.
10. FOR WHEELCHAIR RAMP AND DRIVEWAY DETAILS SEE SHEETS 44 AND 45.

Stantec
Stantec Consulting Services Inc.
5 Burlington Woods Drive, Suite 300
Burlington MA 01803 U.S.A.
Tel. 781.221.1000
www.stantec.com

Richard A. Zadig 10/24/14

Copyright Reserved
The Contractor shall verify and be responsible for all dimensions. DO NOT scale the drawing - any errors or omissions shall be reported to the Stantec without delay.
The Copyrights to all designs and drawings are the property of Stantec. Reproduction or use for any purpose other than that authorized by Stantec is forbidden.

Consultants

Legend

Notes

Revision	By	Appd.	YY.MM.DD

Issued	By	Appd.	YY.MM.DD

File Name: kenwood_const_plans.dwg	DWN	CHKD	DSGN	DATE
	Dwn.	Chkd.	Dsgn.	YY.MM.DD

Permit-Seal

THE WORKS

Client/Project
Cambridge Department of Public Works

Chapter 90 Contract 21
Lawn St., Kenwood St., Harding St. & Porter St.
Cambridge, MA

Title
CONSTRUCTION PLAN
KENWOOD STREET
PART 1 OF 1

Project No.	Scale
179410352	1" = 20'

Drawing No.	Sheet	Revision