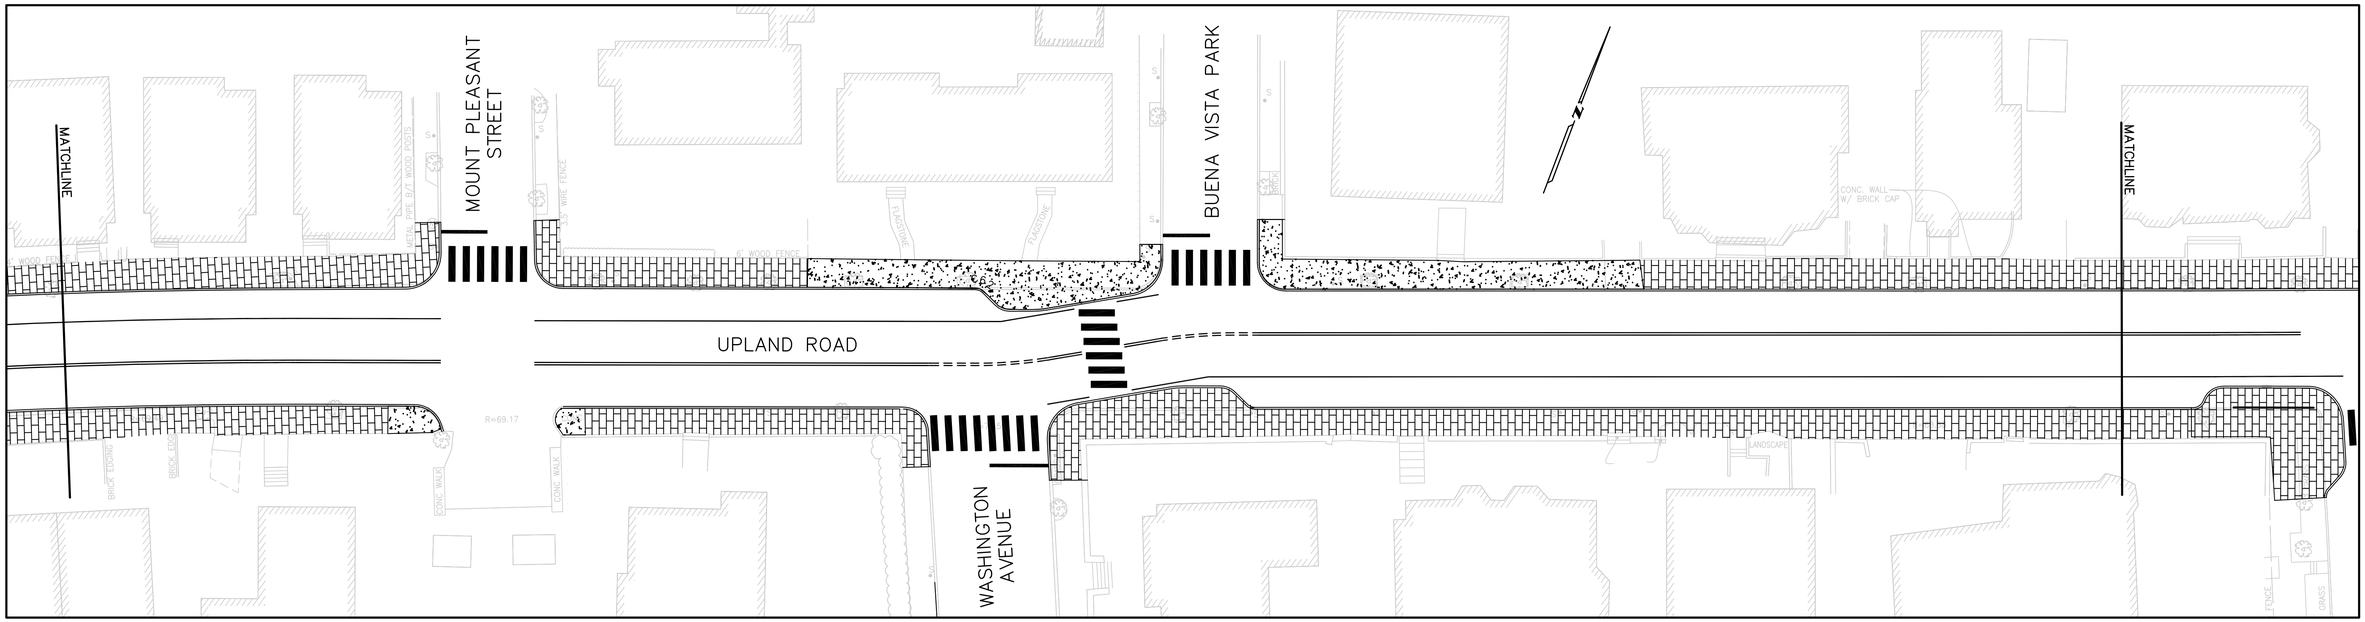

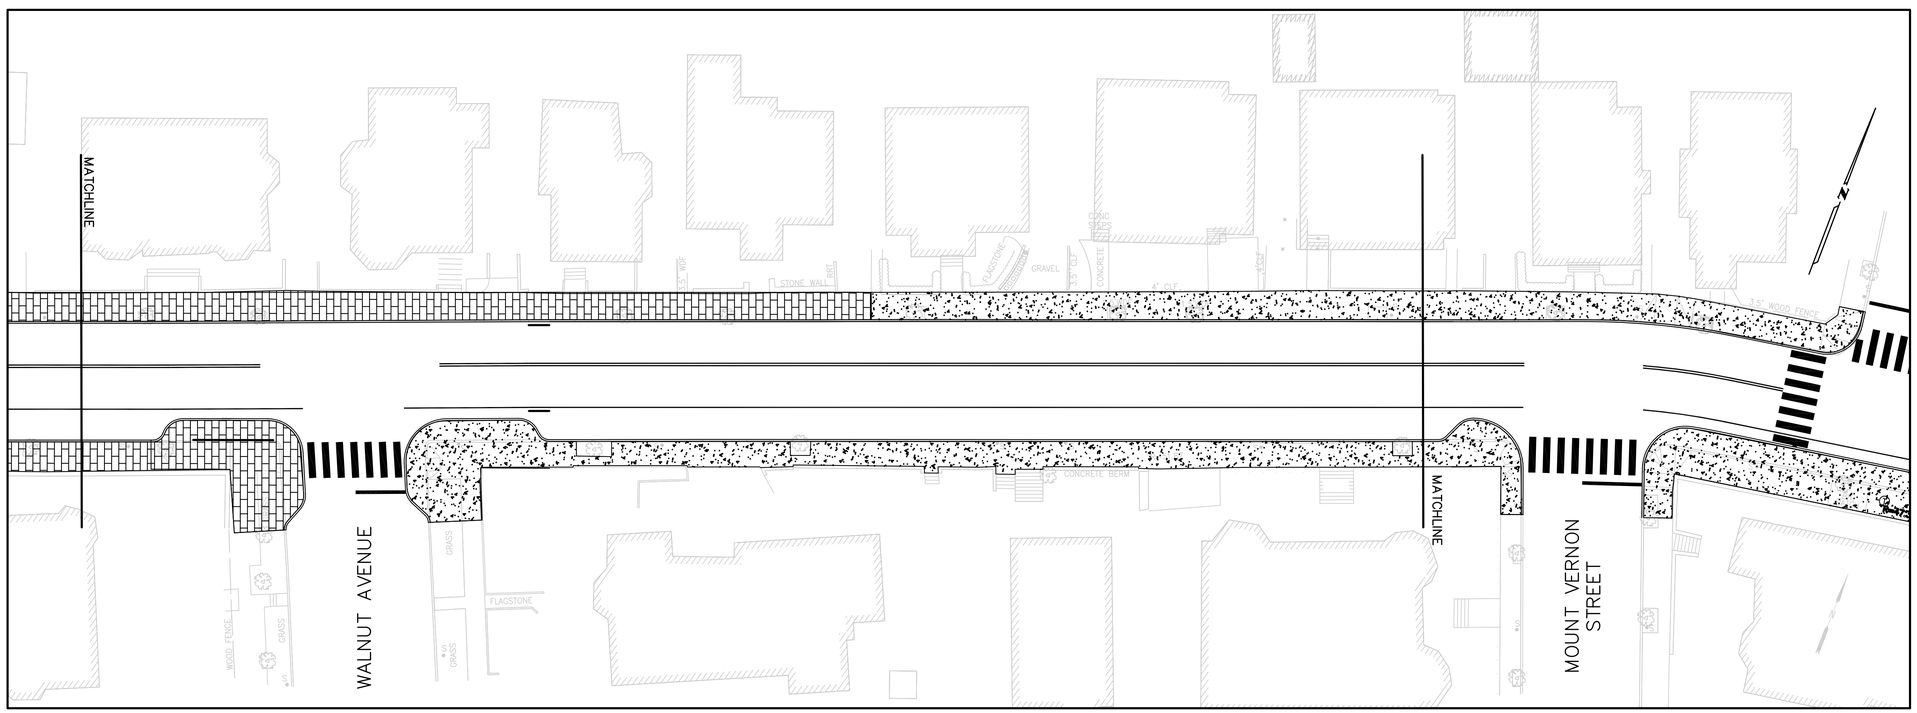

HDR
HDR Engineering, Inc.
695 Atlantic Avenue, Boston, MA 02111
TEL: (617) 357-7700 FAX: (617) 357-7759

0 20 50 100
1"=20'-0" HORIZONTAL

No.	DESCRIPTION	DATE
	REVISIONS	

Scale	AS NOTED
Date	03/2007
Job No.	XXXXX
Designed by	MJL
Drawn by	MJL
Checked by	GMF
Approved by	

CITY OF CAMBRIDGE, MASSACHUSETTS

CHAPTER 90 ROADWAY & SIDEWALK RECONSTRUCTION AND TRAFFIC CALMING – CONTRACT 8

UPLAND ROAD
GENERAL PLAN – 2

Sheet No. 8
Total Sheets –XXX–
File No.

S:\202783_City_of_Cambridge\00003591_Traffic Calming\Files Sent\March 15 2007 - Upland website\UPLAND-for website.dwg