EXISTING CONDITIONS

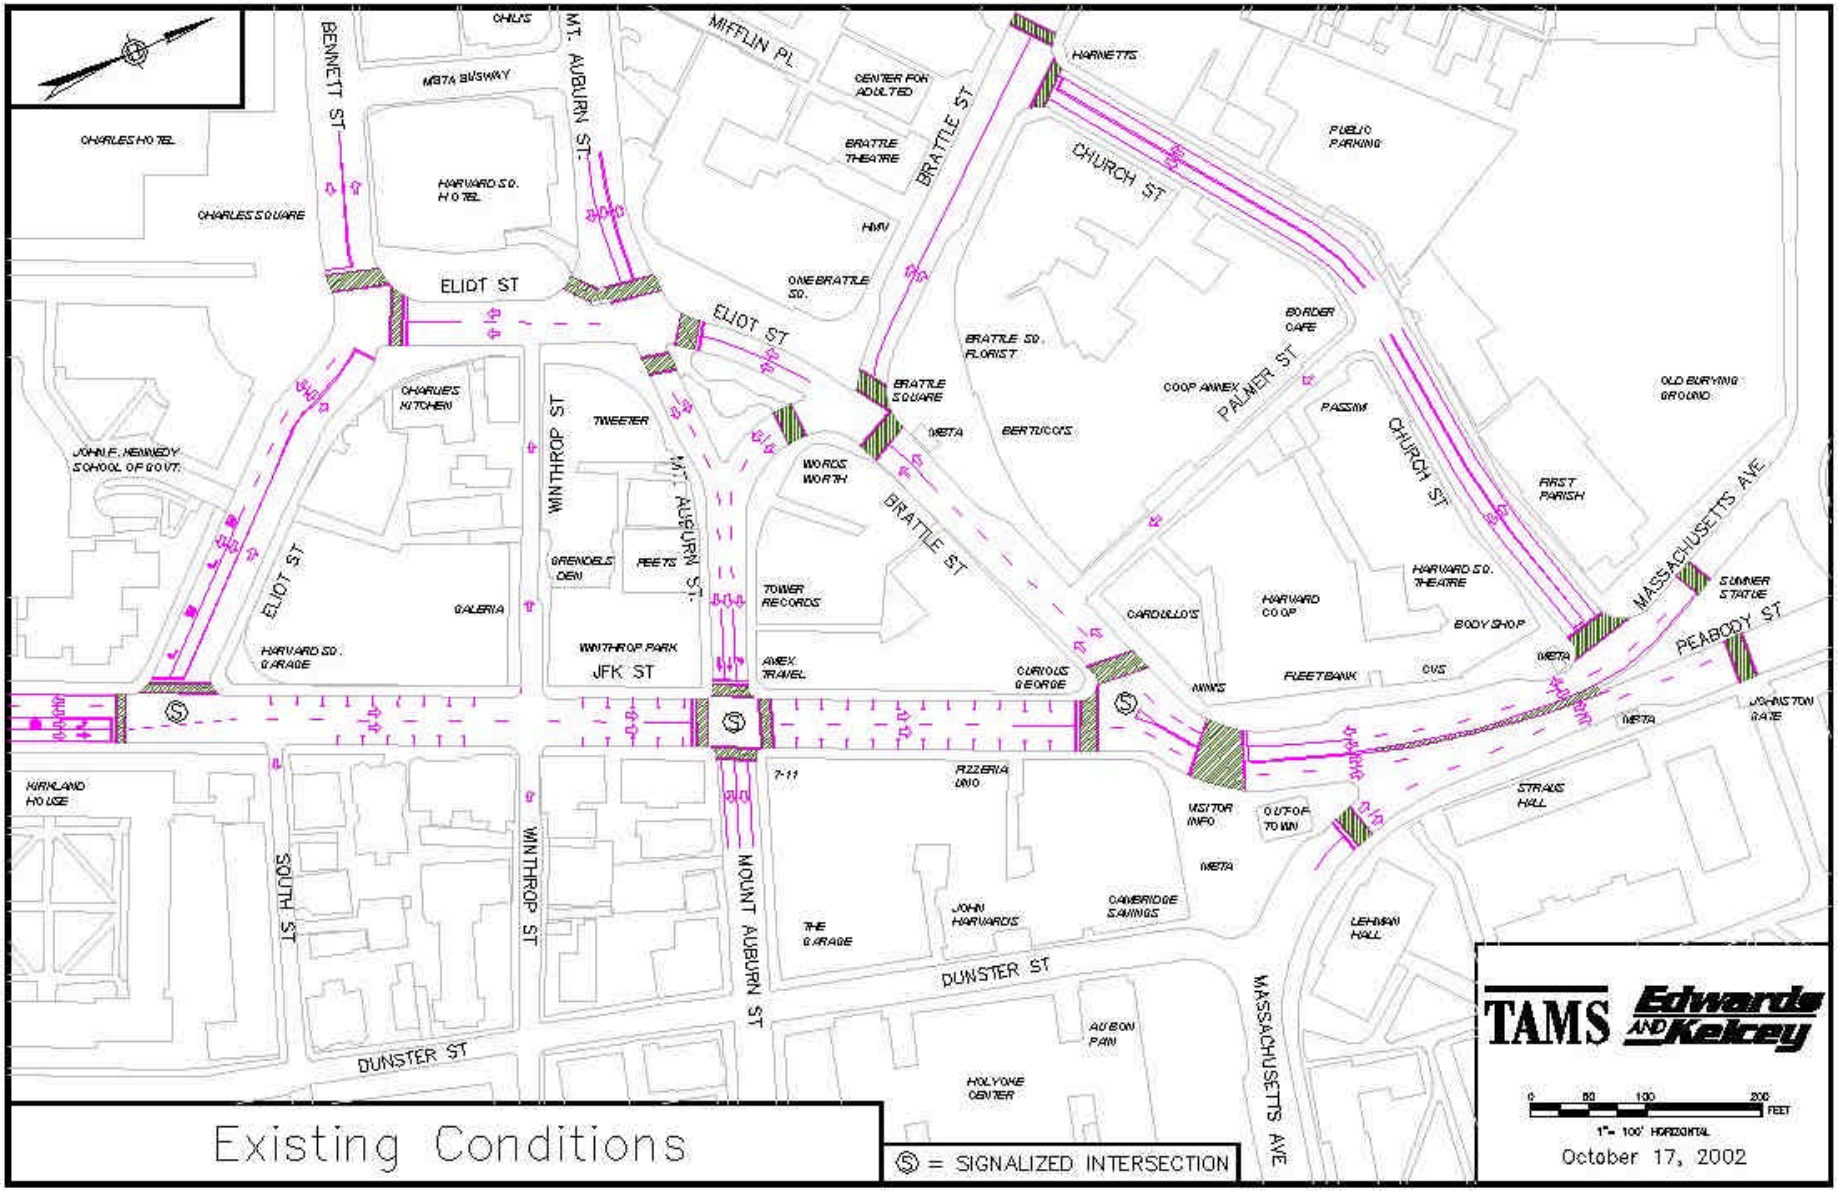

FLAGSTAFF PARK CONNECTION

2

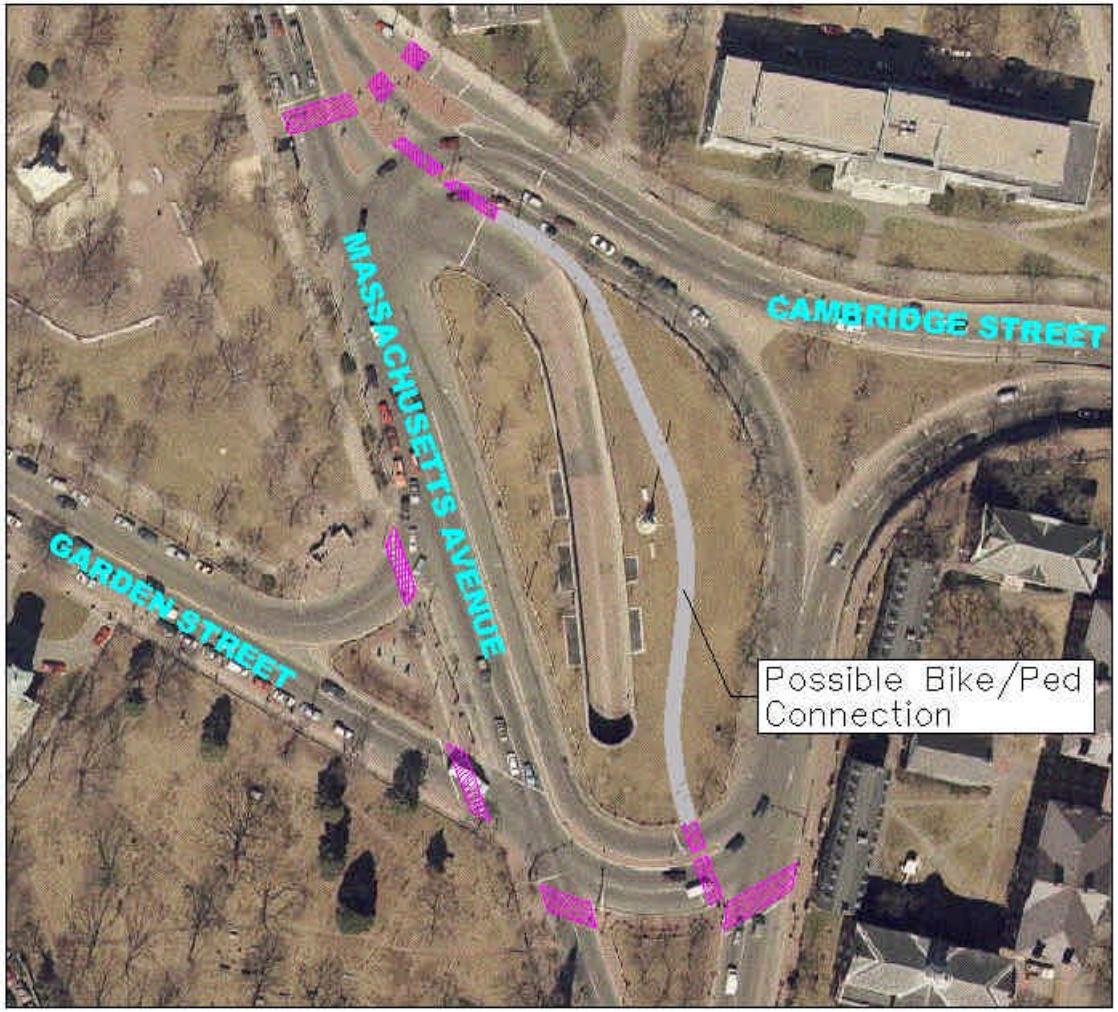

GARDEN STREET APPROACH TO PEABODY STREET
(Entrance to Flagstaff Park)

IMPROVEMENT BENEFITS

- PROVIDES ALTERNATIVE ROUTE FOR CYCLISTS AND PEDESTRIANS TRAVELING FROM HARVARD SQUARE TO NORTHBOUND MASSACHUSETTS AVENUE (Harvard Sq. to Porter Sq.)
- OPENS UP CURRENTLY UNDER UTILIZED SPACE

TAMS Edwards AND Kelcey

0 40 80 160 FEET

APPROX. SCALE 1"= 80' HORIZONTAL

October 17, 2002

Flagstaff Park Connection

BASIC IMPROVEMENTS

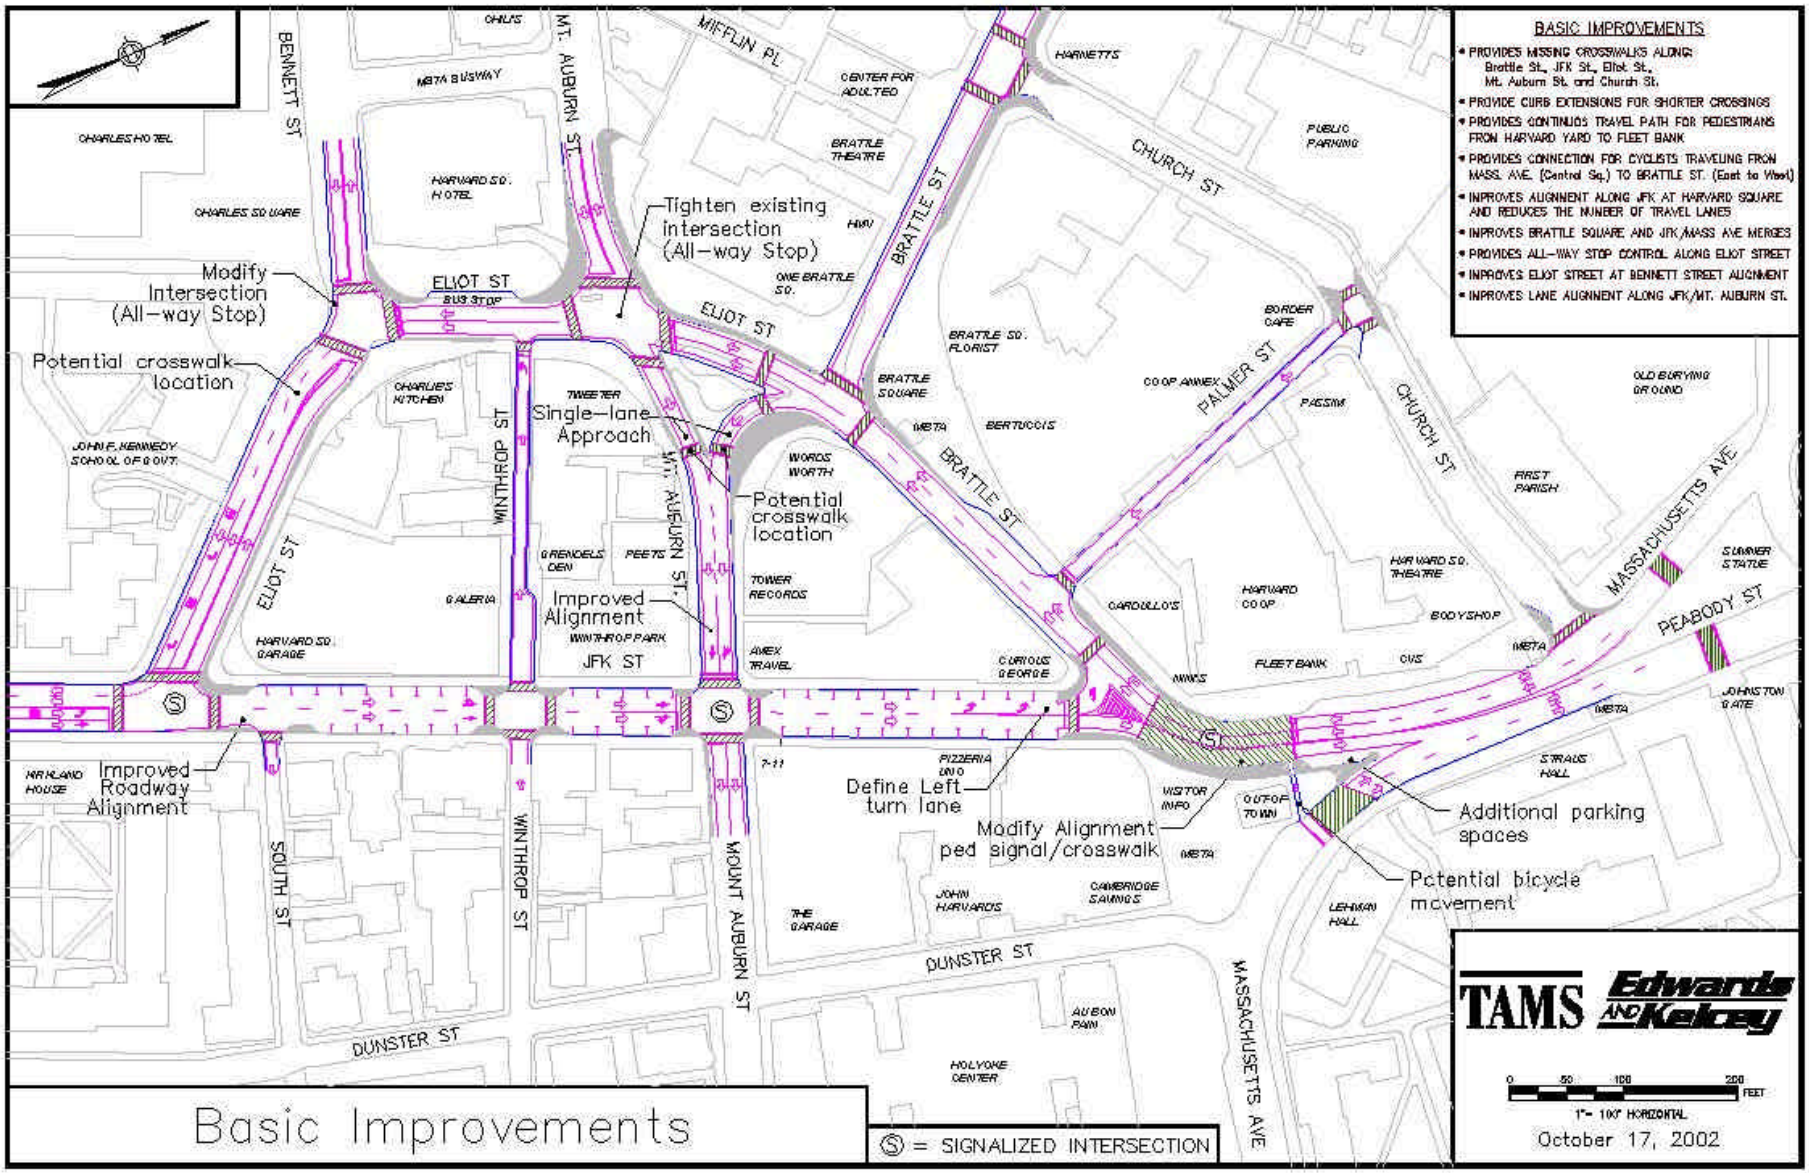

BASIC IMPROVEMENTS
OUT-OF-TOWN NEWS IMPROVEMENTS

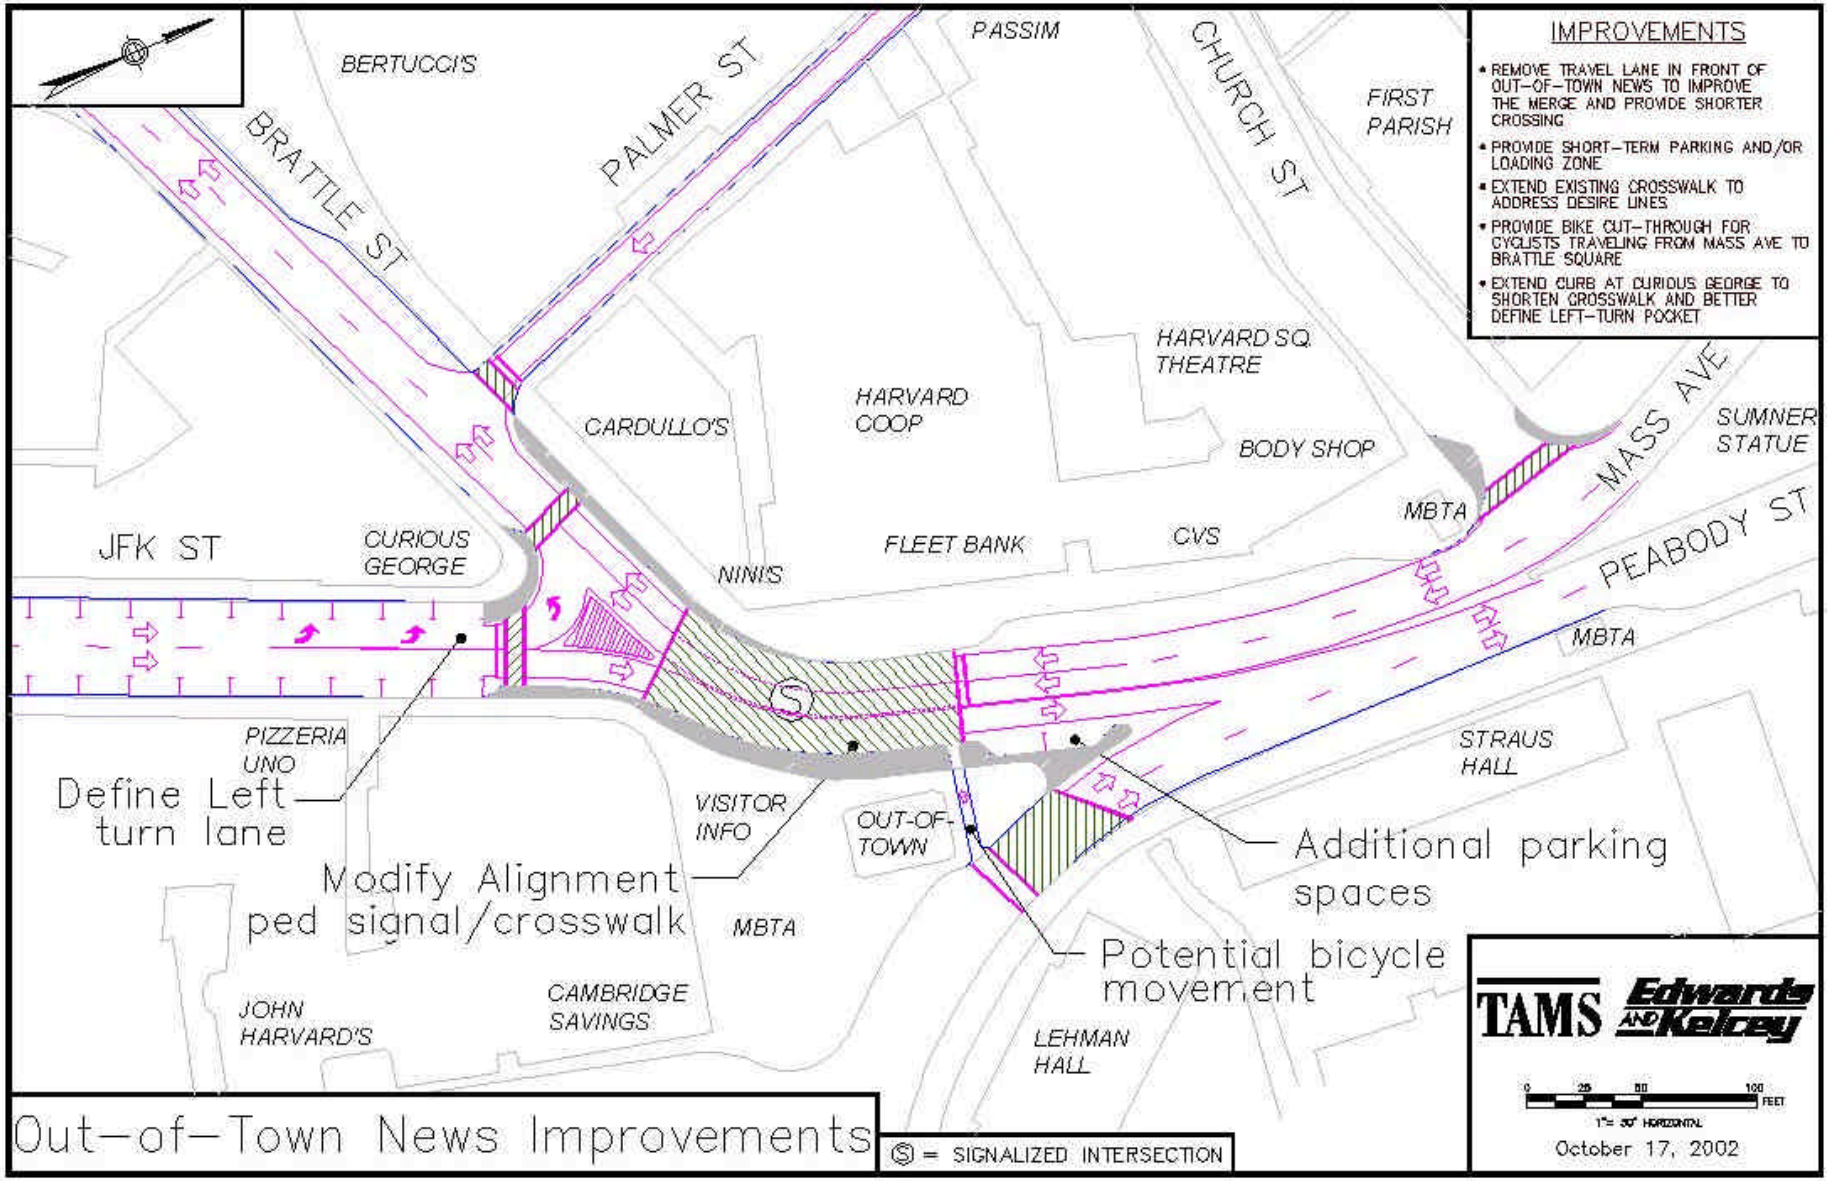

BASIC IMPROVEMENTS
BRATTLE SQUARE IMPROVEMENTS

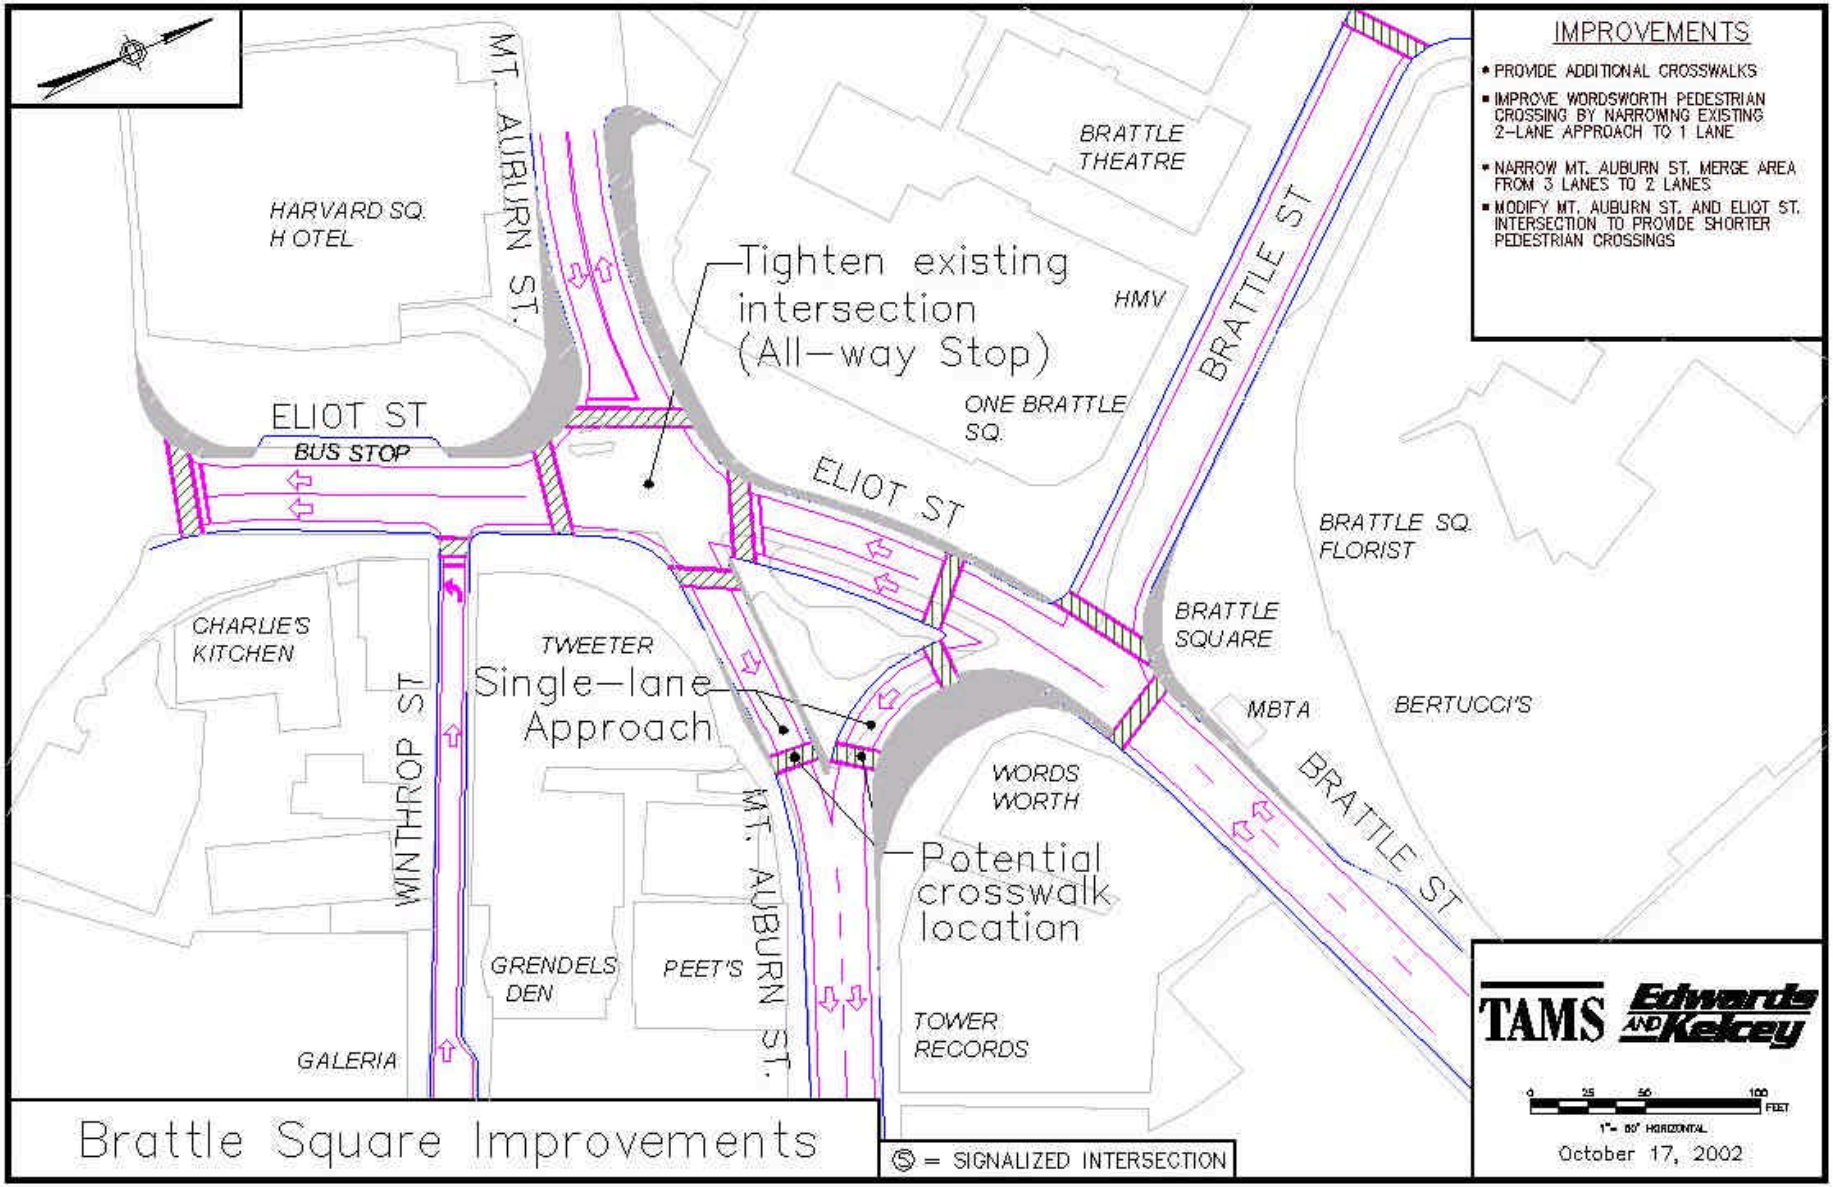

BASIC IMPROVEMENTS
ELIOT ST./BENNETT ST. IMPROVEMENTS

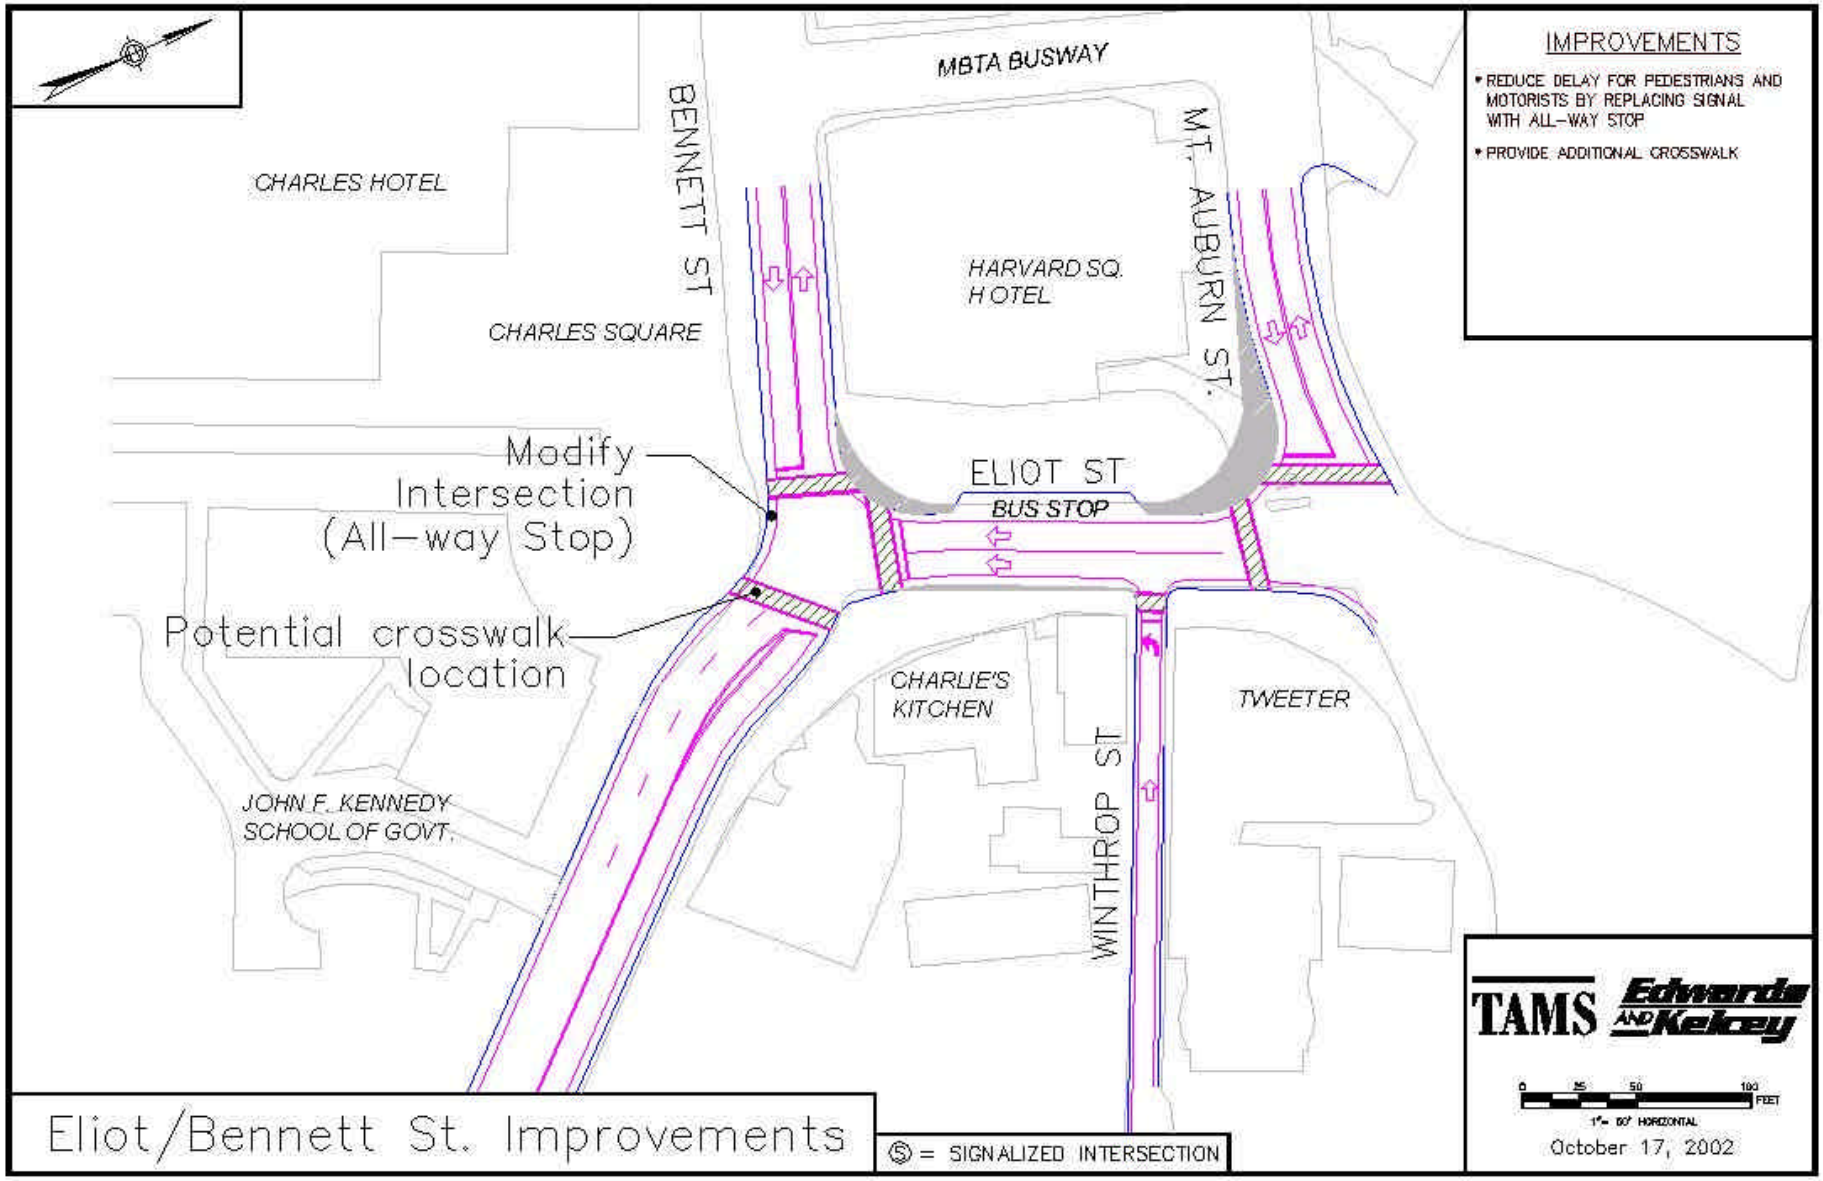

BASIC IMPROVEMENTS
JFK STREET IMPROVEMENTS

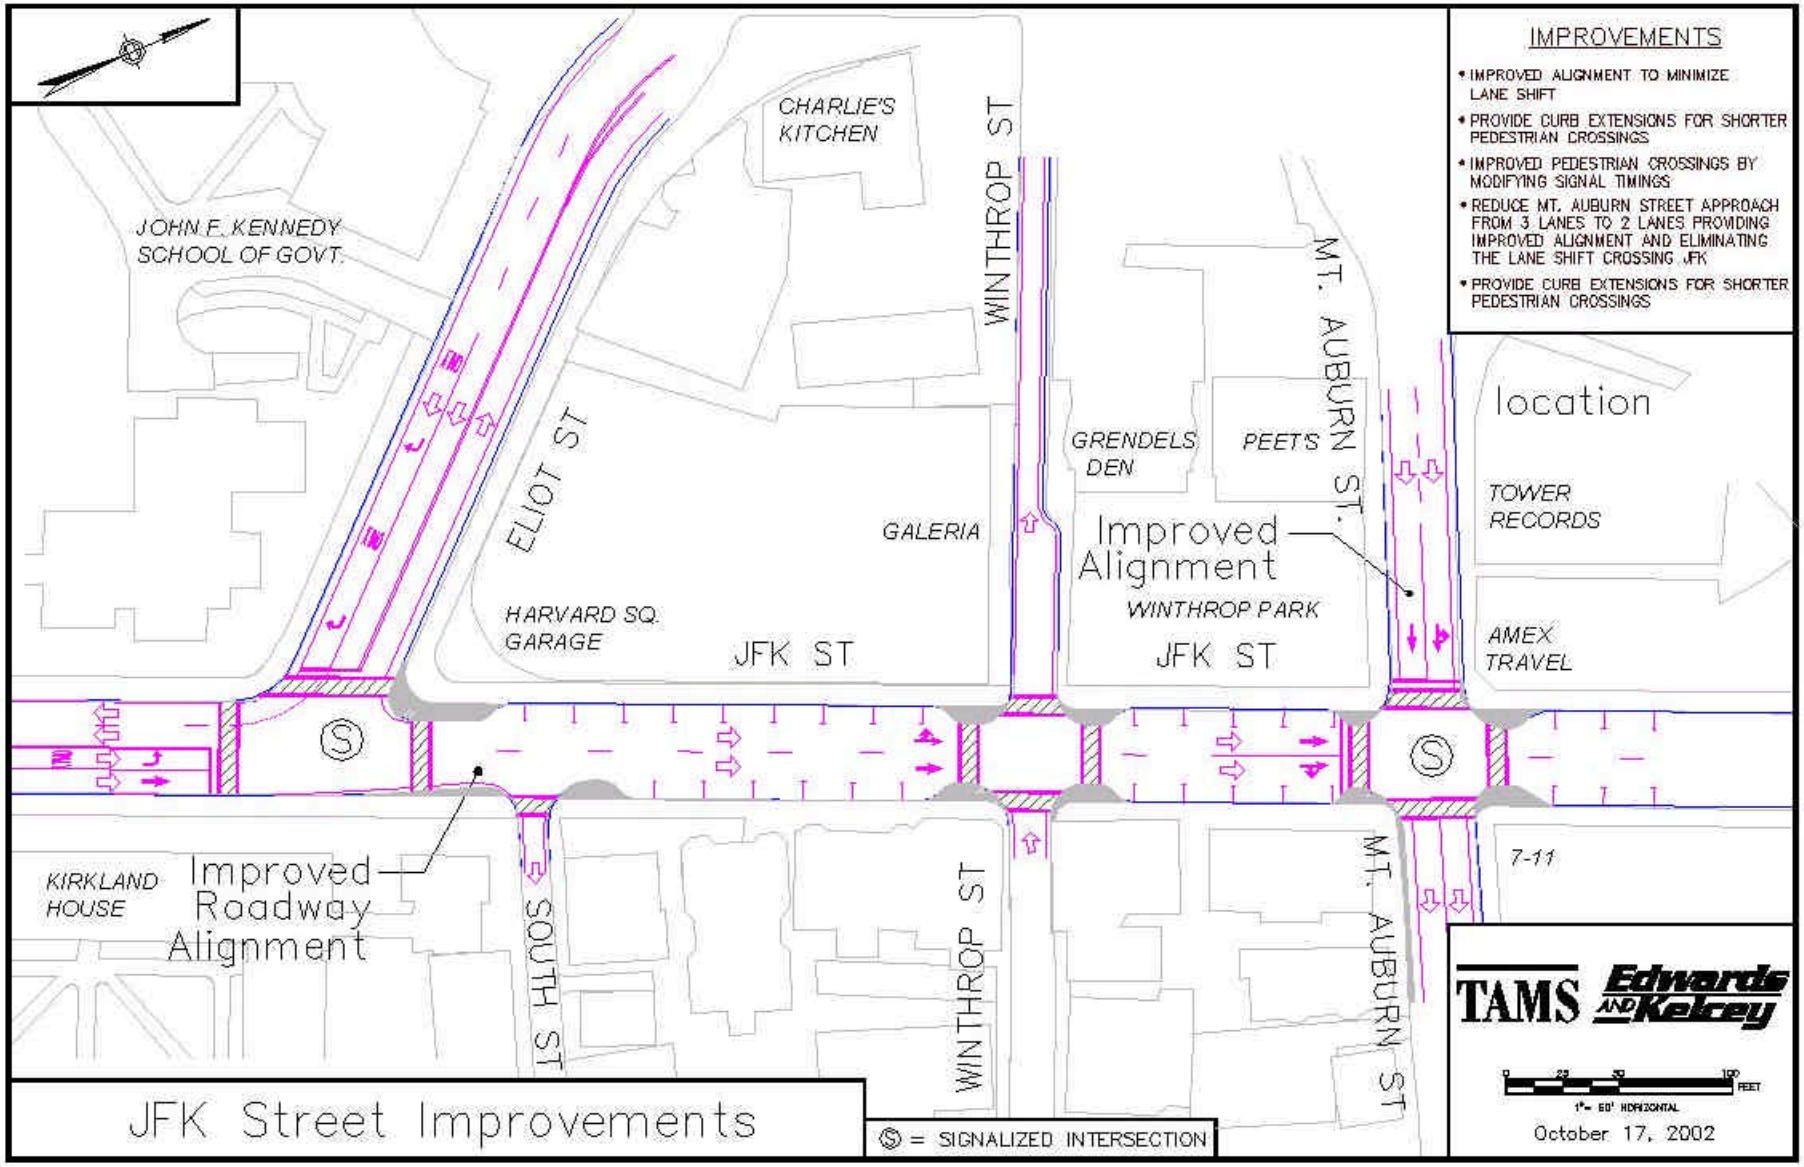

TWO-WAY JFK ST./TWO-WAY ELIOT ST.

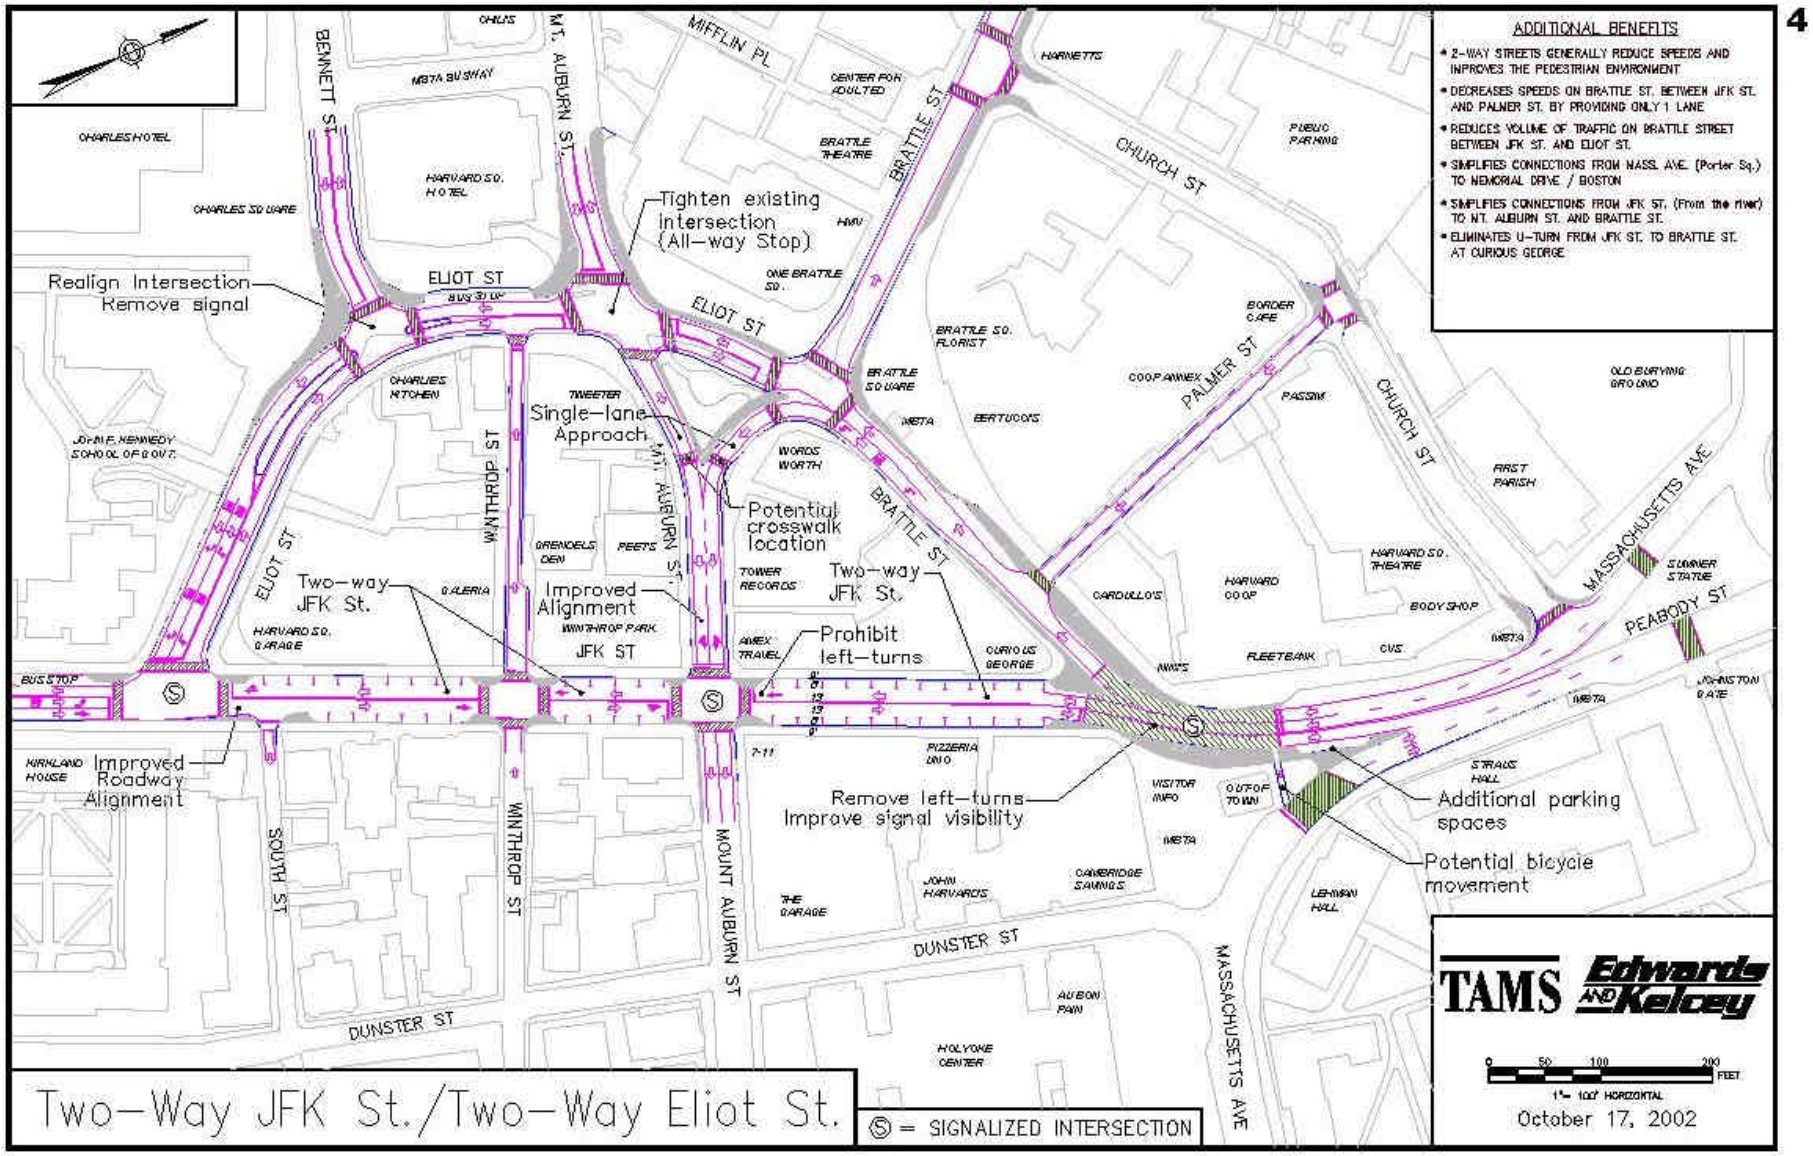

TWO-WAY JFK ST./TWO-WAY ELIOT ST.
OUT-OF-TOWN NEWS IMPROVEMENTS

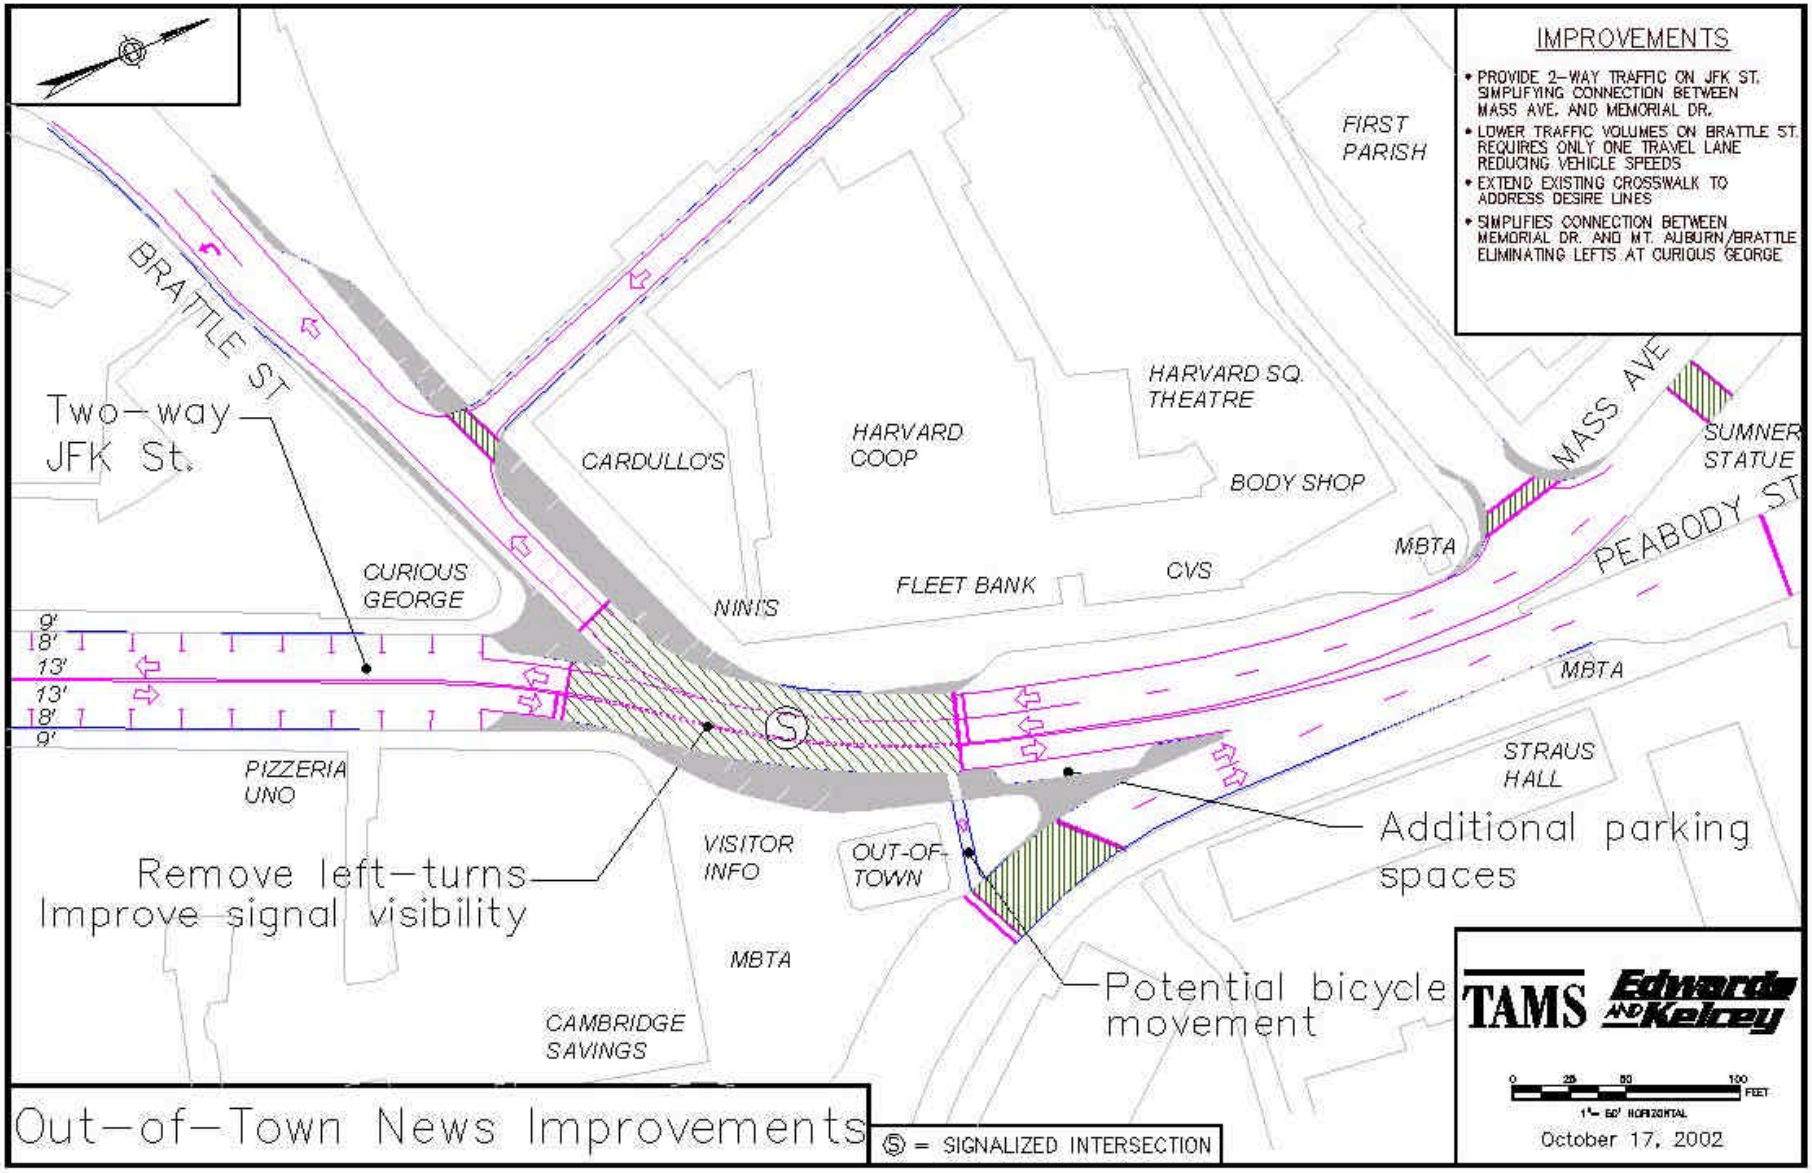

TWO-WAY JFK ST./TWO-WAY ELIOT ST.
ELIOT ST. /BENNETT ST. IMPROVEMENTS

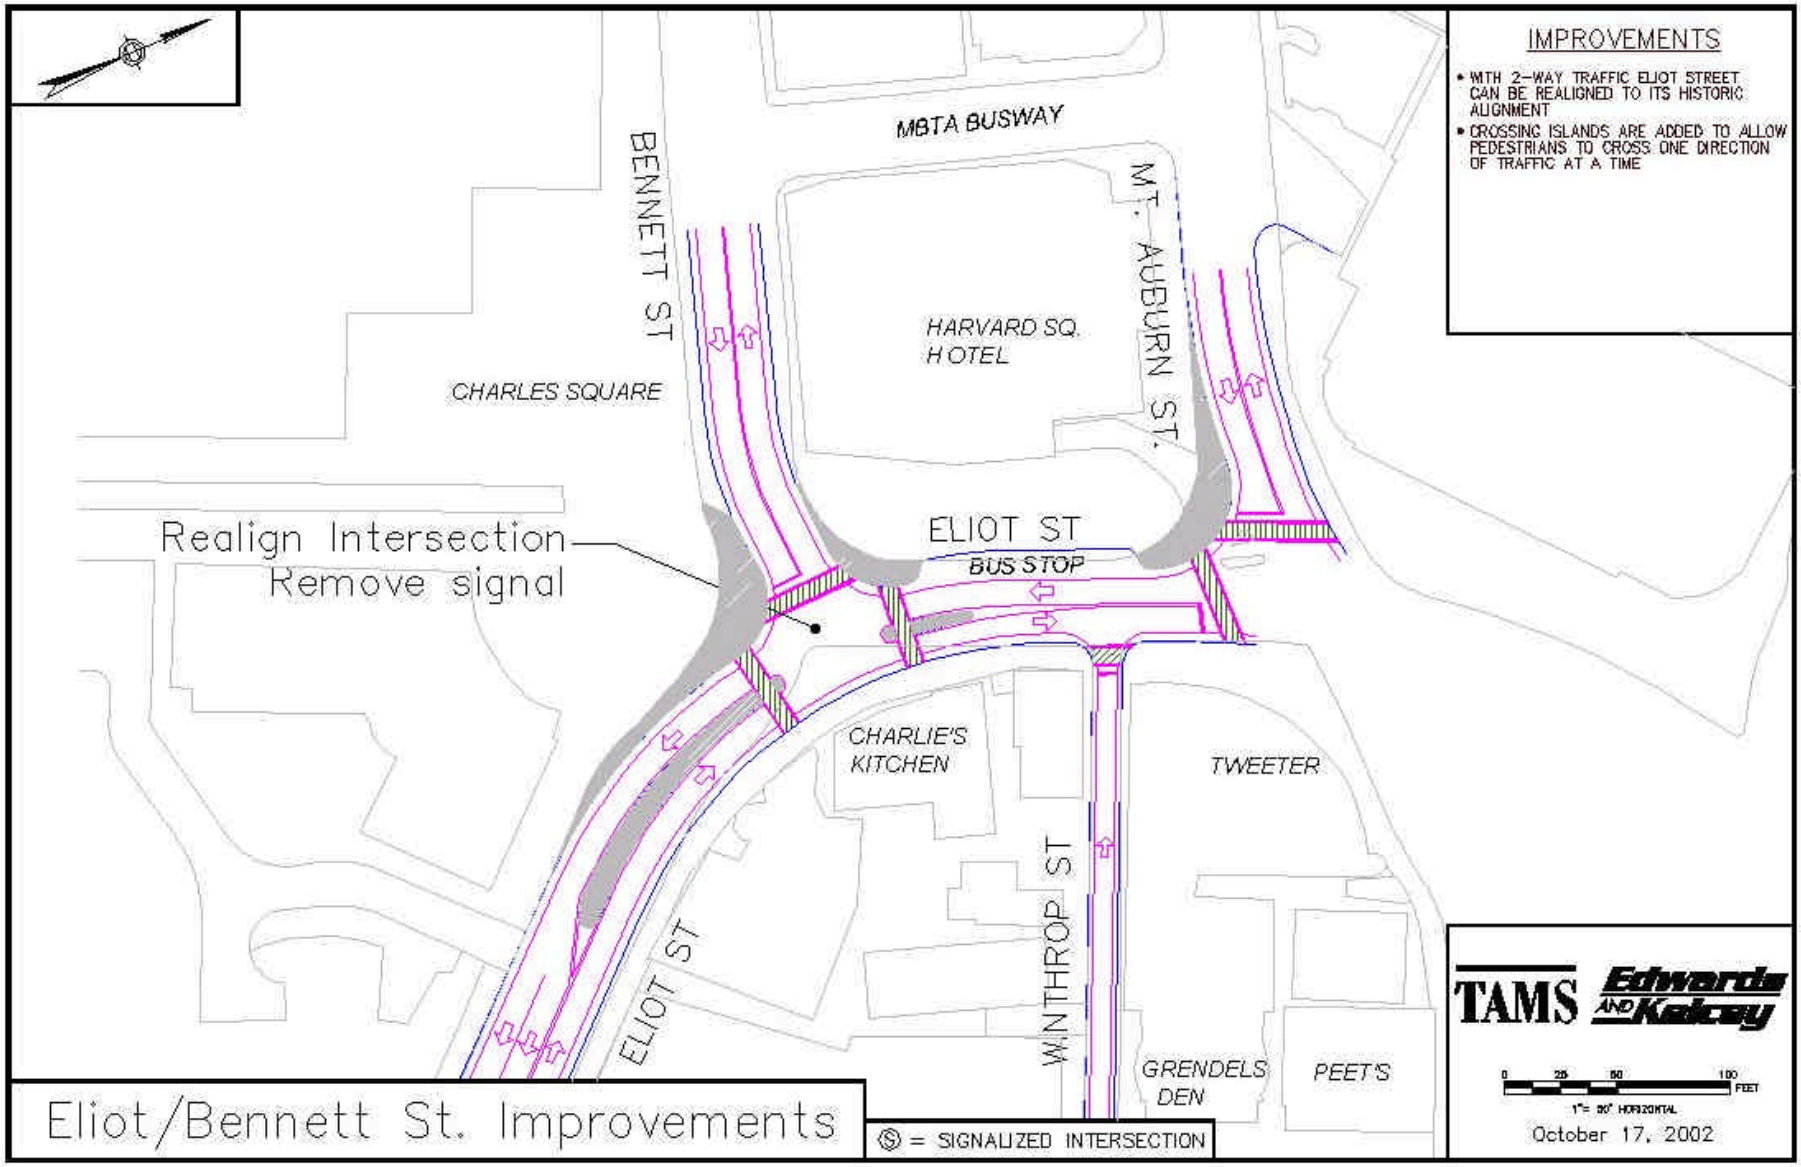

TWO-WAY JFK ST./TWO-WAY ELIOT ST.
JFK STREET IMPROVEMENTS

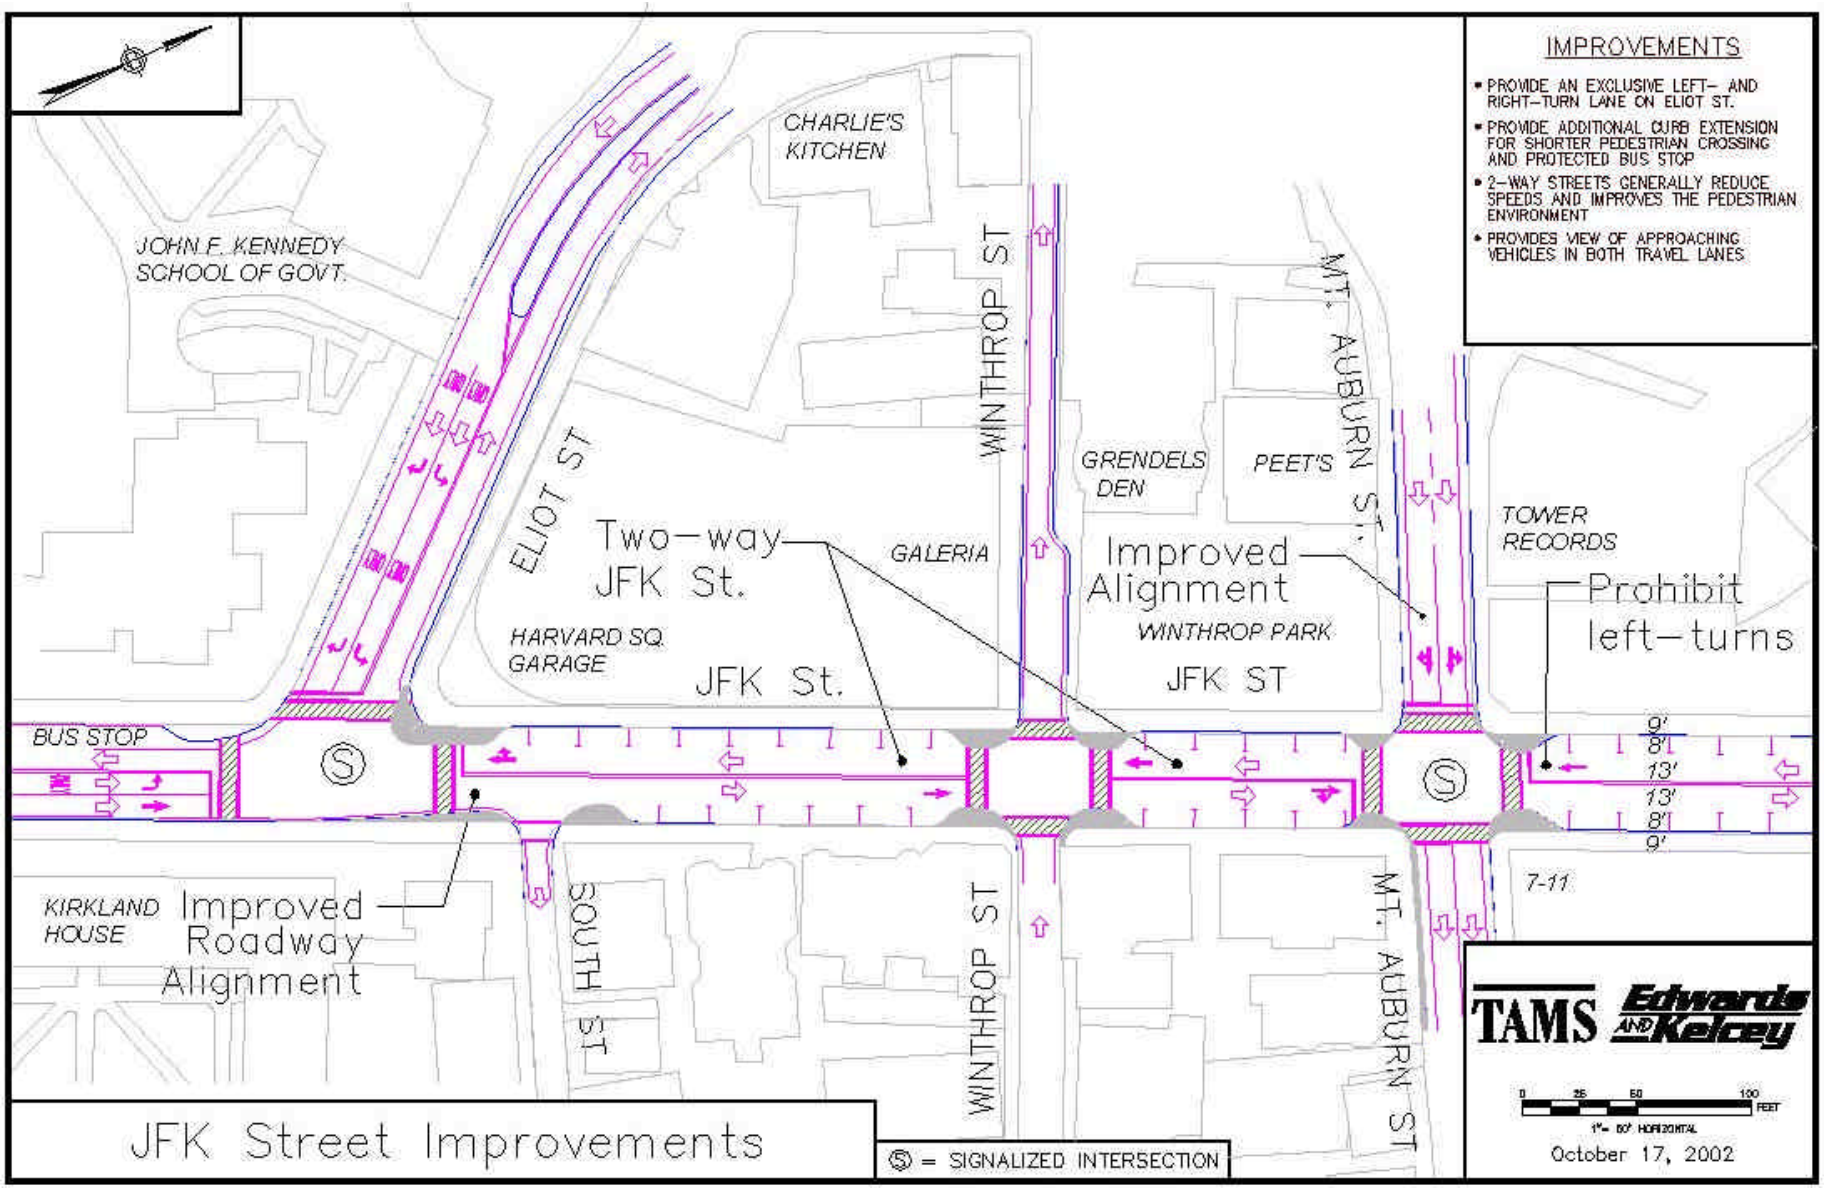

JFK STREET LOOKING SOUTH
TOWARDS MEMORIAL DRIVE

JFK Street looking South

TAMS Edwards and Kelcey

October 17, 2002

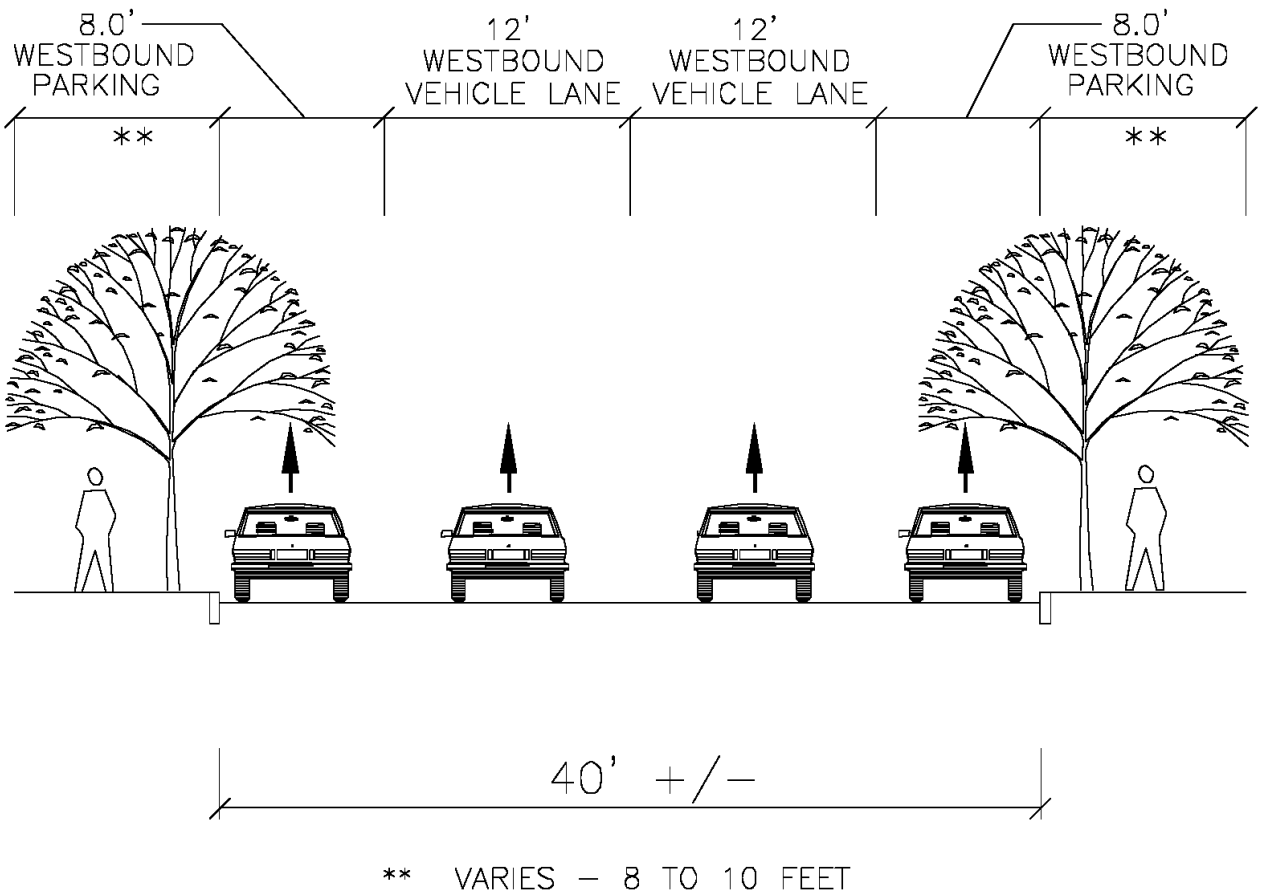

TYPICAL SECTION LOOKING WEST

EXISTING CONDITIONS

BRATTLE STREET

TAMS Edwards AND Kelcey

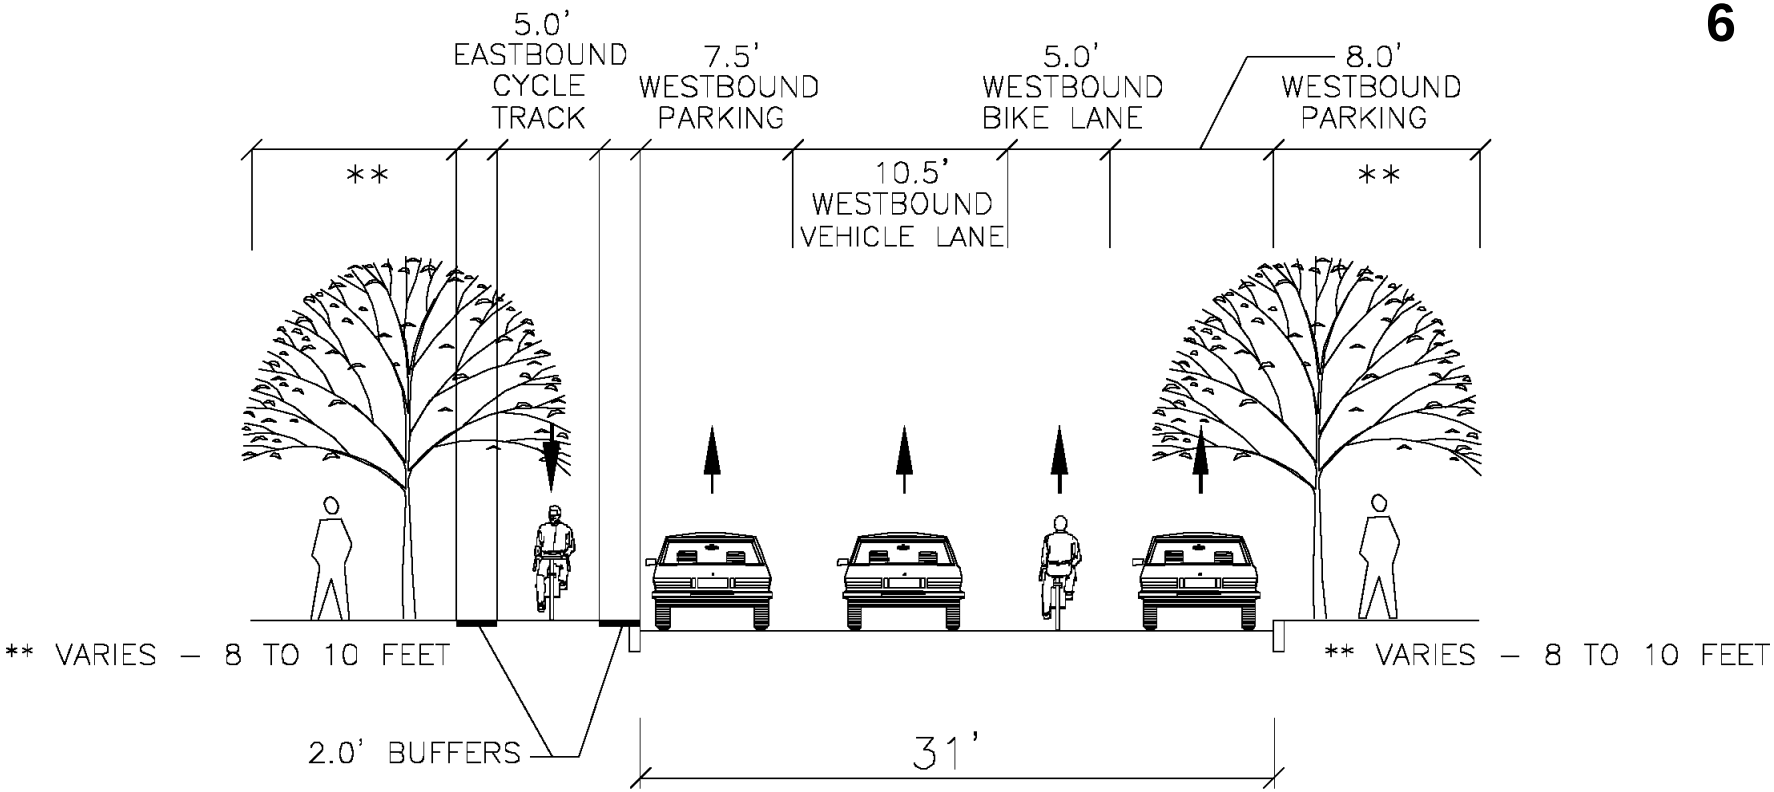

TYPICAL SECTION LOOKING WEST

CONTRA-FLOW CYCLE TRACK (OFF-ROAD)

BRATTLE STREET

TAMS Edwards AND Kelcey

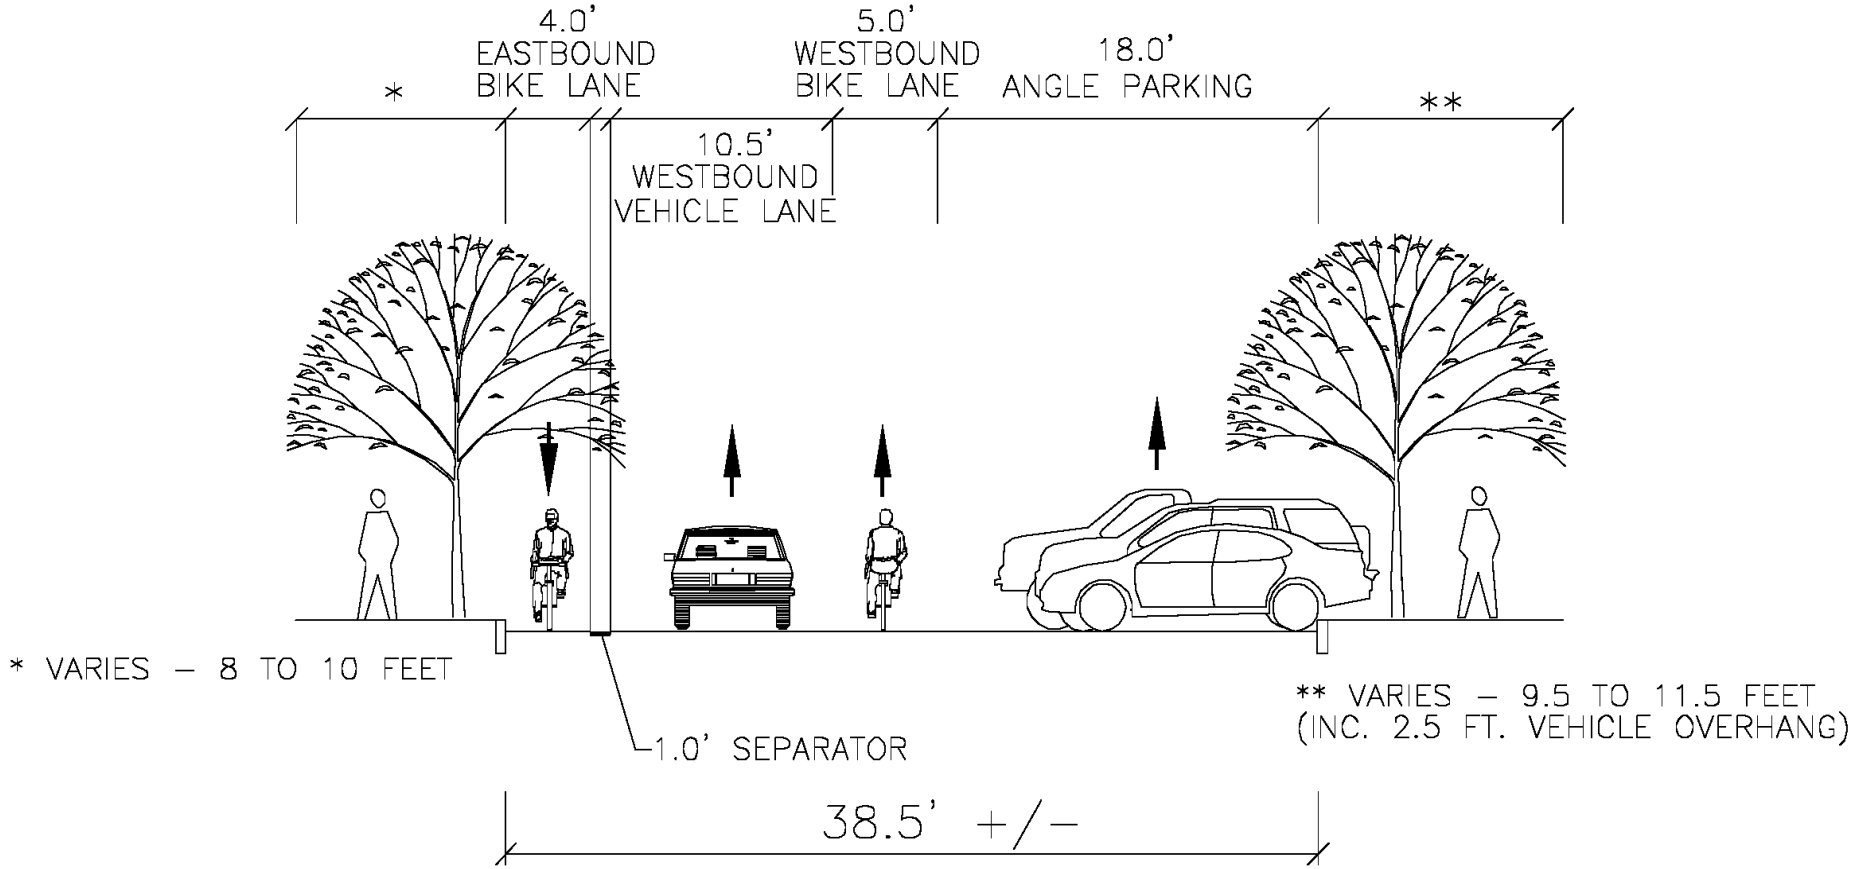

TYPICAL SECTION LOOKING WEST

CONTRA-FLOW BIKE LANE WITH ANGLE PARKING

BRATTLE STREET

TAMS Edwards AND Kelcey

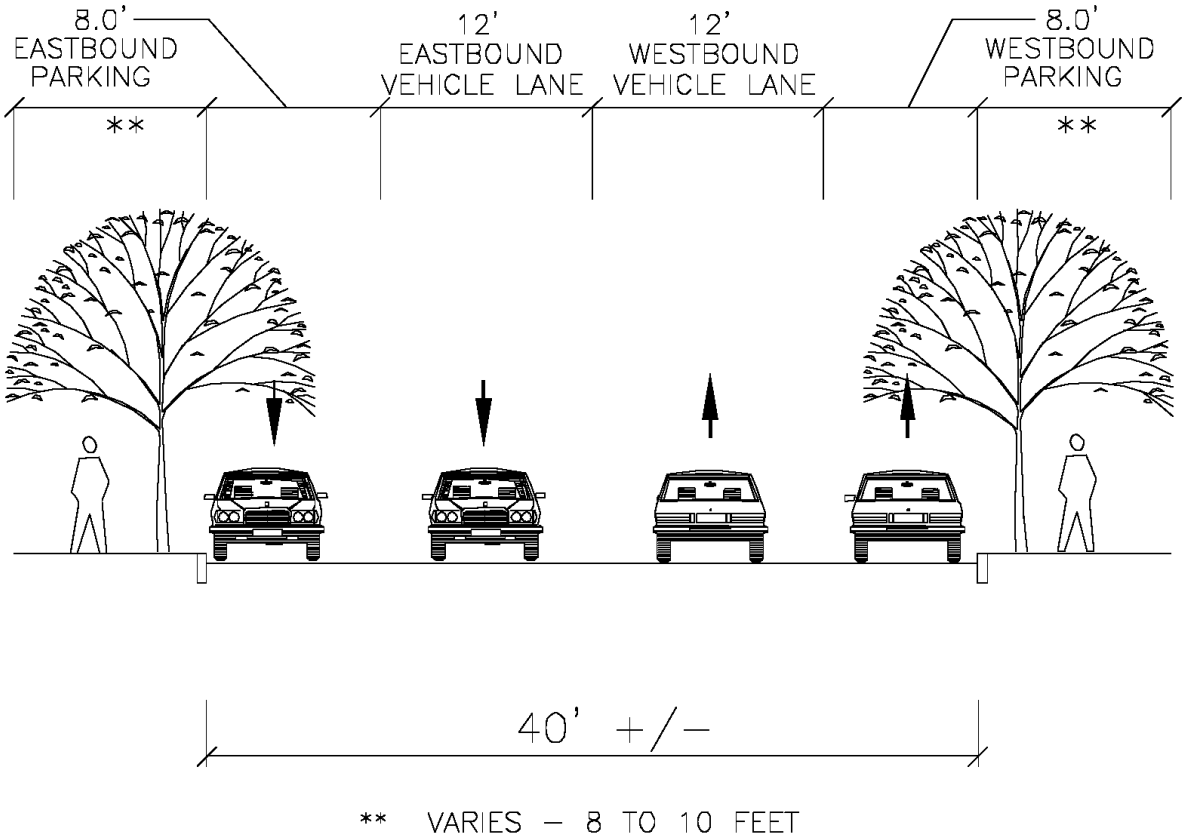

TYPICAL SECTION LOOKING WEST

2-WAY STREET

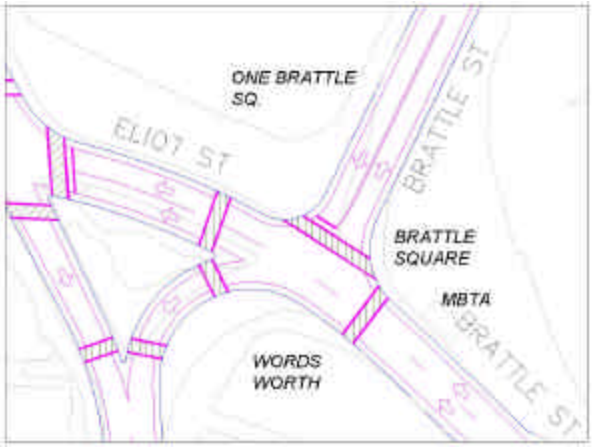

BRATTLE SQ. INTERSECTION

2-WAY STREET

BRATTLE STREET

TAMS Edwards AND Kelcey

ONE-WAY CHURCH STREET

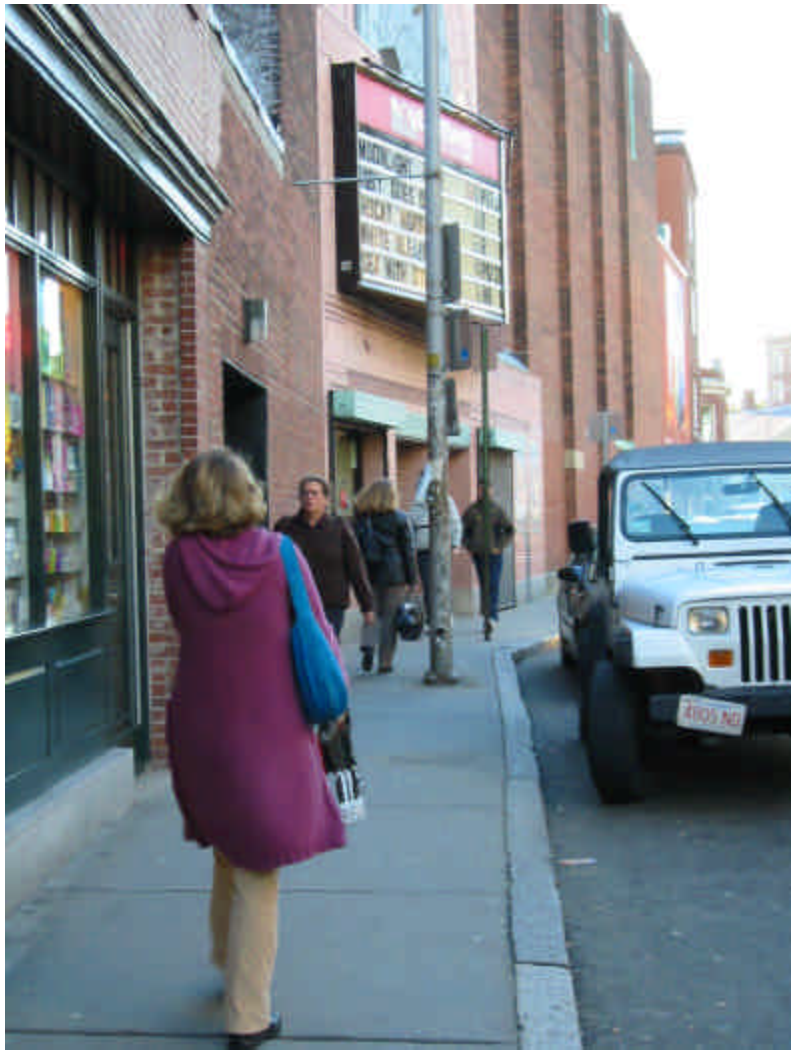

CHURCH STREET – NEAR THEATRE

TAMS Edwards and Kelcey

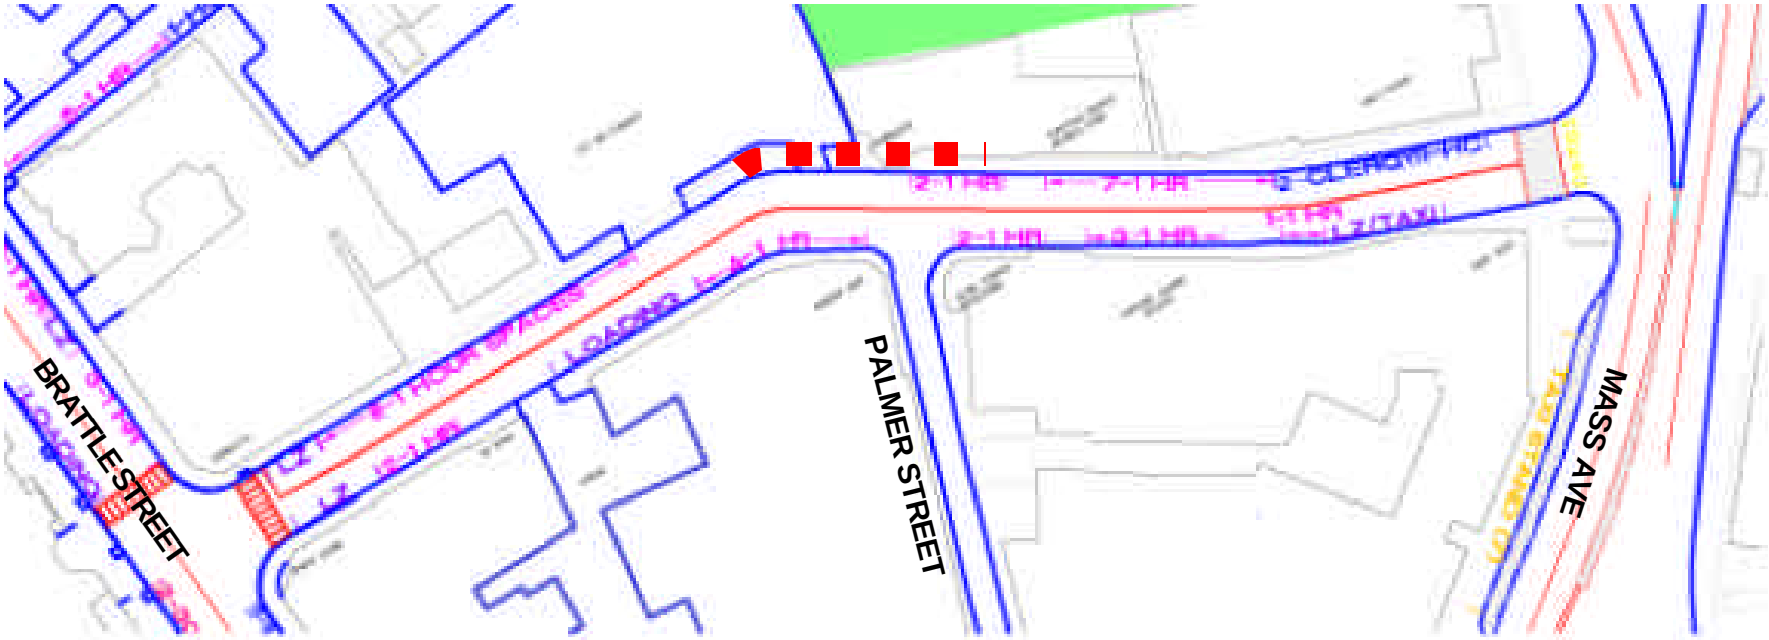

CHURCH STREET

TAMS Edwards and Kelcey

NOMINAL SIDEWALK WIDTH 6’-9”, BUT OFTEN OBSTRUCTED AT SHOP ENTRY

CHURCH STREET AT STARBUCKS

TAMS Edwards and Kelcey

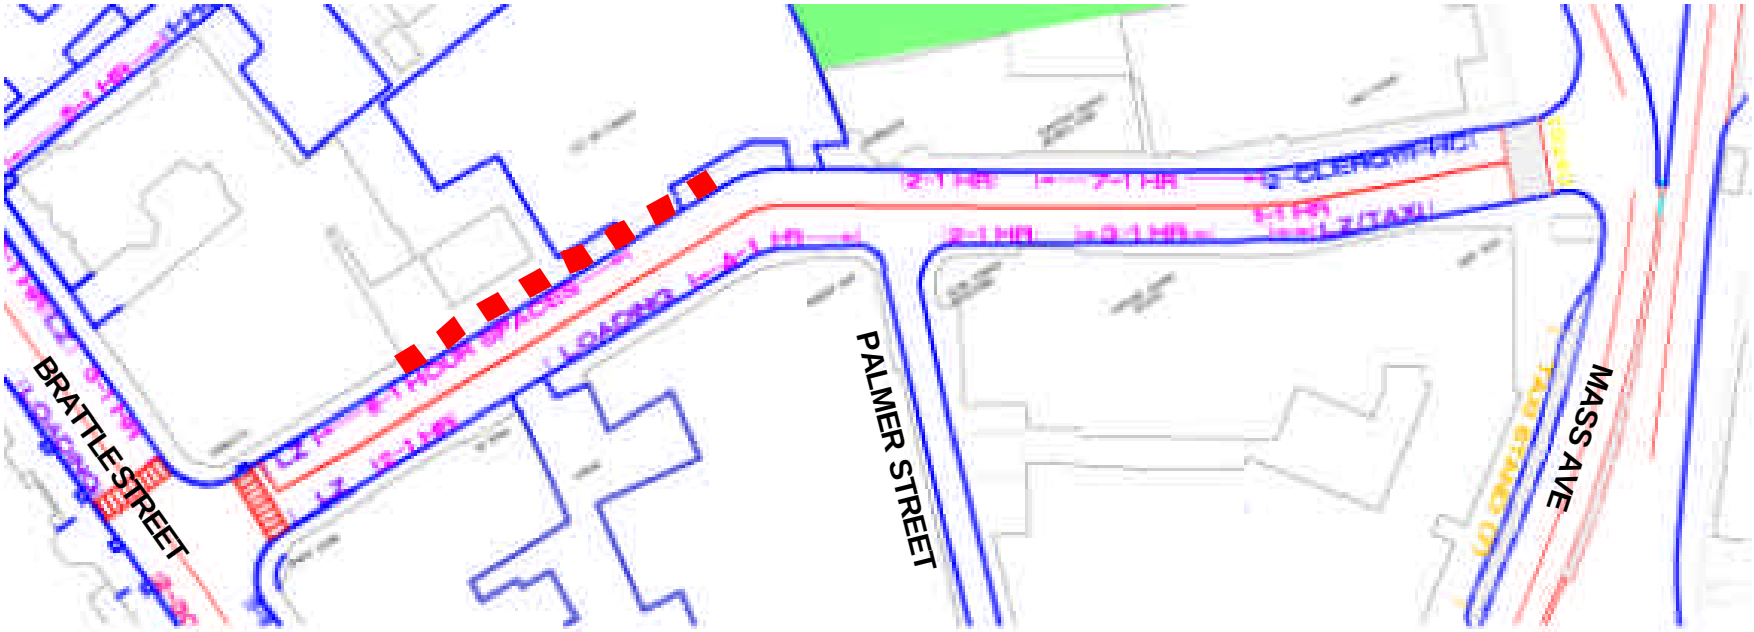

CHURCH STREET

TAMS Edwards and Kelcey

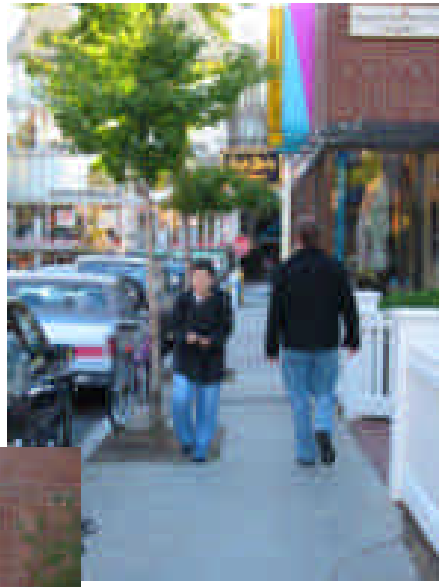

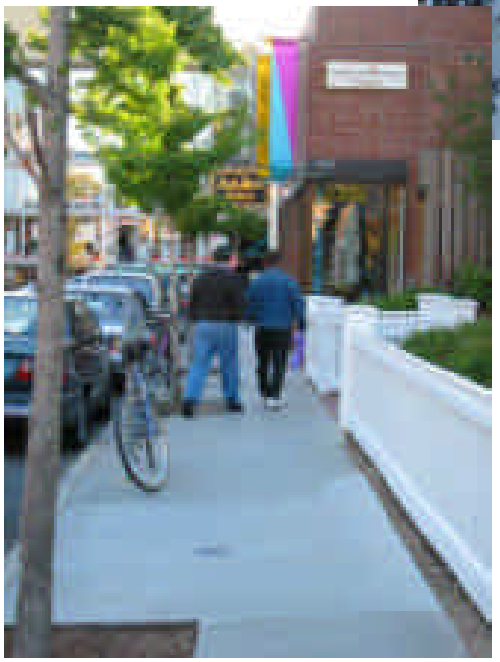

CHURCH STREET AT PARKING LOT

TAMS Edwards and Kelcey

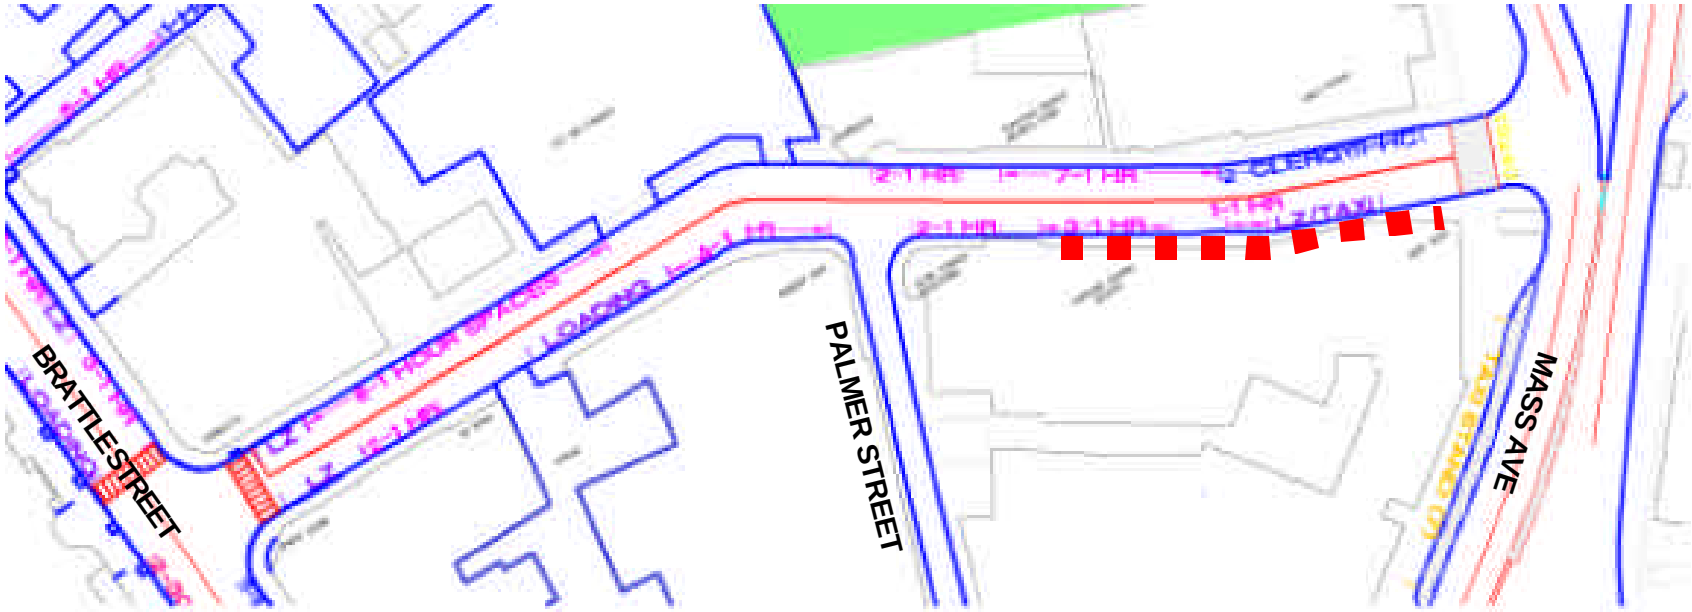

CHURCH STREET

TAMS Edwards and Kelcey

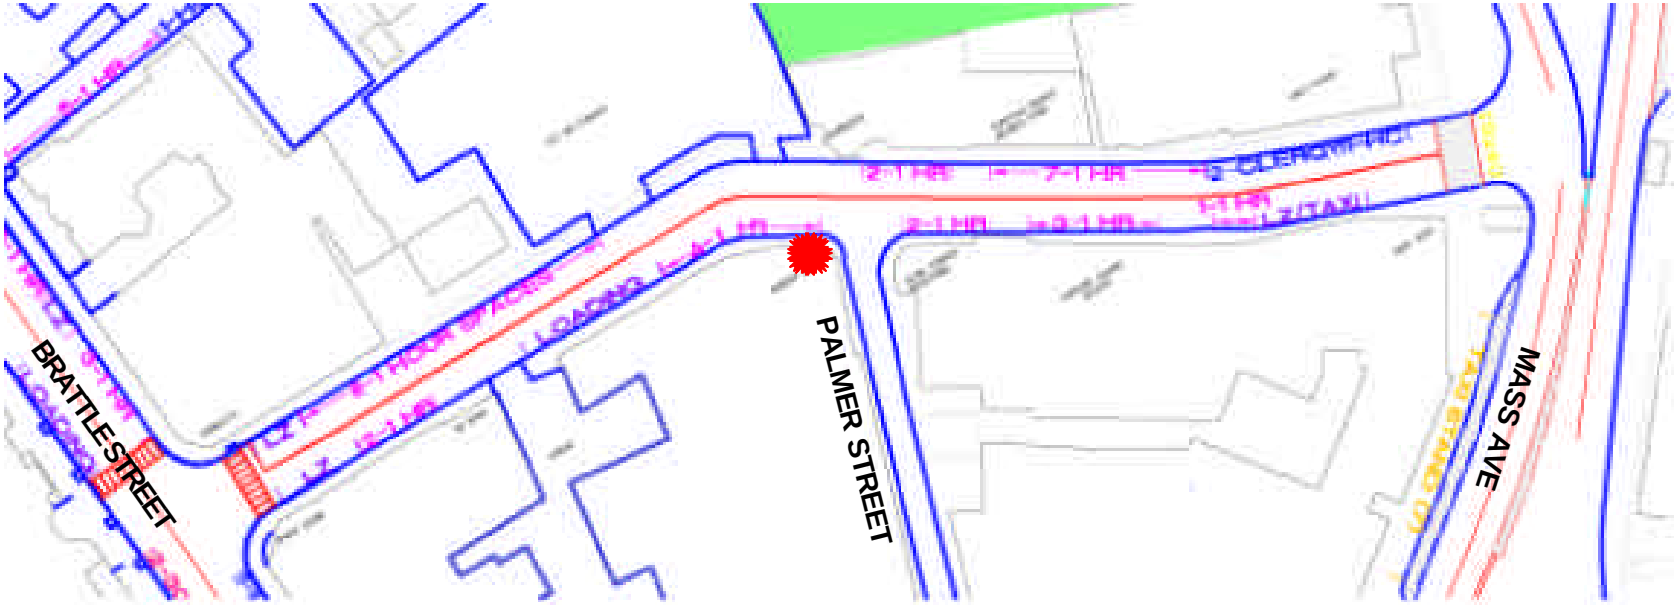

CHURCH STREET

TAMS Edwards and Kelcey

NOMINAL SIDEWALK WIDTH 7’ TO 7’-9”, BUT RAMP OFTEN OBSTRUCTED AT RESTAURANT ENTRY

CHURCH / PALMER CORNER

TAMS Edwards and Kelcey

CHURCH STREET

TAMS Edwards and Kelcey

CHURCH STREET AT FIRST PARISH

TAMS Edwards AND Kelcey

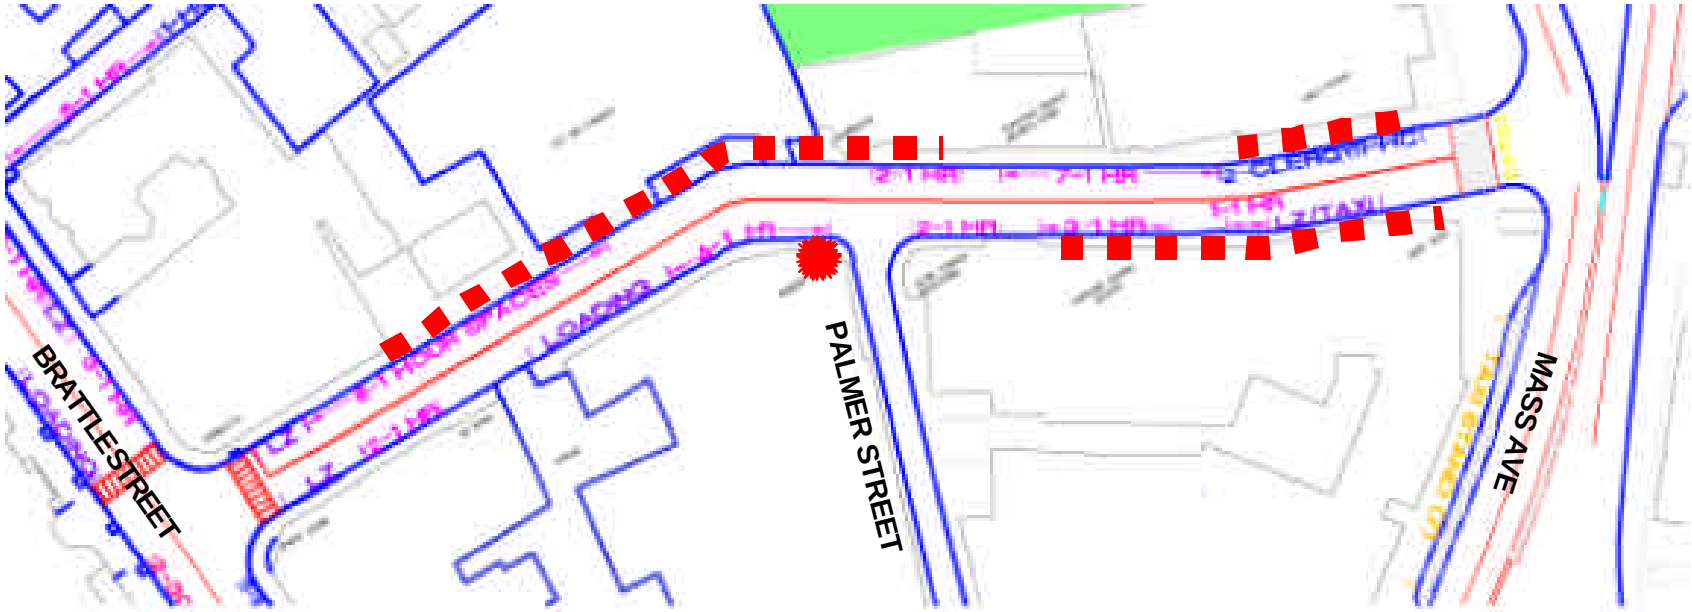

CHURCH STREET EXISTING PARKING

TAMS Edwards and Kelcey

HOLLAND STREET - SOMERVILLE

Holland St. – Somerville

TAMS Edwards and Kelcey

October 17, 2002

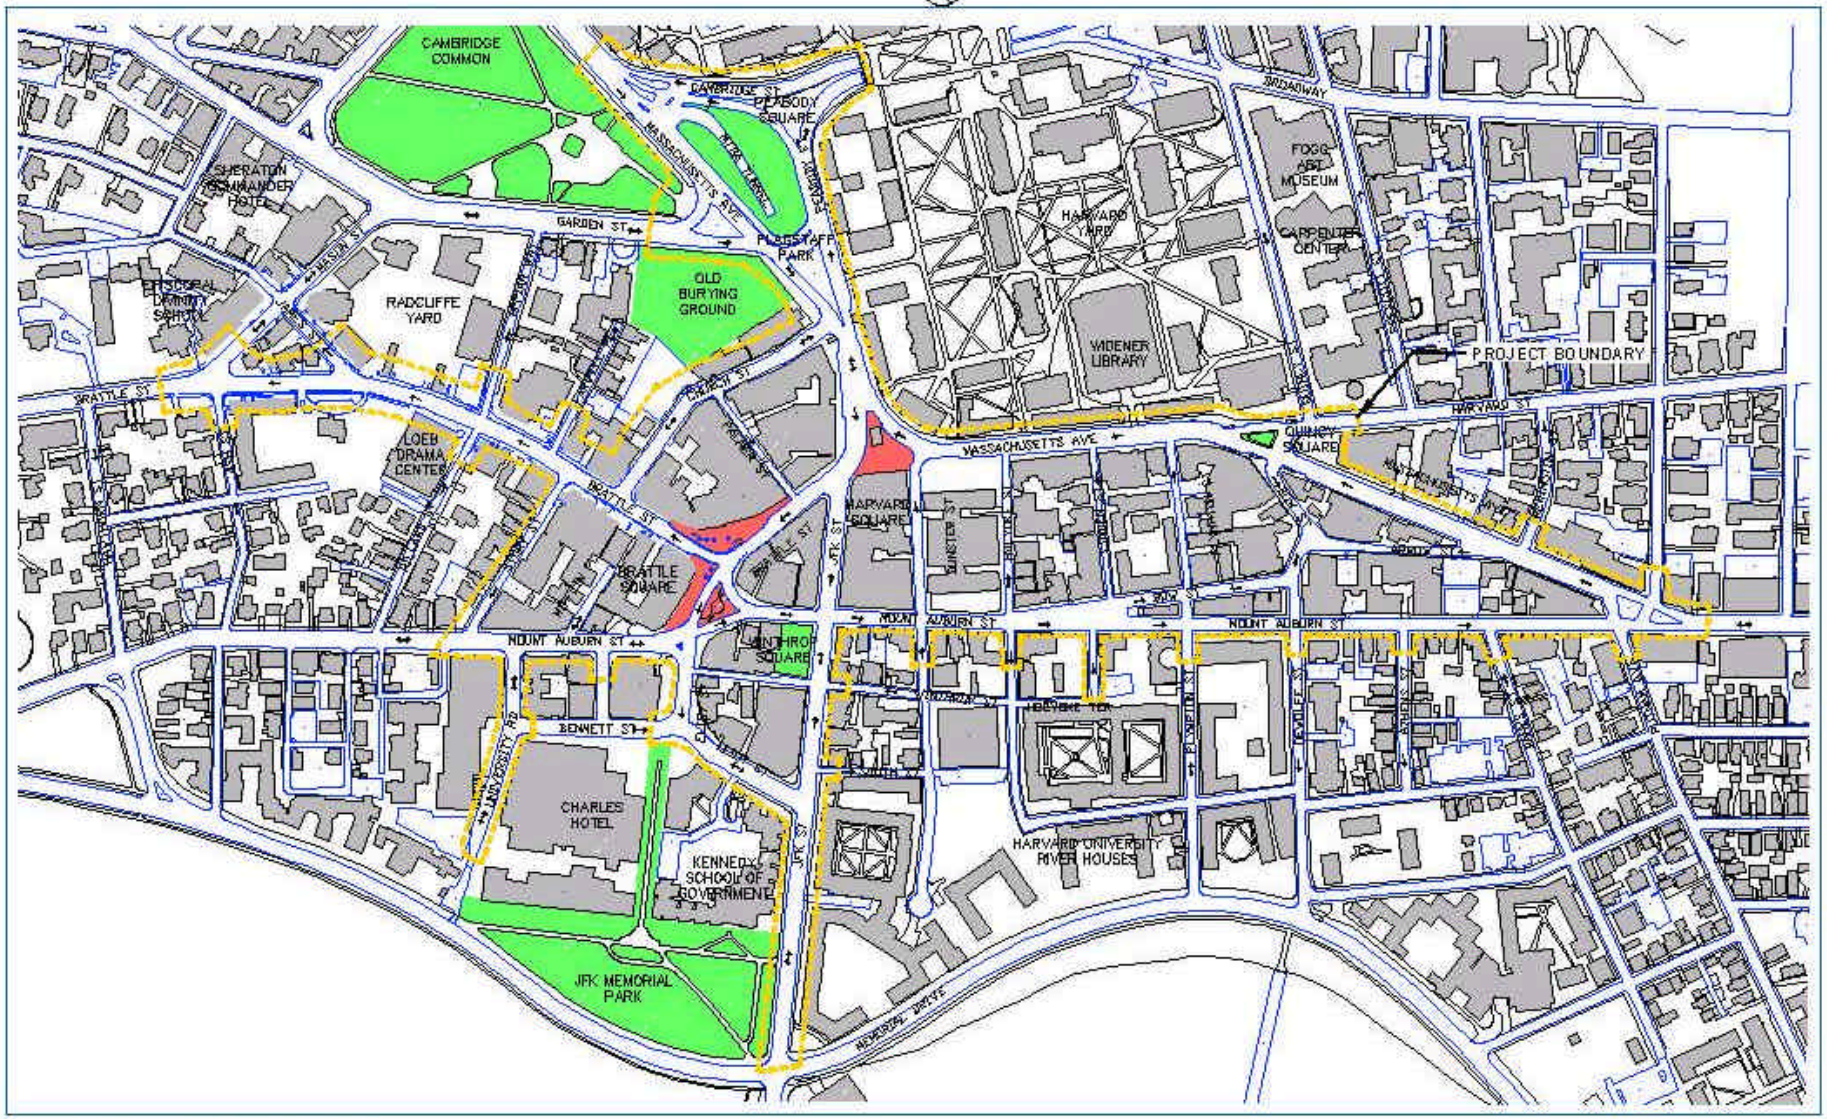

HARVARD SQUARE DESIGN PROJECT

TAMS

City of Cambridge
June 20, 2002