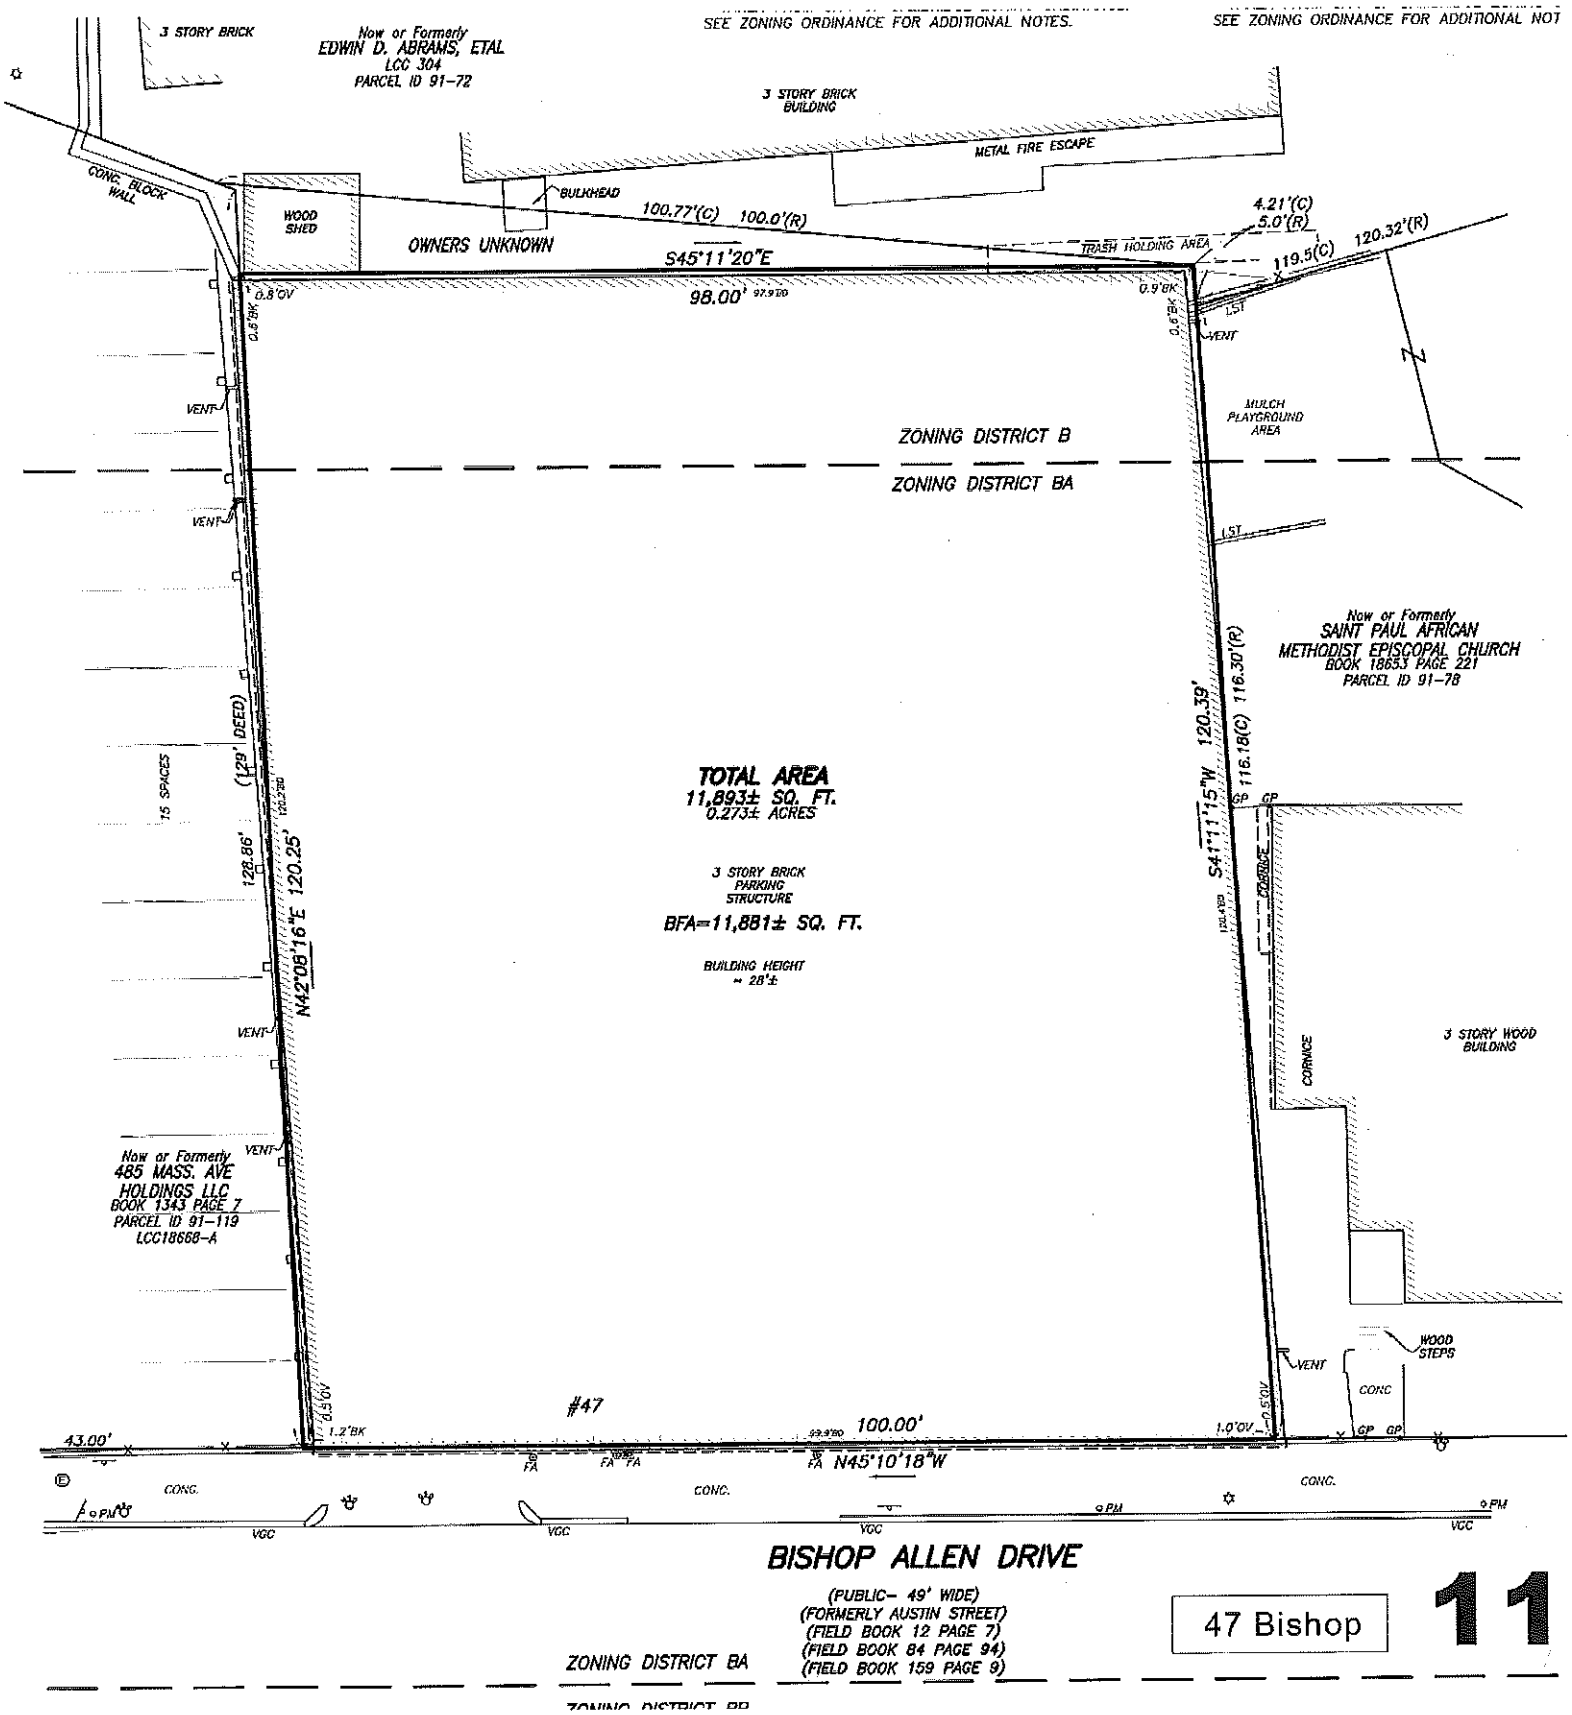
SEE ZONING ORDINANCE FOR ADDITIONAL NOTES.
SEE ZONING ORDINANCE FOR ADDITIONAL NOT
3 STORY BRICK
Now or Formerly
EDWIN D. ABRAMS, ETAL
LCC 304
PARCEL ID 91-72
3 STORY BRICK BUILDING
METAL FIRE ESCAPE
CONC. BLOCK WALL
WOOD SHED
BULKHEAD
OWNERS UNKNOWN
100.77'(C) 100.0'(R)
S45°11'20"E
98.00'
TRASH HOLDING AREA
4.21'(C)
5.0'(R)
119.5(C)
120.32'(R)
VENT
MULCH PLAYGROUND AREA
ZONING DISTRICT B
ZONING DISTRICT BA
Now or Formerly
SAINT PAUL AFRICAN METHODIST EPISCOPAL CHURCH
BOOK 18653 PAGE 221
PARCEL ID 91-78
116.30'(R)
116.18(C)
120.39'
S41°11'15"W
TOTAL AREA
11,893± SQ. FT.
0.273± ACRES
3 STORY BRICK PARKING STRUCTURE
BFA=11,881± SQ. FT.
BUILDING HEIGHT ≈ 28'±
15 SPACES
(129' DEED)
128.86'
120.25'
N42°08'16"E
CORNICE
3 STORY WOOD BUILDING
Now or Formerly
485 MASS. AVE HOLDINGS LLC
BOOK 1343 PAGE 7
PARCEL ID 91-119
LCC18668-A
WOOD STEPS
CONC
#47
43.00'
100.00'
N45°10'18"W
CONC.
VGC
BISHOP ALLEN DRIVE
(PUBLIC- 49' WIDE)
(FORMERLY AUSTIN STREET)
(FIELD BOOK 12 PAGE 7)
(FIELD BOOK 84 PAGE 94)
(FIELD BOOK 159 PAGE 9)
ZONING DISTRICT BA
47 Bishop
11