FIRE ALARM
STAND PIPE/SIAMESE CONNECTION
GAS METER
AIR CONDITIONING UNIT
DECIDUOUS TREE
SHRUB
BUSH
EXCEPTION NUMBER LISTED
HANDICAP RAMP
GATE POST
CURB RETURN
PARKING METER

GUARD RAIL
METAL FENCE
OVERHEAD WIRES

FIELD BOOK 084 PAGE 94
FIELD BOOK 159 PAGE 09

PLAN NO. STR-04-49
PLAN NO. STR-02-08

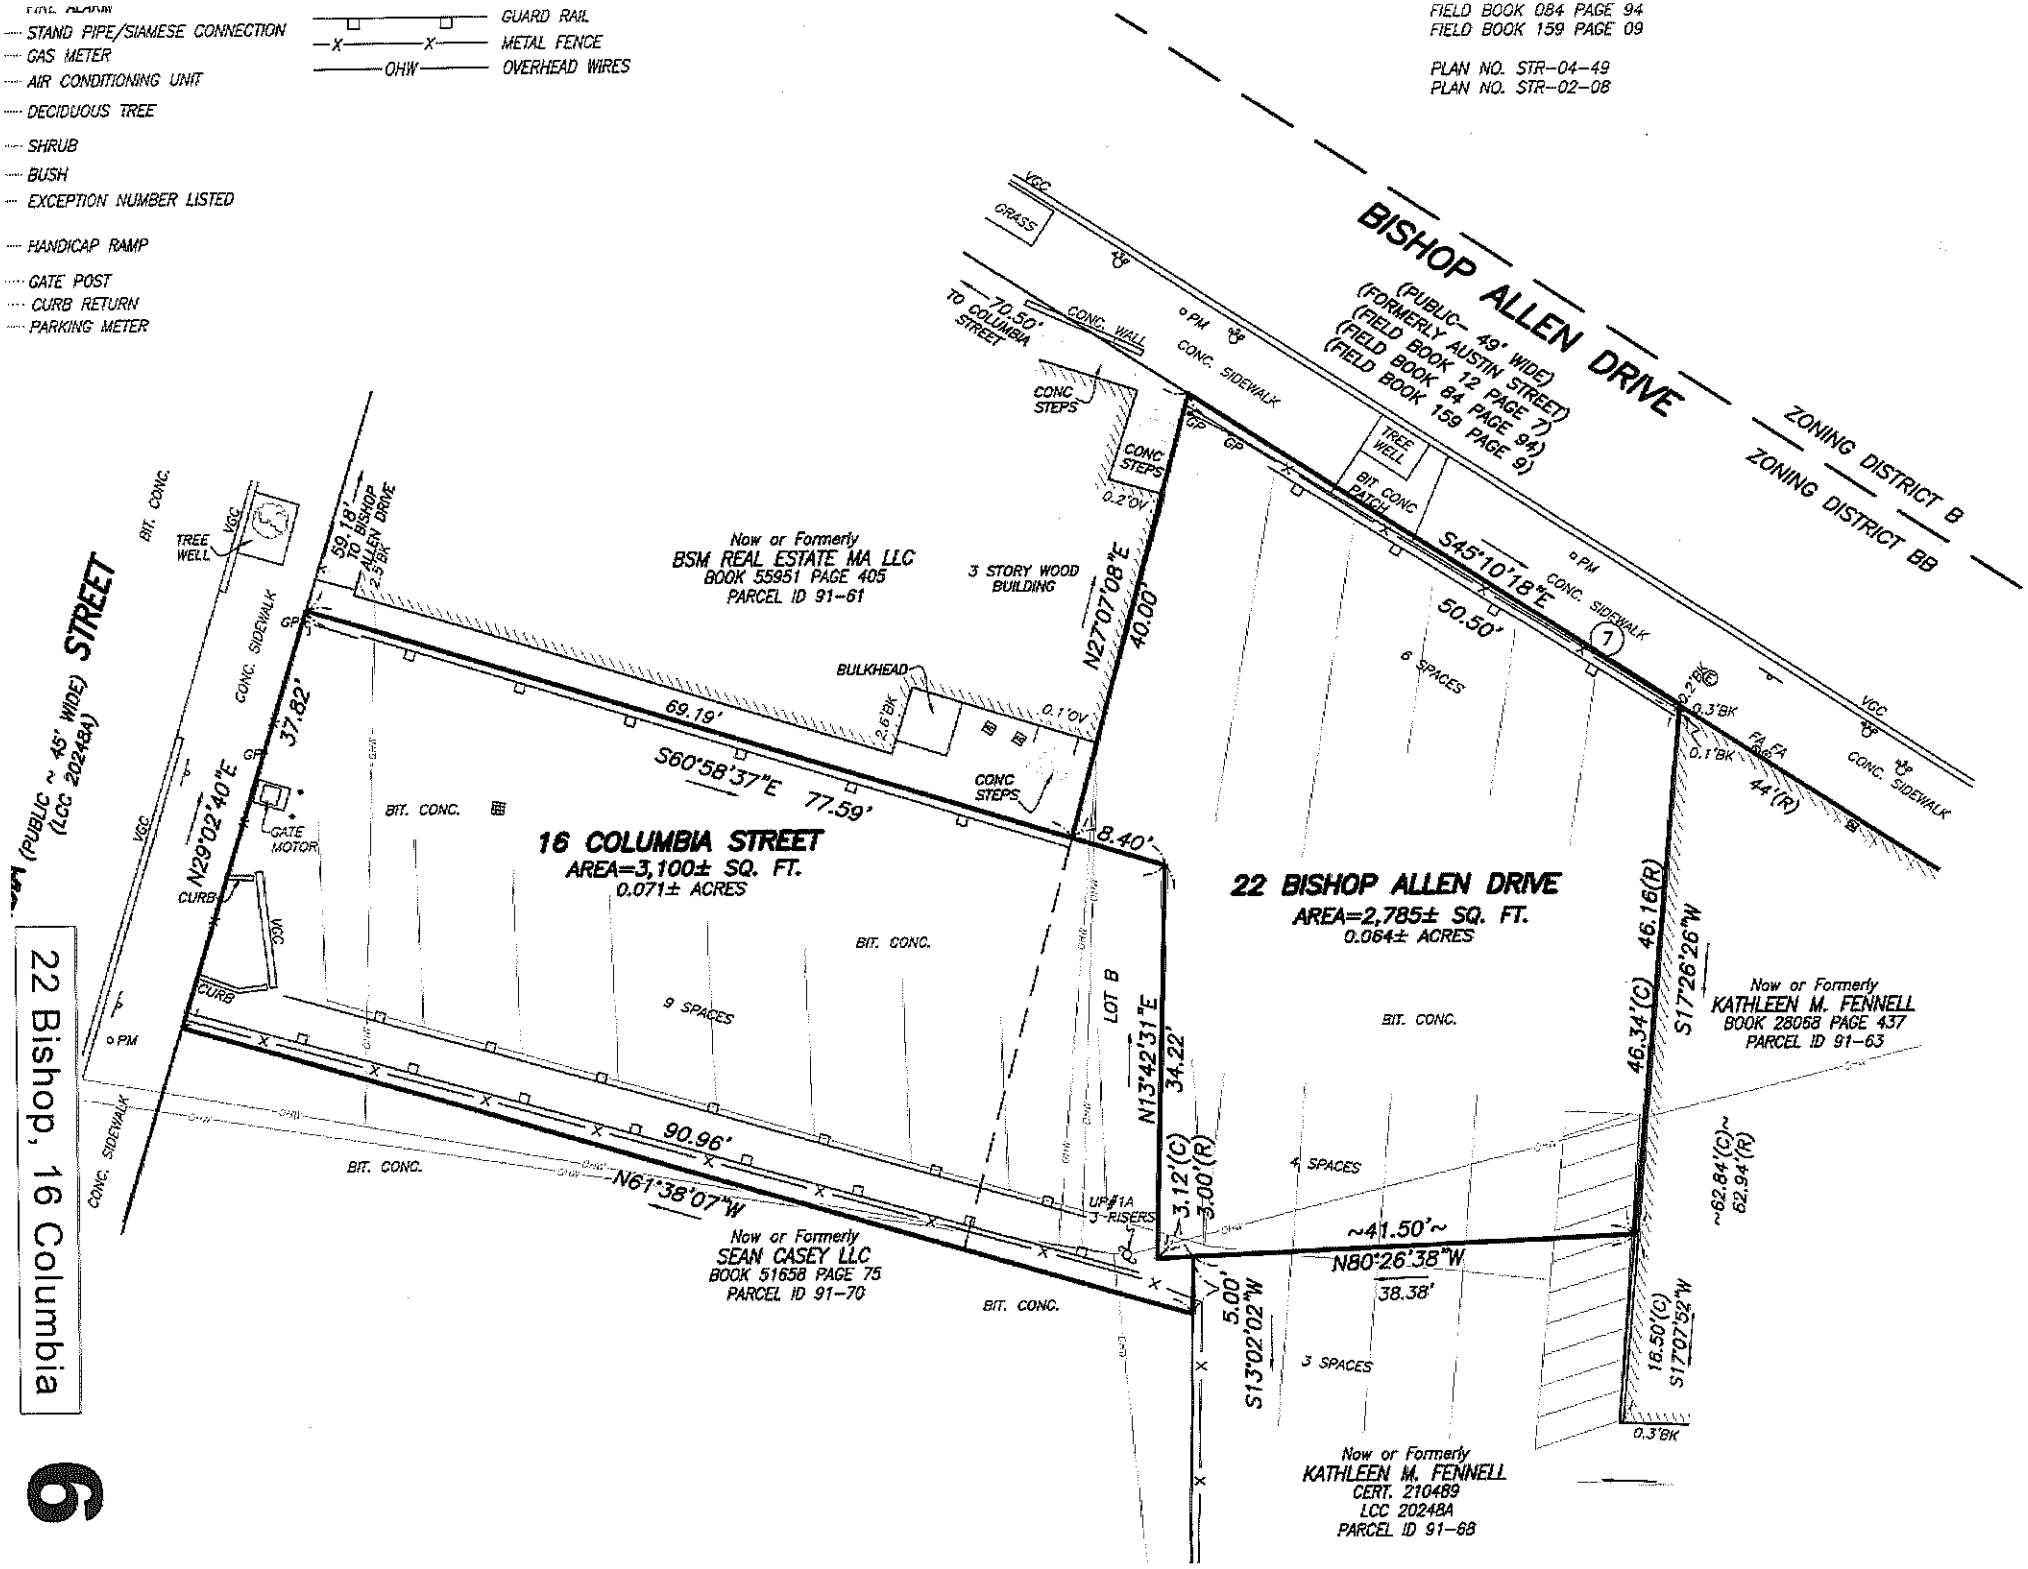

22 Bishop, 16 Columbia

6