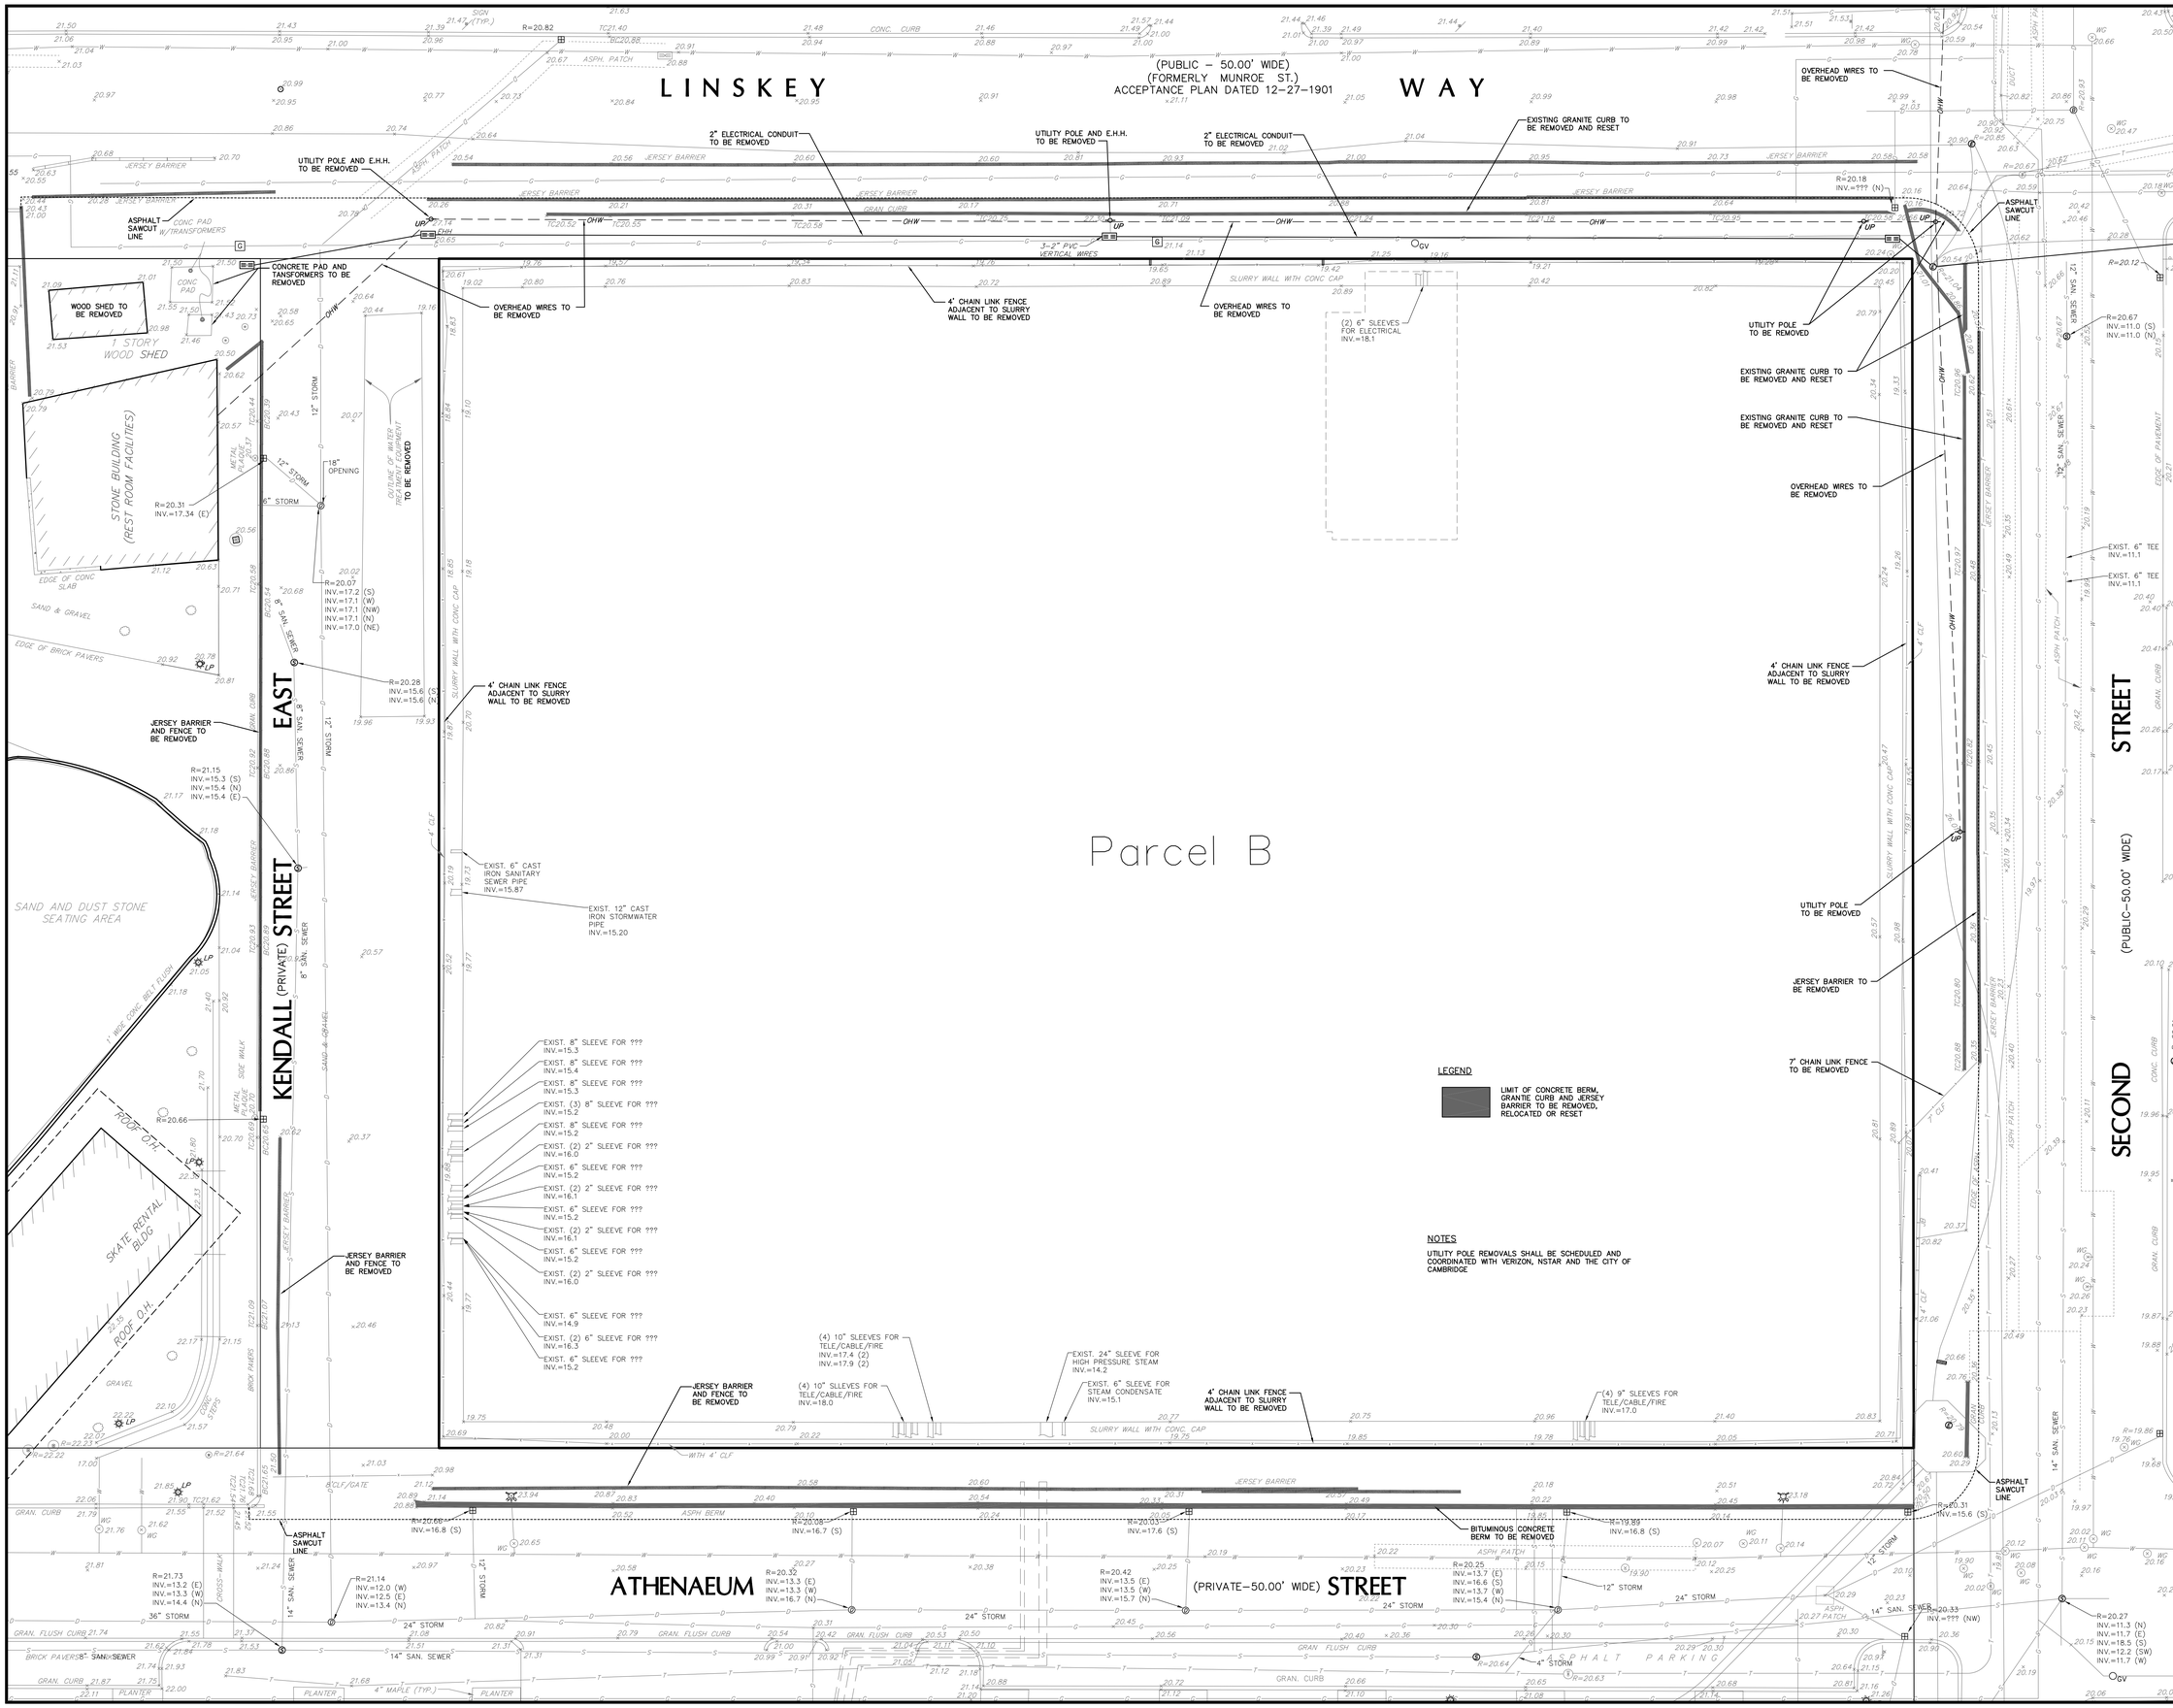

Revisions

NO.	DESCRIPTION	DATE
1	UPDATED TELECOMMUNICATION INFORMATION (BULLETIN #7.2)	07/31/08
2	STRIPING AND SIGNAGE ADDED. HANDICAP RAMPS ADDED ON SECOND STREET. UPDATED ROADWAY MATERIALS ON EAST KENDALL. CATCH BASIN PLAQUES ADDED.	05/5/09

Project Title

SITE CONSTRUCTION PLANS AT 650 KENDALL SQUARE PARCEL B IN Cambridge Massachusetts

Prepared For

BMR–650 E Kendall B LLC
1 MAIN STREET
CAMBRIDGE, MA 02142

TETRA TECH RIZZO
Ten Forbes Road
Braintree, MA 02184
781.849.7070
www.tetratechrizzo.com

Drawing Title

Demolition Plan

Scale: 1"=10'

0 5 10 20 25 FEET

Date	APR. 30, 2008
Proj. Mgr.	DRA
Calc./Design	SR
Check	
Drawn	DL/JLP
Job. No.	127-12728
Last Rev.	

Drawing No. 2 of 15

2728 BASE.DWG