CITY OF CAMBRIDGE
ENGINEERING DEP'T.
L. M. HASTINGS, CITY ENGINEER

(ORIGINAL ON FILE)

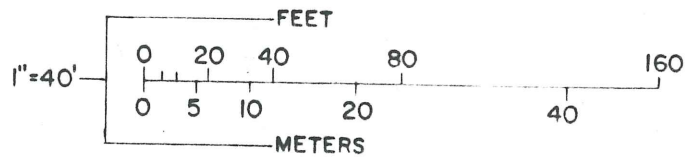

COPY OF
PLAN OF PROPOSED STREET, FROM
ERIE ST. TO REARDON ST.
MAY 4, 1911

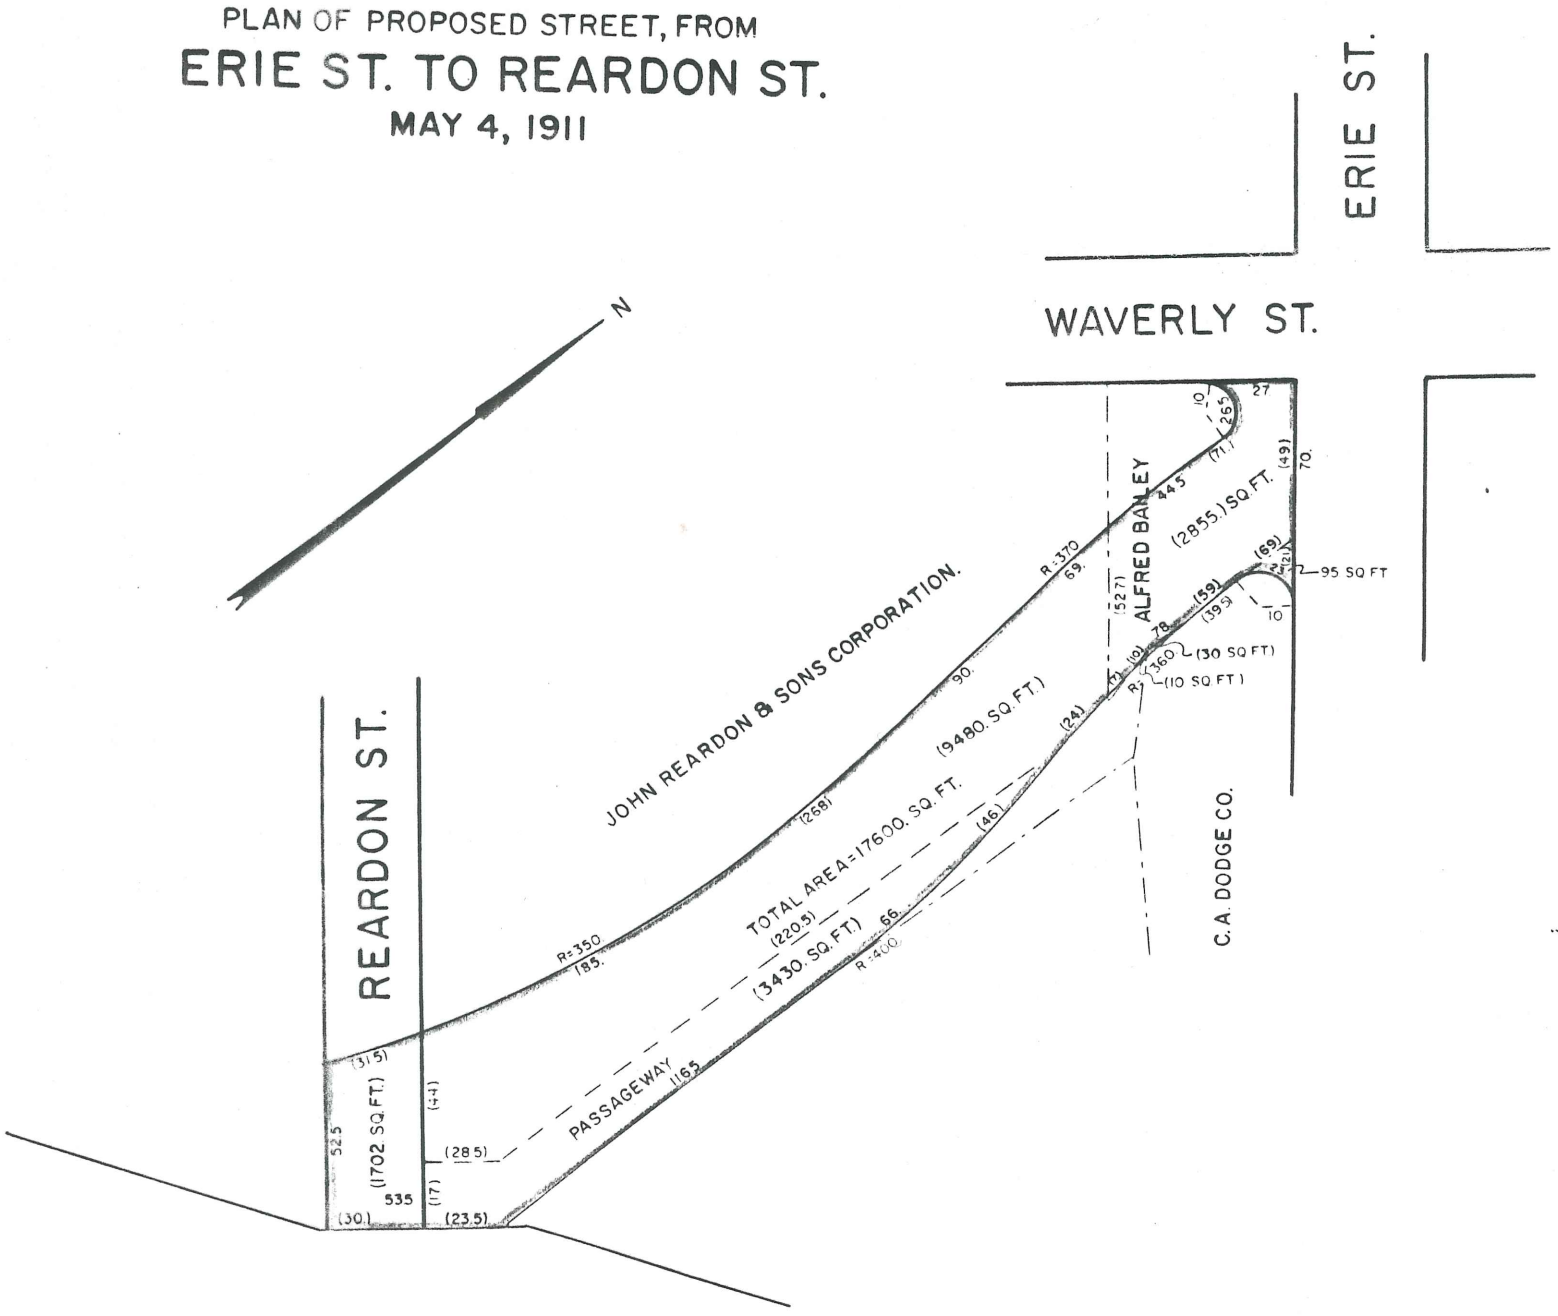

MIDDLESEX REGISTRY OF DEEDS, SO. DIST.
CAMBRIDGE, MASS.
COPY OF PLAN
Recorded JAN. 5, 1912 at 2 h 15 m P. M
In Plan Book 199 Plan 12 (A OF 2)

Attest John F. Fitzgerald. Register

Ans 1/1 St.