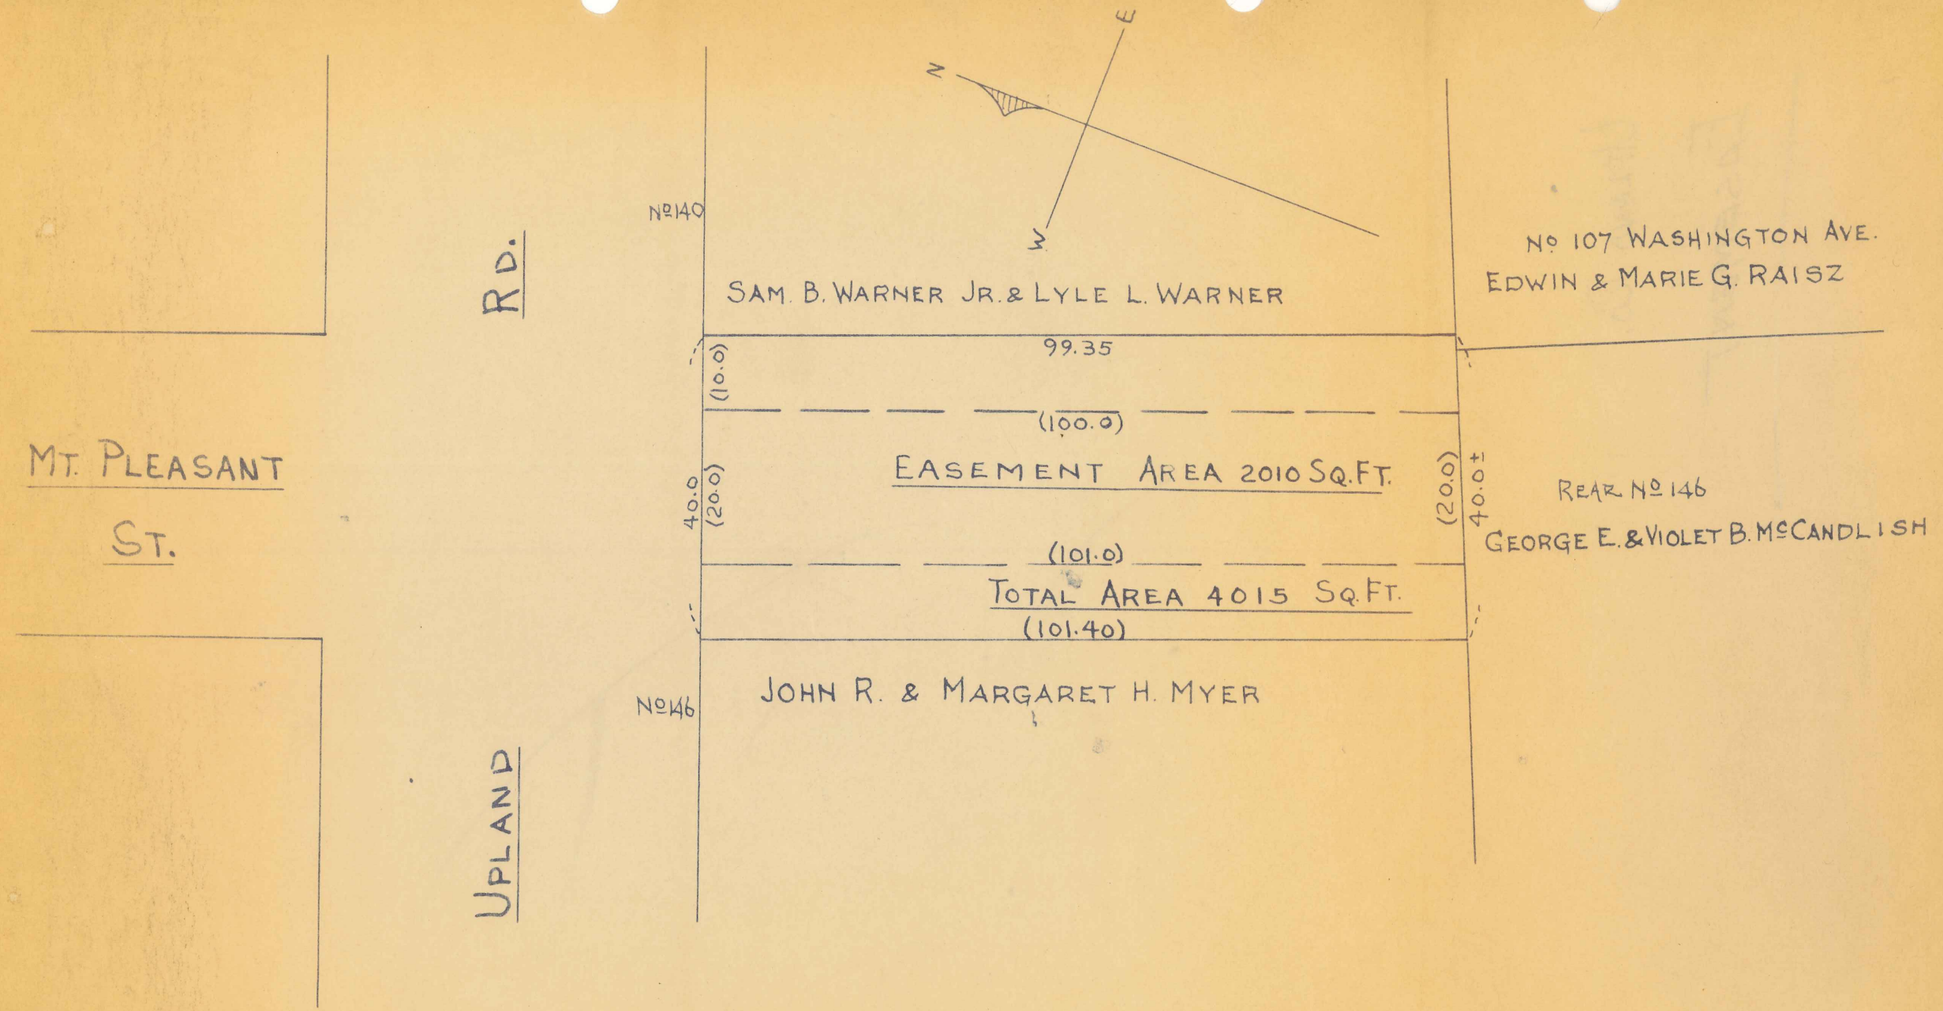

SCALE-1"=20'-0"

MAY 8, 1959

PROPOSED DISCONTINUANCE OF MT. PLEASANT ST. S'LY FROM UPLAND RD. TO END, CAMBRIDGE, MASS.
ALSO, EASEMENT FOR SEWER, WATER AND GAS PURPOSES

Edward Smith
CITY ENGINEER