SUB-DIVISION OF LAND IN CAMBRIDGE

BELONGING TO

HERBERT S. & ELSIE C. DODGE

SCALE 1" = 20'-0"

JAN. 3, 1952

DONALD J. REARDON, REG. ENGINEER

23 MILTON ST., WEST SOMERVILLE, MASS.

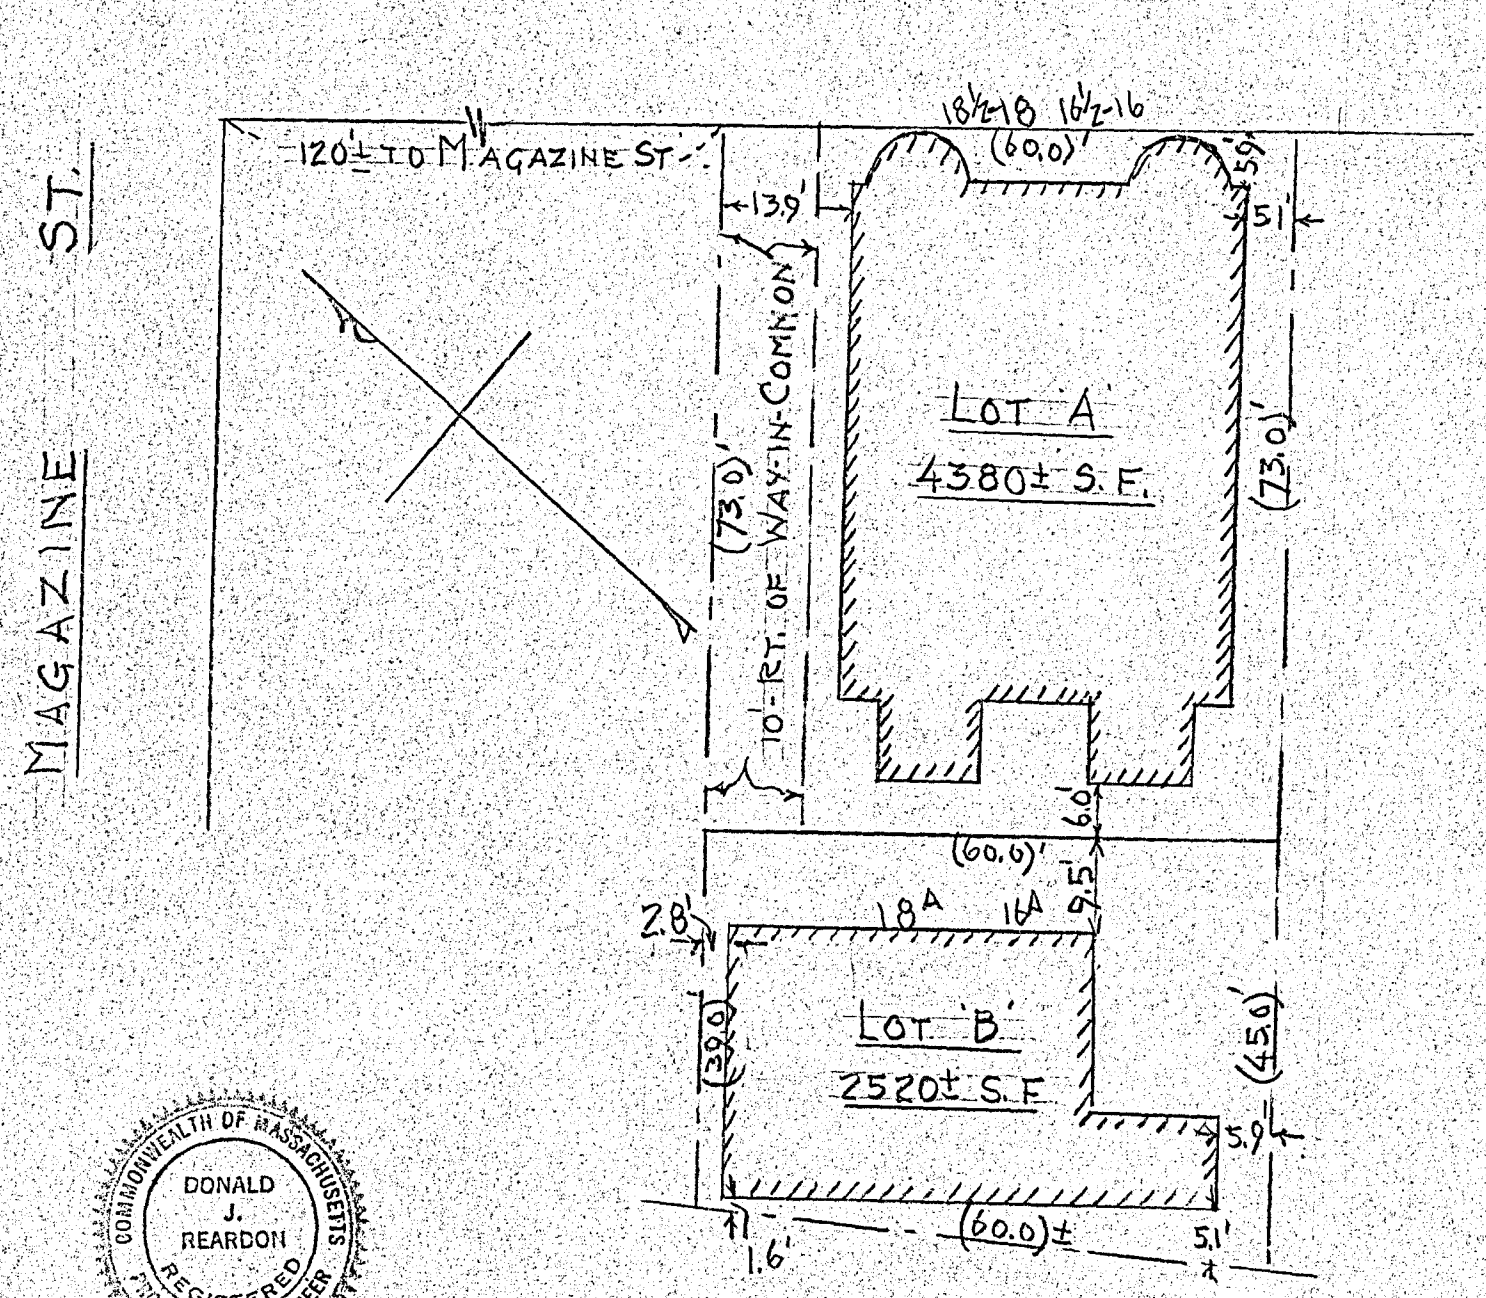

COMMONWEALTH OF MASSACHUSETTS
DONALD J. REARDON
REGISTERED PROFESSIONAL ENGINEER

24 Cottage 103-52

Wm T + Marie L Hathaway

fr Anette H Oxford.

1945

SURVEY ONE LINE

SEPT 6/49

E.S + D.S.R FOR

MR. RAY

42 MAGAZINE ST.

N'ely by Cottage St 80' (No PLAN MADE)

N Wly " Mag St 52'

S'Wly " N of Sampson 80'

S Ely " " " Ontario 52'30"

MAGAZINE

#42

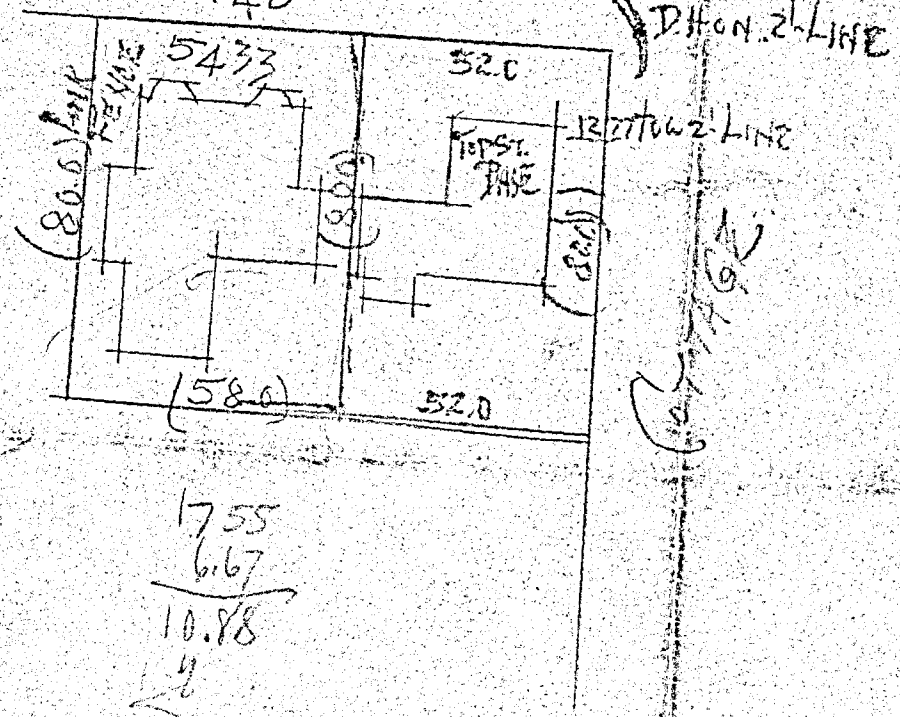

1755
6.67
10.88

Sub-Div of land
in
Cambridge Hills

Scale 1" = 40' Jan 3/5
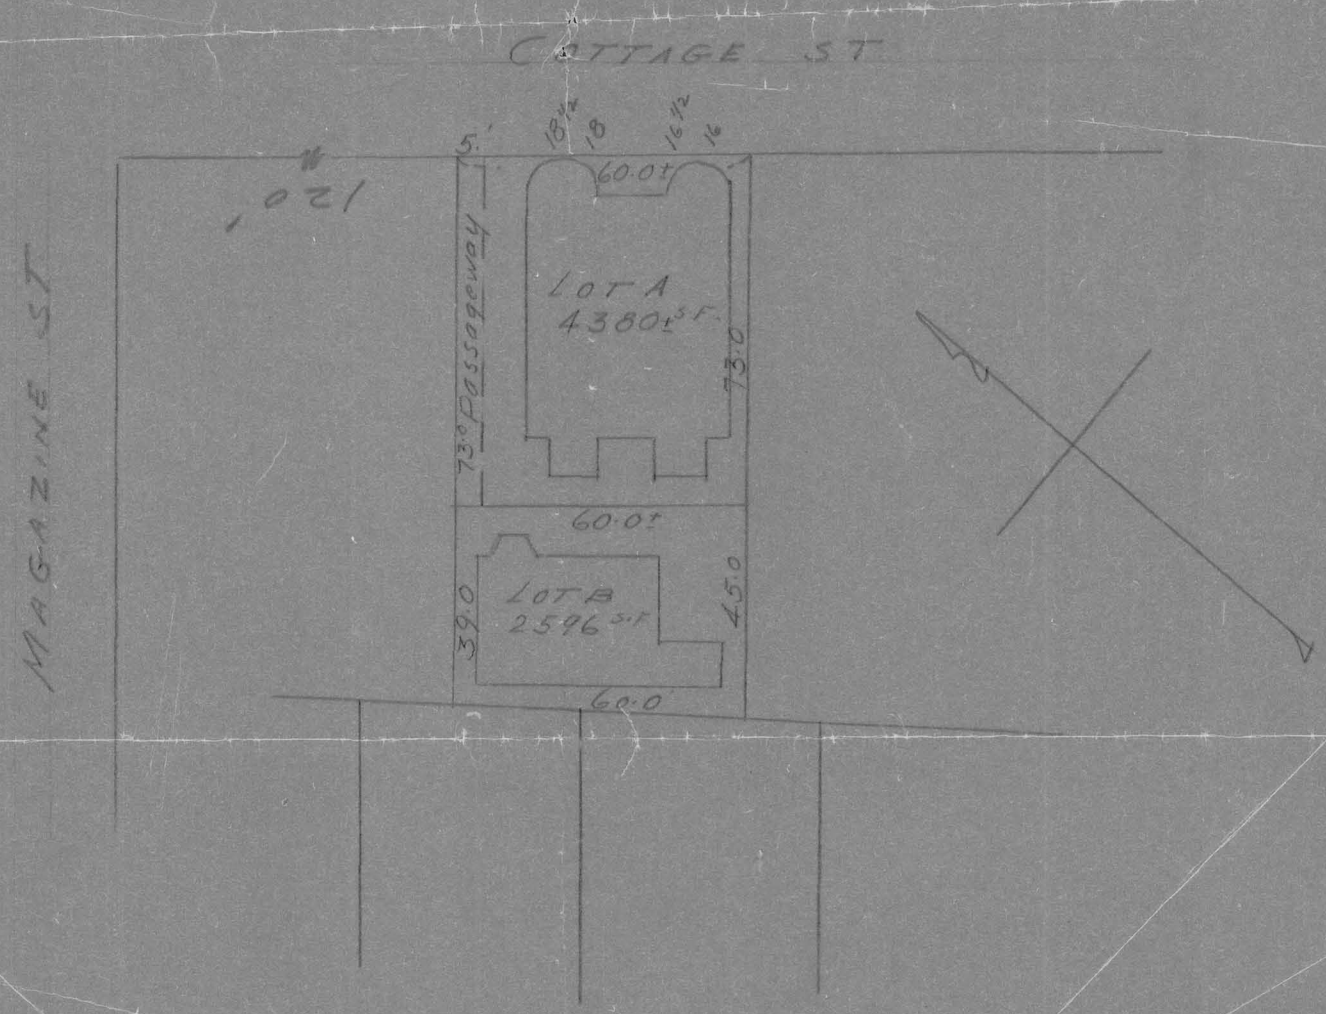
Don S Reardon Reg Co
23 Milton St Cmb.