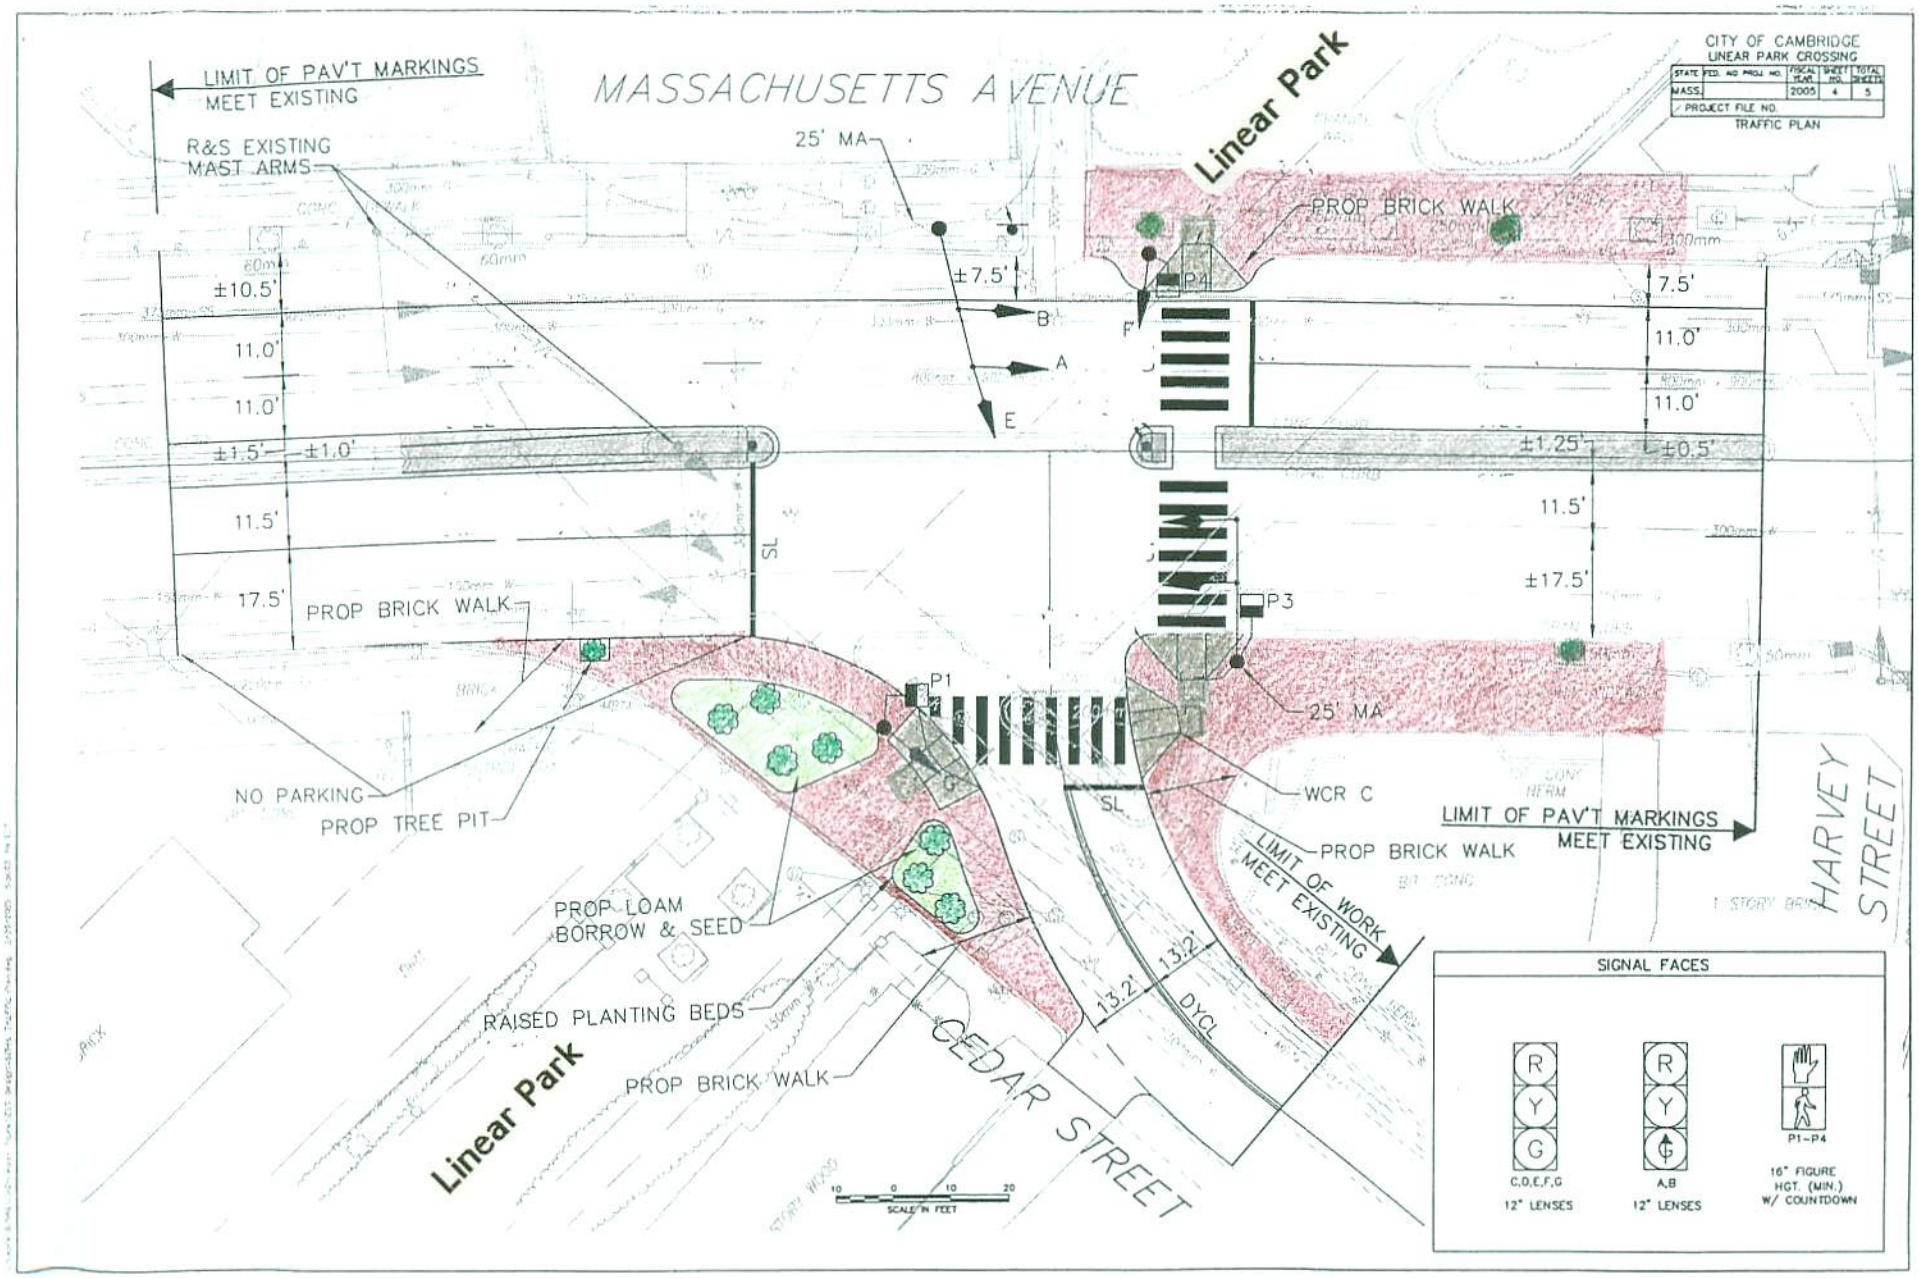
CITY OF CAMBRIDGE
LINEAR PARK CROSSING
STATE | FED. AID PROJ. NO. | FISCAL YEAR | SHEET NO. | TOTAL SHEETS
MASS. | | 2005 | 4 | 5
PROJECT FILE NO.
TRAFFIC PLAN
MASSACHUSETTS AVENUE
LIMIT OF PAV'T MARKINGS MEET EXISTING
R&S EXISTING MAST ARMS
25' MA
Linear Park
PROP BRICK WALK
±7.5'
±10.5'
11.0'
11.0'
±1.5'
±1.0'
11.5'
17.5'
7.5'
11.0'
11.0'
±1.25'
±0.5'
11.5'
±17.5'
A
B
E
F
P1
P2
P3
P4
SL
PROP BRICK WALK
NO PARKING
PROP TREE PIT
PROP LOAM BORROW & SEED
RAISED PLANTING BEDS
PROP BRICK WALK
Linear Park
CEDAR STREET
WCR C
25' MA
LIMIT OF PAV'T MARKINGS MEET EXISTING
PROP BRICK WALK
LIMIT OF WORK MEET EXISTING
13.2'
13.2'
DYCL
HARVEY STREET
SCALE IN FEET
SIGNAL FACES
R
Y
G
C,D,E,F,G
12" LENSES
R
Y
A,B
12" LENSES
P1-P4
16" FIGURE HGT. (MIN.) W/ COUNTDOWN