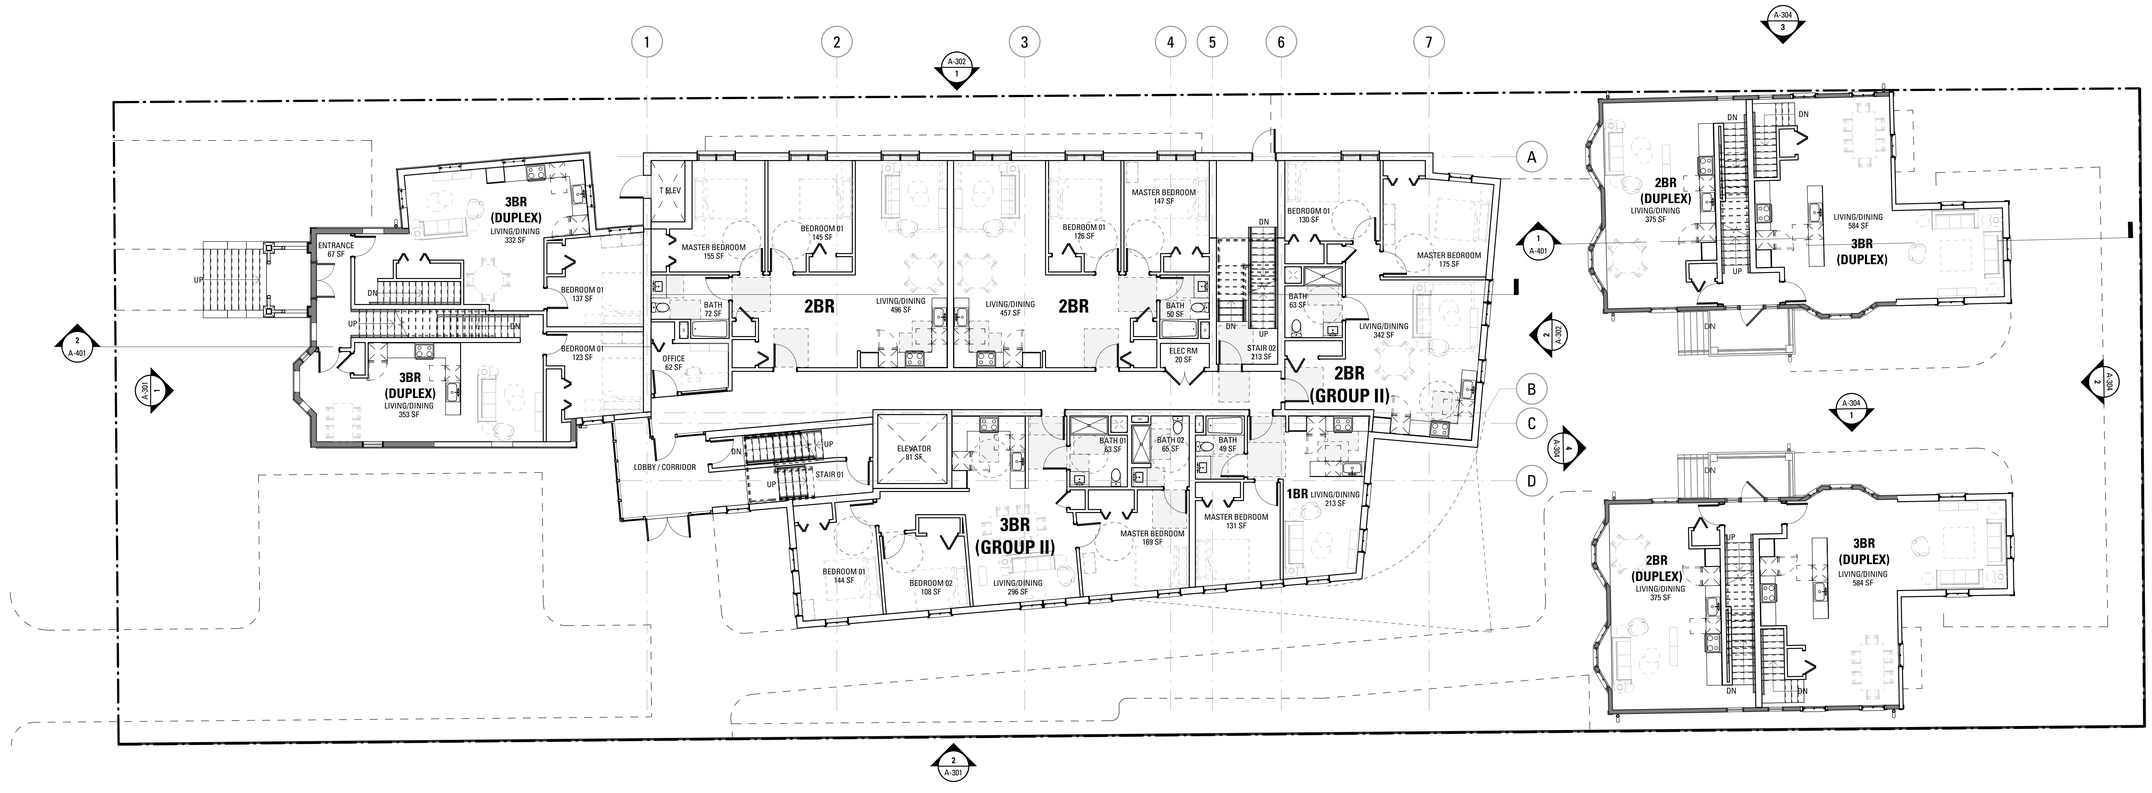

2 FIRST FLOOR
SCALE: 1/8" = 1'-0"

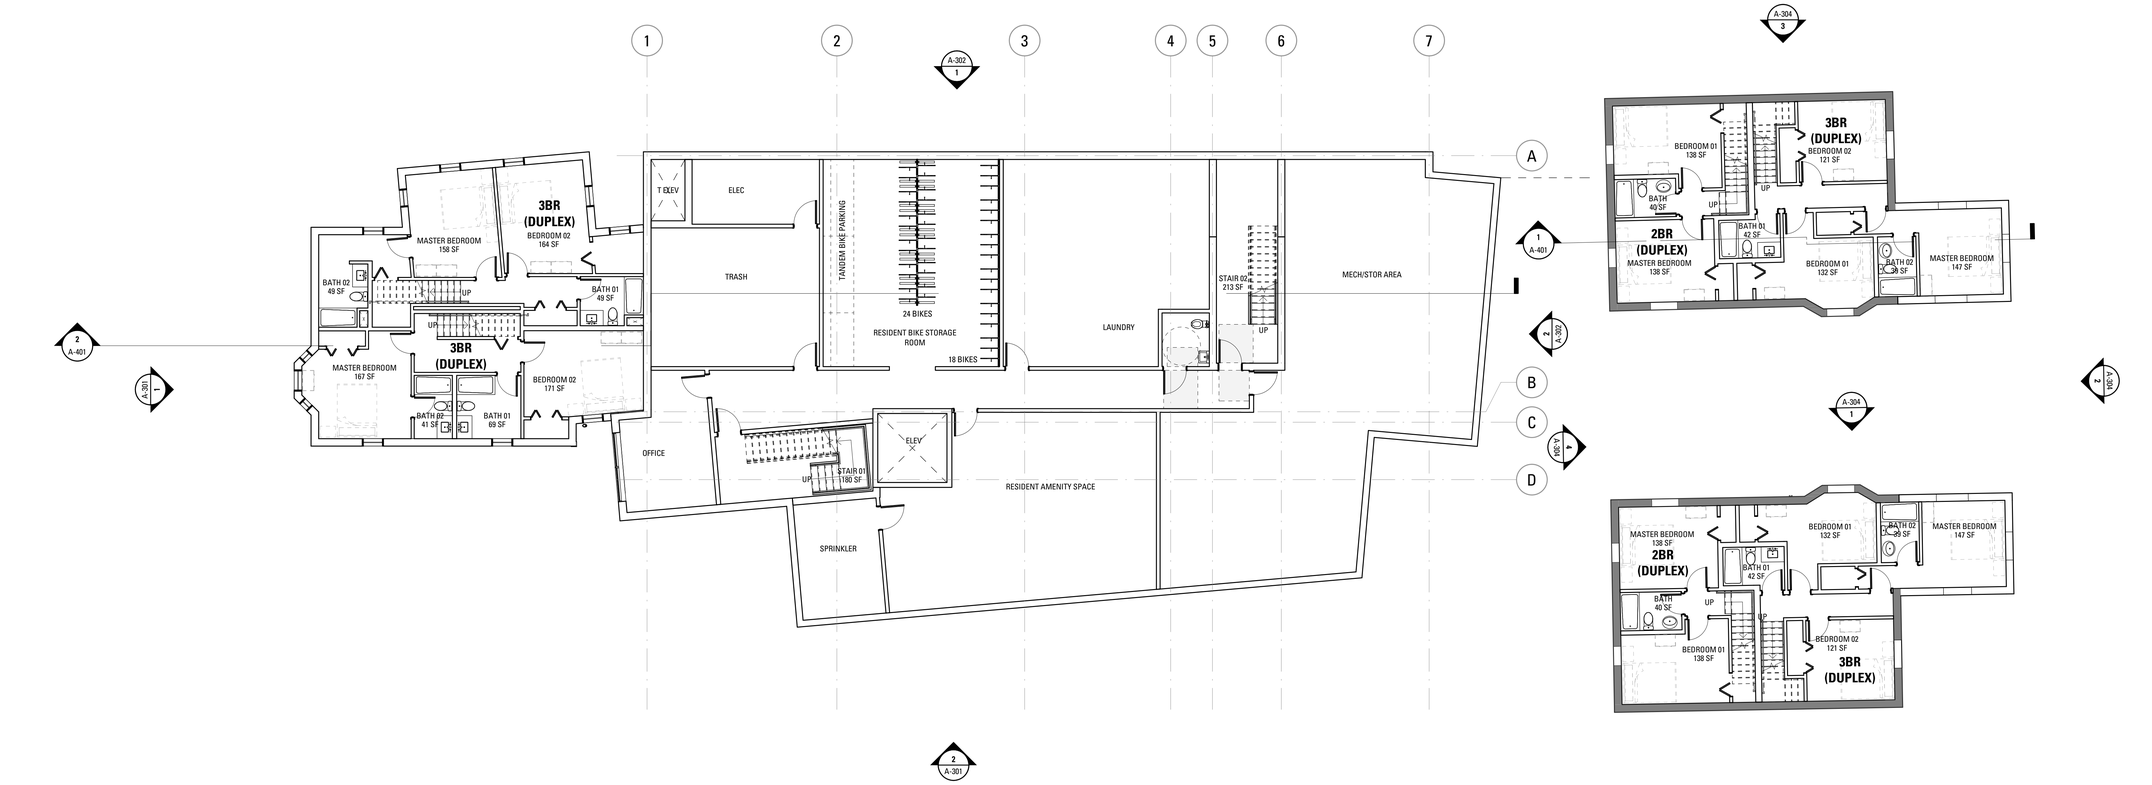

1 LOWER LEVEL
SCALE: 1/8" = 1'-0"

IF THIS SHEET IS NOT 36" x 42", IT HAS BEEN REDUCED OR ENLARGED.

11/20/2017 8:15:19 AM

Bruner/Cott

Bruner/Cott & Associates, Inc.
130 Prospect Street
Cambridge, Massachusetts 02139
617 492 8400
www.brunercott.com

Architecture/Urban Design
Preservation/Landscape Architecture
Space Planning/Interior Design

APPLICANT:
CC HRE 1791 MASS AVE TENANT LLC

Rev.	Date	Remarks

Date	November 22, 2017
Scale	1/8" = 1'-0"
Project Number	17.011
Drawn By	Author

1781-1791 MASSACHUSETTS AVE

1781-1791
Massachusetts Avenue
Cambridge, MA 02140

FLOOR PLANS

A-101

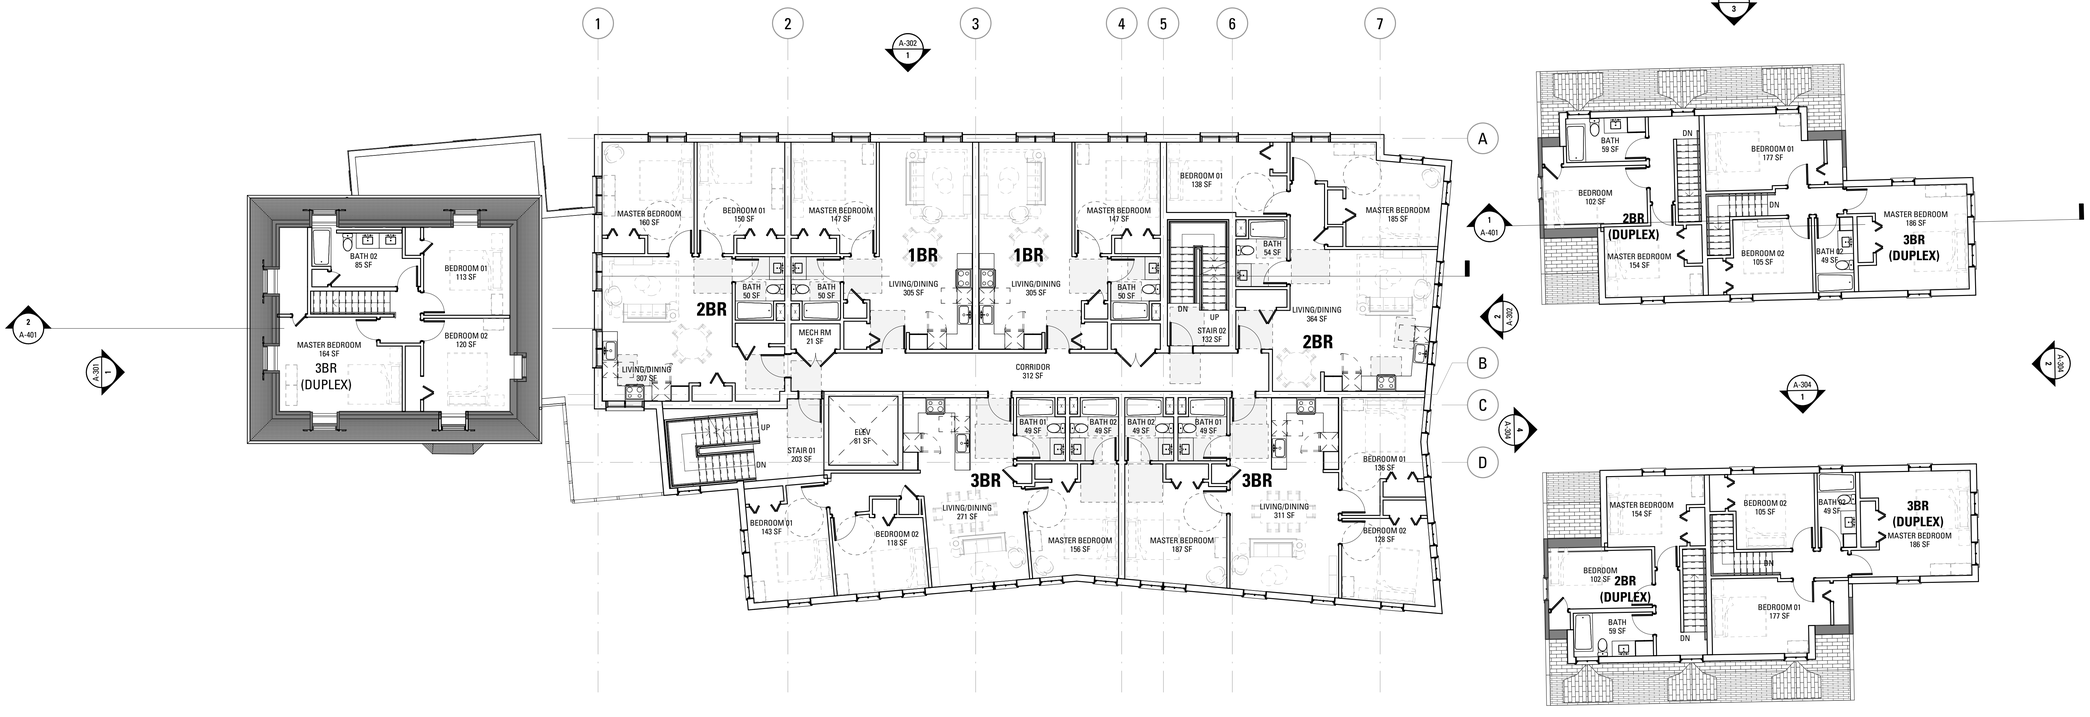

2 THIRD FLOOR
SCALE: 1/8" = 1'-0"

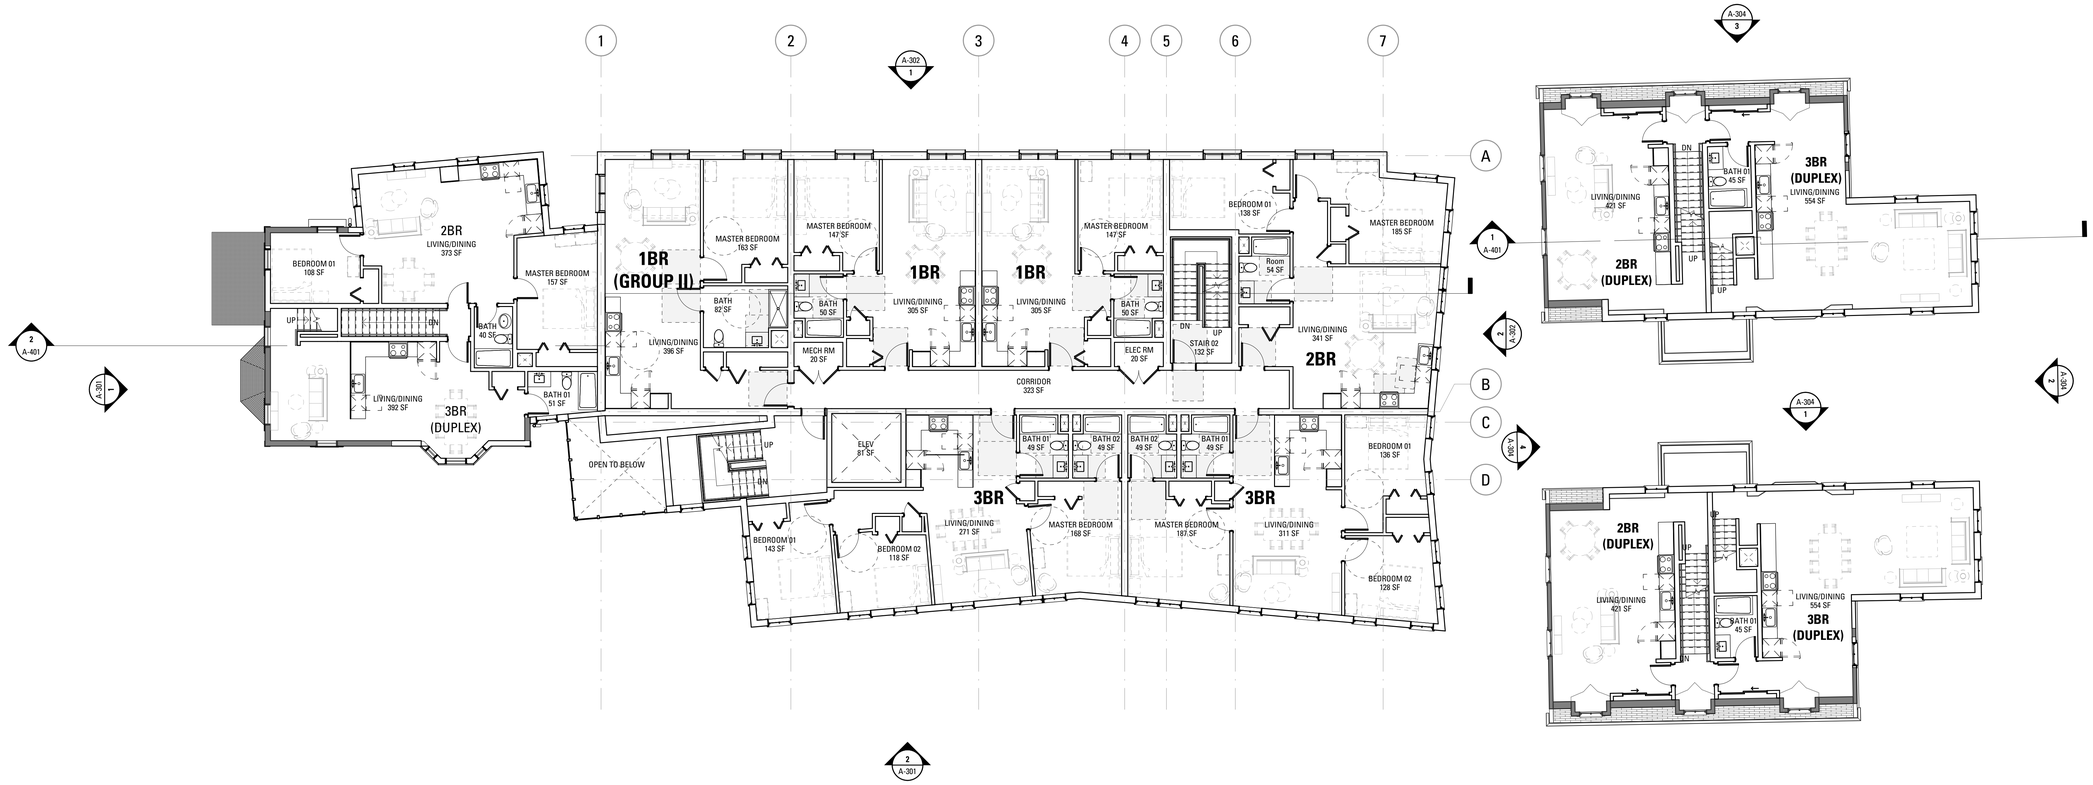

1 SECOND FLOOR
SCALE: 1/8" = 1'-0"

IF THIS SHEET IS NOT 30" x 42", IT HAS BEEN REDUCED OR ENLARGED.

11/28/2017 8:15:44 AM

Bruner/Cott

Bruner/Cott & Associates, Inc.
130 Prospect Street
Cambridge, Massachusetts 02139
617 492 8400
www.brunercott.com

Architecture/Urban Design
Preservation/Landscape Architecture
Space Planning/Interior Design

APPLICANT:
CC HRE 1791 MASS AVE TENANT LLC

Rev.	Date	Remarks

Date	November 22, 2017
Scale	1/8" = 1'-0"
Project Number	17.011
Drawn By	Author

1781-1791 MASSACHUSETTS AVE

1781-1791
Massachusetts Avenue
Cambridge, MA 02140

FLOOR PLANS

A-102

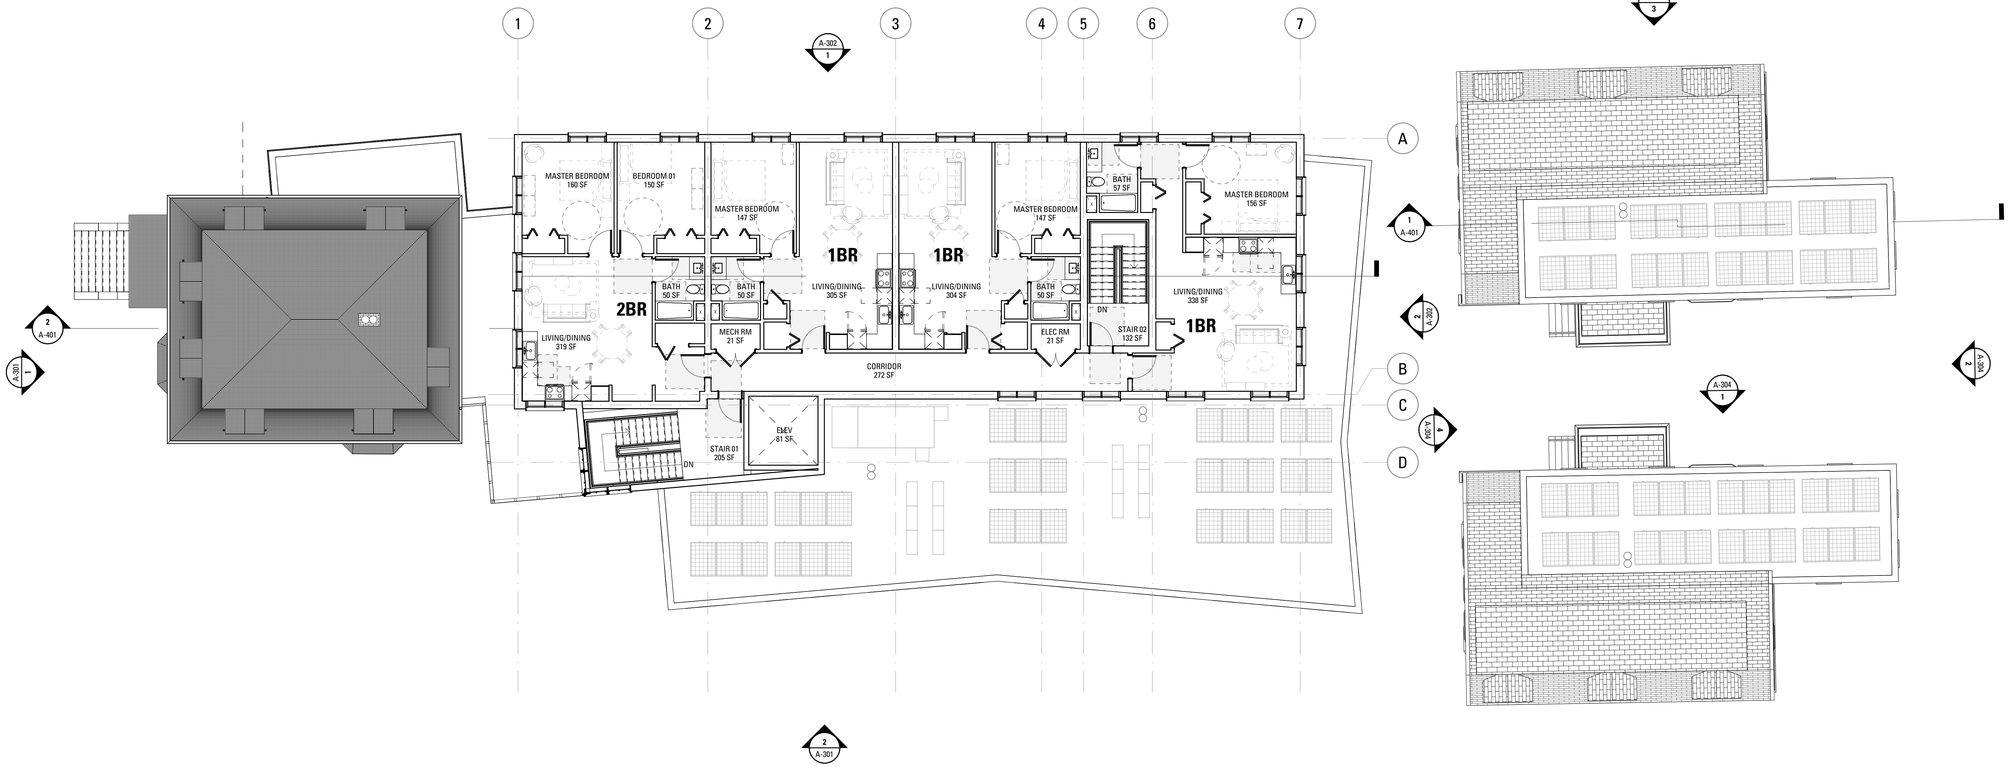

2 FIFTH FLOOR
SCALE: 1/8" = 1'-0"

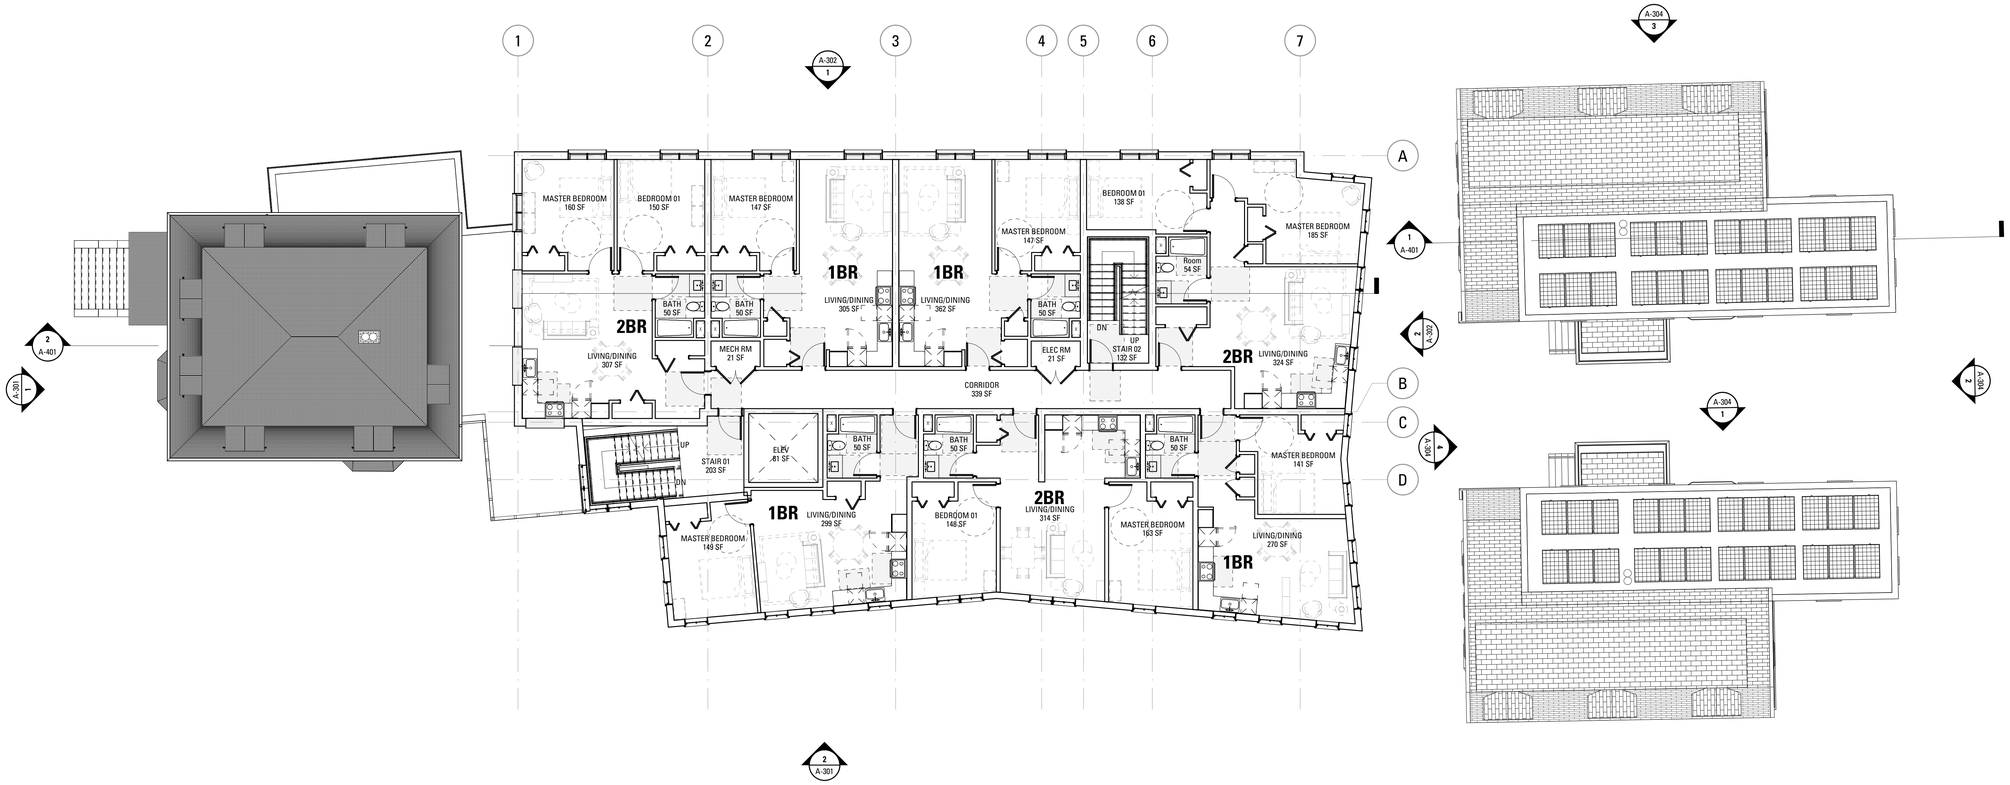

1 FOURTH FLOOR
SCALE: 1/8" = 1'-0"

IF THIS SHEET IS NOT 30" x 42", IT HAS BEEN REDUCED OR ENLARGED.

11/28/2017 8:16:00 AM

Bruner/Cott

Bruner/Cott & Associates, Inc.
130 Prospect Street
Cambridge, Massachusetts 02139
617 492 8400
www.brunercott.com

Architecture/Urban Design
Preservation/Landscape Architecture
Space Planning/Interior Design

APPLICANT:
CC HRE 1791 MASS AVE TENANT LLC

Rev.	Date	Remarks

Date	November 22, 2017
Scale	1/8" = 1'-0"
Project Number	17.011
Drawn By	KW

1781-1791 MASSACHUSETTS AVE

1781-1791
Massachusetts Avenue
Cambridge, MA 02140

FLOOR PLANS

A-103

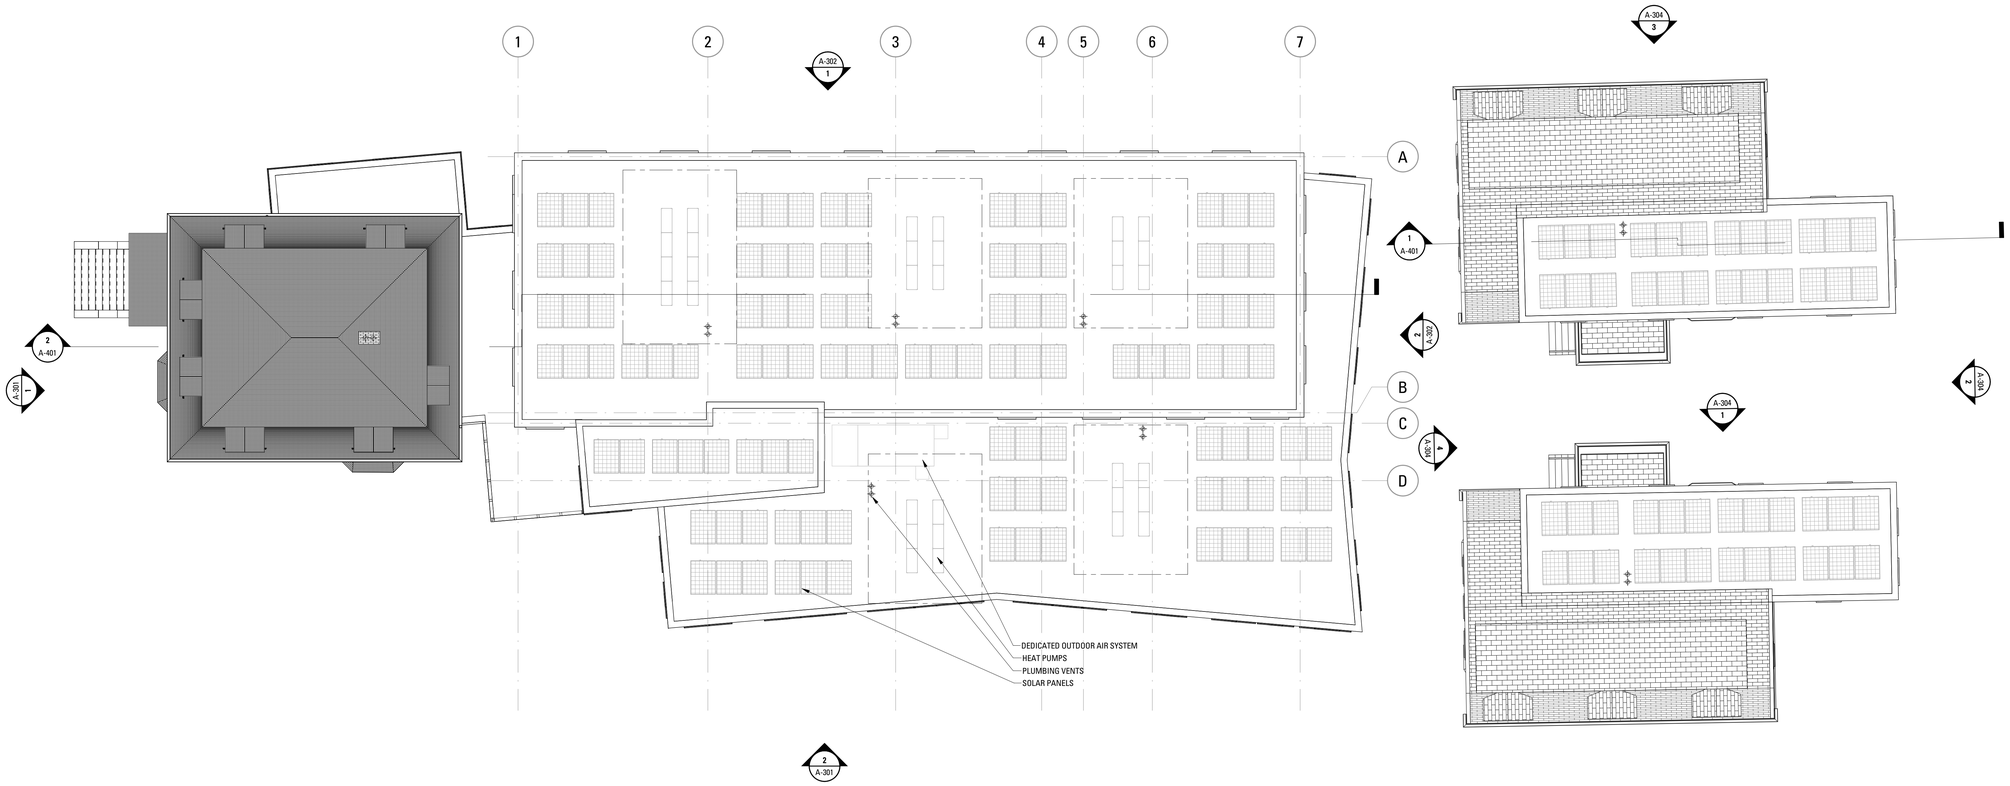

2 ROOF
SCALE: 1/8" = 1'-0"

IF THIS SHEET IS NOT 30" x 42", IT HAS BEEN REDUCED OR ENLARGED.

11/28/2017 8:16:35 AM

Bruner/Cott

Bruner/Cott & Associates, Inc.
130 Prospect Street
Cambridge, Massachusetts 02139
617 492 8400
www.brunercott.com

Architecture/Urban Design
Preservation/Landscape Architecture
Space Planning/Interior Design

APPLICANT:
CC HRE 1791 MASS AVE
TENANT LLC

Rev.	Date	Remarks

Date	November 22, 2017
Scale	1/8" = 1'-0"
Project Number	17.011
Drawn By	Author

1781-1791 MASSACHUSETTS AVE

1781-1791
Massachusetts Avenue
Cambridge, MA 02140

FLOOR PLANS

A-104

2 SOUTH ELEVATION - 1791 BUILDING
SCALE: 1/8" = 1'-0"

1 WEST ELEVATION - MASSACHUSETTS AVENUE
SCALE: 1/8" = 1'-0"

IF THIS SHEET IS NOT 30" x 42", IT HAS BEEN REDUCED OR ENLARGED.

11/30/2017 8:11:07 AM

Bruner/Cott

Bruner/Cott & Associates, Inc.
130 Prospect Street
Cambridge, Massachusetts 02139
617 492 8400
www.brunercott.com

Architecture/Urban Design
Preservation/Landscape Architecture
Space Planning/Interior Design

APPLICANT:
CC HRE 1791 MASS AVE TENANT LLC

Rev.	Date	Remarks

Date	November 22, 2017
Scale	1/8" = 1'-0"
Project Number	17.011
Drawn By	Author

1781-1791 MASSACHUSETTS AVE

1781-1791
Massachusetts Avenue
Cambridge, MA 02140

EXTERIOR ELEVATIONS - 1791 BUILDING

A-301

2 EAST ELEVATION - 1791 BUILDING
SCALE: 1/8" = 1'-0"

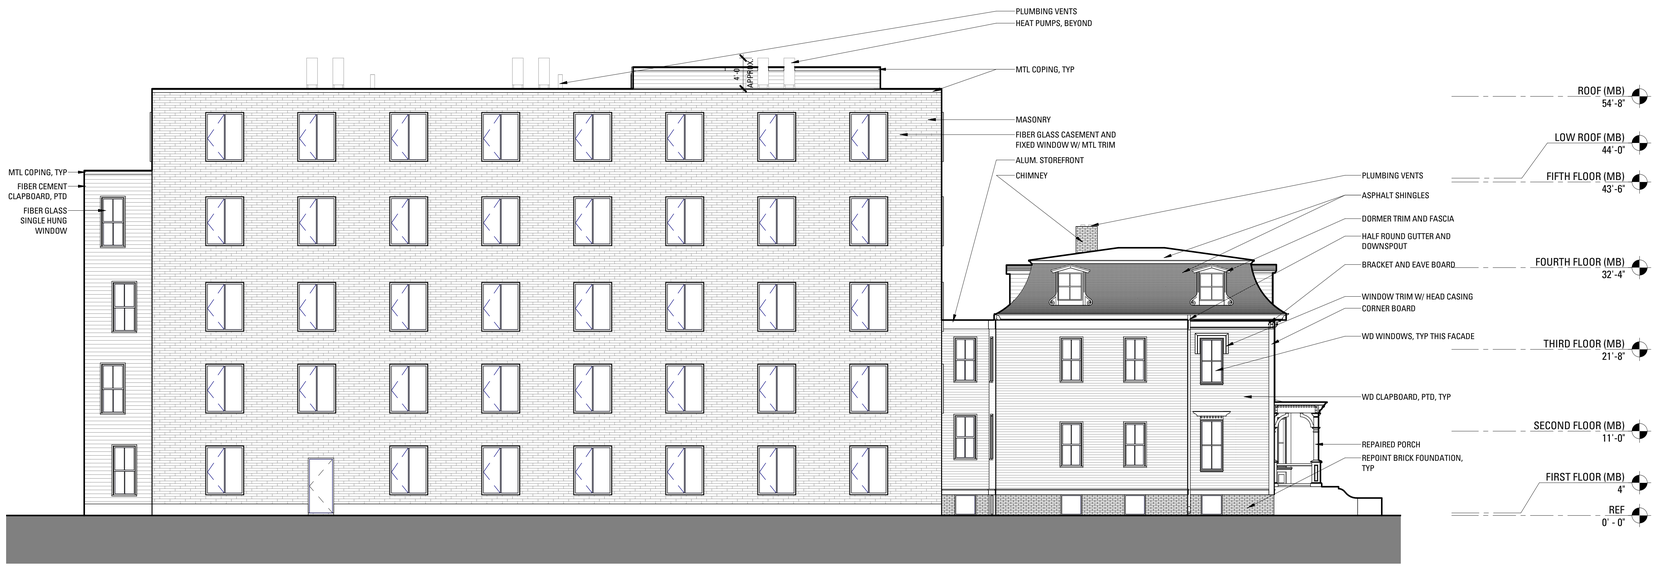

1 NORTH ELEVATION - 1791 BUILDING
SCALE: 1/8" = 1'-0"

Bruner/Cott

Bruner/Cott & Associates, Inc.
130 Prospect Street
Cambridge, Massachusetts 02139
617 492 8400
www.brunercott.com

Architecture/Urban Design
Preservation/Landscape Architecture
Space Planning/Interior Design

APPLICANT:
CC HRE 1791 MASS AVE TENANT LLC

Rev.	Date	Remarks

Date	November 22, 2017
Scale	1/8" = 1'-0"
Project Number	17.011
Drawn By	Author

1781-1791 MASSACHUSETTS AVE HOUSING DEVELOPMENT

1781-1791
Massachusetts Avenue
Cambridge, MA 02140

EXTERIOR ELEVATIONS - 1791 BUILDING

A-302

11/30/2017 8:11:09 AM

IF THIS SHEET IS NOT 36" x 42", IT HAS BEEN REDUCED OR ENLARGED.

4 WEST ELEVATION - 1781 HOUSES
SCALE: 1/8" = 1'-0"

3 SOUTH ELEVATION - 1781 HOUSES
SCALE: 1/8" = 1'-0"

2 EAST ELEVATION - 1781 HOUSES
SCALE: 1/8" = 1'-0"

1 NORTH ELEVATION - 1781 HOUSES COURTYARD
SCALE: 1/8" = 1'-0"

Bruner/Cott

Bruner/Cott & Associates, Inc.
130 Prospect Street
Cambridge, Massachusetts 02139
617 492 8400
www.brunercott.com

Architecture/Urban Design
Preservation/Landscape Architecture
Space Planning/Interior Design

APPLICANT:
CC HRE 1791 MASS AVE TENANT LLC

Rev.	Date	Remarks

Date	November 22, 2017
Scale	1/8" = 1'-0"
Project Number	17.011
Drawn By	Author

1781-1791 MASSACHUSETTS AVE

1781-1791
Massachusetts Avenue
Cambridge, MA 02140

EXTERIOR ELEVATIONS - 1781 HOUSES

A-304

IF THIS SHEET IS NOT 30" x 42", IT HAS BEEN REDUCED OR ENLARGED.
11/28/2017 8:11:15 AM

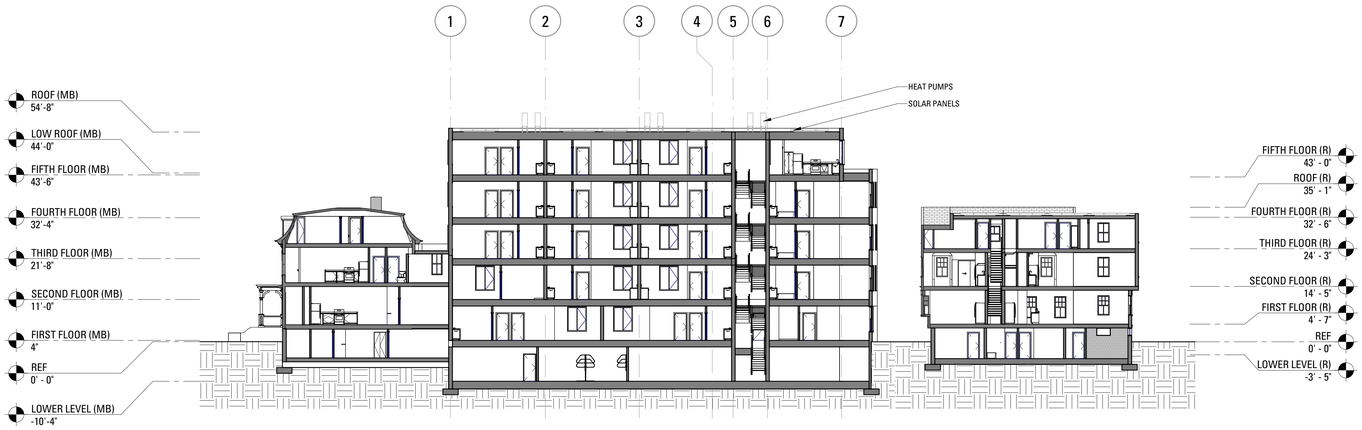

2 EAST-WEST SECTION - MAIN BUILDING
SCALE: 1/16" = 1'-0"

1 EAST-WEST SECTION - REAR BUILDINGS
SCALE: 1/16" = 1'-0"

IF THIS SHEET IS NOT 30" x 42", IT HAS BEEN REDUCED OR ENLARGED.

11/28/2017 11:19:11 AM

Bruner/Cott

Bruner/Cott & Associates, Inc.
130 Prospect Street
Cambridge, Massachusetts 02139
617 492 8400
www.brunercott.com

Architecture/Urban Design
Preservation/Landscape Architecture
Space Planning/Interior Design

APPLICANT:
CC HRE 1791 MASS AVE
TENANT LLC

Rev.	Date	Remarks

Date	November 30, 2017
Scale	1/16" = 1'-0"
Project Number	17.011
Drawn By	Author

1781-1791 MASSACHUSETTS AVE

1781-1791
Massachusetts Avenue
Cambridge, MA 02140

BUILDING SECTION

A-401