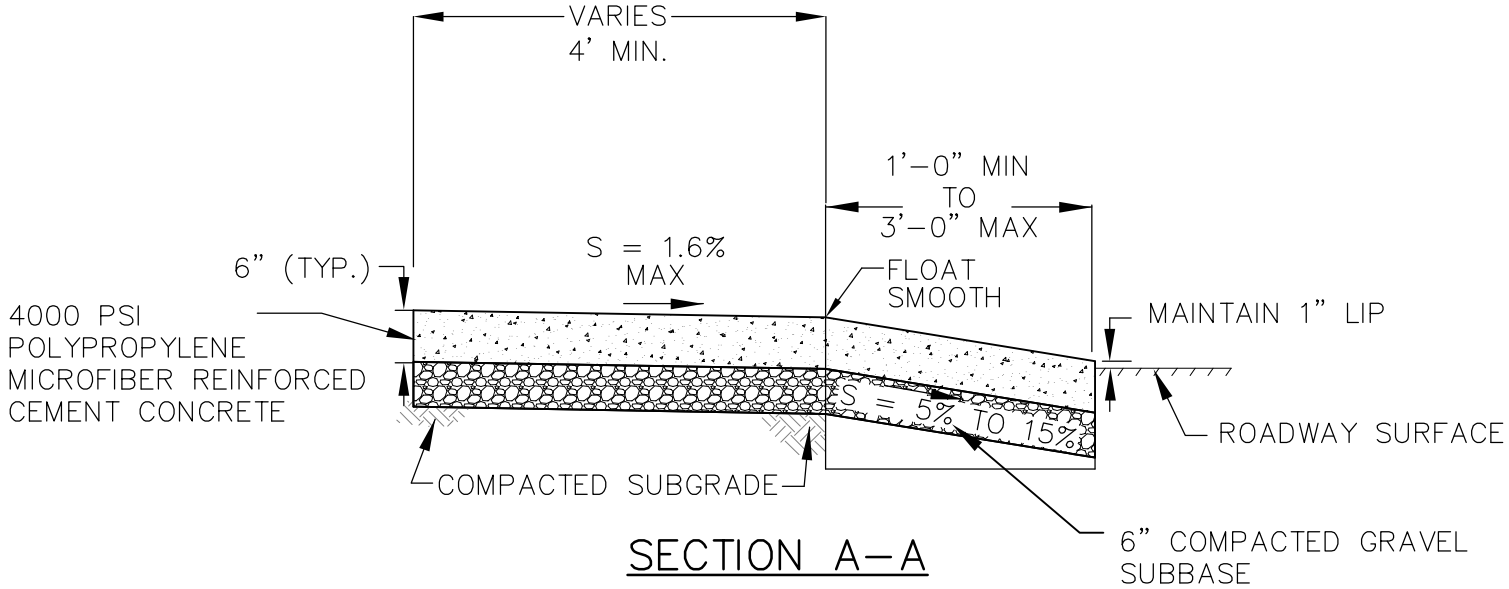

SECTION A–A

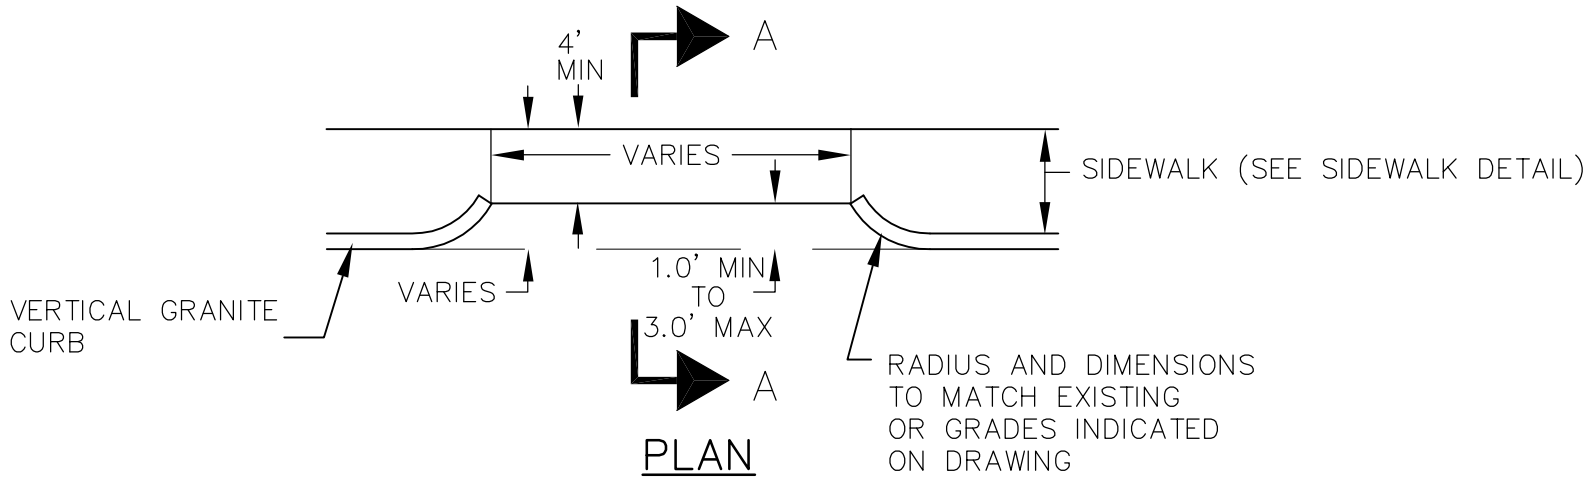

PLAN

95% DETAILS
NOT FOR CONSTRUCTION

THE WORKS — CAMBRIDGE DEPARTMENT OF PUBLIC

CEMENT CONCRETE DRIVEWAY APRON DETAIL

CITY OF CAMBRIDGE STANDARD SPECIFICATIONS AND DETAILS

SCALE: N.T.S.	DATE OF ISSUE: 02/05	SPEC. SECTION REF#: 02524	2524.5