WESTERN AVENUE INFRASTRUCTURE IMPROVEMENTS PROJECT
STREETSCAPE IMPROVEMENTS

SEPTEMBER 2014

LEGEND

- SIDEWALK
- BRICK SIDEWALK
- BUILDING
- PLANTING AREA
- TRAFFIC LANE DIRECTION
- AT-GRADE CROSSWALK
- RAISED CROSSWALK
- EXISTING TREE TO REMAIN (122)
- PROPOSED SIDEWALK TREE (35)
- REMOVE AND REPLACE SIDEWALK TREE (18)

TYPICAL PLANTER AND INTERSECTION LAYOUT

CRONIN PARK CROSS SECTION A-A

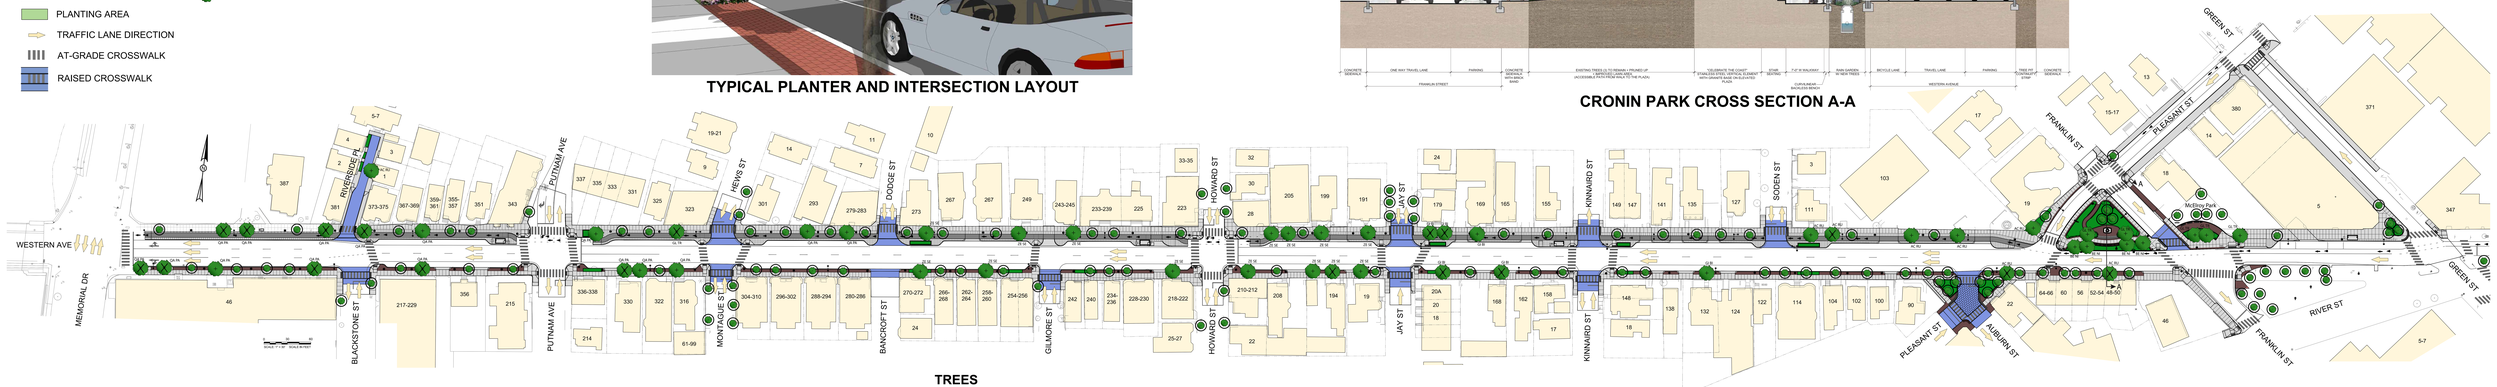

TREES

QTY.	SYM.	BOTANICAL NAME	COMMON NAME
8	AC RU	Acer rubrum 'October Glory'	October Glory Red Maple
6	GI BI	Ginkgo biloba	Ginkgo
16	QA PA	Quercus palustris	Pin Oak
14	ZE SE	Zelkova serrata 'Green Vase'	Green Vase' Japanese Zelkova
5	GL TR	Gleditsia triacanthos 'Halka'	Halka Honeylocust
4	BE NI	Betula nigra	River Birch