WESTERN AVENUE INFRASTRUCTURE IMPROVEMENTS PROJECT
STREETSCAPE IMPROVEMENTS

MARCH 2014

LEGEND

- SIDEWALK
- PLANTING AREA
- BUILDING
- TRAFFIC LANE DIRECTION
- AT-GRADE CROSSWALK
- RAISED CROSSWALK
- EXISTING TREE TO REMAIN (105)
- PROPOSED SIDEWALK TREE (34)
- REMOVE AND REPLACE SIDEWALK TREE (7)

TREES
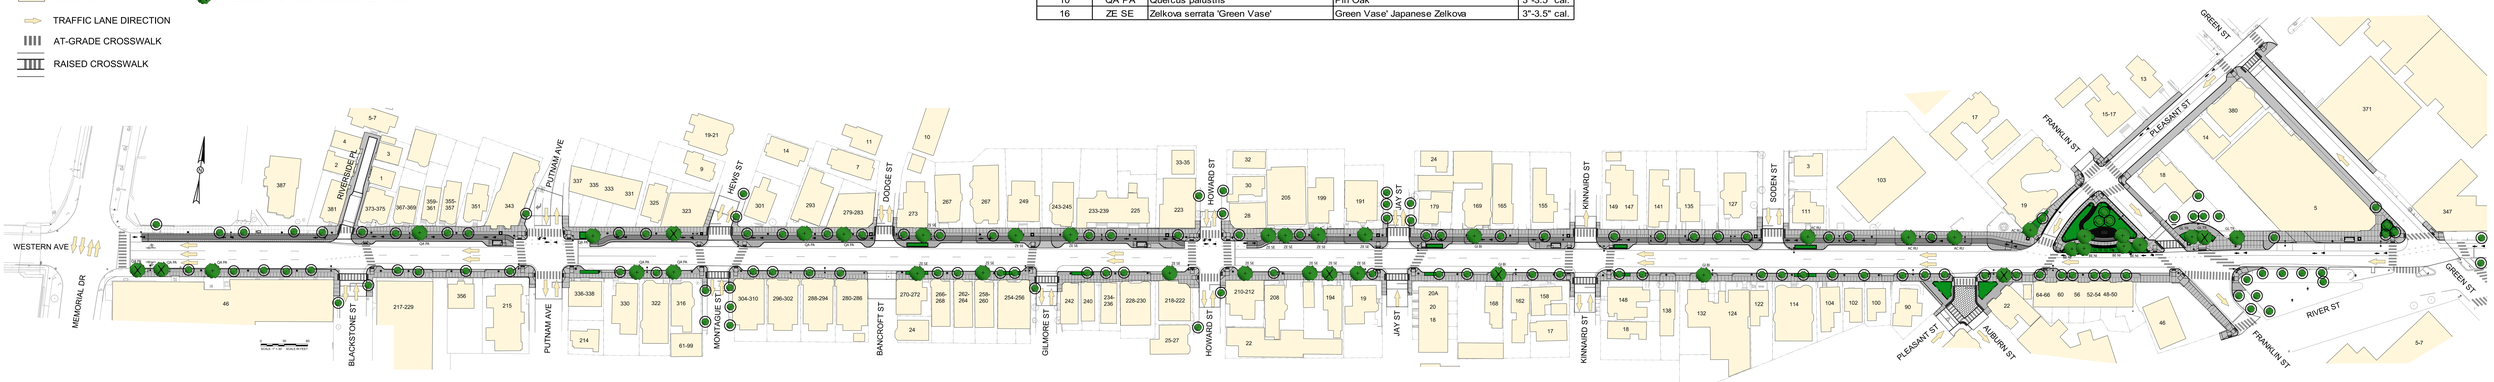
QTY.	SYM.	BOTANICAL NAME	COMMON NAME	SIZE
4	AR RU	Acer rubrum 'October Glory'	October Glory Red Maple	3"-3.5" cal.
3	GI BI	Ginkgo biloba	Ginkgo	3"-3.5" cal.
10	QA PA	Quercus palustris	Pin Oak	3"-3.5" cal.
16	ZE SE	Zelkova serrata 'Green Vase'	Green Vase' Japanese Zelkova	3"-3.5" cal.