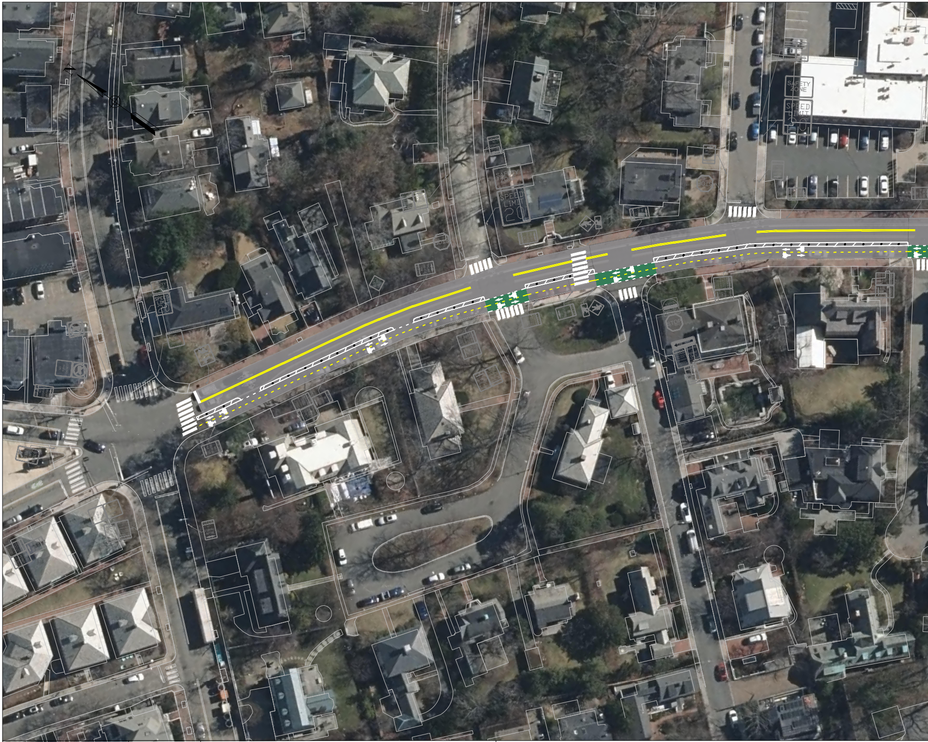
SAFETY ZONE
SPEED LIMIT 20
SPEED LIMIT 20
STOP

H:\60000\6085.07_ Engineering Services for SBL Projects\8 - Garden Street (Huron Ave to Mason St)\CAD\Roll Plan\6085.7_Garden Street_-roll plan Concept 2.dwg

PROFESSIONAL CERTIFICATION

REUSE OF DOCUMENTS

ALL DRAWINGS ARE INSTRUMENTS OF PROFESSIONAL SERVICE FOR THIS PROJECT.
REUSE OR ALTERATION IS AT THE USER'S SOLE RISK.

	NO.	DATE	REVISION	BY	APVD
DSGN					
DR					
CHK					
APVD					

TOOLE DESIGN

2 OLIVER STREET, SUITE 305
BOSTON, MA 02109
PHONE: 617.619.9910
www.tooledesign.com

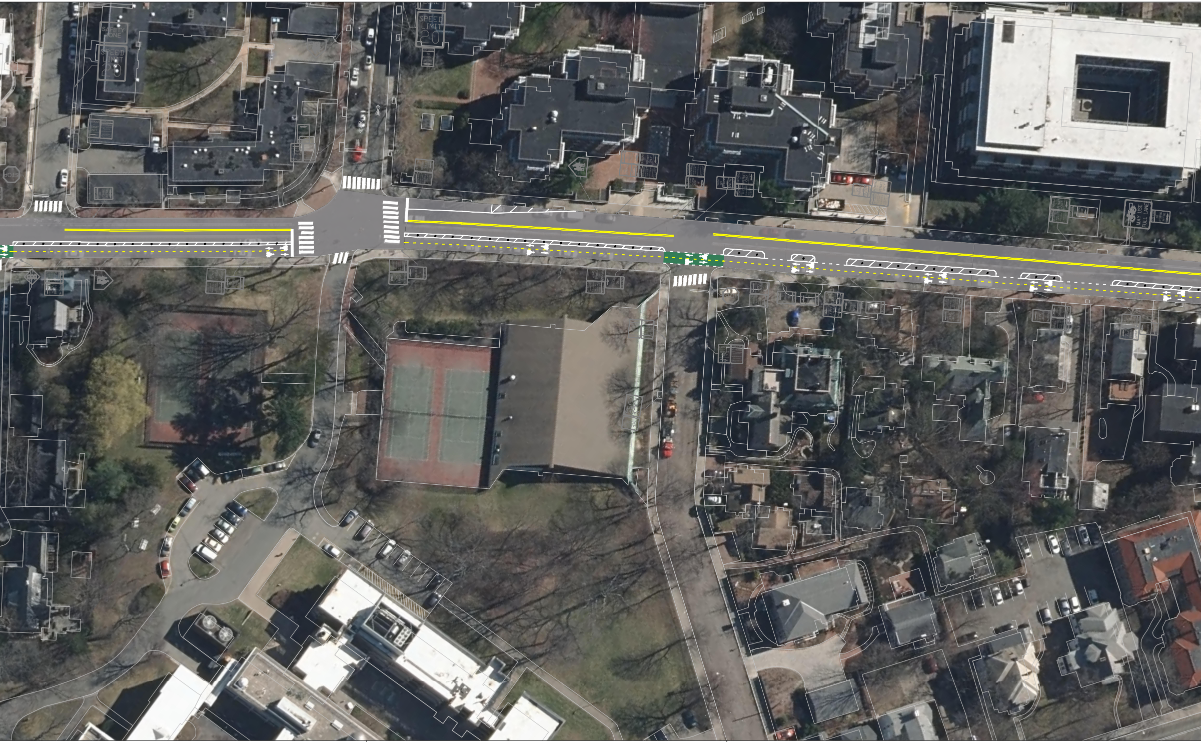
SAFETY ZONE
SPEED LIMIT 20
SPEED LIMIT 20
MAY USE FULL LANE

GARDEN STREET
HURON AVE TO MASON STREET
CITY OF CAMBRIDGE
COMMONWEALTH OF MASSACHUSETTS

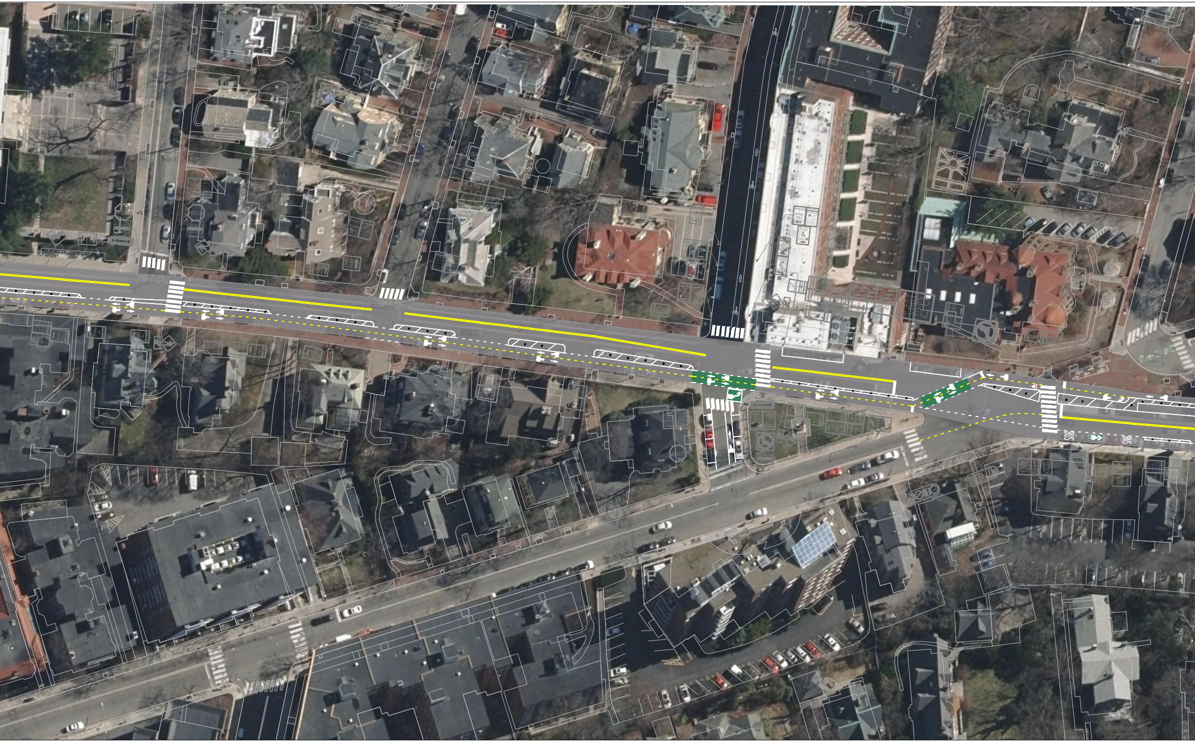

SCALE 1"=30'

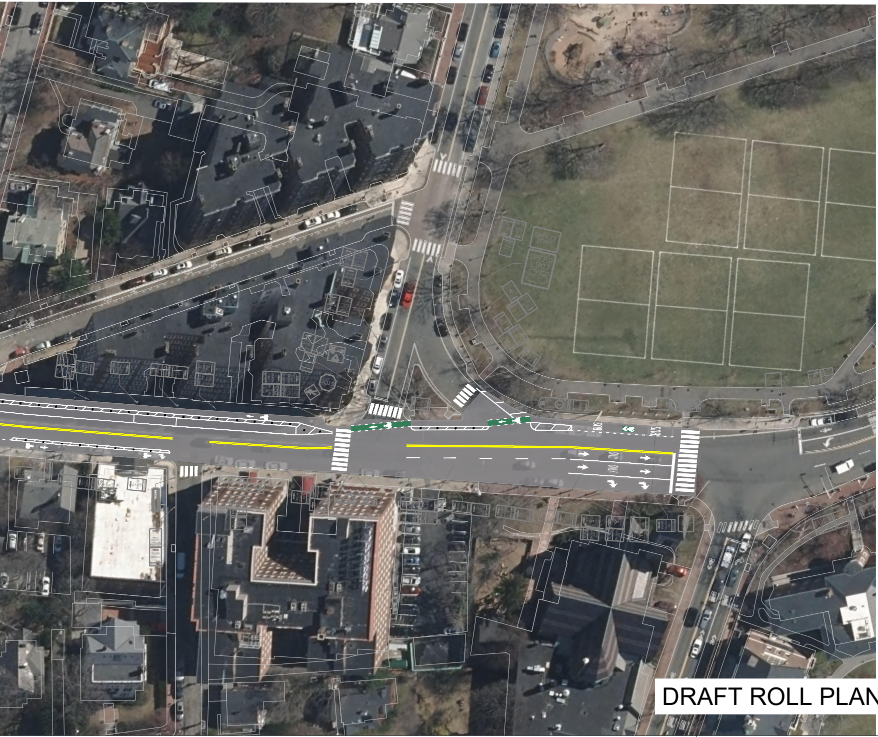
SAFETY ZONE
SPEED LIMIT 25
STOP
BUS
BUS
ONLY
ONLY

DRAFT ROLL PLAN

PROJECT NO.	6085.07
DATE	6/1/2022
DRAWING NO.	
SHEET NO.	Sheet of 1