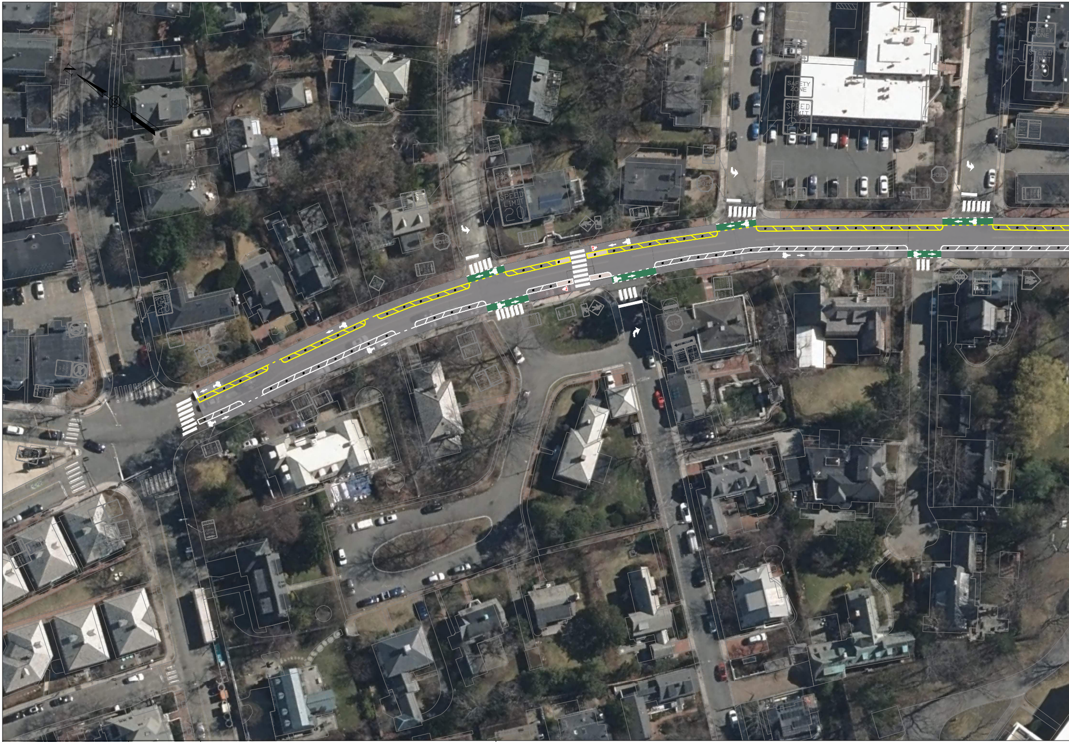
SAFETY ZONE
SPEED LIMIT 20
SAFETY ZONE
SPEED LIMIT 20
SAFETY ZONE
SPEED LIMIT 20
SPEED LIMIT 20
STOP

H:\6000\6085.07_ Engineering Services for SBL Projects\8 - Garden Street (Huron Ave to Mason St)\CAD\Roll Plan\6085.7_Garden Street_-roll plan Concept 3.dwg

PROFESSIONAL CERTIFICATION

REUSE OF DOCUMENTS

ALL DRAWINGS ARE INSTRUMENTS OF PROFESSIONAL SERVICE FOR THIS PROJECT.
REUSE OR ALTERATION IS AT THE USER'S SOLE RISK.

DSGN					
DR					
CHK					
APVD	NO.	DATE	REVISION	BY	APVD

TOOLE DESIGN

2 OLIVER STREET, SUITE 305
BOSTON, MA 02109
PHONE: 617.619.9910
www.tooledesign.com

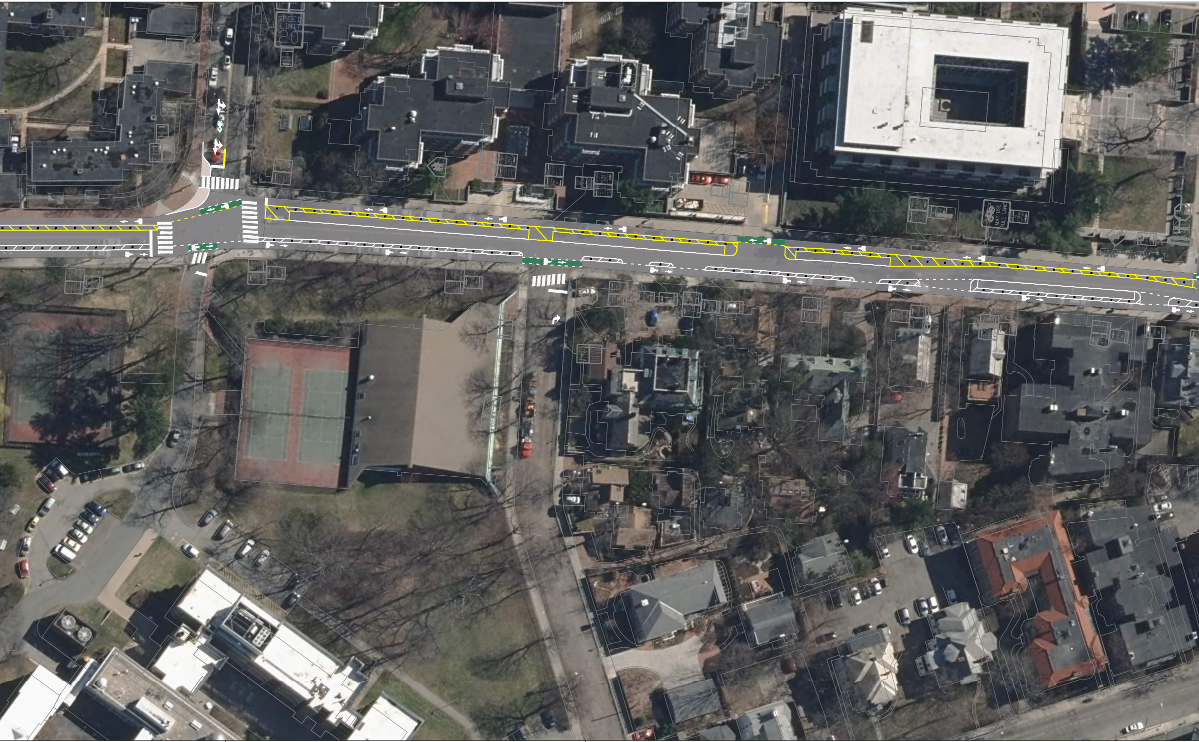
SPEED LIMIT 20
MAY USE FULL LANE

GARDEN STREET
HURON AVE TO MASON STREET

CITY OF CAMBRIDGE

COMMONWEALTH OF MASSACHUSETTS

0 30'

SCALE 1"=30'

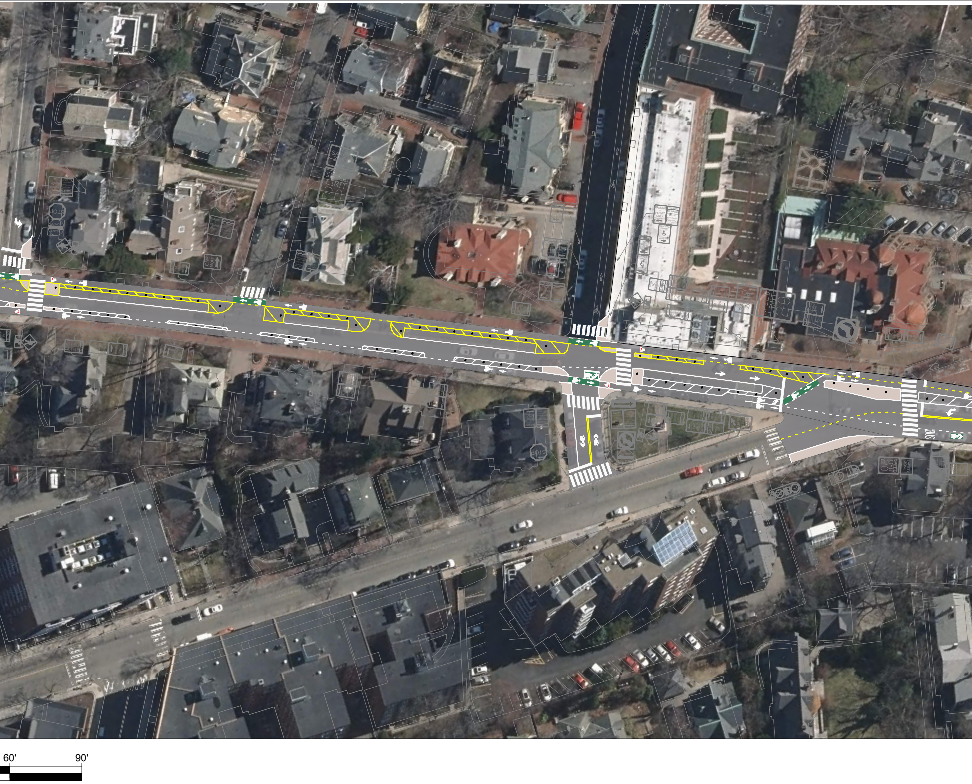

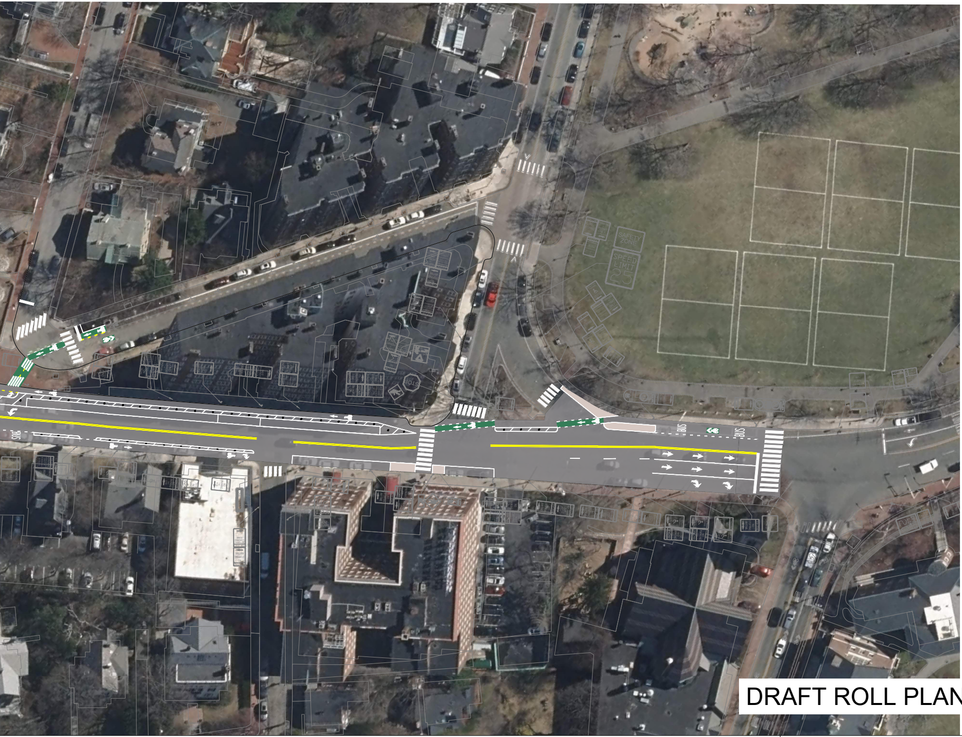
SAFETY ZONE
SPEED LIMIT 25
BUS
BUS
BUS
STOP

DRAFT ROLL PLAN

PROJECT NO.	6085.07
DATE	6/1/2022
DRAWING NO.	
SHEET NO.	Sheet of 1