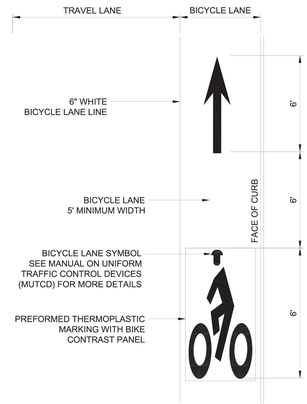

BICYCLE LANE STRIPING NOTES:

1. DO NOT PLACE SYMBOLS ON LANE LINES.
2. PLACE BICYCLE LANE SYMBOLS WITHIN CENTER OF BICYCLE LANE.
3. SEE PLAN SHEETS FOR SYMBOL LOCATIONS.
4. TRAVEL AND PARKING LANE WIDTHS ARE AS SHOWN ON THE DRAWINGS.
5. DO NOT PLACE SYMBOLS WITHIN DASHED LINES.

TYPICAL BIKE LANE SYMBOL
SCALE: N.T.S.

XWALK STRIPING DETAIL
SCALE: N.T.S.

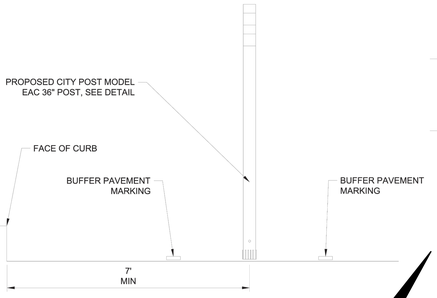

TYPICAL LATERAL DISTANCE OF FLEXPOST FROM CURB
SCALE: N.T.S.

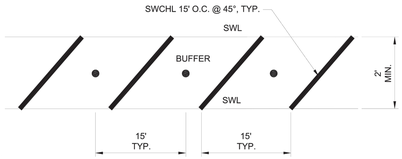

BIKE LANE BUFFER DETAIL
SCALE: N.T.S.

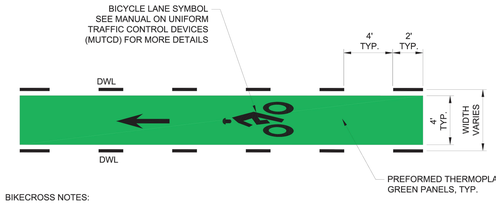

BIKECROSS NOTES:

1. PREFORMED THERMOPLASTIC GREEN PANELS ARE USED AS SHOWN ON THE PLANS.
2. INSTALL PREFORMED THERMOPLASTIC GREEN PANELS BETWEEN 2' DOTTED WHITE LANE LINES AS SHOWN ON PLANS.
3. INSTALL PREFORMED THERMOPLASTIC GREEN PANELS SO THAT CROSSWALK MARKINGS ARE NOT DISTURBED.
4. INSTALL PREFORMED THERMOPLASTIC GREEN PANELS SO NOT TO COVER ANY UTILITY MANHOLES AND/OR GATES.

TYPICAL BIKECROSS
SCALE: N.T.S.

CITY POST MODEL EAC 36" POST
SCALE: N.T.S.

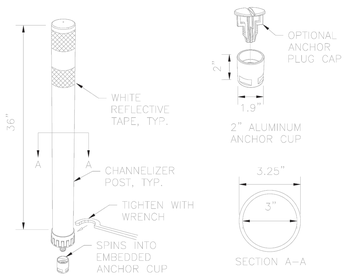

36" WHITE CORED BASE FLEXPOST DETAIL
NOT TO SCALE

FLEXPOST NOTES:

1. INSTALLATION TO BE COMPLETED IN ACCORDANCE WITH MANUFACTURER'S SPECIFICATIONS.
2. DIMENSIONS, MATERIALS, AND ATTACHMENTS MAY VARY BETWEEN MANUFACTURERS.
3. COLOR OF POST SHALL MATCH COLOR OF APPLICABLE LINE.
4. PER CITY OF BOSTON SPECIFICATIONS FOR IN GROUND CORED BASE FLEXPOST.

THIS SIGNAGE AND STRIPING PLAN IS TO BE REVIEWED BY TRAFFIC AND PARKING. BASED ON COMMENTS PROVIDED BY TRAFFIC AND PARKING, PLAN WILL BE FINALIZED. CONTRACTOR TO MEET WITH THE ENGINEER, TRAFFIC AND PARKING AND STRIPING/SIGNAGE SUBCONTRACTOR(S) PRIOR TO IMPLEMENTATION. PARKING SPACE DIMENSIONS MAY VARY BASED ON ALIGNMENT WITH EXISTING PARKING METERS. THE INTENT IS TO REPLACE PARKING LINE STRIPING TO MATCH EXISTING CONDITIONS.

SL	WHITE STOP LINE 12–IN
DCYL	DOUBLE YELLOW CENTER LINE 2–4" 12" OC
BWL	BROKEN WHITE LINE 6" 24" LINE, 4' GAP
SWEL	SOLID WHITE EDGE LINE 6"
SWBL	SOLID WHITE BUFFER LINE 8" @ 45 DEG, AT 15' OC
CW	CROSS WALK 24"WHITE SPACED 4–FT OC

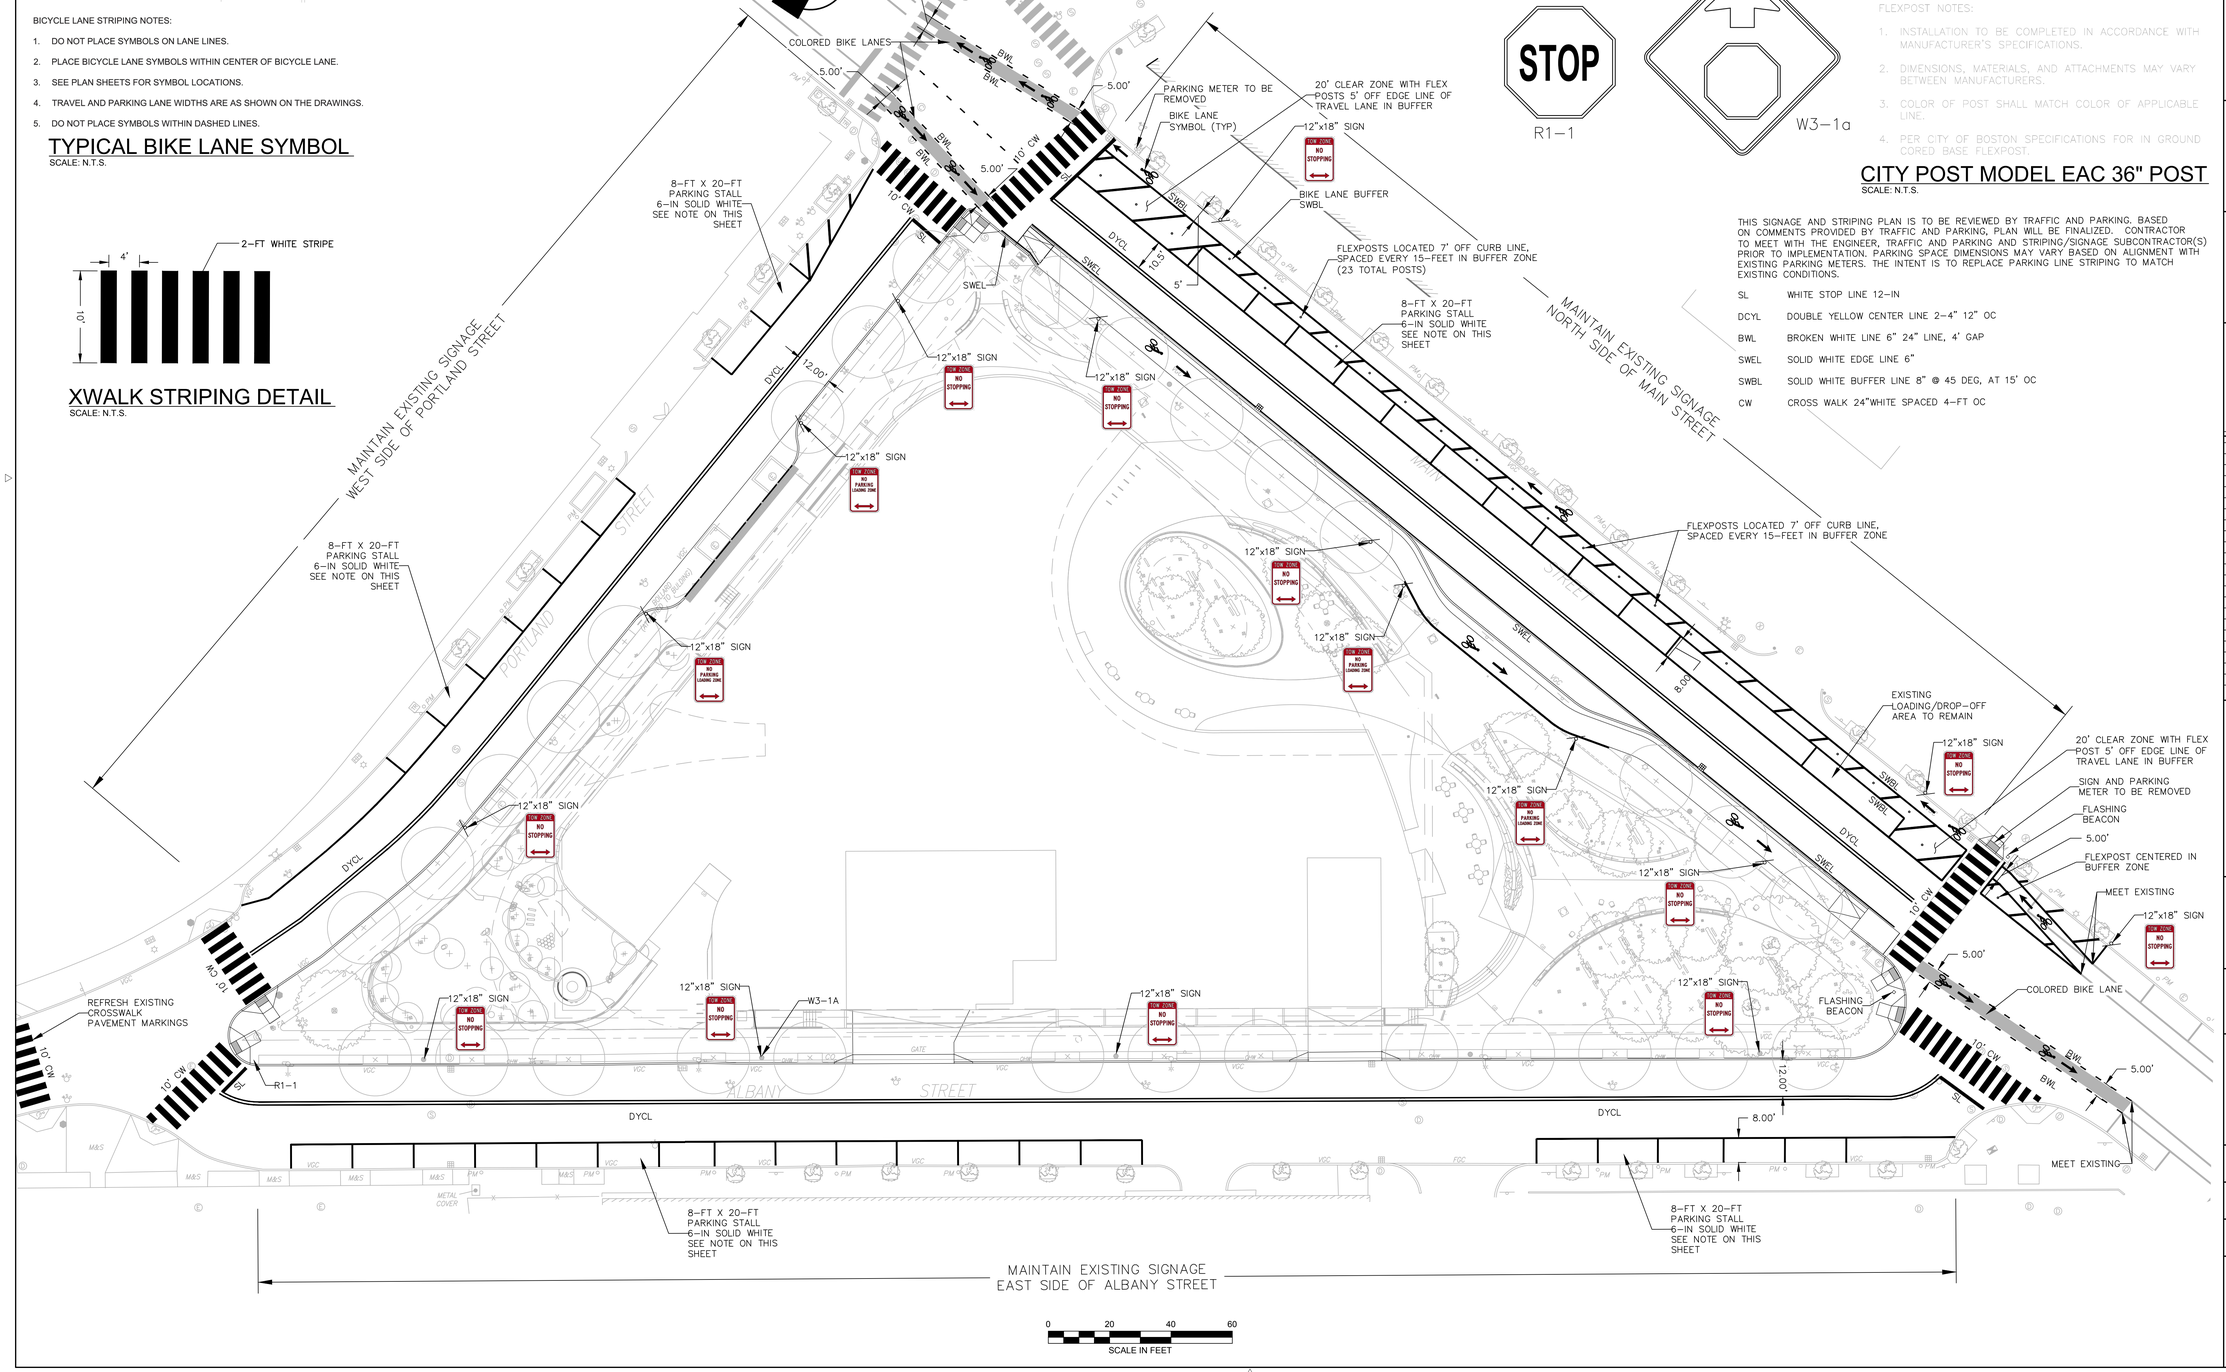

PAYETTE

Architect / Landscape Architect
Payette Associates Inc.
290 Congress Street, Fifth Floor
Boston, MA 02210-1005
(617) 895-1000
www.payette.com

MEP/FP/IT/Structural
Arup USA Inc.
60 State Street
Boston, MA 02109
(617) 864-2987
www.arup.com

Lab Planning
Jacobs
303 S.Broadway, SteG20
Tarrytown, NY 10591
(914) 333-1110
www.jacobs.com

Civil Engineering
Bristol Eng. Advisors, Inc.
11 Playstead Rd.
First Floor
Boston, MA 02125
Tel: 617-682-7303
www.bristolea.com

Geotechnical Engineer
Haley & Aldrich
465 Medford St, S2200
Boston, MA 02129-1400
(617) 886- 7400
www.haleyaldrich.com

Life Safety
Code Red Consultants
154 Turnpike Rd, Ste 200
Southborough, MA 01772
(617) 500-7633
www.crcfire.com

Building Envelope
Studio NYL
64 Pleasant Street
Watertown, MA 02472
(303) 558-3145
www.studionyl.com

Childcare Architect
Studio MLA
320 Washington St, Fl 2
Brookline, MA 02445
(617) 608-1551
www.studiomla.com

Vertical Conveyance
VDA
100 Summer St, S1600
Boston, MA 02110
(617) 574-5099
www.vdassoc.com

Acoustics/ Vibration
Acentech
33 Moulton Street
Cambridge, MA 02138
(617) 499-8000
www.acentech.com

AudioVisual
AVH Technology Partners
423 Brookline Ave, S242
Boston, MA 02215
(888) 283-7828
www.avhtp.com

Parking
Walker Consultants
20 Park Plaza, S1202
Boston, MA 02116
(617) 350-5040
walkerconsultants.com

#	DATE	DESCRIPTION

Ragon Institute of MGH, MIT and Harvard

CONSTRUCTION DOCUMENTS

STRIPING PLAN

Drawing Scale

Project Number
18200.00

Date Issued
10/01/21

CB-5