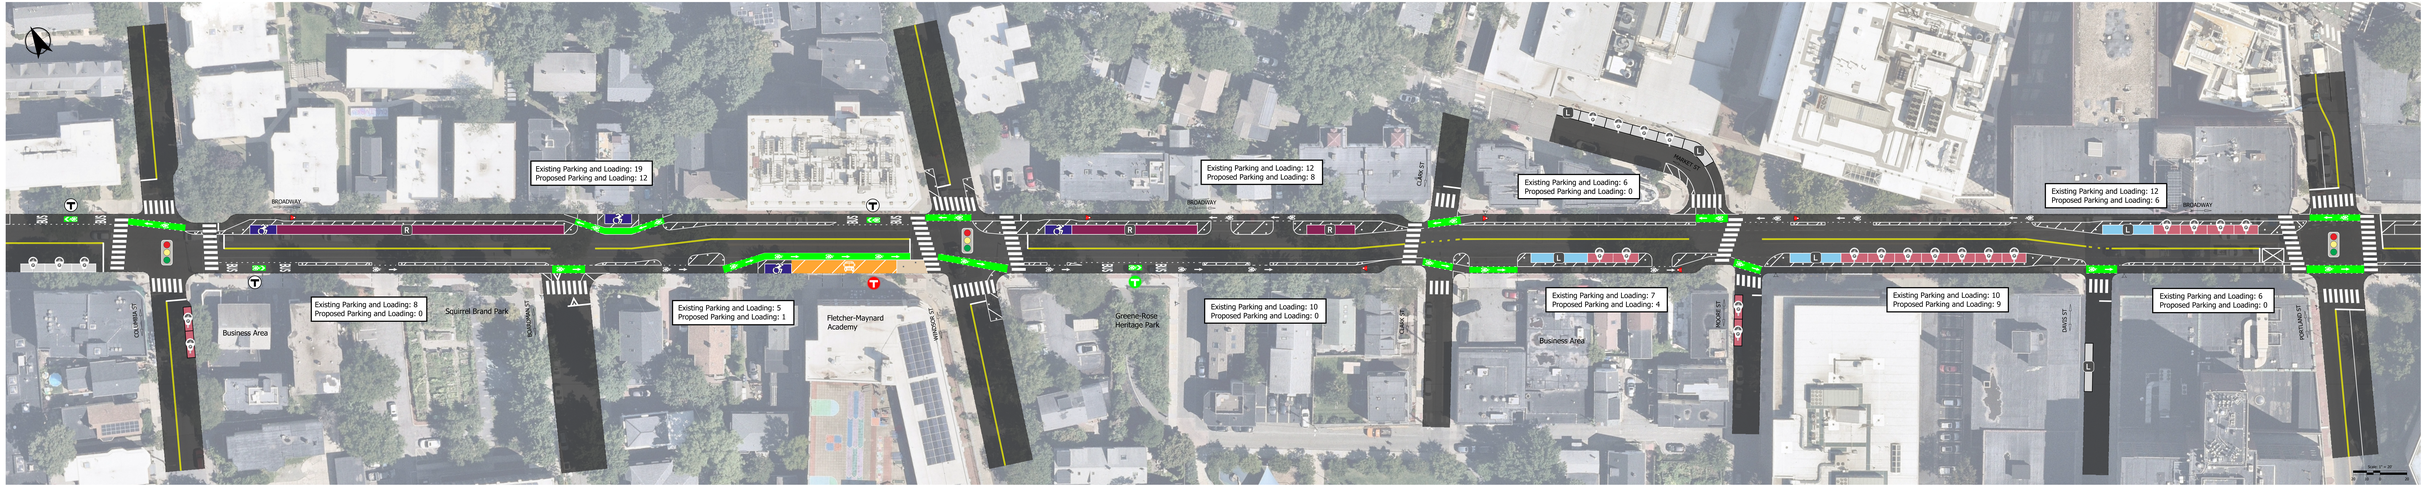


DRAFT CONCEPT DESIGN - NOT FOR CONSTRUCTION

KITTELSON & ASSOCIATES

Submission Date: 9/25/2020

Drawn By	Reviewed By	Project Manager
JDH	KLW	KLW

Project Number: 27477.07

BROADWAY SEPARATED BIKE LANES
COLUMBIA STREET TO PORTLAND STREET

DRAFT PLAN

Plot Date: 9/25/2020 1:52:31 pm Jon Heuer
File Name: P:\27477.07 Broadway Separated Bike Lanes\Design\Concept\01 - Drawings\Broadway Separated Bike Lanes\Design Exhibits\Plan Exhibits\Plan Exhibits_B.dwg

LEGEND



Existing Loading


Existing Metered Parking



Proposed Resident Permit Parking


Proposed Metered Parking



Proposed Loading Zone


Proposed Accessible/Handicap Parking


Proposed School Bus Loading

Painted Pedestrian Curb Extension


Bicycle Crossing


Existing MBTA Bus Stop


Relocated MBTA Bus Stop


Proposed MBTA Bus Stop


Signalized Intersection