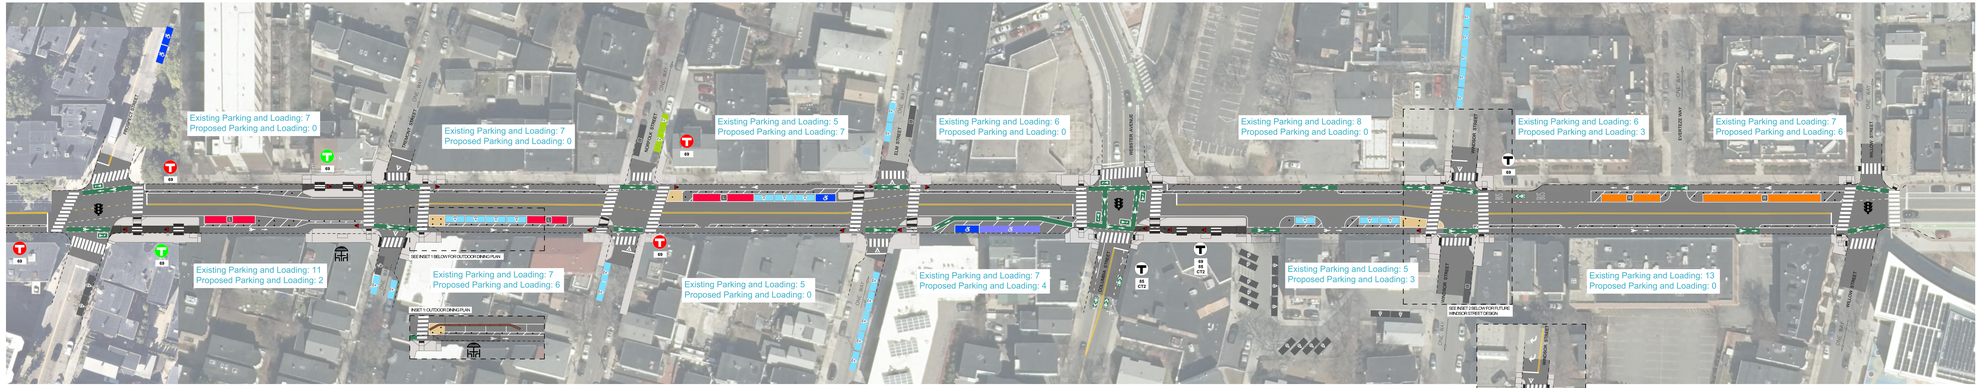

LEGEND

- REMOVED OR RELOCATED BUS STOP
- PROPOSED BUS STOP
- EXISTING BUS STOP
- SIGNALIZED INTERSECTION
- BICYCLE CONFLICT MARKINGS
- PAINTED PEDESTRIAN ISLAND
- EXISTING CURB LINE
- FLEXPOST BARRIER
- CONCRETE CURB BARRIER
- OUTDOOR DINING
- PROPOSED ACCESSIBLE SPACE
- PROPOSED PERMIT PARKING ONLY SPACE
- PROPOSED ACCESSIBLE PICK UP & DROP OFF ZONE
- PROPOSED LOADING ZONE
- PROPOSED METERED PARKING SPACE
- PROPOSED METERED ELECTRIC VEHICLE PARKING SPACE
- EXISTING METERED PARKING SPACE
- EXISTING LOADING ZONE
- EXISTING ACCESSIBLE PARKING

PARKING ESTIMATES
EXISTING PARKING AND LOADING: 94 SPACES
PROPOSED PARKING AND LOADING: 31 SPACES

DRAFT ROLL PLAN

PROFESSIONAL CERTIFICATION

REUSE OF DOCUMENTS
ALL DRAWINGS ARE INSTRUMENTS OF PROFESSIONAL SERVICE FOR THIS PROJECT.
REUSE OR ALTERATION IS AT THE USER'S SOLE RISK.

DSGN					
DR					
CHK					
APVD	NO	DATE	REVISION	BY	APVD

TOOLE DESIGN

141 TREMONT STREET, FLOOR 9
BOSTON, MA 02111
PHONE: 617.619.9910
www.tooledesign.com

CAMBRIDGE STREET
PROSPECT STREET TO WILLOW STREET
CITY OF CAMBRIDGE

COMMONWEALTH OF MASSACHUSETTS

0 30' 60' 90'
SCALE 1"=30'

PROJECT NO.	0122.07
DATE	4/5/2026
DRAWING NO.	
SHEET NO.	