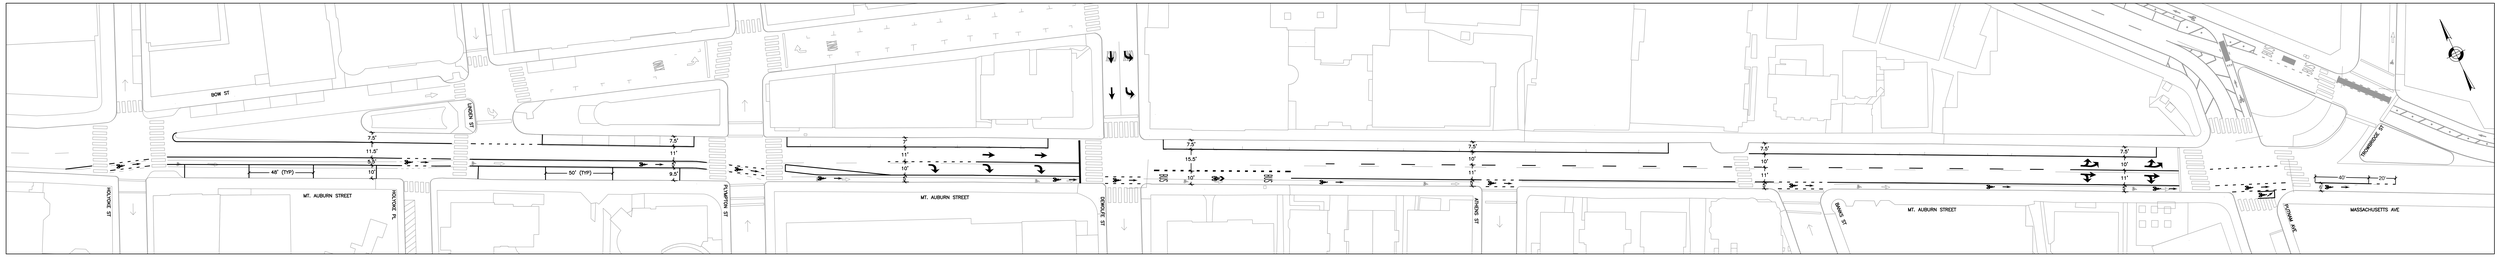

DRAFT

CITY OF CAMBRIDGE
TRAFFIC, PARKING, & TRANSPORTATION DEPARTMENT

MT. AUBURN STREET
INTERIM PAVEMENT MARKINGS

	DATE	DRAWN BY	CHKD BY	APPROV BY	SHEET NO.	TOTAL SHEETS
	6/5/18	SM	PB	PB	1	1

SCALE IN FEET

Plotted: 5/30/2018 9:54AM
Drawing Name: J:\Projects\Mt Auburn Street - Interim Pavement Markings\Drawings\Mt Auburn Interim Pavement Markings.dwg