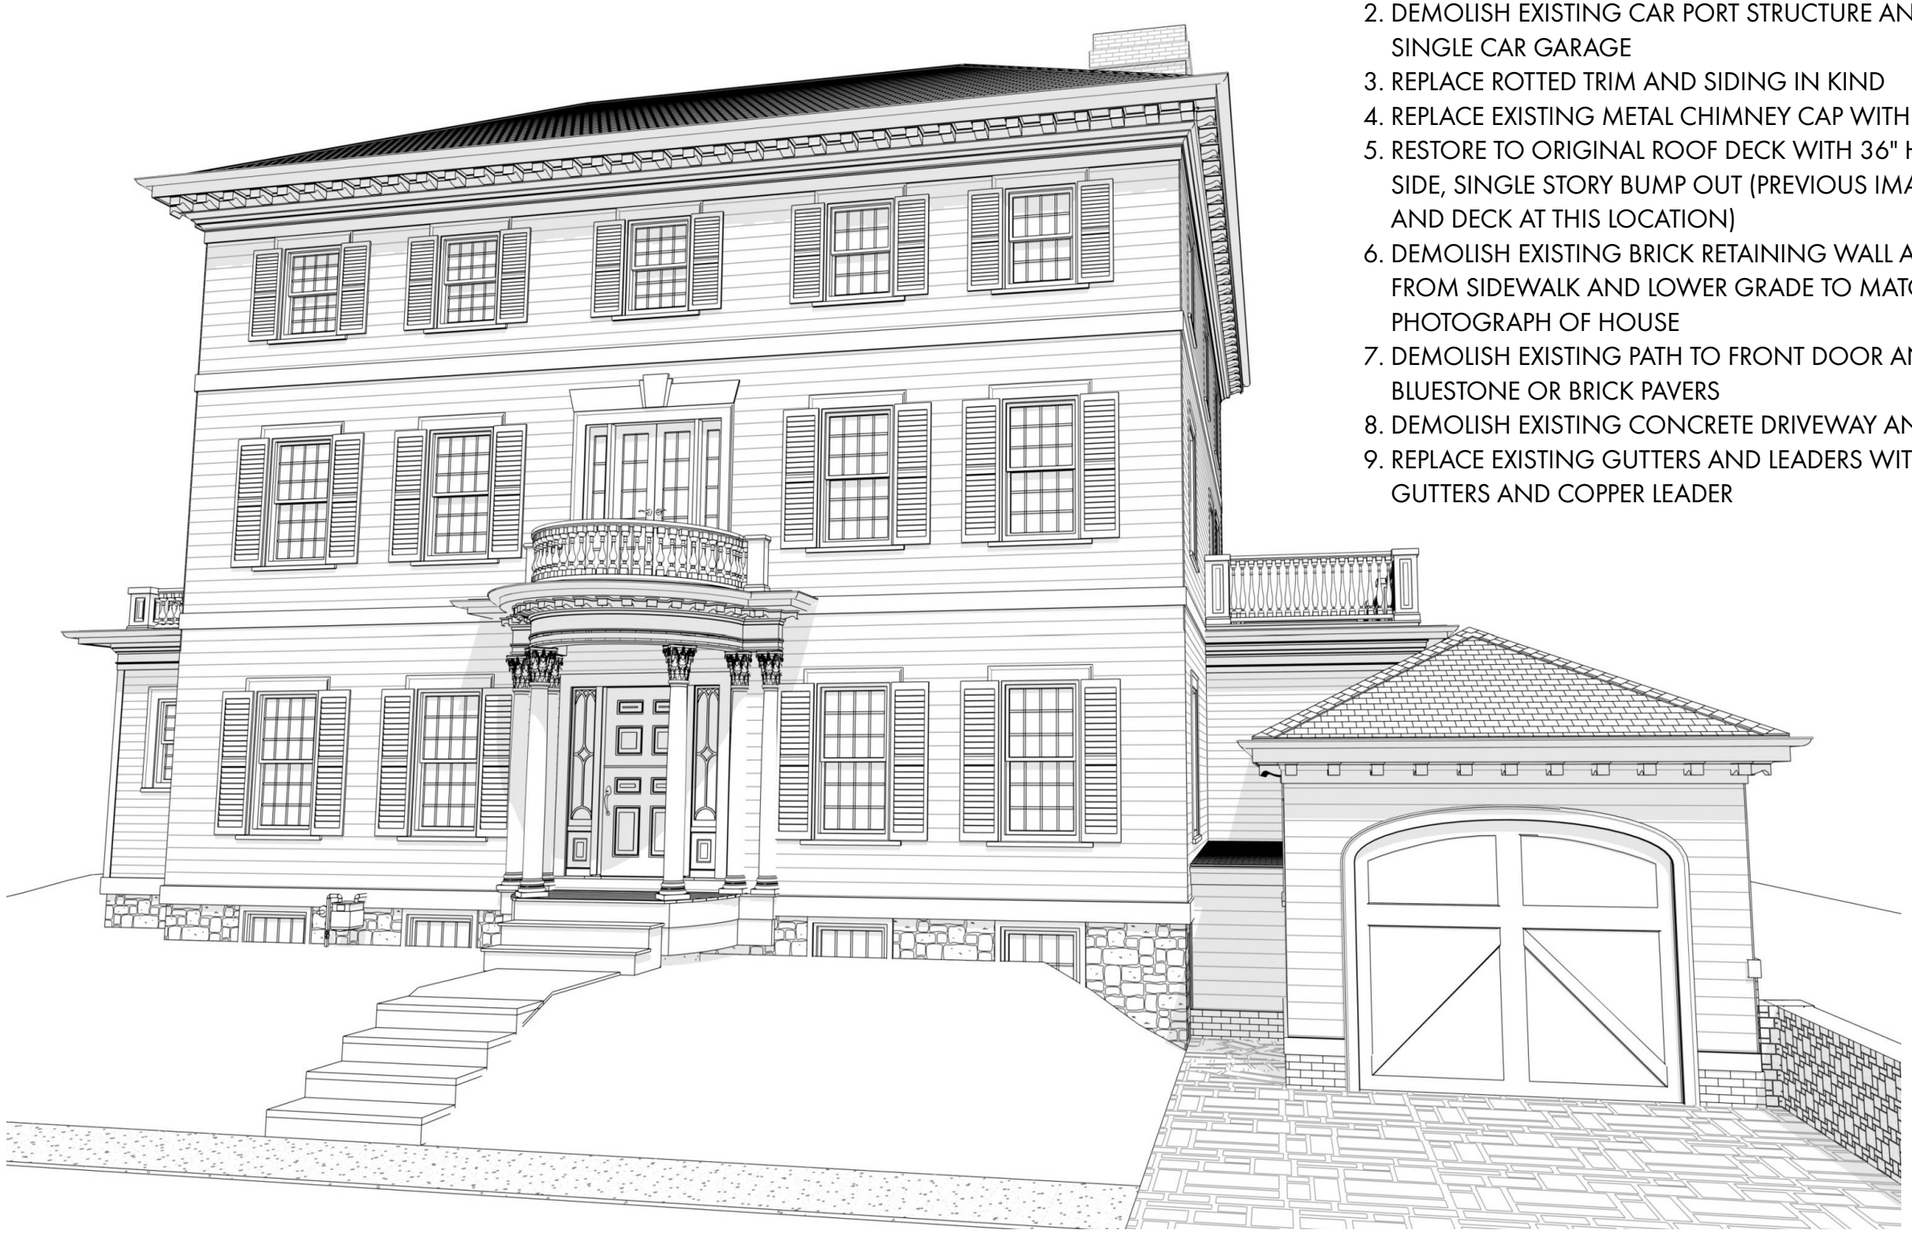

#4 WILLARD ST. SCOPE OF WORK:

1. REPLACE EXISTING ROOF WITH ARTIFICIAL SLATE AND NEW COPPER FLASHING AND COPPER DRIP EDGE
2. DEMOLISH EXISTING CAR PORT STRUCTURE AND REPLACE WITH NEW SINGLE CAR GARAGE
3. REPLACE ROTTED TRIM AND SIDING IN KIND
4. REPLACE EXISTING METAL CHIMNEY CAP WITH COPPER CHIMNEY CAP
5. RESTORE TO ORIGINAL ROOF DECK WITH 36" HIGH RAILING ON RIGHT SIDE, SINGLE STORY BUMP OUT (PREVIOUS IMAGES SHOW RAILING AND DECK AT THIS LOCATION)
6. DEMOLISH EXISTING BRICK RETAINING WALL AND CONCRETE STEPS FROM SIDEWALK AND LOWER GRADE TO MATCH HISTORIC PHOTOGRAPH OF HOUSE
7. DEMOLISH EXISTING PATH TO FRONT DOOR AND REPLACE WITH BLUESTONE OR BRICK PAVERS
8. DEMOLISH EXISTING CONCRETE DRIVEWAY AND REPLACE WITH PAVERS
9. REPLACE EXISTING GUTTERS AND LEADERS WITH COPPER HALF ROUND GUTTERS AND COPPER LEADER

DNA ARCHITECTURE

DUSTIN NOLIN R.A.
1 HUNTINGTON AVE.
BOSTON, MA 02116
781.718.8009
dustin@dna-architecture.com

#4 WILLARD ST.
CAMBRIDGE, MA

SCALE:

DATE: 4/5/2022

REV:

A1

HISTORIC PHOTOGRAPH

FRONT OF HOUSE

LEFT OF HOUSE

RIGHT OF HOUSE

RAILING ON RIGHT OF HOUSE

DNA ARCHITECTURE

DUSTIN NOLIN R.A.
1 HUNTINGTON AVE.
BOSTON, MA 02116
781.718.8009
dustin@dna-architecture.com

#4 WILLARD ST.
CAMBRIDGE, MA

SCALE:

DATE: 4/5/2022

REV:

A2

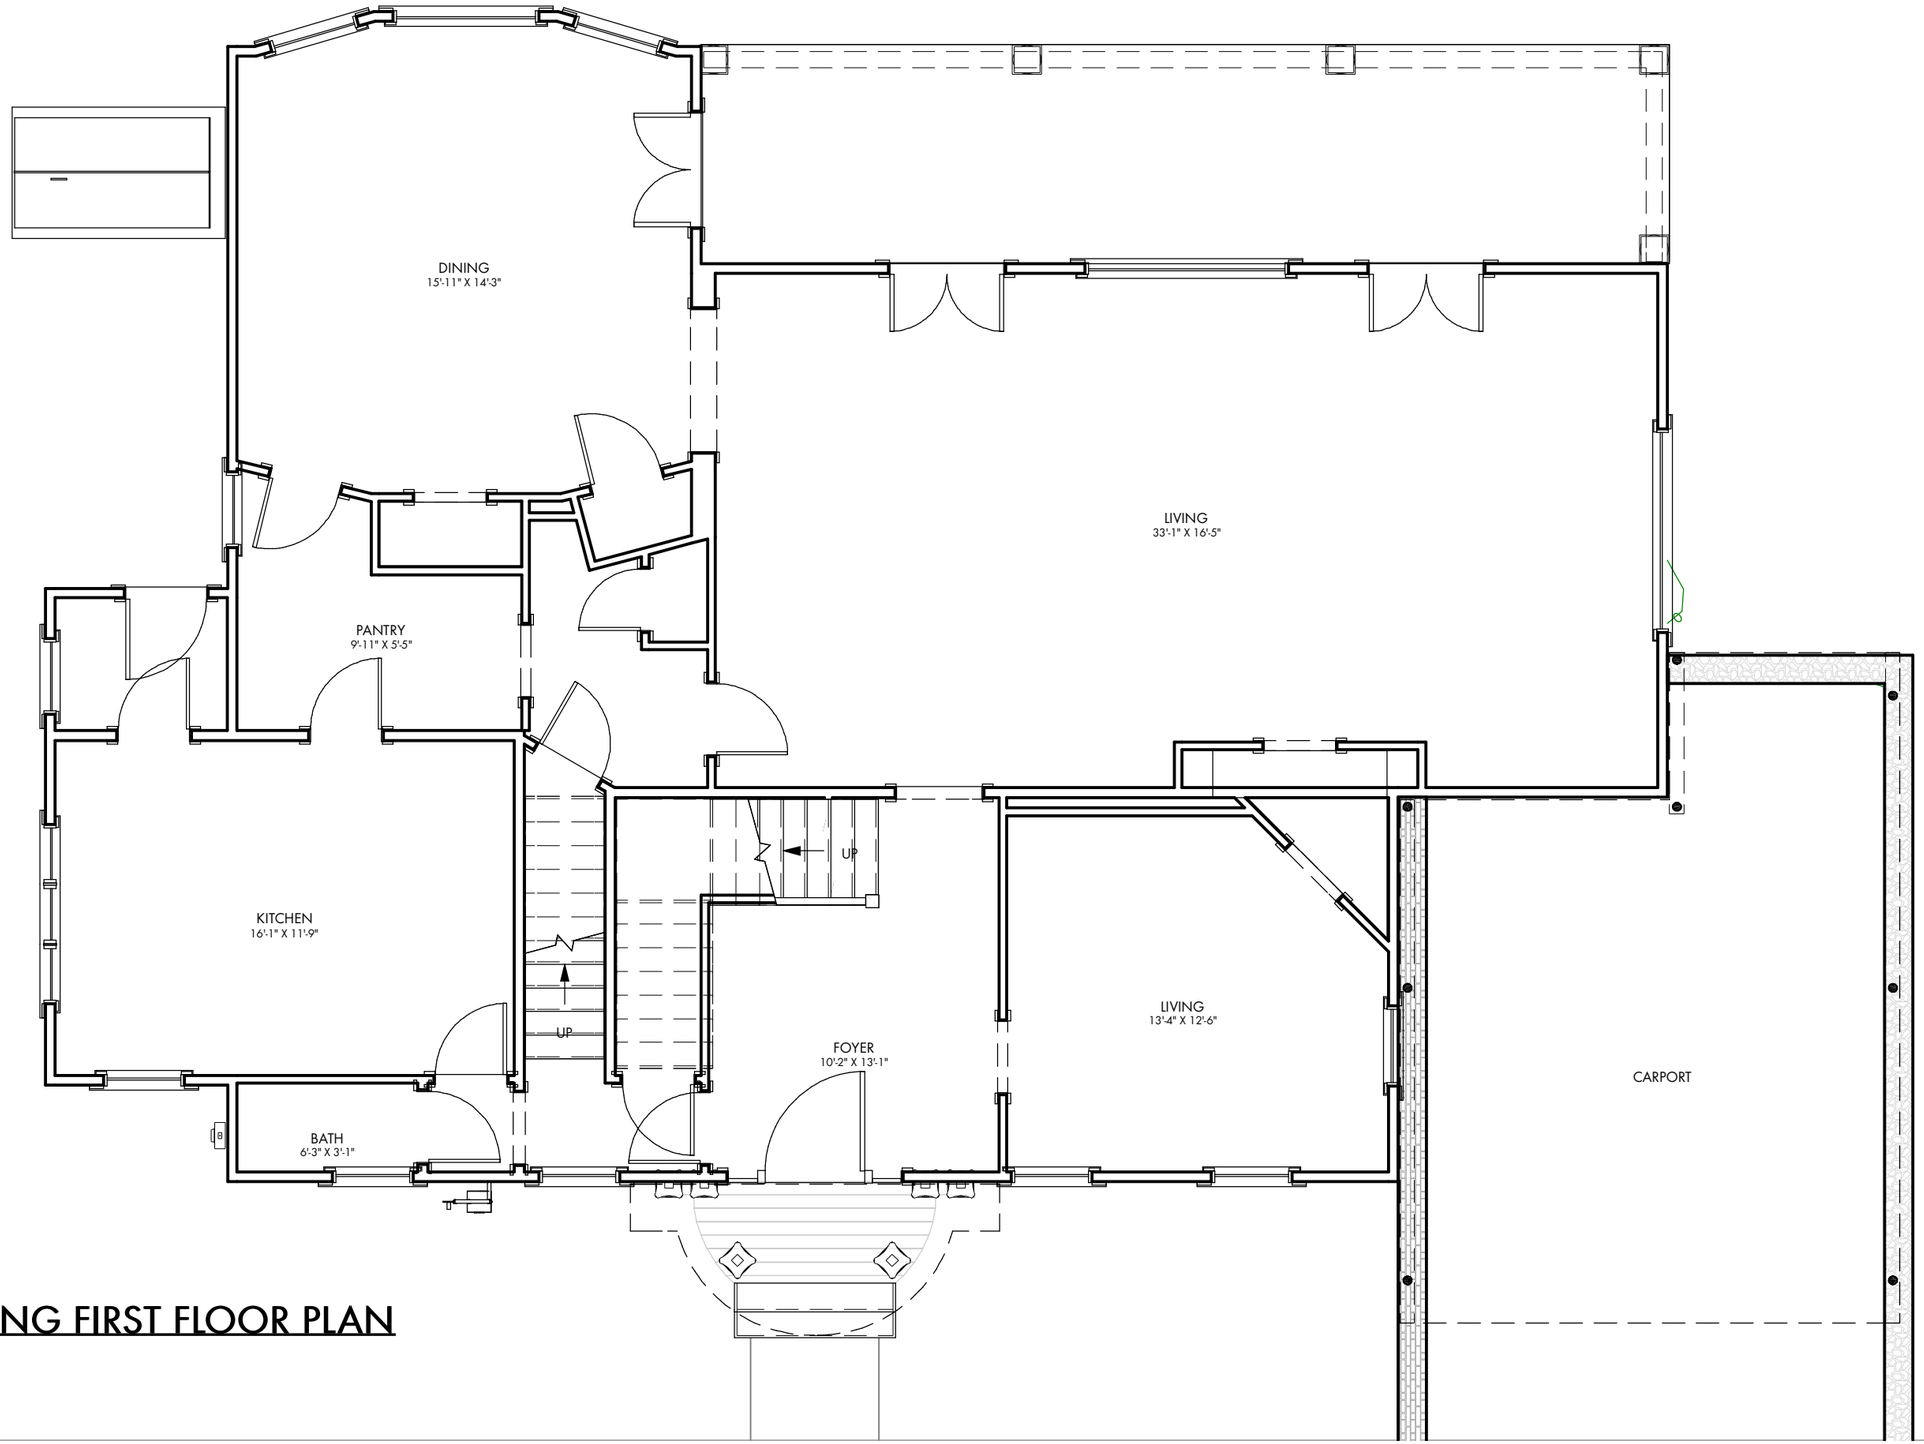

EXISTING FIRST FLOOR PLAN

DNA ARCHITECTURE

DUSTIN NOLIN R.A.
1 HUNTINGTON AVE.
BOSTON, MA 02116
781.718.8009
dustin@dna-architecture.com

#4 WILLARD ST.
CAMBRIDGE, MA

SCALE: 3/16"=1'-0"

DATE: 4/5/2022

REV:

A3

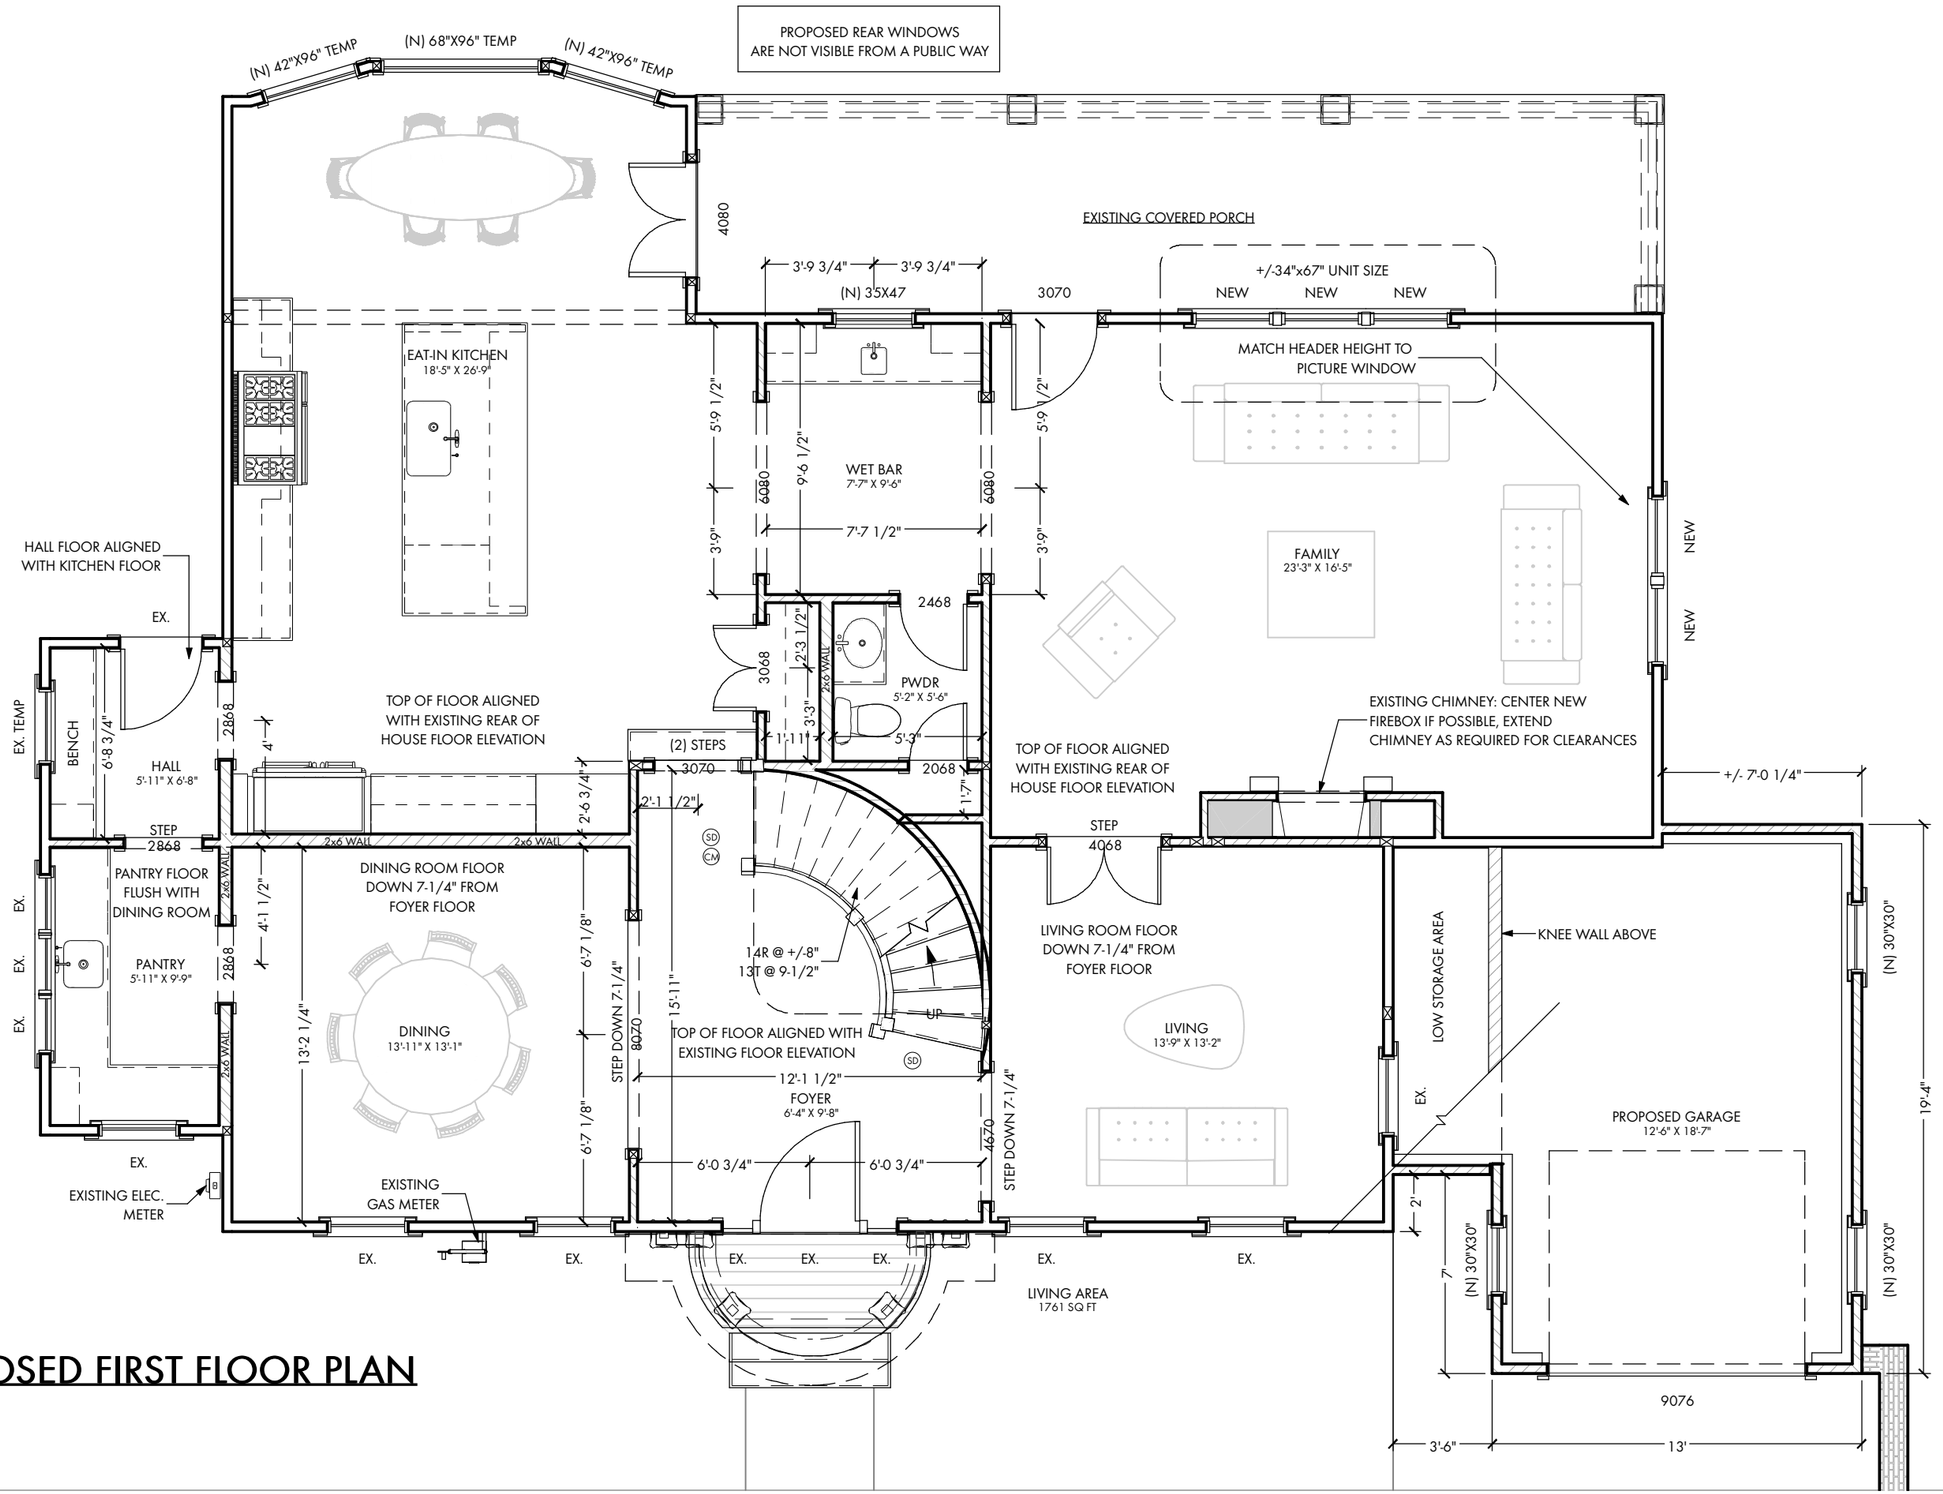

PROPOSED FIRST FLOOR PLAN

DNA ARCHITECTURE

DUSTIN NOLIN R.A.
1 HUNTINGTON AVE.
BOSTON, MA 02116
781.718.8009
dustin@dna-architecture.com

#4 WILLARD ST. CAMBRIDGE, MA

SCALE: 3/16"=1'-0"

DATE: 4/5/2022

REV:

A4

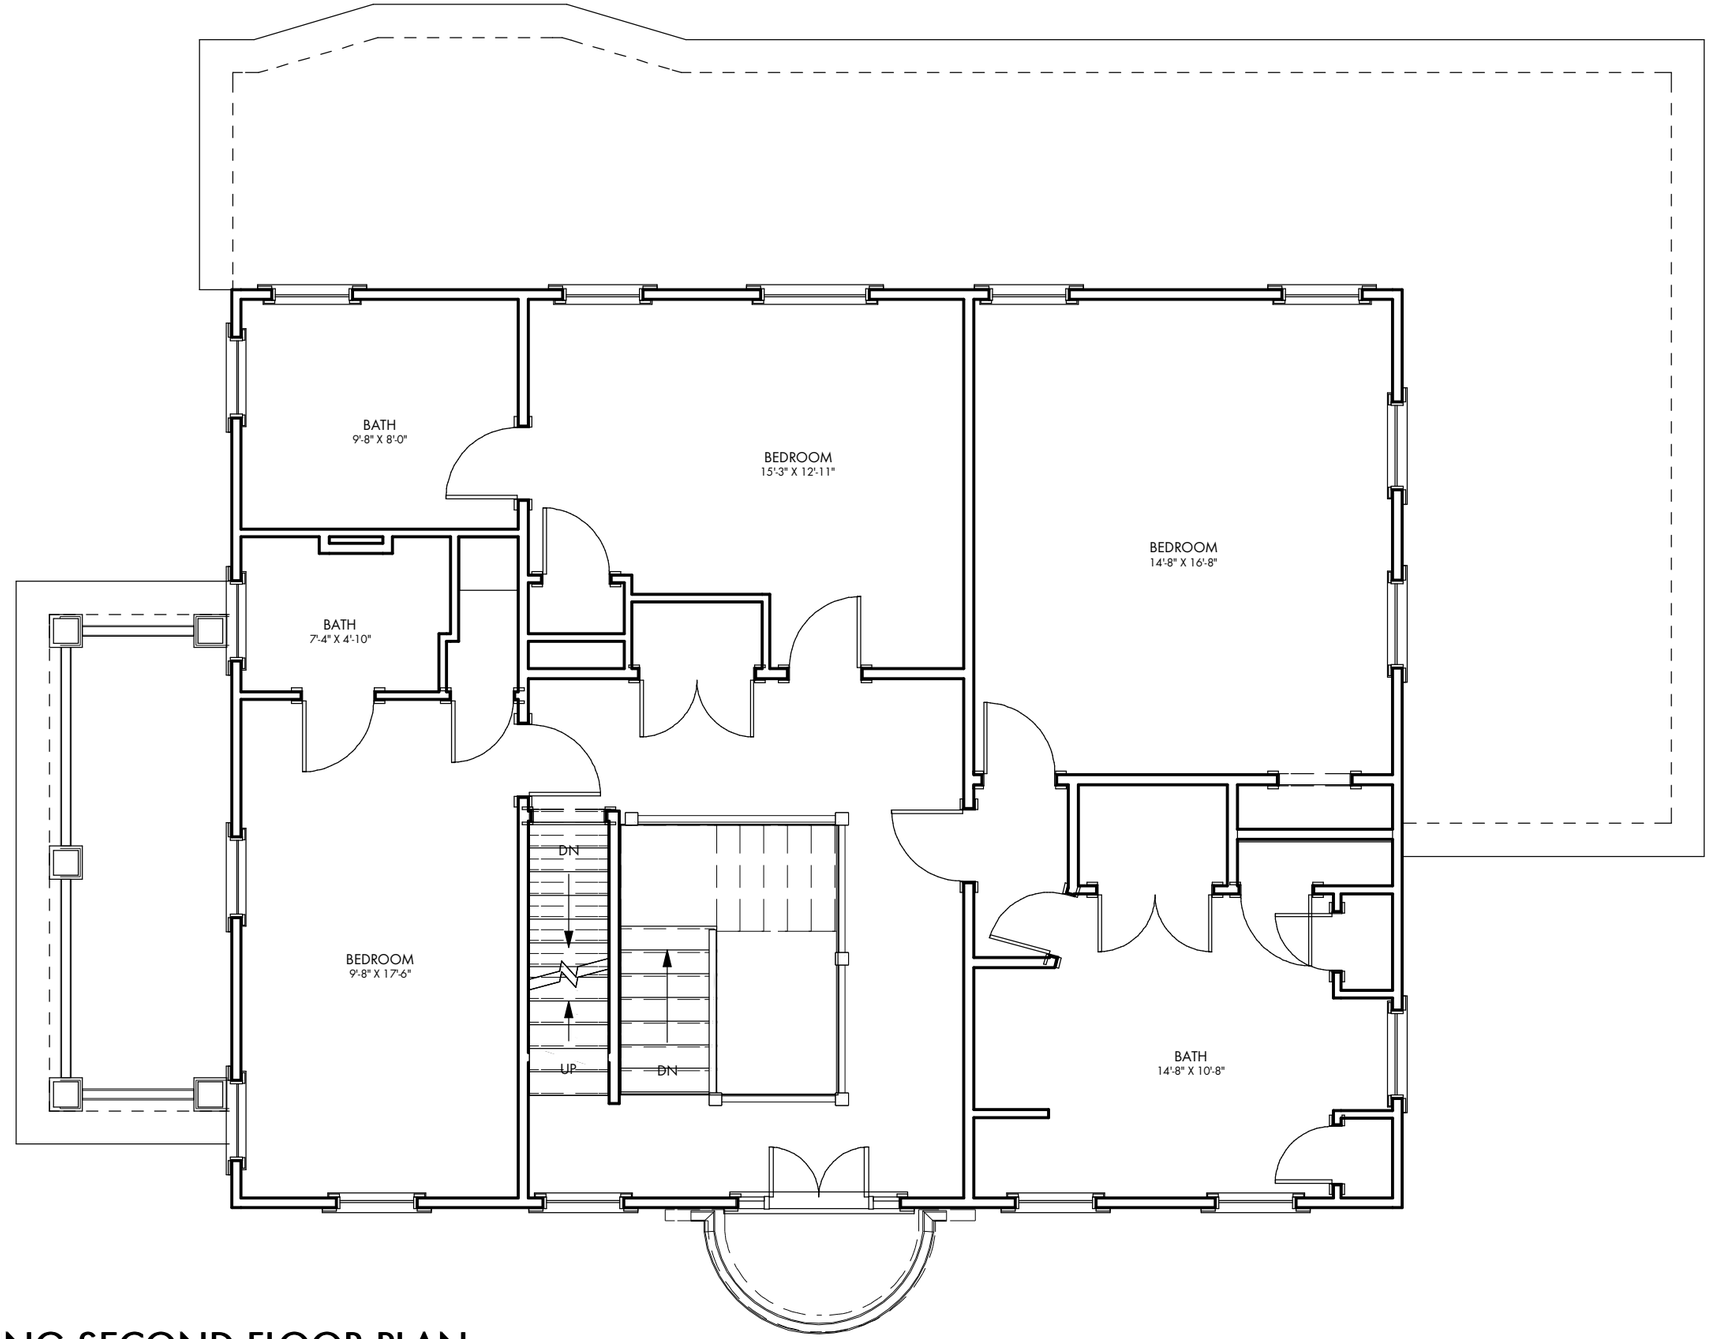

EXISTING SECOND FLOOR PLAN

DNA ARCHITECTURE

DUSTIN NOLIN R.A.
1 HUNTINGTON AVE.
BOSTON, MA 02116
781.718.8009
dustin@dna-architecture.com

#4 WILLARD ST.
CAMBRIDGE, MA

SCALE: 3/16"=1'-0"

DATE: 4/5/2022

REV:

A5

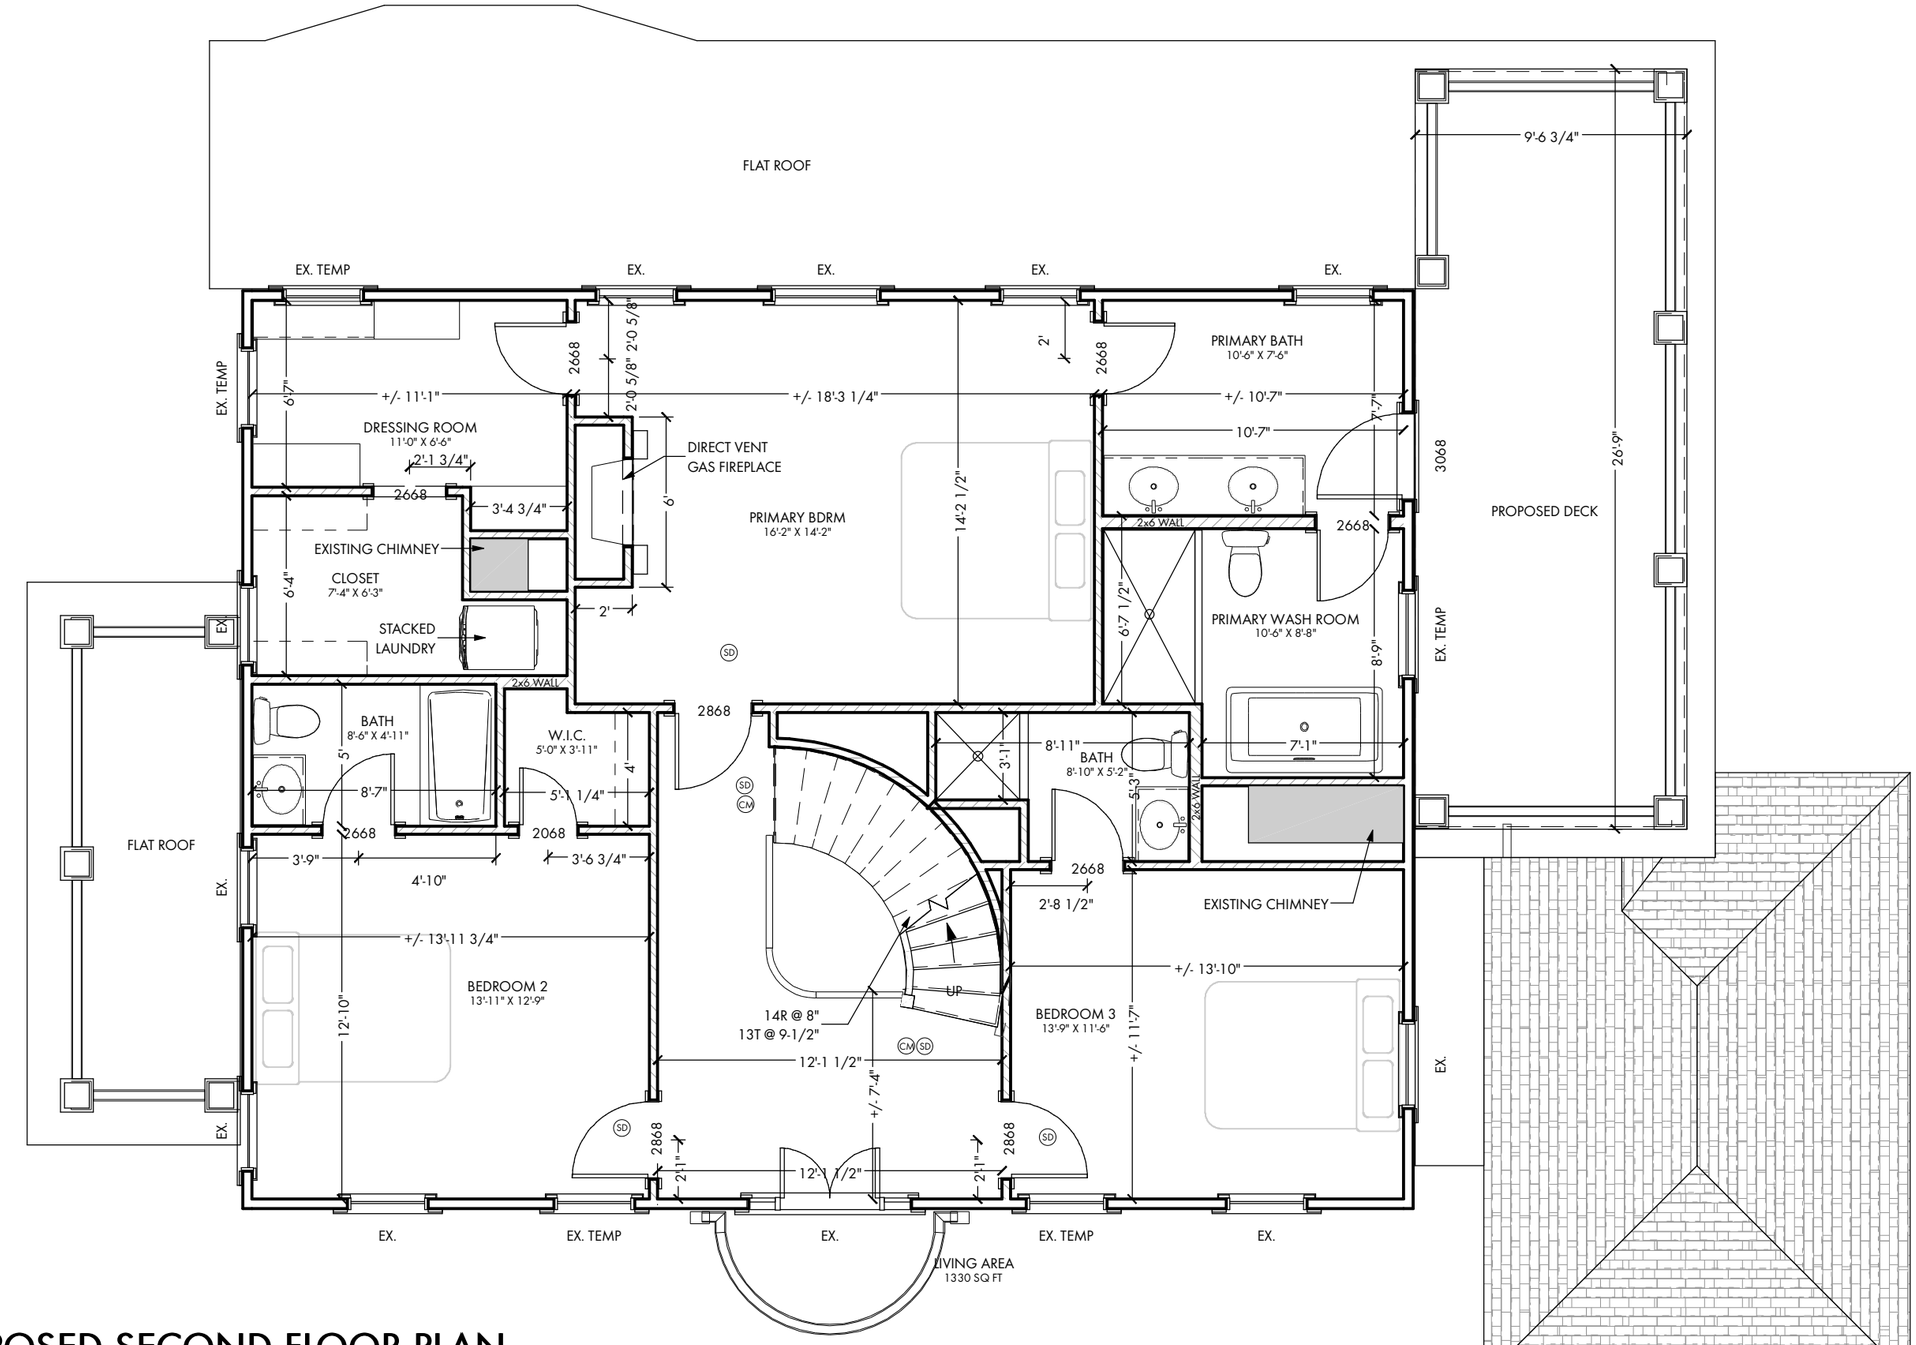

PROPOSED SECOND FLOOR PLAN

DNA ARCHITECTURE

DUSTIN NOLIN R.A.
1 HUNTINGTON AVE.
BOSTON, MA 02116
781.718.8009
dustin@dna-architecture.com

#4 WILLARD ST.
CAMBRIDGE, MA

SCALE: 3/16"=1'-0"

DATE: 4/5/2022

REV:

A6

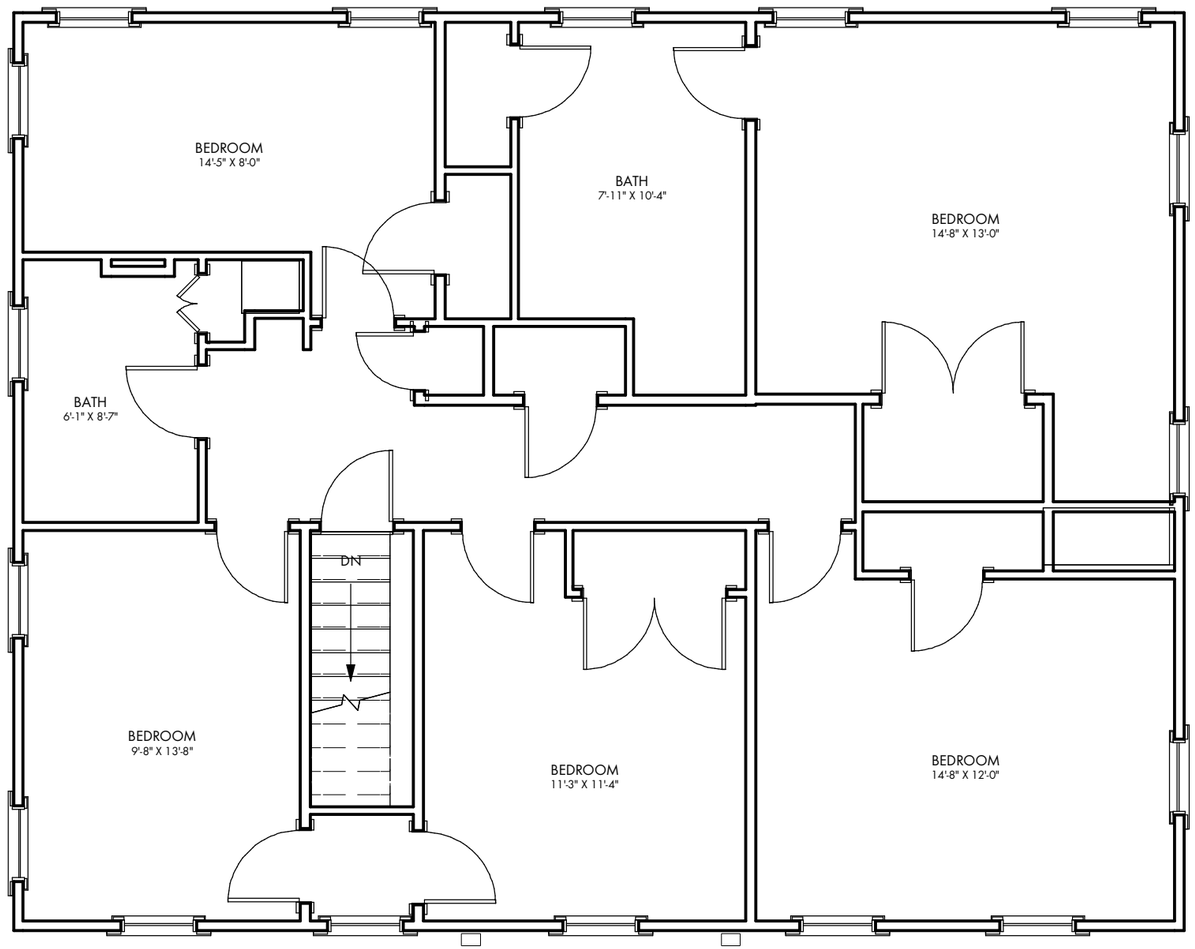

EXISTING THIRD FLOOR PLAN

DNA ARCHITECTURE

DUSTIN NOLIN R.A.
1 HUNTINGTON AVE.
BOSTON, MA 02116
781.718.8009
dustin@dna-architecture.com

#4 WILLARD ST.
CAMBRIDGE, MA

SCALE: 3/16"=1'-0"

DATE: 4/5/2022

REV:

A7

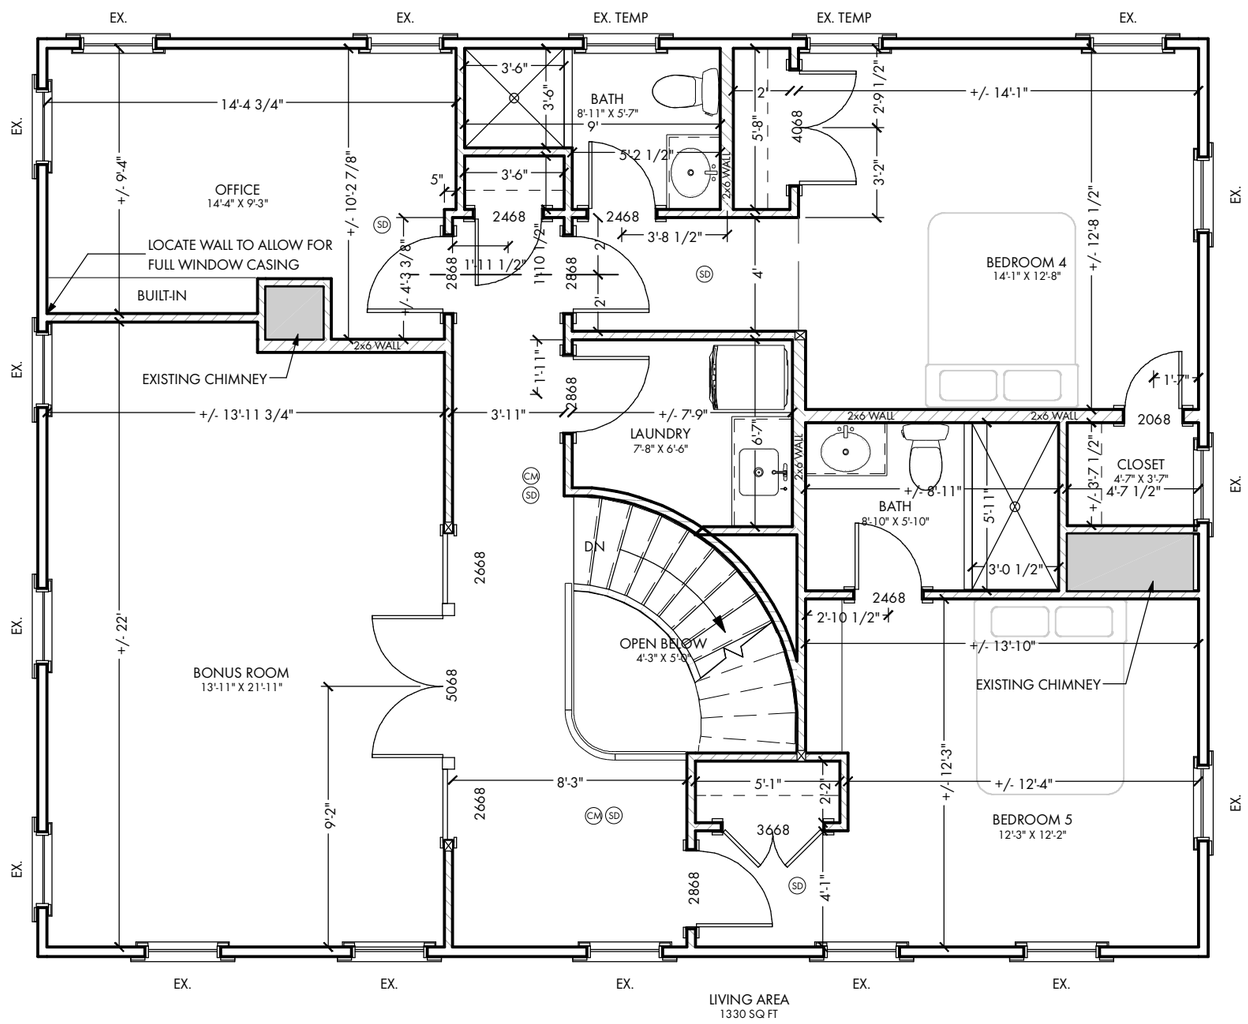

PROPOSED THIRD FLOOR PLAN

DNA ARCHITECTURE

DUSTIN NOLIN R.A.
1 HUNTINGTON AVE.
BOSTON, MA 02116
781.718.8009
dustin@dna-architecture.com

#4 WILLARD ST.
CAMBRIDGE, MA

SCALE: 3/16"=1'-0"

DATE: 4/5/2022

REV:

A8

EXISTING FRONT ELEVATION

DNA ARCHITECTURE

DUSTIN NOLIN R.A.
1 HUNTINGTON AVE.
BOSTON, MA 02116
781.718.8009
dustin@dna-architecture.com

#4 WILLARD ST.
CAMBRIDGE, MA

SCALE: 3/16"=1'-0"

DATE: 4/5/2022

REV:

A9

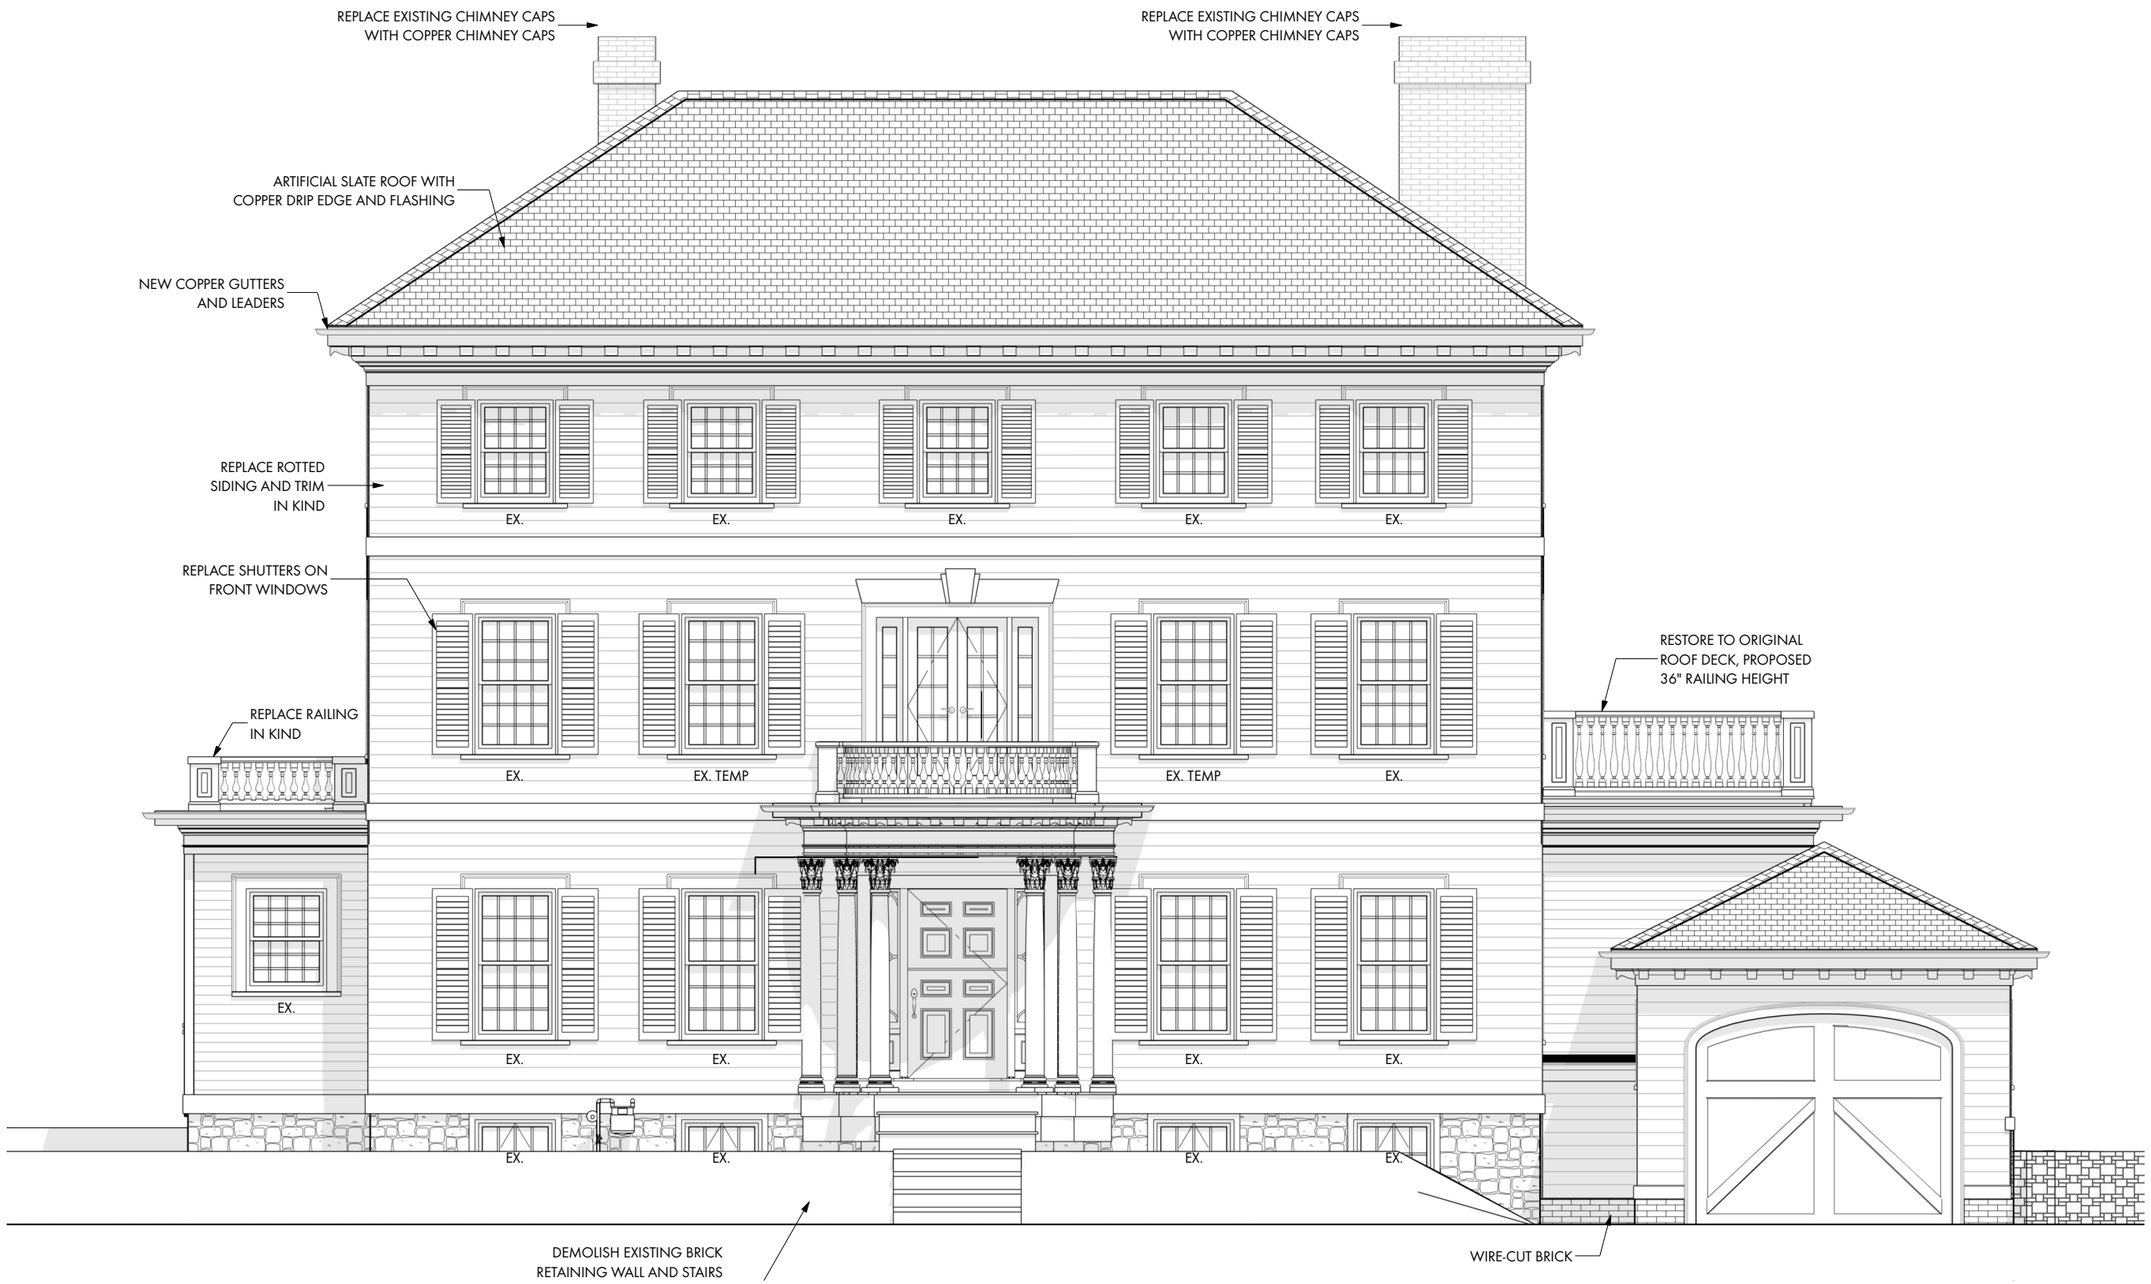

PROPOSED FRONT ELEVATION

DNA ARCHITECTURE

DUSTIN NOLIN R.A.
1 HUNTINGTON AVE.
BOSTON, MA 02116
781.718.8009
dustin@dna-architecture.com

#4 WILLARD ST. CAMBRIDGE, MA

SCALE: 3/16"=1'-0"

DATE: 4/5/2022

REV:

A10

EXISTING RIGHT ELEVATION

DNA ARCHITECTURE

DUSTIN NOLIN R.A.
1 HUNTINGTON AVE.
BOSTON, MA 02116
781.718.8009
dustin@dna-architecture.com

#4 WILLARD ST.
CAMBRIDGE, MA

SCALE: 3/16"=1'-0"

DATE: 4/5/2022

REV:

A11

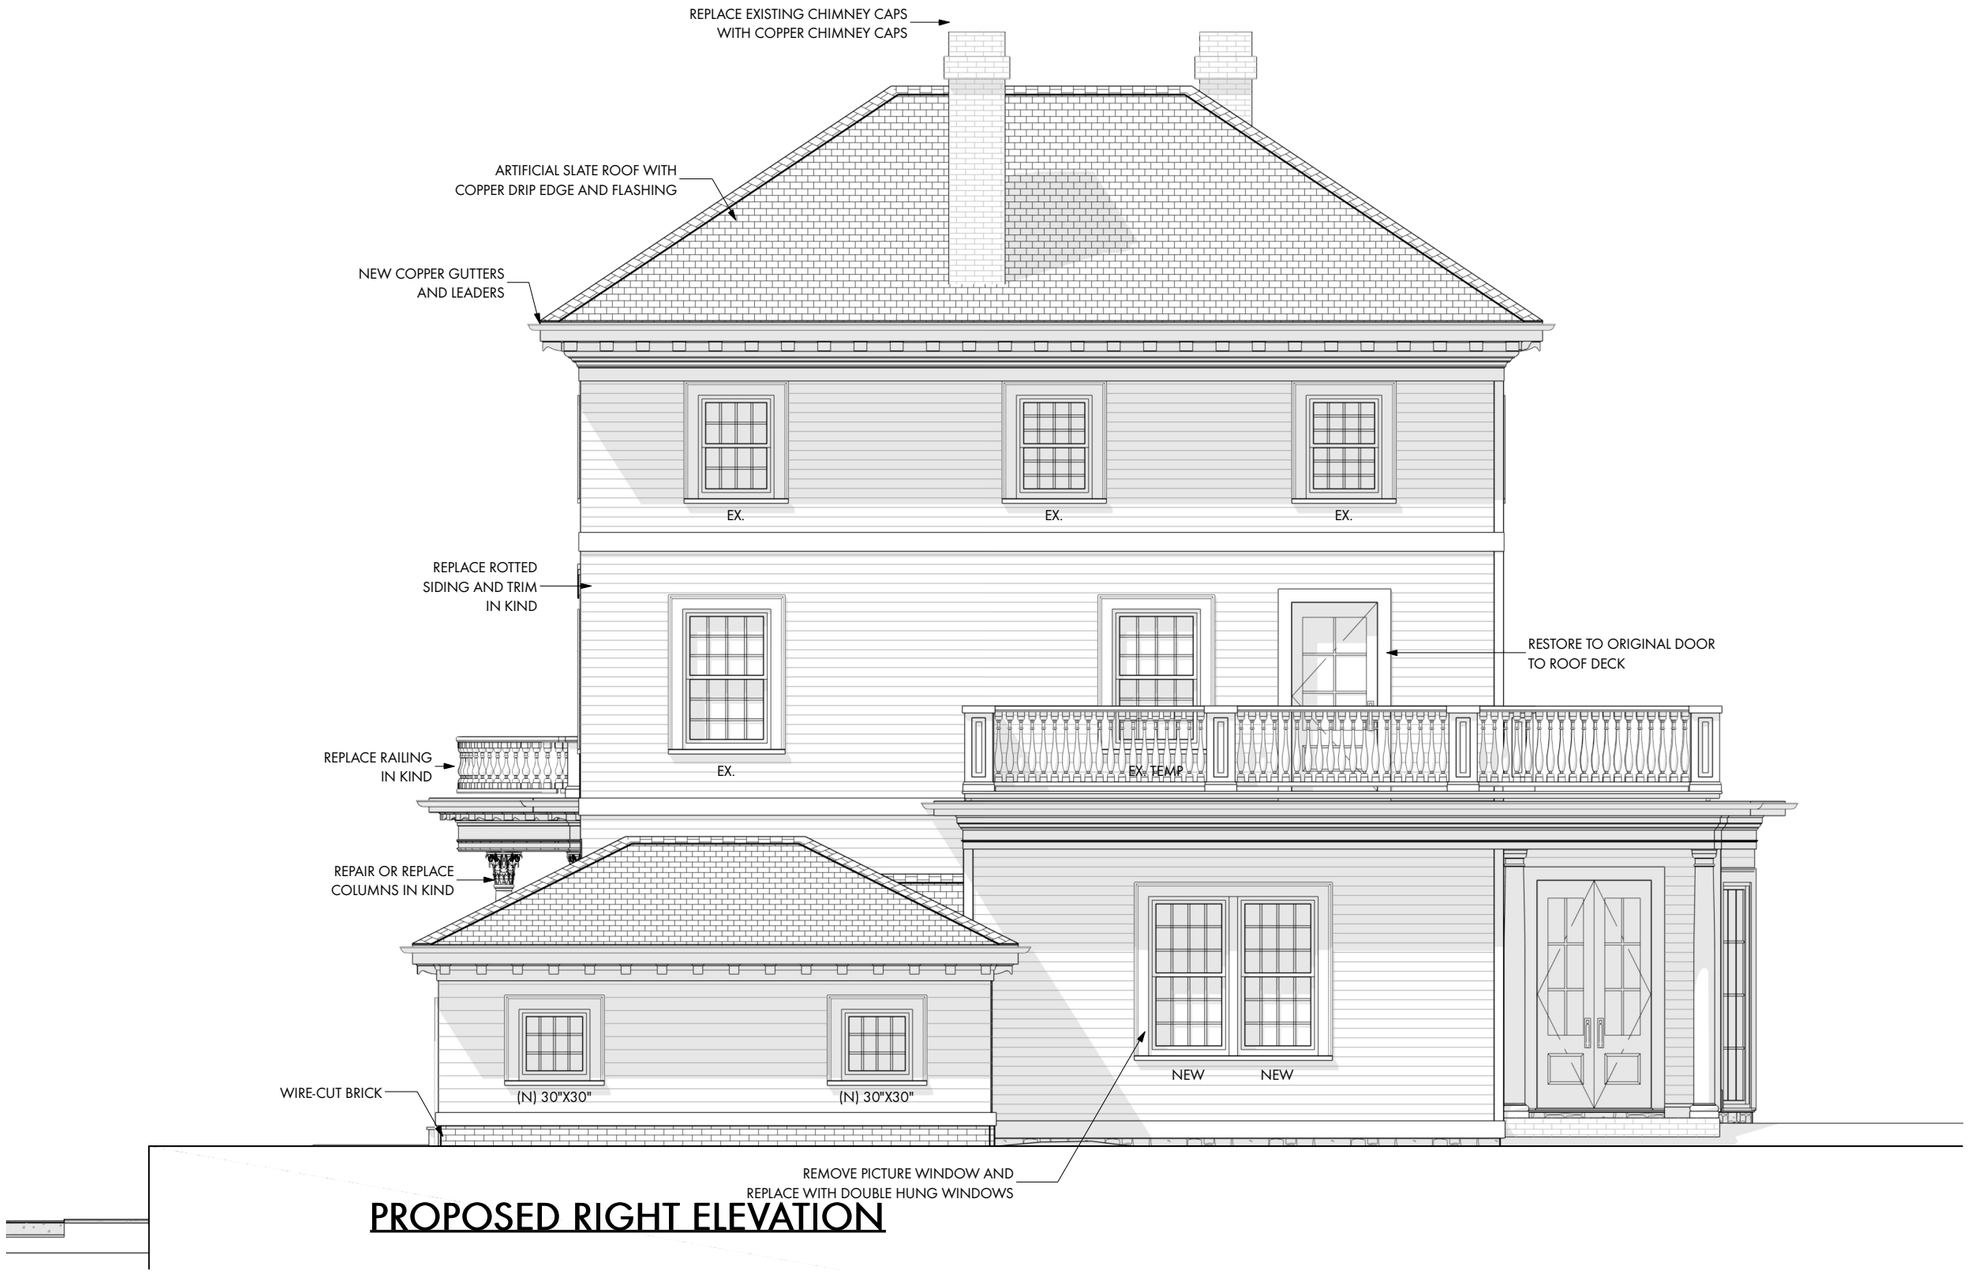

PROPOSED RIGHT ELEVATION

DNA ARCHITECTURE

DUSTIN NOLIN R.A.
1 HUNTINGTON AVE.
BOSTON, MA 02116
781.718.8009
dustin@dna-architecture.com

#4 WILLARD ST. CAMBRIDGE, MA

SCALE: 3/16"=1'-0"

DATE: 4/5/2022

REV:

A12

EXISTING REAR ELEVATION

DNA ARCHITECTURE

DUSTIN NOLIN R.A.
1 HUNTINGTON AVE.
BOSTON, MA 02116
781.718.8009
dustin@dna-architecture.com

#4 WILLARD ST.
CAMBRIDGE, MA

SCALE: 3/16"=1'-0"

DATE: 4/5/2022

REV:

A13

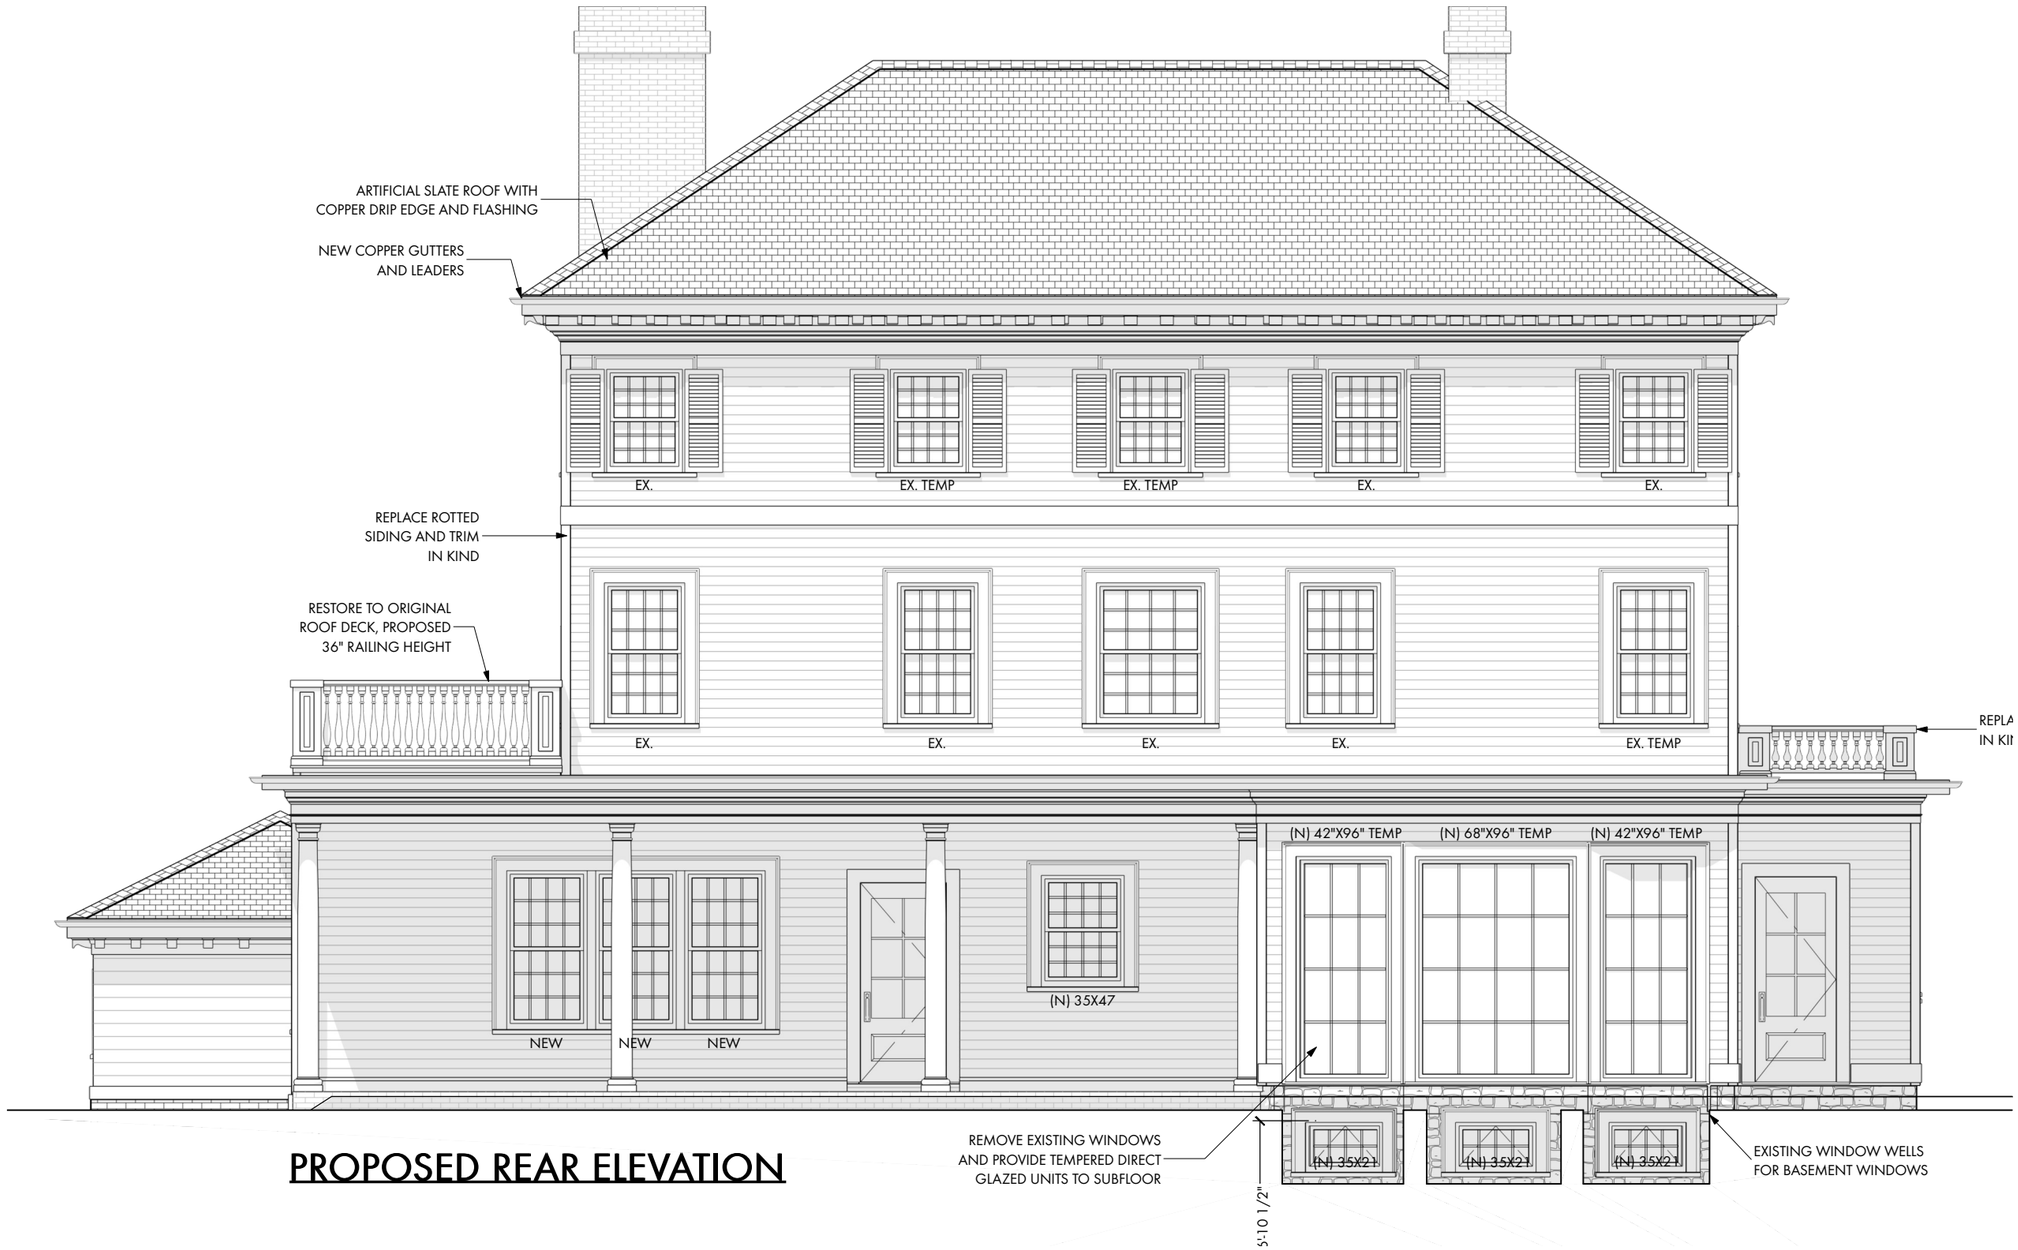

PROPOSED REAR ELEVATION

DNA ARCHITECTURE

DUSTIN NOLIN R.A.
1 HUNTINGTON AVE.
BOSTON, MA 02116
781.718.8009
dustin@dna-architecture.com

#4 WILLARD ST.
CAMBRIDGE, MA

SCALE: 3/16"=1'-0"

DATE: 4/5/2022

REV:

A14

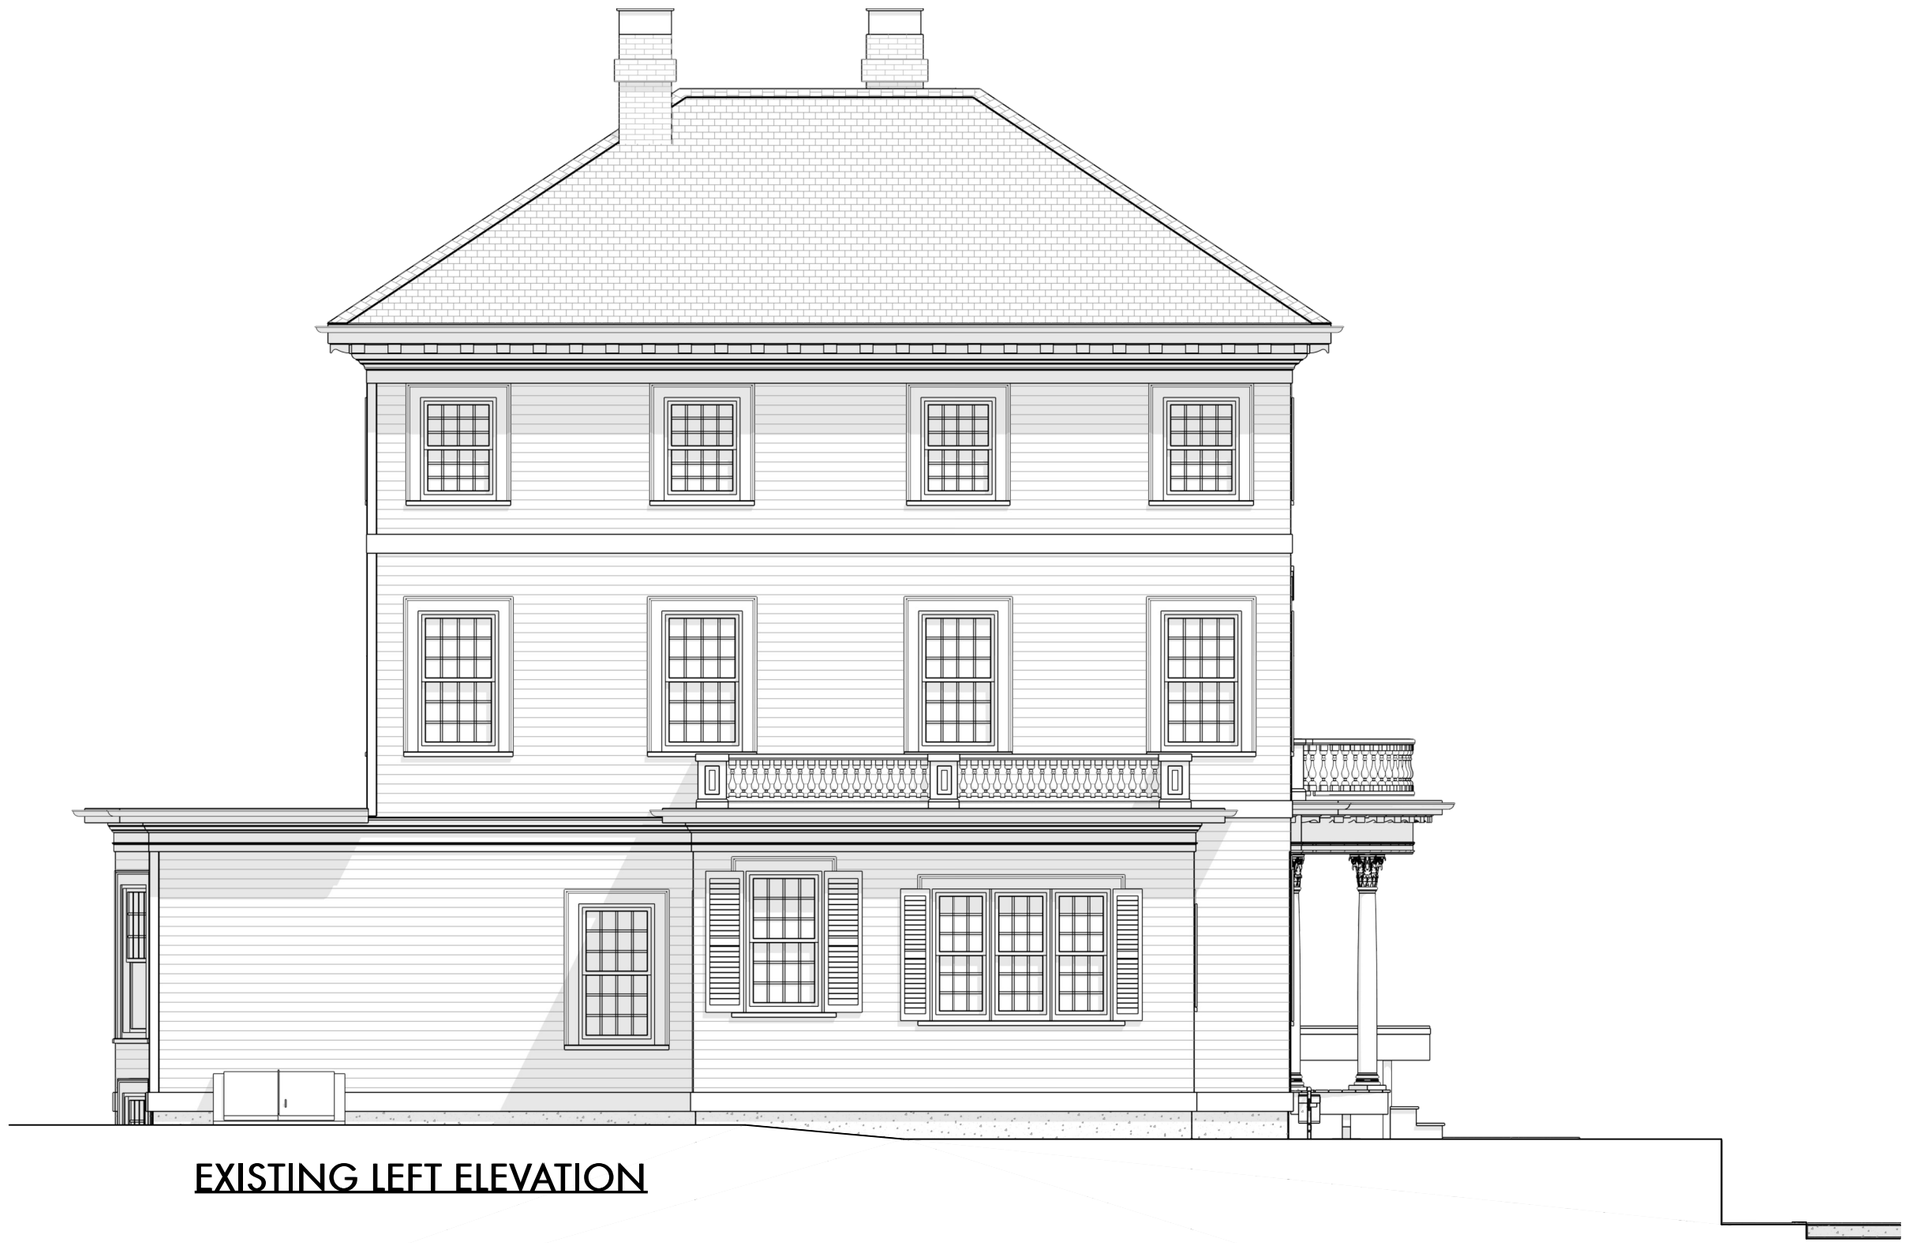

EXISTING LEFT ELEVATION

DNA ARCHITECTURE

DUSTIN NOLIN R.A.
1 HUNTINGTON AVE.
BOSTON, MA 02116
781.718.8009
dustin@dna-architecture.com

#4 WILLARD ST. CAMBRIDGE, MA

SCALE: 3/16"=1'-0"

DATE: 4/5/2022

REV:

A15

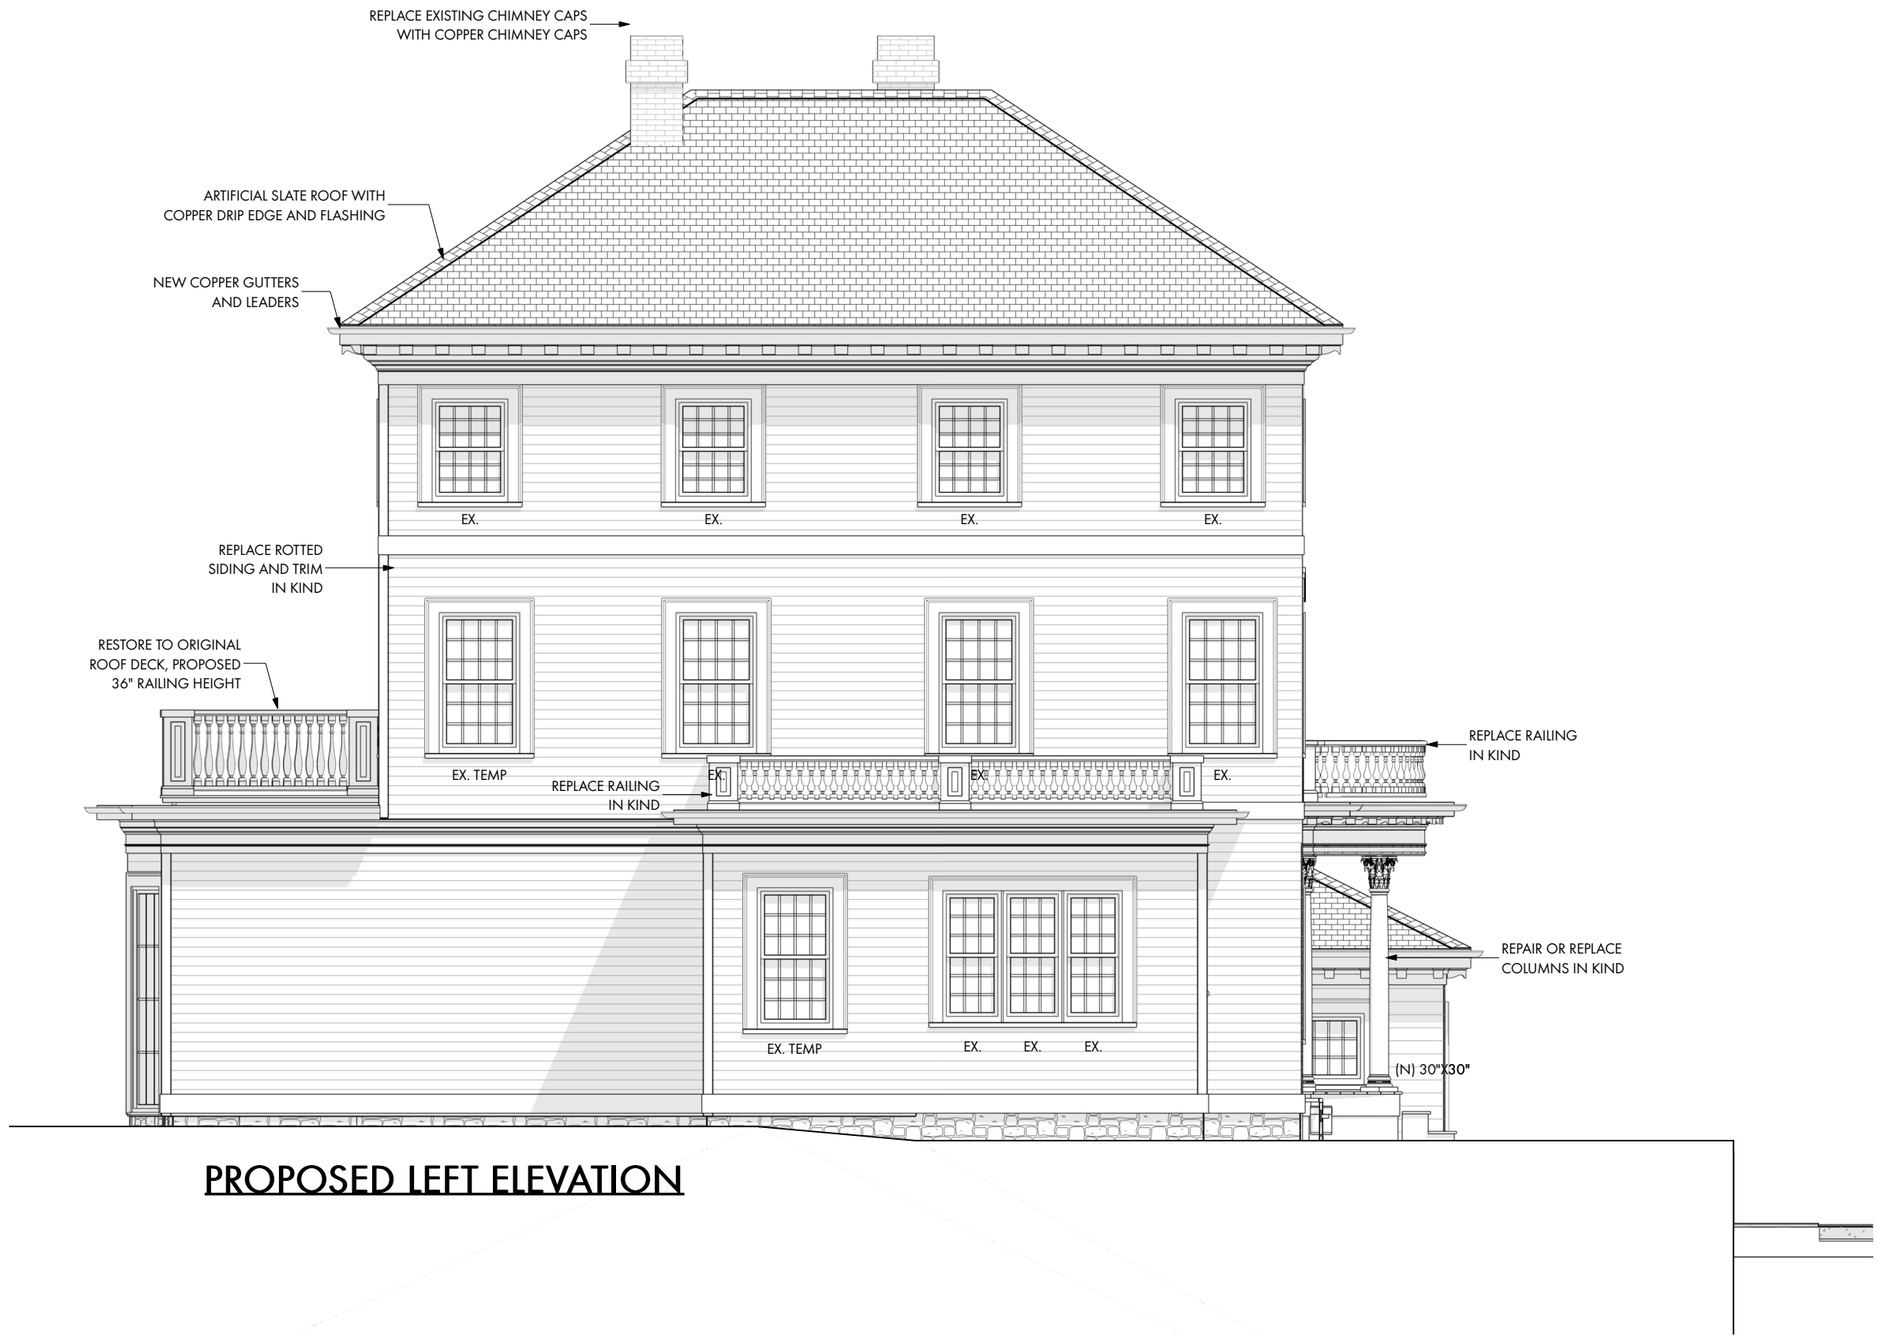

PROPOSED LEFT ELEVATION

DNA ARCHITECTURE

DUSTIN NOLIN R.A.
1 HUNTINGTON AVE.
BOSTON, MA 02116
781.718.8009
dustin@dna-architecture.com

#4 WILLARD ST.
CAMBRIDGE, MA

SCALE: 3/16"=1'-0"

DATE: 4/5/2022

REV:

A16

PROPOSED FRONT ELEVATION

DNA ARCHITECTURE

DUSTIN NOLIN R.A.
1 HUNTINGTON AVE.
BOSTON, MA 02116
781.718.8009
dustin@dna-architecture.com

#4 WILLARD ST.
CAMBRIDGE, MA

SCALE:

DATE: 4/5/2022

REV:

A17

PROPOSED RIGHT ELEVATION

DNA ARCHITECTURE

DUSTIN NOLIN R.A.
1 HUNTINGTON AVE.
BOSTON, MA 02116
781.718.8009
dustin@dna-architecture.com

#4 WILLARD ST.
CAMBRIDGE, MA

SCALE:

DATE: 4/5/2022

REV:

A18

PROPOSED REAR ELEVATION

DNA ARCHITECTURE

DUSTIN NOLIN R.A.
1 HUNTINGTON AVE.
BOSTON, MA 02116
781.718.8009
dustin@dna-architecture.com

#4 WILLARD ST.
CAMBRIDGE, MA

SCALE:

DATE: 4/5/2022

REV:

A19

PROPOSED LEFT ELEVATION

DNA ARCHITECTURE

DUSTIN NOLIN R.A.
1 HUNTINGTON AVE.
BOSTON, MA 02116
781.718.8009
dustin@dna-architecture.com

#4 WILLARD ST.
CAMBRIDGE, MA

SCALE:

DATE: 4/5/2022

REV:

A20

PROPOSED FRONT ELEVATION

DNA ARCHITECTURE

DUSTIN NOLIN R.A.
1 HUNTINGTON AVE.
BOSTON, MA 02116
781.718.8009
dustin@dna-architecture.com

#4 WILLARD ST.
CAMBRIDGE, MA

SCALE:

DATE: 4/5/2022

REV:

A21