# STREETSCAPE IMPROVEMENTS

## VASSAL LANE

August 6, 2015

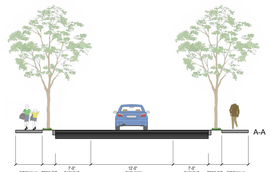


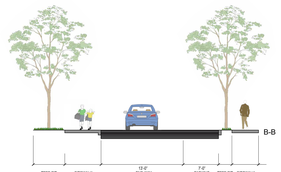


LEGEND

- PROPOSED SIDEWALK
- PROPOSED LAWN AREA
- TRAFFIC LANE DIRECTION
- AT-GRADE CROSSWALK
- RAISED CROSSWALK
- RAISED INTERSECTION
- SIGNIFICANT PRIVATE PROPERTY TREE CANOPY
- EXISTING TREE TO REMAIN (11)
- EXISTING TREE TO REMAIN LESS THAN 36" CLEARANCE (1)
- REMOVE AND REPLACE (5)
- PROPOSED TREE (STREET: 1) (BACK OF SIDEWALK: 8)
- REMOVE EXISTING TREE (3)
- PROPOSED PLANTING

LOSS OF PARKING: 7

SCALE: 1" = 20'-0"

NORTH

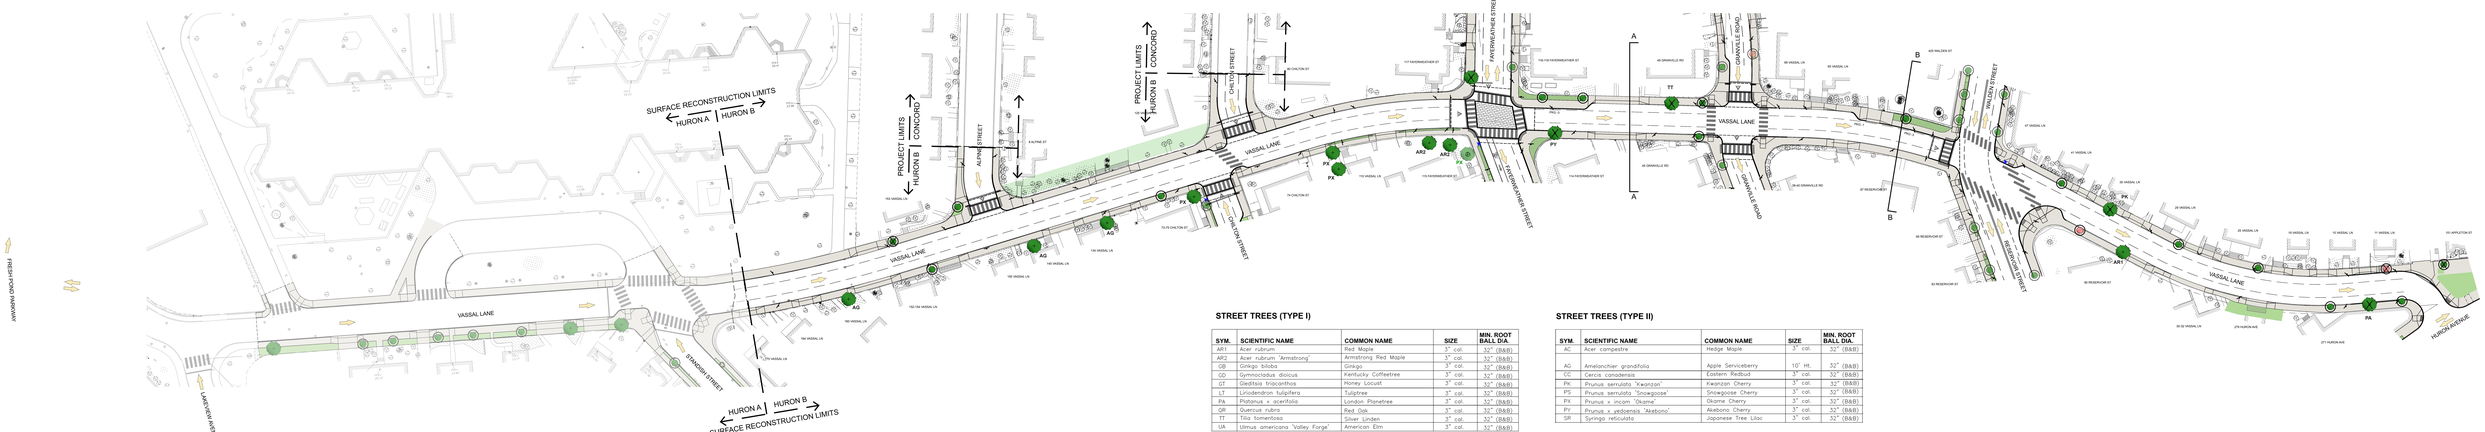


### STREET TREES (TYPE I)

| SYM. | SCIENTIFIC NAME | COMMON NAME | SIZE | MIN. ROOT BALL DIA. |
|---|---|---|---|---|
| AR1 | Acer rubrum | Red Maple | 3" cal. | 32" (B&B) |
| AR2 | Acer rubrum 'Armstrong' | Armstrong Red Maple | 3" cal. | 32" (B&B) |
| GB | Ginkgo biloba | Ginkgo | 3" cal. | 32" (B&B) |
| GD | Gymnocladus dioicus | Kentucky Coffeetree | 3" cal. | 32" (B&B) |
| GT | Gleditsia triacanthos | Honey Locust | 3" cal. | 32" (B&B) |
| LT | Liriodendron tulipifera | Tuliptree | 3" cal. | 32" (B&B) |
| PA | Platanus x acerifolia | London Planetree | 3" cal. | 32" (B&B) |
| QR | Quercus rubra | Red Oak | 3" cal. | 32" (B&B) |
| TT | Tilia tomentosa | Silver Linden | 3" cal. | 32" (B&B) |
| UA | Ulmus americana 'Valley Forge' | American Elm | 3" cal. | 32" (B&B) |

### STREET TREES (TYPE II)

| SYM. | SCIENTIFIC NAME | COMMON NAME | SIZE | MIN. ROOT BALL DIA. |
|---|---|---|---|---|
| AC | Acer campestre | Hedge Maple | 3" cal. | 32" (B&B) |
| AG | Amelanchier grandifolia | Apple Serviceberry | 10' Ht. | 32" (B&B) |
| CC | Cercis canadensis | Eastern Redbud | 3" cal. | 32" (B&B) |
| PK | Prunus serrulata 'Kwanzan' | Kwanzan Cherry | 3" cal. | 32" (B&B) |
| PS | Prunus serrulata 'Snowgoose' | Snowgoose Cherry | 3" cal. | 32" (B&B) |
| PX | Prunus x incam 'Okame' | Okame Cherry | 3" cal. | 32" (B&B) |
| PY | Prunus x yedoensis 'Akebono' | Akebono Cherry | 3" cal. | 32" (B&B) |
| SR | Syringa reticulata | Japanese Tree Lilac | 3" cal. | 32" (B&B) |