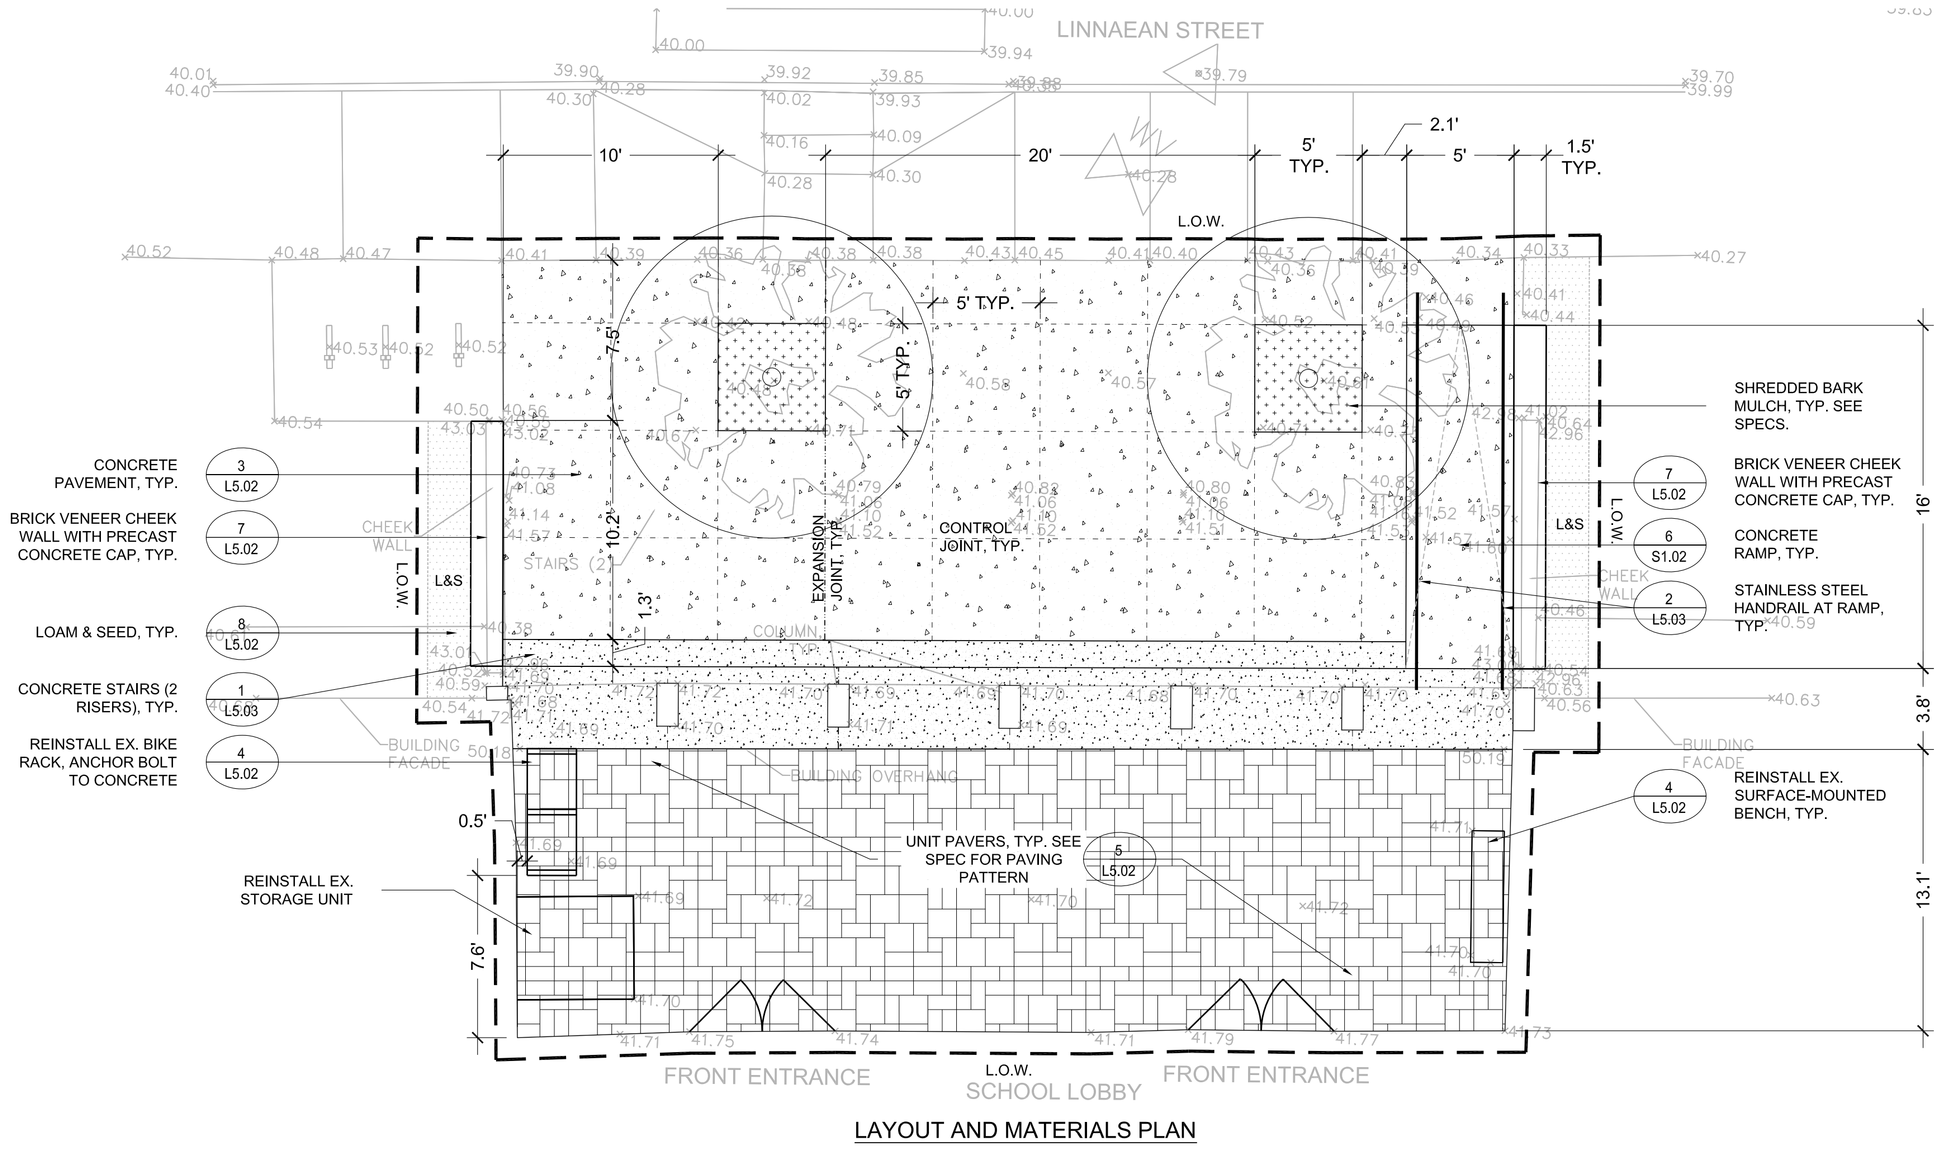

LAYOUT AND MATERIALS PLAN

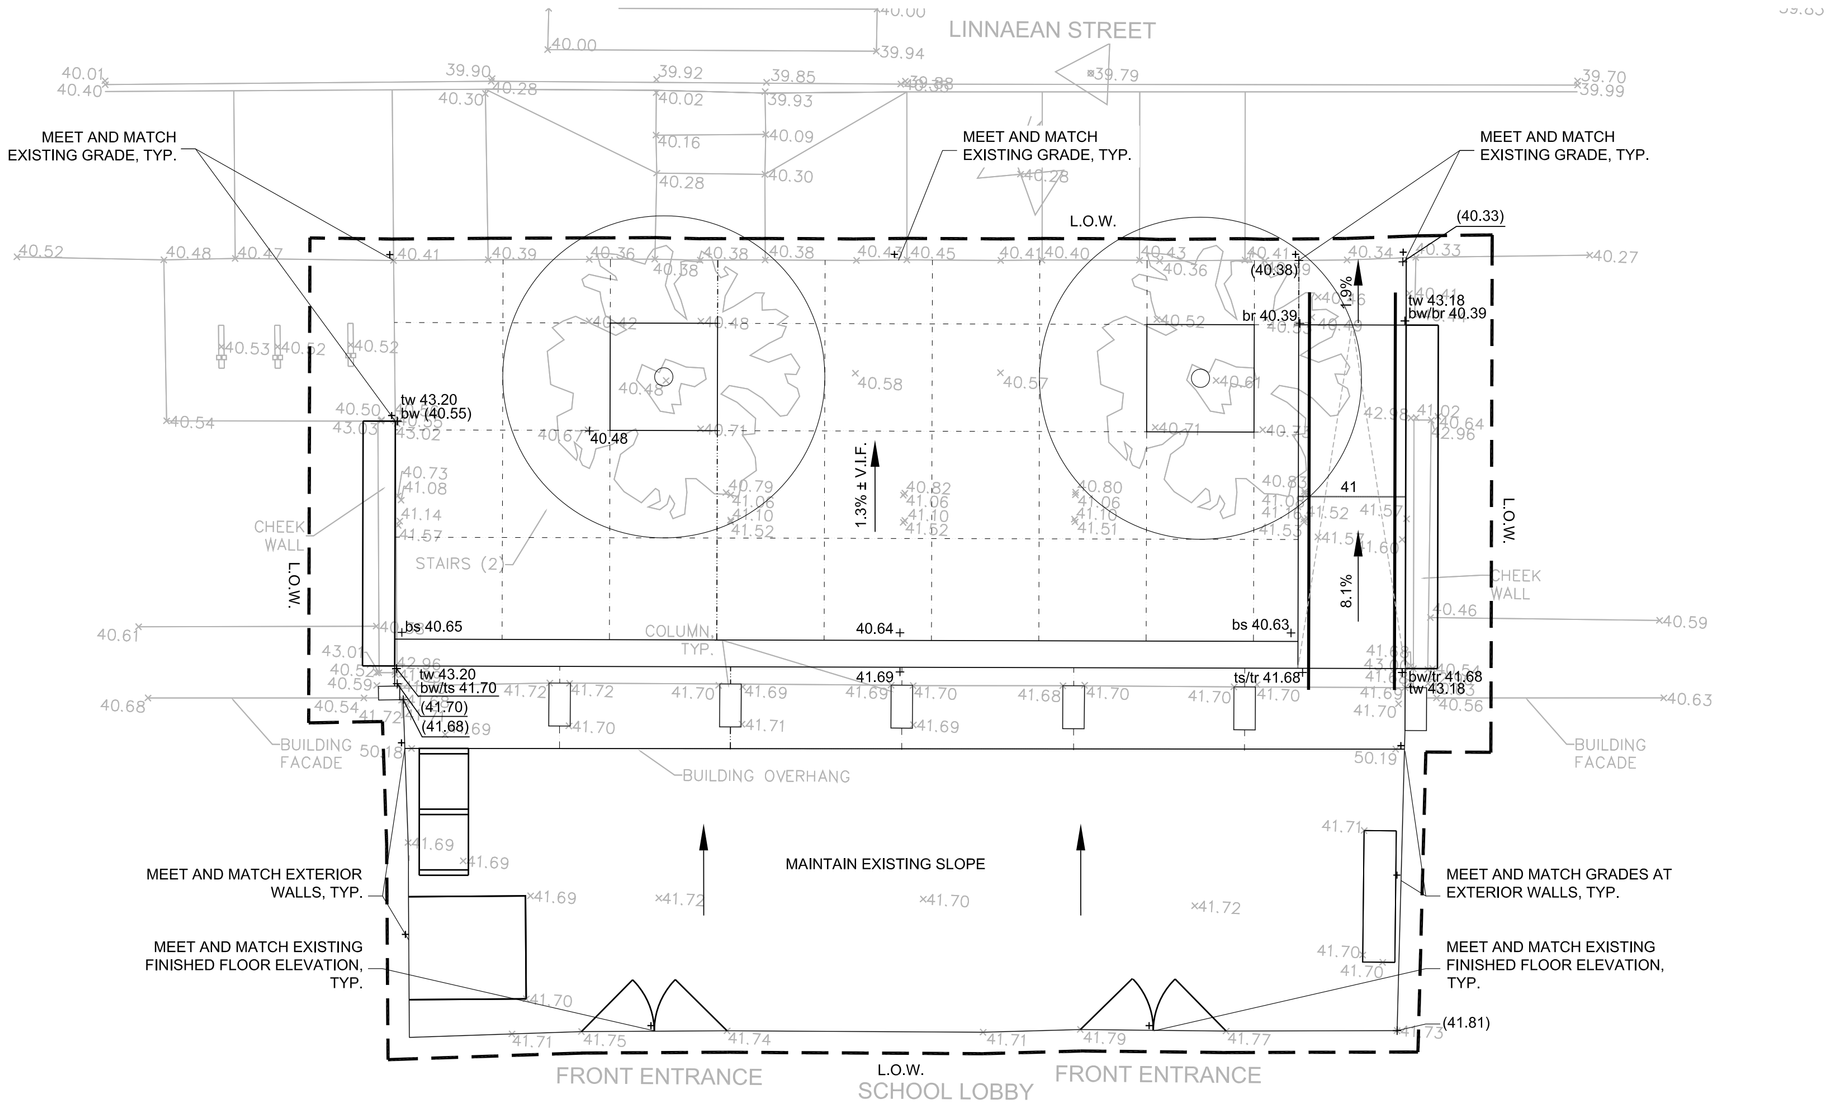

GRADING AND DRAINAGE PLAN

LAYOUT AND MATERIALS LEGEND

L.O.W.	LIMIT OF WORK LINE	
	STAINLESS STEEL HANDRAIL AT RAMP, TYP.	2 L5.03
	CONCRETE PAVEMENT, TYP.	3 L5.02
	CONCRETE STAIRS (2 RISERS), TYP.	1 L5.03
	UNIT PAVERS, TYP.	5 L5.02
	SHREDDED BARK MULCH, TYP.	
L&S	LOAM & SEED, TYP.	8 L5.02
	EXISTING TREE TO REMAIN	
4'-0"	TYP. DIMENSION	

GRADING LEGEND

L.O.W.	LIMIT OF WORK LINE	tr/br	TOP/BOTTOM OF RAMP
199	EXISTING CONTOUR	tw/bw	TOP/BOTTOM OF WALL
		ts/bs	TOP/BOTTOM OF STAIRS
200	PROPOSED 1' CONTOUR	V.I.F.	VERIFY IN FIELD
+199.5	EXISTING SPOT ELEVATION		
+ (199.5)	EXISTING SPOT ELEVATION, V.I.F.		
+ 199.5	PROPOSED SPOT ELEVATION		
1.8%	PROPOSED SLOPE		

0 5 10 15

Project:

CITY OF CAMBRIDGE

Graham & Parks School Front Entry and Back Schoolyard Improvements

Spurr
Weston&Sampson's DESIGN STUDIO
85 Devonshire Street, 3rd Floor
Boston, MA 02109
(617) 412-4480 (800) Sampson
www.westonandsampson.com

Consultants:

Revisions:

Rev	Date	Description

Seal:

CONSTRUCTION DOCUMENTS

Date:	05.14.15
Scale:	AS SHOWN
Drawn By:	CB
Reviewed By:	ERB
Checked By:	CFR
Approved By:	ERB

Drawing Title:

FRONT ENTRANCE LAYOUT AND MATERIALS PLAN & GRADING PLAN

Sheet Number:

L201-F