DANA TO HIGHLAND/CRAWFORD ALTERNATIVE 2

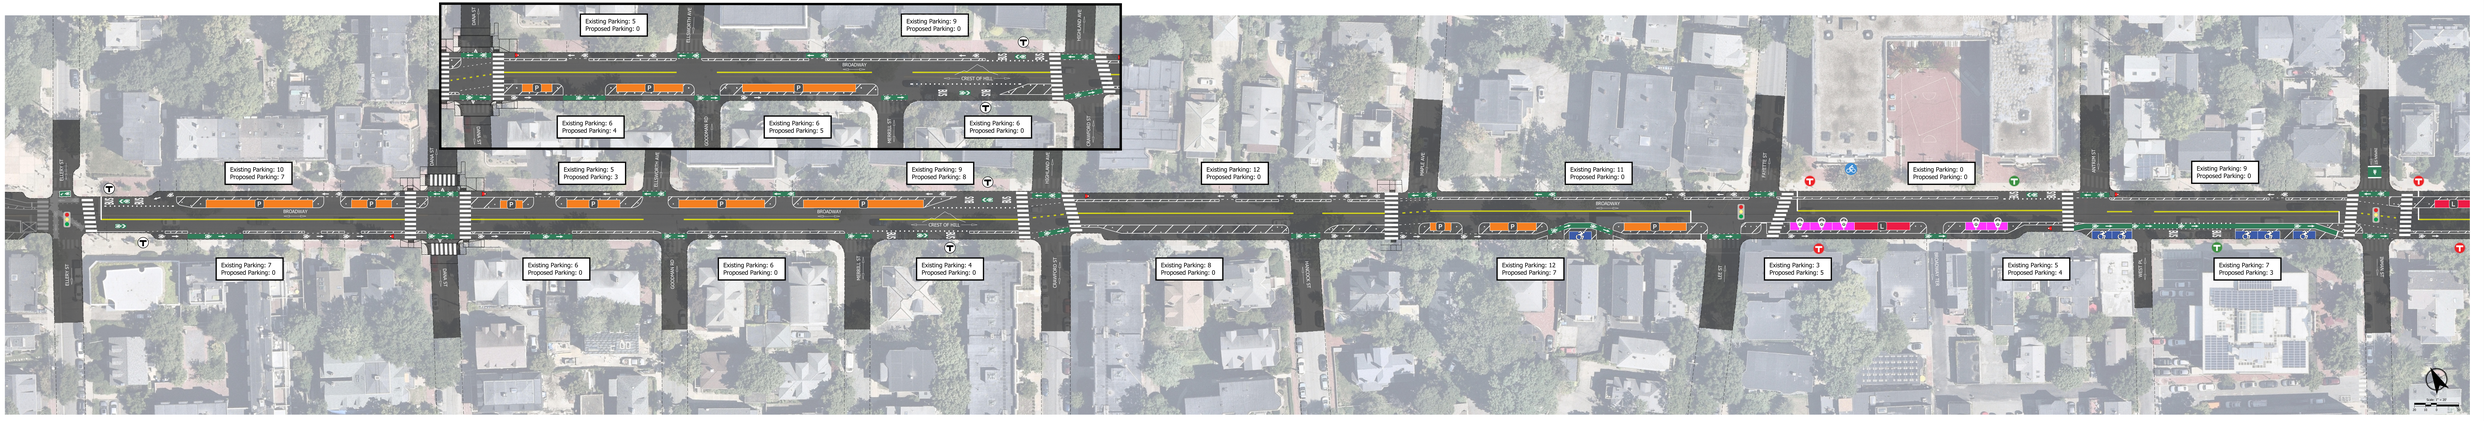

DRAFT CONCEPT DESIGN - NOT FOR CONSTRUCTION

Department of Transportation

CITY OF CAMBRIDGE

KITTELSON & ASSOCIATES

KIMLEY-HORN ASSOCIATES, INC.

Date	Scale	Drawn
Plot Date	Job No.	Sheet
	27477.07	

BROADWAY SEPARATED BIKE LANES

SECTION B: ELLERY ST TO COLUMBIA ST

1

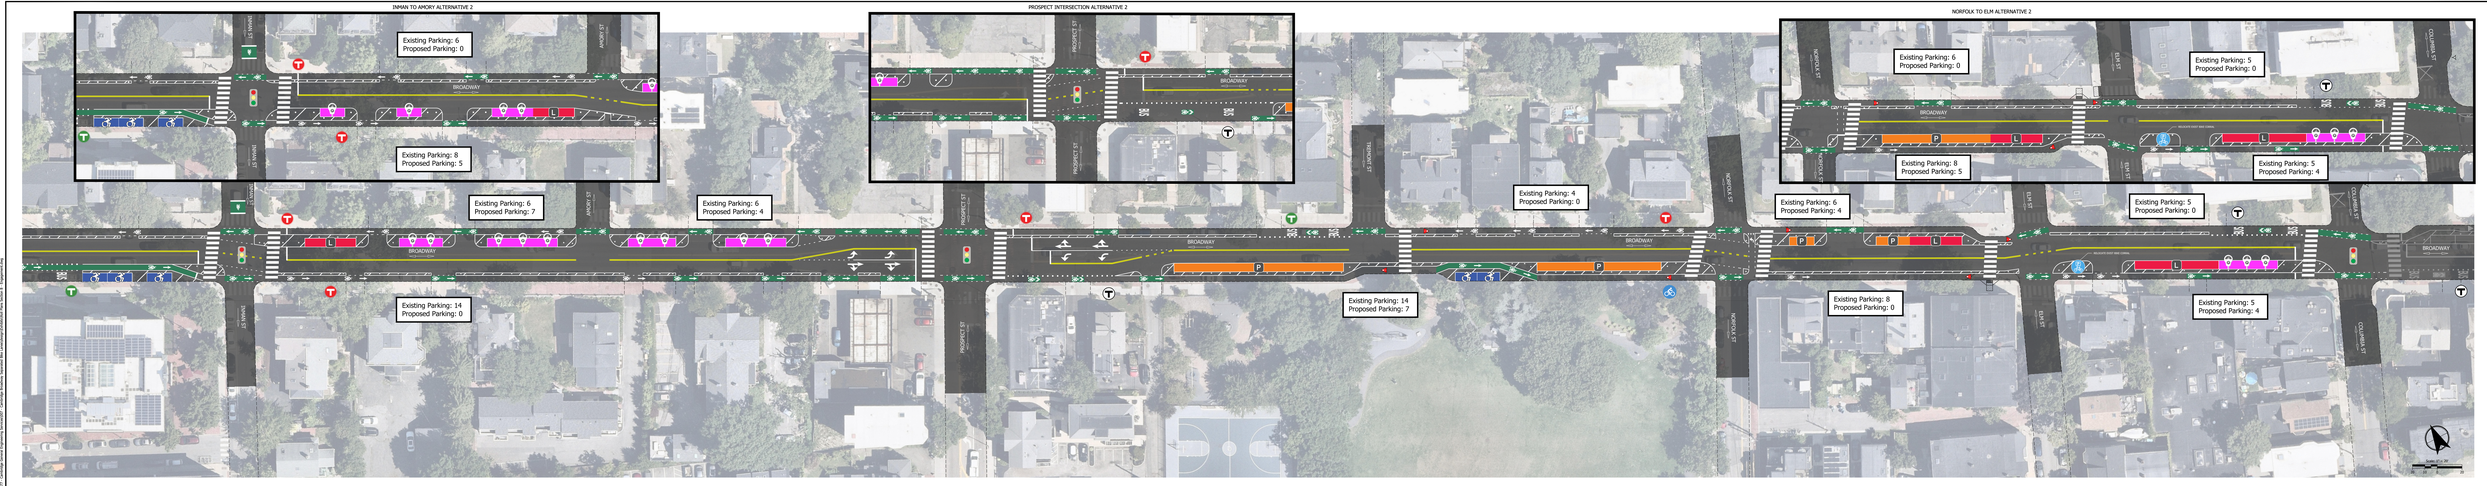

DRAFT CONCEPT DESIGN - NOT FOR CONSTRUCTION

Department of Transportation

CITY OF CAMBRIDGE

KITTELSON & ASSOCIATES

ONE BEACON STREET, SUITE 2400
BOSTON, MA 02108
P 857.217.0500

Submission Date:
12/13/2019

Date	Revision	Revision

PROJECT NO.
27477.07

BROADWAY SEPARATED BIKE LANES

SECTION B: ELLERY ST TO COLUMBIA ST

2