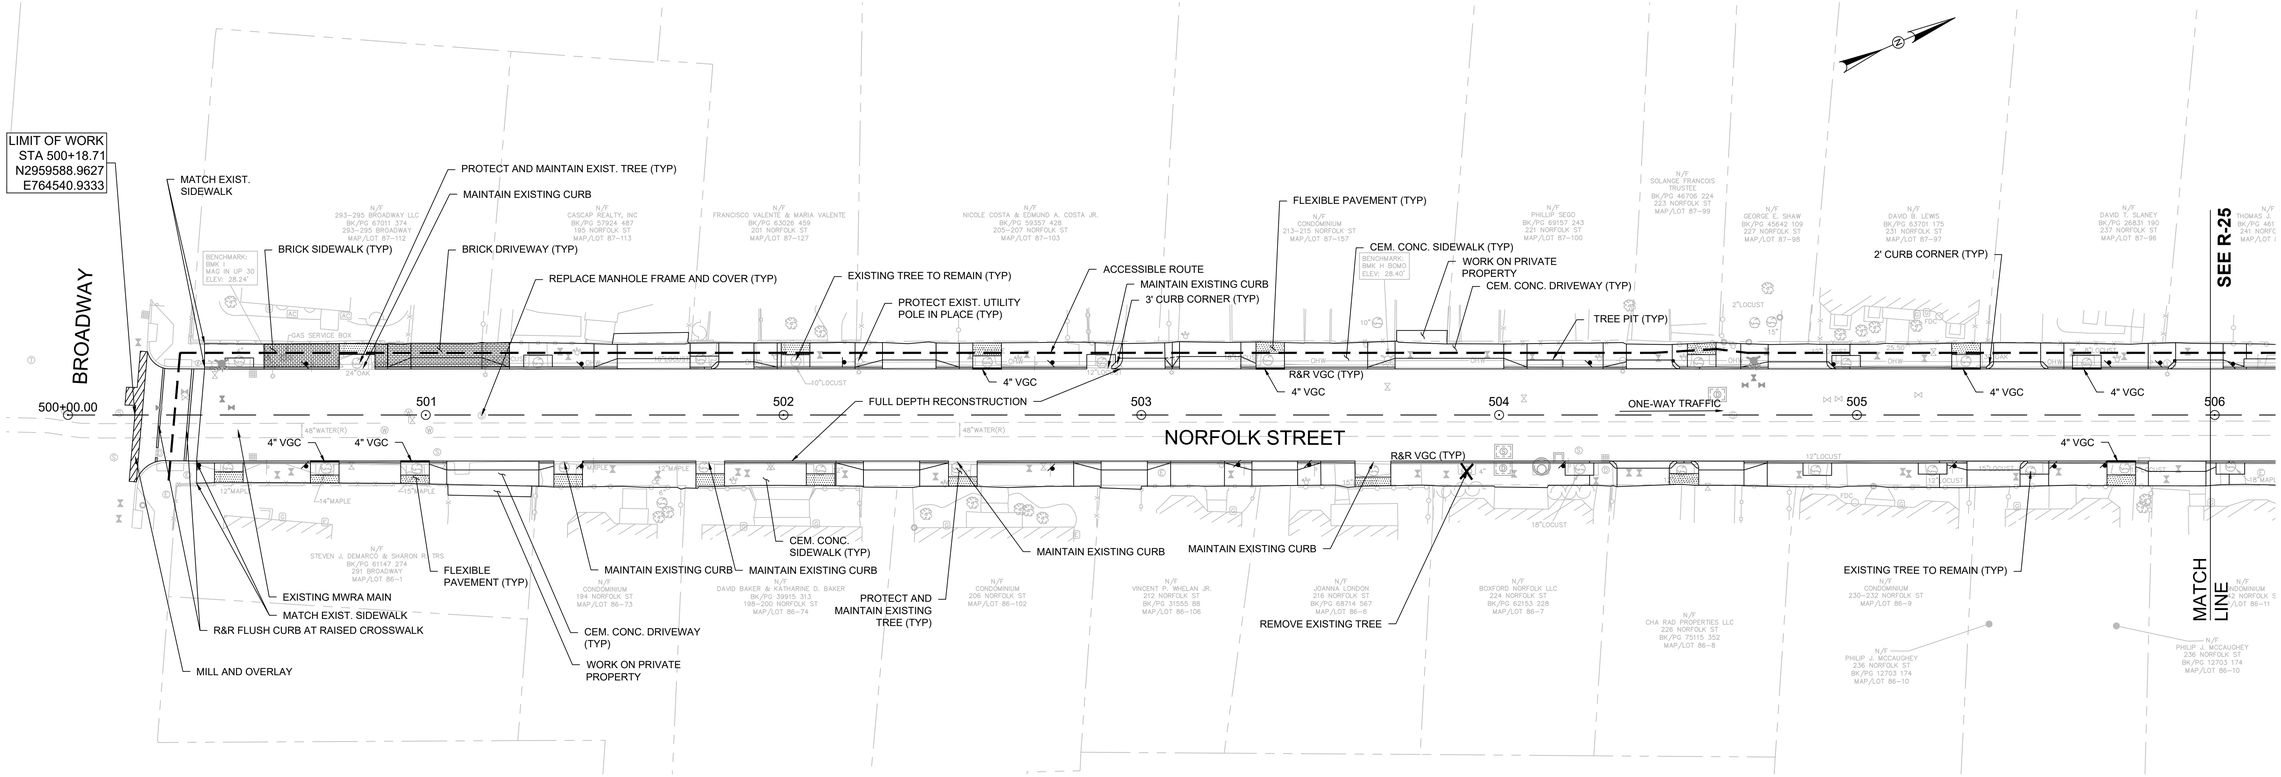

NOTES:

1. CONTRACTOR SHALL ADJUST EXISTING UTILITY COVERS AND CASTINGS TO ALL INTERIM AND FINAL GRADES. CONTRACTOR TO COORDINATE WITH RESPECTIVE UTILITY COMPANIES FOR GAS/TELECOM/CABLE/ELECTRIC.
2. ALL VERTICAL GRANITE CURBING WITHIN WORK LIMITS SHALL BE REMOVED AND RESET UNLESS OTHERWISE NOTED. CURB THAT IS VISIBLY IMPACTED BY ADJACENT TREES AND/OR TREE ROOTS SHALL NOT BE REMOVED WITHOUT AUTHORIZATION FROM THE RESIDENT ENGINEER OR CITY OF CAMBRIDGE.
3. AT LOCATIONS WITH EXISTING TREES TO REMAIN, CONTRACTOR SHALL MAINTAIN 3'-0" MINIMUM WIDE SIDEWALK BETWEEN TREE PIT AND BACK OF SIDEWALK UNLESS SHOWN OTHERWISE ON THE PLANS. AT LOCATIONS WITH PROPOSED OR REPLACED TREES, 4'-0" MINIMUM WIDE SIDEWALK SHALL BE PROVIDED BETWEEN TREE PIT AND BACK OF SIDEWALK.
4. CONTRACTOR TO ADJUST TREE PIT OPENINGS AS NECESSARY TO MAINTAIN A MINIMUM AREA OF 20 SF.
5. ALL EXISTING TREES AND SHRUBS SHALL BE RETAINED UNLESS OTHERWISE NOTED.
6. ALL EXISTING FEATURES AT BACK OF SIDEWALK SHALL REMAIN IN PLACE UNLESS OTHERWISE NOTED. DAMAGES OR DISLODGING OF FEATURES AT BACK OF SIDEWALK SHALL BE REPAIRED/REPLACED AT CONTRACTOR'S EXPENSE.
7. CONTRACTOR SHALL MATCH THE EXISTING ROADWAY PAVEMENT GRADE AT THE LIMIT OF PROPOSED PAVEMENT MILLING AND OVERLAY. THE JOINT BETWEEN EXISTING AND PROPOSED PAVEMENT SHALL BE TREATED WITH PAVEMENT SEALANT AND HOT POURED RUBBERIZED ASPHALT SEALER.
8. ALL EXISTING SIGN POSTS SHALL BE REMOVED AND REPLACED UNLESS OTHERWISE NOTED. ALL PROPOSED SIGNS SHALL BE LOCATED A LATERAL CLEARANCE OF 1' FROM THE BACK OF THE CURB BUT NOT LESS THAN 4' FROM THE BACK OF SIDEWALK.
9. AT EXISTING TREE LOCATIONS WITH LARGE, MATURE ROOTS, APPROXIMATE LIMITS OF FLEXI-PAVE ARE INDICATED ON THE DRAWINGS. LIMITS OF FLEXI-PAVE SHALL BE FINALIZED IN THE FIELD BY THE RESIDENT ENGINEER AND CITY OF CAMBRIDGE UPON THE REMOVAL OF THE EXISTING SIDEWALK AND REVIEW OF ROOT LOCATIONS.
10. CONTRACTOR SHALL NOT PERFORM ANY WORK ON PRIVATE PROPERTY UNTIL A SIGNED RIGHT-OF-ENTRY (ROE) IS RECEIVED FROM THE PROPERTY OWNER. THE CONTRACTOR IS RESPONSIBLE FOR COORDINATING ROE WITH THE PROPERTY OWNER
11. CONTRACTOR SHALL MATCH EXISTING GRADE AT BACK OF SIDEWALK LIMITS. REVIEW OF ALL SIDEWALK FORMS SHALL BE COORDINATED WITH THE ENGINEER PRIOR TO PLACEMENT OF CONCRETE FOR LOCATIONS WHERE PRIVATE PROPERTY RESTORATION IS REQUIRED TO MEET DRAINAGE REQUIREMENTS AND BACK OF SIDEWALK GRADE. ALL PRIVATE PROPERTY RESTORATION WORK SHALL BE COORDINATED WITH THE PRIVATE PROPERTY OWNER AND ENGINEER PRIOR TO THE START OF WORK.
12. EXIST. MWRA 48" WATER MAIN. REFER TO MWRA RECORD DRAWINGS AND UTILITY SHEETS FOR LOCATION AND DEPTH. CONTRACTOR SHALL COMPLY WITH ALL REQUIREMENTS OF THE 8(M) PERMIT INCLUDING VACUUM EXCAVATION AROUND THE MWRA WATER MAIN.
13. THE MWRA MAY REQUIRE A CONSTRUCTION PLAN ALONG WITH AN ANALYSIS OF THE MWRA'S PIPELINE (PREPARED BY A PROFESSIONAL ENGINEER LICENSED IN THE STATE OF MASSACHUSETTS). THE PIPELINE ANALYSIS SHALL TAKE INTO CONSIDERATION THE CONSTRUCTION EQUIPMENT, WHICH WOULD BE USED OVER THE AUTHORITY'S PIPELINE IN INSTANCES WHERE THE EXISTING ROADWAY SURFACE WILL BE COMPLETELY EXCAVATED AWAY REMOVING THE PROTECTION OF THE HS-20 SURFACE LOADING BARRIER. THE CONSTRUCTION PLAN AND SUPPORTING CALCULATIONS WILL NEED TO BE SUBMITTED TO THE MWRA FOR REVIEW. THE CONTRACTOR'S OPERATIONS SHALL NOT INCREASE THE LOADING ON THE MWRA 48" WATER MAIN. THIS SHALL INCLUDE WORK TO REMOVE EXISTING PAVEMENTS AND SUBGRADE, AND INSTALLATION OF NEW SUBGRADE AND BINDER.

0 20 40
SCALE: 1" = 20' SCALE IN FEET

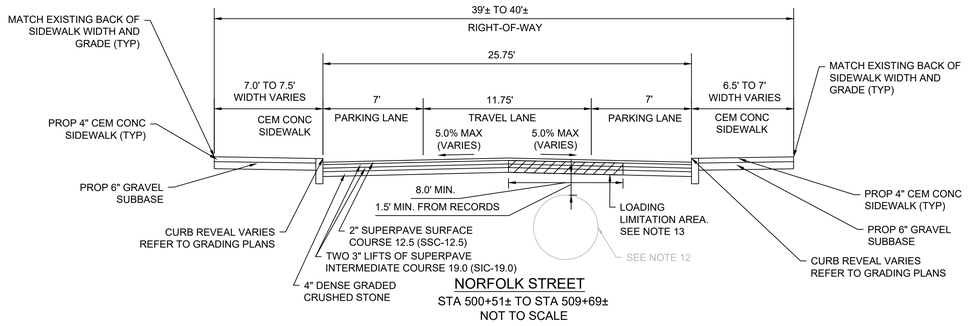

NORFOLK STREET
STA 500+51± TO STA 509+69±
NOT TO SCALE

PAVEMENT AND SIDEWALK NOTES:

FULL DEPTH PAVEMENT:

SURFACE: 2" SUPERPAVE SURFACE COURSE 12.5 (SSC-12.5) OVER TWO 3" LIFTS OF SUPERPAVE INTERMEDIATE COURSE 19.0 (SIC-19.0) OVER

BASE: 4" DENSE GRADED CRUSHED STONE

ASPHALT EMULSION FOR TACK COAT:

ASPHALT EMULSION FOR TACK COAT SHALL BE PLACED ON ALL MILLED SURFACES (APPLICATION RATE=0.07 GAL/SY) AND BETWEEN ALL NEW PAVEMENT LAYERS (APPLICATION RATE=0.05 GAL/SY)

CEMENT CONCRETE SIDEWALK:

SURFACE: 4" CEMENT CONCRETE SIDEWALK OVER

SUBBASE: 6" GRAVEL BORROW TYPE b

CEMENT CONCRETE CURB RAMPS, CEMENT CONCRETE SIDEWALK AT CURB EXTENSIONS, AND DRIVEWAYS:

SURFACE: 6" CEMENT CONCRETE SIDEWALK OVER

SUBBASE: 6" GRAVEL BORROW TYPE b

BRICK SIDEWALK AND DRIVEWAYS:

SURFACE: 2-1/4" BRICK OVER

SUBBASE: TACK COAT
3/4" SAND-ASPHALT SETTING BED
ASPHALT TACK COAT
4" ASPHALT BINDER COURSE
8" GRAVEL BORROW TYPE b

100% DESIGN
NOT FOR CONSTRUCTION

DRAWING PATH: L:\City of Cambridge MA\20231168.011A-Cambridge MA- Complete Sts\Working\Drawings\Production Drawings\C90C26_CONST-NORFOLK.dwg

KLEINFELDER Bright People. Right Solutions.

Bowman

HATCH

Scale	AS NOTED				
Date	NOVEMBER 2025				
Job No.	20231168.011A				
Designed by	JJT/PDG				
Drawn by	KAM				
Checked by	BMS	No.	Description	Date	
Approved by	PFB	REVISIONS			

THE WORKS — CAMBRIDGE DEPARTMENT OF PUBLIC WORKS

Client: CITY OF CAMBRIDGE, MASSACHUSETTS

Project: COMPLETE STREETS CONTRACT 26 - A ROADWAY IMPROVEMENT PROJECT

Drawing: CONSTRUCTION PLAN NORFOLK STREET - SHEET 1 OF 4

Sheet: R-24

File No.: XXXXX

L:\City of Cambridge MA\20231168.011A-Cambridge MA- Complete Sts\Working\Drawings\Production Drawings\C90C26_CONST-NORFOLK.dwg, 3/10/2026 12:24:55 PM, AutoCAD PDF (General Documentation).pc3

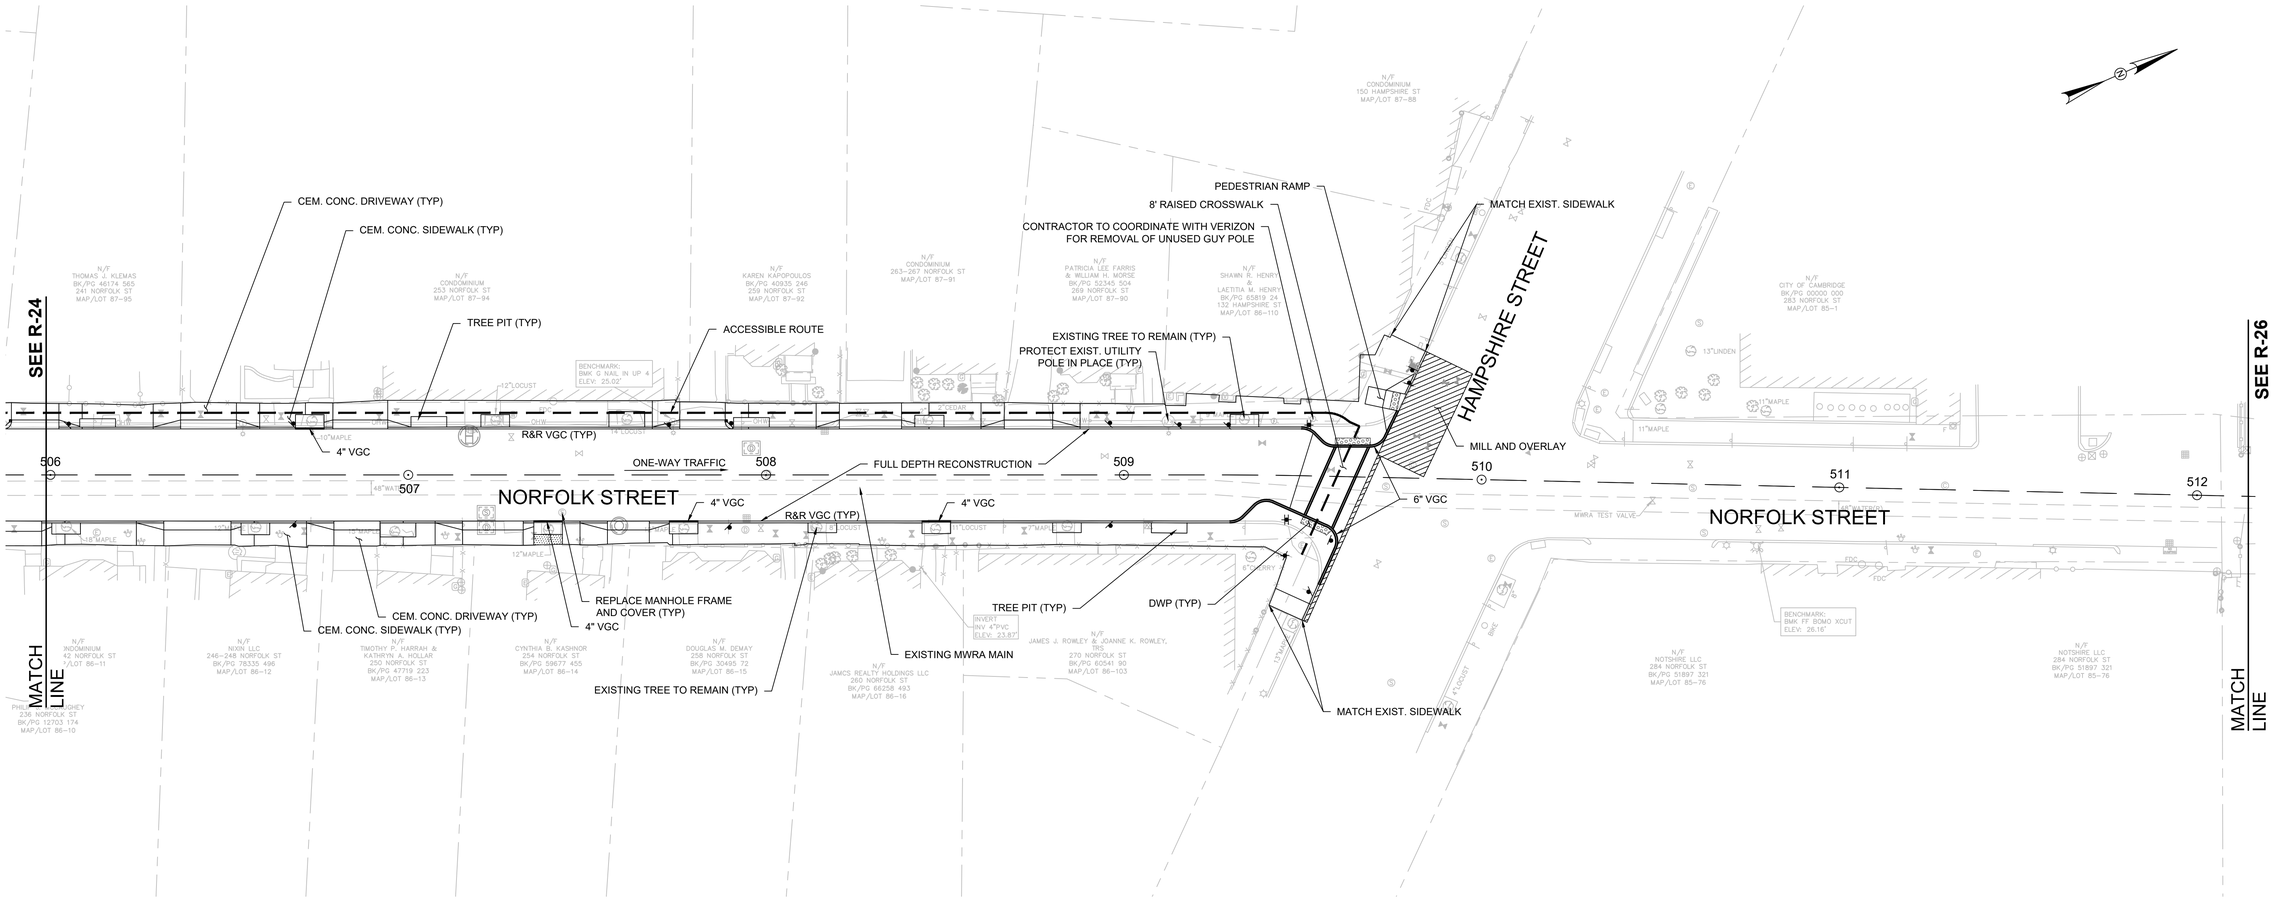

NOTES:

1. CONTRACTOR SHALL ADJUST EXISTING UTILITY COVERS AND CASTINGS TO ALL INTERIM AND FINAL GRADES. CONTRACTOR TO COORDINATE WITH RESPECTIVE UTILITY COMPANIES FOR GAS/TELECOM/CABLE/ELECTRIC.
2. ALL VERTICAL GRANITE CURBING WITHIN WORK LIMITS SHALL BE REMOVED AND RESET UNLESS OTHERWISE NOTED. CURB THAT IS VISIBLY IMPACTED BY ADJACENT TREES AND/OR TREE ROOTS SHALL NOT BE REMOVED WITHOUT AUTHORIZATION FROM THE RESIDENT ENGINEER OR CITY OF CAMBRIDGE.
3. AT LOCATIONS WITH EXISTING TREES TO REMAIN, CONTRACTOR SHALL MAINTAIN 3'-0" MINIMUM WIDE SIDEWALK BETWEEN TREE PIT AND BACK OF SIDEWALK UNLESS SHOWN OTHERWISE ON THE PLANS. AT LOCATIONS WITH PROPOSED OR REPLACED TREES, 4'-0" MINIMUM WIDE SIDEWALK SHALL BE PROVIDED BETWEEN TREE PIT AND BACK OF SIDEWALK.
4. CONTRACTOR TO ADJUST TREE PIT OPENINGS AS NECESSARY TO MAINTAIN A MINIMUM AREA OF 20 SF.
5. ALL EXISTING TREES AND SHRUBS SHALL BE RETAINED UNLESS OTHERWISE NOTED.
6. ALL EXISTING FEATURES AT BACK OF SIDEWALK SHALL REMAIN IN PLACE UNLESS OTHERWISE NOTED. DAMAGES OR DISLODGING OF FEATURES AT BACK OF SIDEWALK SHALL BE REPAIRED/REPLACED AT CONTRACTOR'S EXPENSE.
7. CONTRACTOR SHALL MATCH THE EXISTING ROADWAY PAVEMENT GRADE AT THE LIMIT OF PROPOSED PAVEMENT MILLING AND OVERLAY. THE JOINT BETWEEN EXISTING AND PROPOSED PAVEMENT SHALL BE TREATED WITH PAVEMENT SEALANT AND HOT POURED RUBBERIZED ASPHALT SEALER.
8. ALL EXISTING SIGN POSTS SHALL BE REMOVED AND REPLACED UNLESS OTHERWISE NOTED. ALL PROPOSED SIGNS SHALL BE LOCATED A LATERAL CLEARANCE OF 1' FROM THE BACK OF THE CURB BUT NOT LESS THAN 4' FROM THE BACK OF SIDEWALK.
9. AT EXISTING TREE LOCATIONS WITH LARGE, MATURE ROOTS, APPROXIMATE LIMITS OF FLEXI-PAVE ARE INDICATED ON THE DRAWINGS. LIMITS OF FLEXI-PAVE SHALL BE FINALIZED IN THE FIELD BY THE RESIDENT ENGINEER AND CITY OF CAMBRIDGE UPON THE REMOVAL OF THE EXISTING SIDEWALK AND REVIEW OF ROOT LOCATIONS.
10. CONTRACTOR SHALL NOT PERFORM ANY WORK ON PRIVATE PROPERTY UNTIL A SIGNED RIGHT-OF-ENTRY (ROE) IS RECEIVED FROM THE PROPERTY OWNER. THE CONTRACTOR IS RESPONSIBLE FOR COORDINATING ROE WITH THE PROPERTY OWNER
11. CONTRACTOR SHALL MATCH EXISTING GRADE AT BACK OF SIDEWALK LIMITS. REVIEW OF ALL SIDEWALK FORMS SHALL BE COORDINATED WITH THE ENGINEER PRIOR TO PLACEMENT OF CONCRETE FOR LOCATIONS WHERE PRIVATE PROPERTY RESTORATION IS REQUIRED TO MEET DRAINAGE REQUIREMENTS AND BACK OF SIDEWALK GRADE. ALL PRIVATE PROPERTY RESTORATION WORK SHALL BE COORDINATED WITH THE PRIVATE PROPERTY OWNER AND ENGINEER PRIOR TO THE START OF WORK.
12. EXIST. MWRA 48" WATER MAIN. REFER TO MWRA RECORD DRAWINGS AND UTILITY SHEETS FOR LOCATION AND DEPTH. CONTRACTOR SHALL COMPLY WITH ALL REQUIREMENTS OF THE 8(M) PERMIT INCLUDING VACUUM EXCAVATION AROUND THE MWRA WATER MAIN.
13. THE MWRA MAY REQUIRE A CONSTRUCTION PLAN ALONG WITH AN ANALYSIS OF THE MWRA'S PIPELINE (PREPARED BY A PROFESSIONAL ENGINEER LICENSED IN THE STATE OF MASSACHUSETTS). THE PIPELINE ANALYSIS SHALL TAKE INTO CONSIDERATION THE CONSTRUCTION EQUIPMENT, WHICH WOULD BE USED OVER THE AUTHORITY'S PIPELINE IN INSTANCES WHERE THE EXISTING ROADWAY SURFACE WILL BE COMPLETELY EXCAVATED AWAY REMOVING THE PROTECTION OF THE HS-20 SURFACE LOADING BARRIER. THE CONSTRUCTION PLAN AND SUPPORTING CALCULATIONS WILL NEED TO BE SUBMITTED TO THE MWRA FOR REVIEW. THE CONTRACTOR'S OPERATIONS SHALL NOT INCREASE THE LOADING ON THE MWRA 48" WATER MAIN. THIS SHALL INCLUDE WORK TO REMOVE EXISTING PAVEMENTS AND SUBGRADE, AND INSTALLATION OF NEW SUBGRADE AND BINDER.

0 20 40
SCALE: 1" = 20' SCALE IN FEET

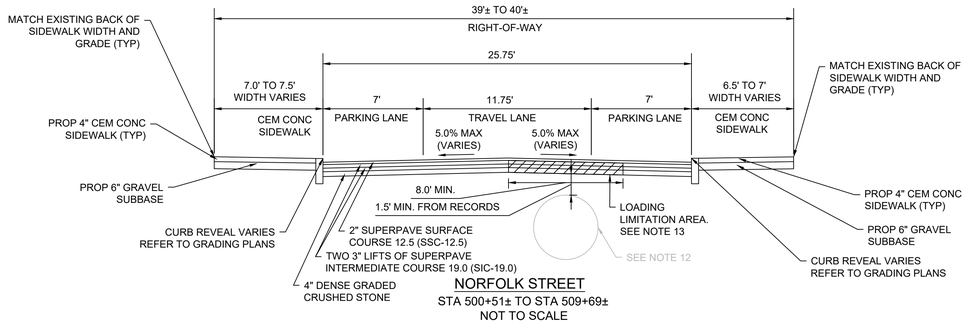

NORFOLK STREET
STA 500+51± TO STA 509+69±
NOT TO SCALE

PAVEMENT AND SIDEWALK NOTES:

FULL DEPTH PAVEMENT:

SURFACE: 2" SUPERPAVE SURFACE COURSE 12.5 (SSC-12.5) OVER TWO 3" LIFTS OF SUPERPAVE INTERMEDIATE COURSE 19.0 (SIC-19.0) OVER

BASE: 4" DENSE GRADED CRUSHED STONE

ASPHALT EMULSION FOR TACK COAT:

ASPHALT EMULSION FOR TACK COAT SHALL BE PLACED ON ALL MILLED SURFACES (APPLICATION RATE=0.07 GAL/SY) AND BETWEEN ALL NEW PAVEMENT LAYERS (APPLICATION RATE=0.05 GAL/SY)

CEMENT CONCRETE SIDEWALK:

SURFACE: 4" CEMENT CONCRETE SIDEWALK OVER

SUBBASE: 6" GRAVEL BORROW TYPE b

CEMENT CONCRETE CURB RAMPS, CEMENT CONCRETE SIDEWALK AT CURB EXTENSIONS, AND DRIVEWAYS:

SURFACE: 6" CEMENT CONCRETE SIDEWALK OVER

SUBBASE: 6" GRAVEL BORROW TYPE b

100% DESIGN
NOT FOR CONSTRUCTION

DRAWING PATH: L:\City of Cambridge MA\20231168.011A-Cambridge MA- Complete Sts\Working\Drawings\Production Drawings\C90C26_CONST-NORFOLK.dwg

KLEINFELDER Bright People. Right Solutions.
Bowman
HATCH

Scale	AS NOTED				
Date	NOVEMBER 2025				
Job No.	20231168.011A				
Designed by	JJT/PDG				
Drawn by	KAM				
Checked by	BMS	No.	Description	Date	
Approved by	PFB	REVISIONS			

THE WORKS — CAMBRIDGE DEPARTMENT OF PUBLIC WORKS

Client: CITY OF CAMBRIDGE, MASSACHUSETTS
Project: COMPLETE STREETS CONTRACT 26 - A ROADWAY IMPROVEMENT PROJECT
Drawing: CONSTRUCTION PLAN NORFOLK STREET - SHEET 2 OF 4
Sheet: R-25
File No.: XXXXX

L:\City of Cambridge MA\20231168.011A-Cambridge MA- Complete Sts\Working\Drawings\Production Drawings\C90C26_CONST-NORFOLK.dwg, 3/10/2026 12:25:05 PM, AutoCAD PDF (General Documentation).pc3

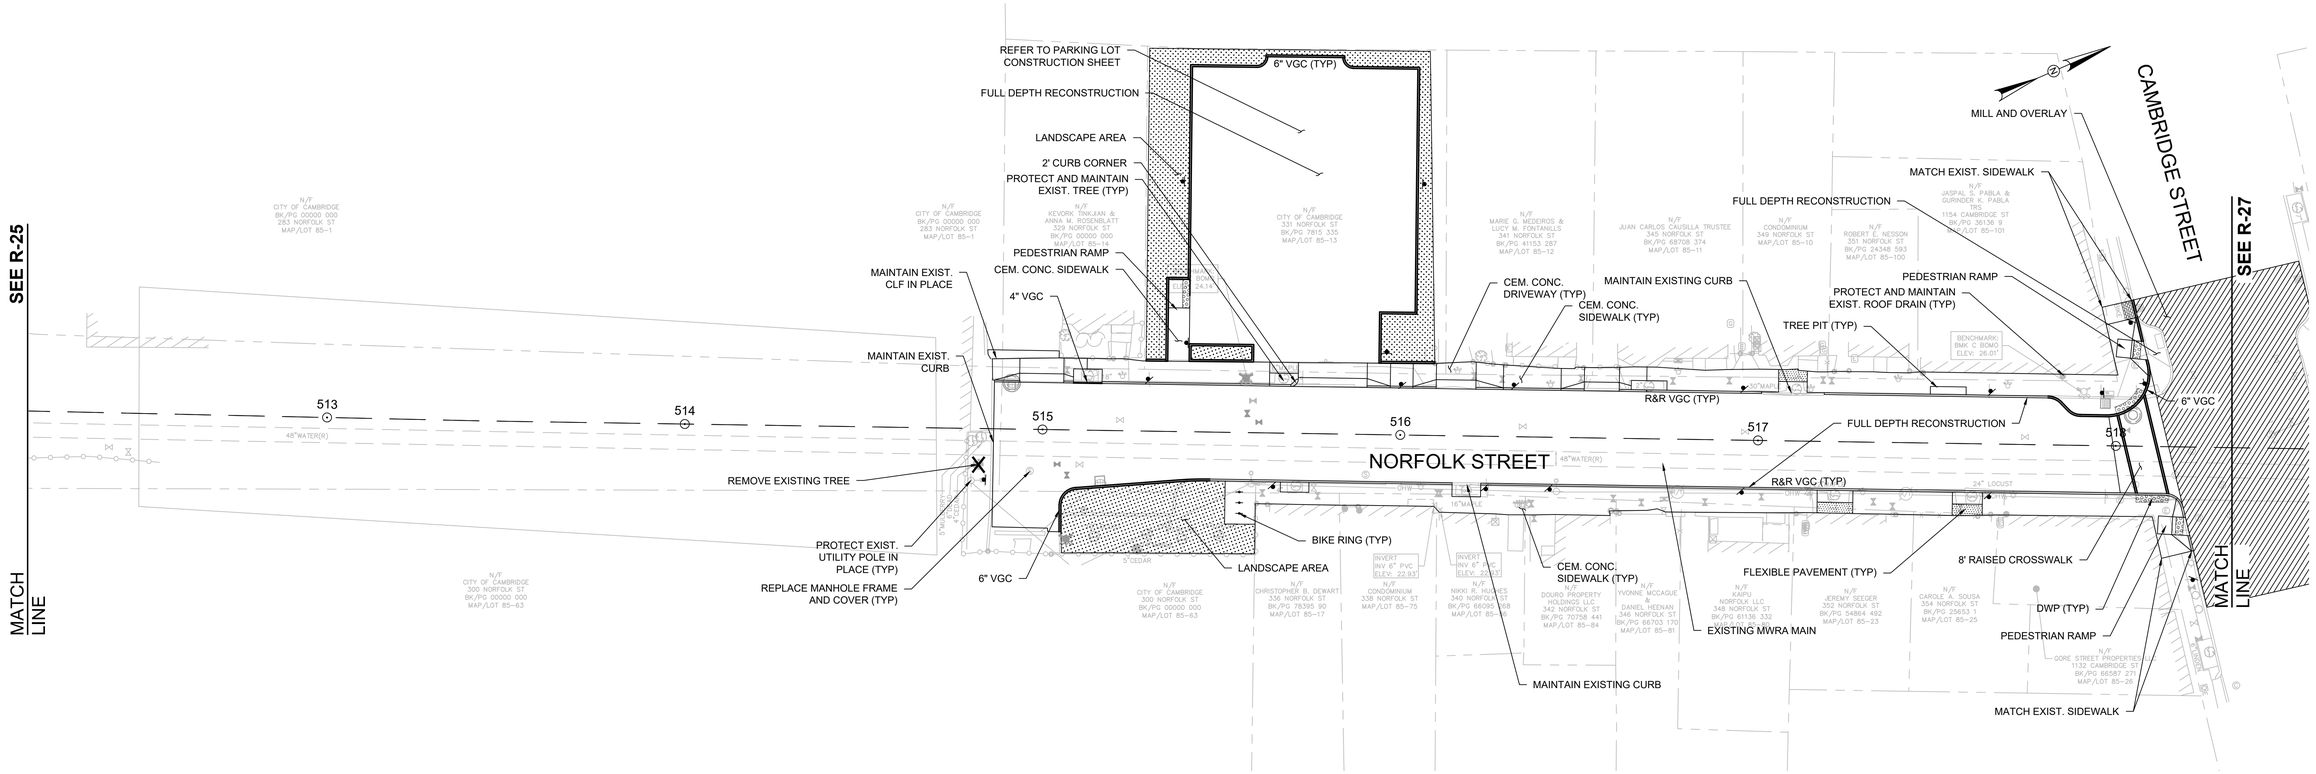

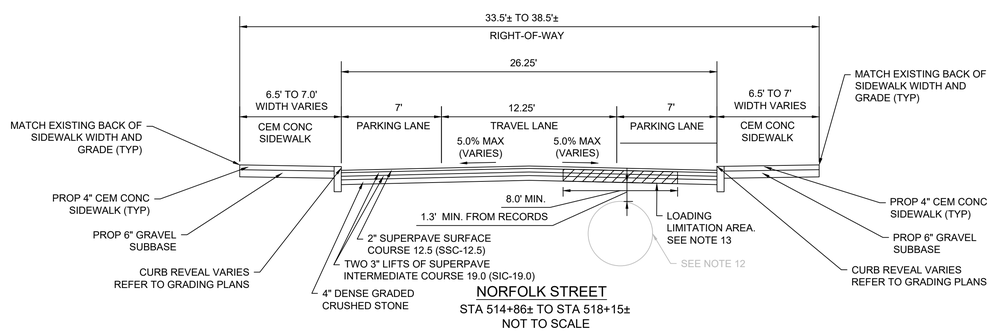

NOTES:

1. CONTRACTOR SHALL ADJUST EXISTING UTILITY COVERS AND CASTINGS TO ALL INTERIM AND FINAL GRADES. CONTRACTOR TO COORDINATE WITH RESPECTIVE UTILITY COMPANIES FOR GAS/TELECOM/CABLE/ELECTRIC.
2. ALL VERTICAL GRANITE CURBING WITHIN WORK LIMITS SHALL BE REMOVED AND RESET UNLESS OTHERWISE NOTED. CURB THAT IS VISIBLY IMPACTED BY ADJACENT TREES AND/OR TREE ROOTS SHALL NOT BE REMOVED WITHOUT AUTHORIZATION FROM THE RESIDENT ENGINEER OR CITY OF CAMBRIDGE.
3. AT LOCATIONS WITH EXISTING TREES TO REMAIN, CONTRACTOR SHALL MAINTAIN 3'-0" MINIMUM WIDE SIDEWALK BETWEEN TREE PIT AND BACK OF SIDEWALK UNLESS SHOWN OTHERWISE ON THE PLANS. AT LOCATIONS WITH PROPOSED OR REPLACED TREES, 4'-0" MINIMUM WIDE SIDEWALK SHALL BE PROVIDED BETWEEN TREE PIT AND BACK OF SIDEWALK.
4. CONTRACTOR TO ADJUST TREE PIT OPENINGS AS NECESSARY TO MAINTAIN A MINIMUM AREA OF 20 SF.
5. ALL EXISTING TREES AND SHRUBS SHALL BE RETAINED UNLESS OTHERWISE NOTED.
6. ALL EXISTING FEATURES AT BACK OF SIDEWALK SHALL REMAIN IN PLACE UNLESS OTHERWISE NOTED. DAMAGES OR DISLODGING OF FEATURES AT BACK OF SIDEWALK SHALL BE REPAIRED/REPLACED AT CONTRACTOR'S EXPENSE.
7. CONTRACTOR SHALL MATCH THE EXISTING ROADWAY PAVEMENT GRADE AT THE LIMIT OF PROPOSED PAVEMENT MILLING AND OVERLAY. THE JOINT BETWEEN EXISTING AND PROPOSED PAVEMENT SHALL BE TREATED WITH PAVEMENT SEALANT AND HOT POURED RUBBERIZED ASPHALT SEALER.
8. ALL EXISTING SIGN POSTS SHALL BE REMOVED AND REPLACED UNLESS OTHERWISE NOTED. ALL PROPOSED SIGNS SHALL BE LOCATED A LATERAL CLEARANCE OF 1' FROM THE BACK OF THE CURB BUT NOT LESS THAN 4' FROM THE BACK OF SIDEWALK.
9. AT EXISTING TREE LOCATIONS WITH LARGE, MATURE ROOTS, APPROXIMATE LIMITS OF FLEXI-PAVE ARE INDICATED ON THE DRAWINGS. LIMITS OF FLEXI-PAVE SHALL BE FINALIZED IN THE FIELD BY THE RESIDENT ENGINEER AND CITY OF CAMBRIDGE UPON THE REMOVAL OF THE EXISTING SIDEWALK AND REVIEW OF ROOT LOCATIONS.
10. CONTRACTOR SHALL NOT PERFORM ANY WORK ON PRIVATE PROPERTY UNTIL A SIGNED RIGHT-OF-ENTRY (ROE) IS RECEIVED FROM THE PROPERTY OWNER. THE CONTRACTOR IS RESPONSIBLE FOR COORDINATING ROE WITH THE PROPERTY OWNER
11. CONTRACTOR SHALL MATCH EXISTING GRADE AT BACK OF SIDEWALK LIMITS. REVIEW OF ALL SIDEWALK FORMS SHALL BE COORDINATED WITH THE ENGINEER PRIOR TO PLACEMENT OF CONCRETE FOR LOCATIONS WHERE PRIVATE PROPERTY RESTORATION IS REQUIRED TO MEET DRAINAGE REQUIREMENTS AND BACK OF SIDEWALK GRADE. ALL PRIVATE PROPERTY RESTORATION WORK SHALL BE COORDINATED WITH THE PRIVATE PROPERTY OWNER AND ENGINEER PRIOR TO THE START OF WORK.
12. EXIST. MWRA 48" WATER MAIN. REFER TO MWRA RECORD DRAWINGS AND UTILITY SHEETS FOR LOCATION AND DEPTH. CONTRACTOR SHALL COMPLY WITH ALL REQUIREMENTS OF THE 8(M) PERMIT INCLUDING VACUUM EXCAVATION AROUND THE MWRA WATER MAIN.
13. THE MWRA MAY REQUIRE A CONSTRUCTION PLAN ALONG WITH AN ANALYSIS OF THE MWRA'S PIPELINE (PREPARED BY A PROFESSIONAL ENGINEER LICENSED IN THE STATE OF MASSACHUSETTS). THE PIPELINE ANALYSIS SHALL TAKE INTO CONSIDERATION THE CONSTRUCTION EQUIPMENT, WHICH WOULD BE USED OVER THE AUTHORITY'S PIPELINE IN INSTANCES WHERE THE EXISTING ROADWAY SURFACE WILL BE COMPLETELY EXCAVATED AWAY REMOVING THE PROTECTION OF THE HS-20 SURFACE LOADING BARRIER. THE CONSTRUCTION PLAN AND SUPPORTING CALCULATIONS WILL NEED TO BE SUBMITTED TO THE MWRA FOR REVIEW. THE CONTRACTOR'S OPERATIONS SHALL NOT INCREASE THE LOADING ON THE MWRA 48" WATER MAIN. THIS SHALL INCLUDE WORK TO REMOVE EXISTING PAVEMENTS AND SUBGRADE, AND INSTALLATION OF NEW SUBGRADE AND BINDER.

PAVEMENT AND SIDEWALK NOTES:

FULL DEPTH PAVEMENT:

SURFACE: 2" SUPERPAVE SURFACE COURSE 12.5 (SSC-12.5) OVER TWO 3" LIFTS OF SUPERPAVE INTERMEDIATE COURSE 19.0 (SIC-19.0) OVER

BASE: 4" DENSE GRADED CRUSHED STONE

ASPHALT EMULSION FOR TACK COAT:

ASPHALT EMULSION FOR TACK COAT SHALL BE PLACED ON ALL MILLED SURFACES (APPLICATION RATE=0.07 GAL/SY) AND BETWEEN ALL NEW PAVEMENT LAYERS (APPLICATION RATE=0.05 GAL/SY)

CEMENT CONCRETE SIDEWALK:

SURFACE: 4" CEMENT CONCRETE SIDEWALK OVER

SUBBASE: 6" GRAVEL BORROW TYPE b

CEMENT CONCRETE CURB RAMPS, CEMENT CONCRETE SIDEWALK AT CURB EXTENSIONS, AND DRIVEWAYS:

SURFACE: 6" CEMENT CONCRETE SIDEWALK OVER

SUBBASE: 6" GRAVEL BORROW TYPE b

100% DESIGN
NOT FOR CONSTRUCTION

KLEINFELDER
Bright People. Right Solutions.

Bowman

HATCH

Scale	AS NOTED				
Date	NOVEMBER 2025				
Job No.	20231168.011A				
Designed by	JJT/PDG				
Drawn by	KAM				
Checked by	BMS	No.	Description	Date	
Approved by	PFB	REVISIONS			

THE WORKS — CAMBRIDGE DEPARTMENT OF PUBLIC WORKS

Client: CITY OF CAMBRIDGE, MASSACHUSETTS

Project: COMPLETE STREETS CONTRACT 26 - A ROADWAY IMPROVEMENT PROJECT

Drawing: CONSTRUCTION PLAN NORFOLK STREET - SHEET 3 OF 4

Sheet: R-26

File No.: XXXXX

DRAWING PATH: L:\City of Cambridge MA\20231168.011A-Cambridge MA- Complete Sts\Working\Drawings\Production Drawings\C90C26_CONST-NORFOLK.dwg

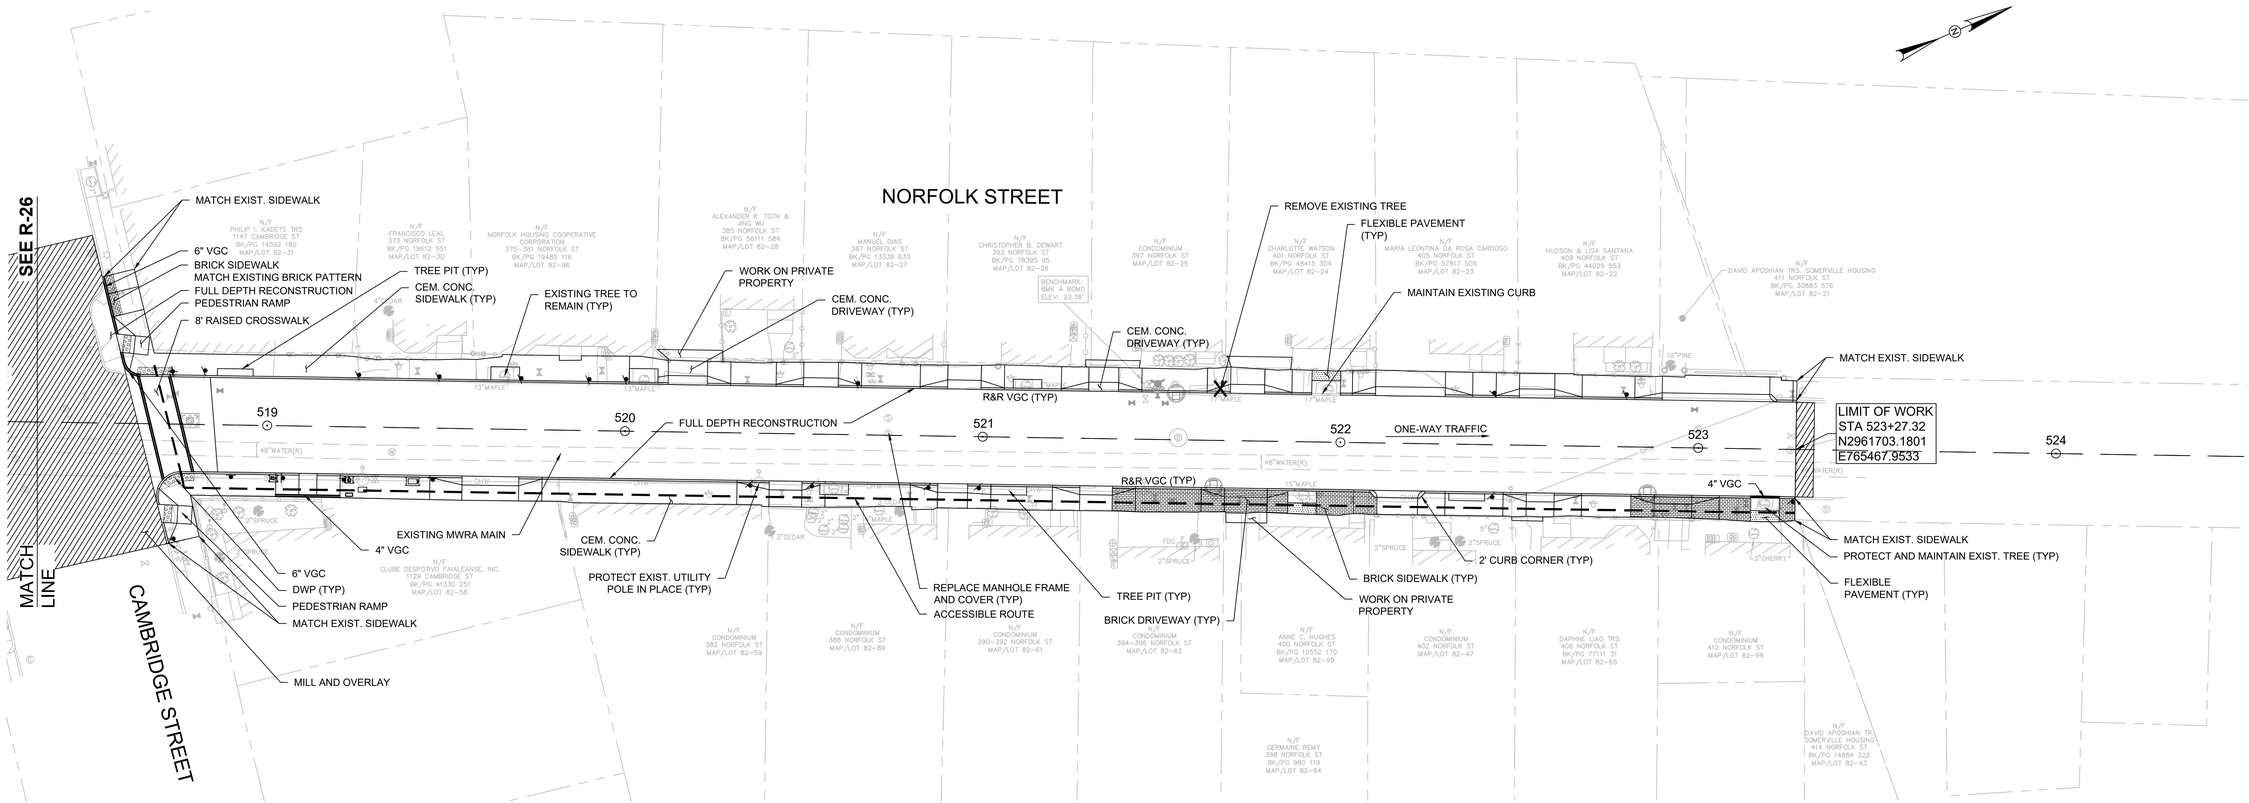

0 20 40

SCALE: 1" = 20' SCALE IN FEET

NOTES:

1. CONTRACTOR SHALL ADJUST EXISTING UTILITY COVERS AND CASTINGS TO ALL INTERIM AND FINAL GRADES. CONTRACTOR TO COORDINATE WITH RESPECTIVE UTILITY COMPANIES FOR GAS/TELECOM/CABLE/ELECTRIC.
2. ALL VERTICAL GRANITE CURBING WITHIN WORK LIMITS SHALL BE REMOVED AND RESET UNLESS OTHERWISE NOTED. CURB THAT IS VISIBLY IMPACTED BY ADJACENT TREES AND/OR TREE ROOTS SHALL NOT BE REMOVED WITHOUT AUTHORIZATION FROM THE RESIDENT ENGINEER OR CITY OF CAMBRIDGE.
3. AT LOCATIONS WITH EXISTING TREES TO REMAIN, CONTRACTOR SHALL MAINTAIN 3'-0" MINIMUM WIDE SIDEWALK BETWEEN TREE PIT AND BACK OF SIDEWALK UNLESS SHOWN OTHERWISE ON THE PLANS. AT LOCATIONS WITH PROPOSED OR REPLACED TREES, 4'-0" MINIMUM WIDE SIDEWALK SHALL BE PROVIDED BETWEEN TREE PIT AND BACK OF SIDEWALK.
4. CONTRACTOR TO ADJUST TREE PIT OPENINGS AS NECESSARY TO MAINTAIN A MINIMUM AREA OF 20 SF.
5. ALL EXISTING TREES AND SHRUBS SHALL BE RETAINED UNLESS OTHERWISE NOTED.
6. ALL EXISTING FEATURES AT BACK OF SIDEWALK SHALL REMAIN IN PLACE UNLESS OTHERWISE NOTED. DAMAGES OR DISLODGING OF FEATURES AT BACK OF SIDEWALK SHALL BE REPAIRED/REPLACED AT CONTRACTOR'S EXPENSE.
7. CONTRACTOR SHALL MATCH THE EXISTING ROADWAY PAVEMENT GRADE AT THE LIMIT OF PROPOSED PAVEMENT MILLING AND OVERLAY. THE JOINT BETWEEN EXISTING AND PROPOSED PAVEMENT SHALL BE TREATED WITH PAVEMENT SEALANT AND HOT POURED RUBBERIZED ASPHALT SEALER.
8. ALL EXISTING SIGN POSTS SHALL BE REMOVED AND REPLACED UNLESS OTHERWISE NOTED. ALL PROPOSED SIGNS SHALL BE LOCATED A LATERAL CLEARANCE OF 1' FROM THE BACK OF THE CURB BUT NOT LESS THAN 4' FROM THE BACK OF SIDEWALK.
9. AT EXISTING TREE LOCATIONS WITH LARGE, MATURE ROOTS, APPROXIMATE LIMITS OF FLEXI-PAVE ARE INDICATED ON THE DRAWINGS. LIMITS OF FLEXI-PAVE SHALL BE FINALIZED IN THE FIELD BY THE RESIDENT ENGINEER AND CITY OF CAMBRIDGE UPON THE REMOVAL OF THE EXISTING SIDEWALK AND REVIEW OF ROOT LOCATIONS.
10. CONTRACTOR SHALL NOT PERFORM ANY WORK ON PRIVATE PROPERTY UNTIL A SIGNED RIGHT-OF-ENTRY (ROE) IS RECEIVED FROM THE PROPERTY OWNER. THE CONTRACTOR IS RESPONSIBLE FOR COORDINATING ROE WITH THE PROPERTY OWNER
11. CONTRACTOR SHALL MATCH EXISTING GRADE AT BACK OF SIDEWALK LIMITS. REVIEW OF ALL SIDEWALK FORMS SHALL BE COORDINATED WITH THE ENGINEER PRIOR TO PLACEMENT OF CONCRETE FOR LOCATIONS WHERE PRIVATE PROPERTY RESTORATION IS REQUIRED TO MEET DRAINAGE REQUIREMENTS AND BACK OF SIDEWALK GRADE. ALL PRIVATE PROPERTY RESTORATION WORK SHALL BE COORDINATED WITH THE PRIVATE PROPERTY OWNER AND ENGINEER PRIOR TO THE START OF WORK.
12. EXIST. MWRA 48" WATER MAIN. REFER TO MWRA RECORD DRAWINGS AND UTILITY SHEETS FOR LOCATION AND DEPTH. CONTRACTOR SHALL COMPLY WITH ALL REQUIREMENTS OF THE 8(M) PERMIT INCLUDING VACUUM EXCAVATION AROUND THE MWRA WATER MAIN.
13. THE MWRA MAY REQUIRE A CONSTRUCTION PLAN ALONG WITH AN ANALYSIS OF THE MWRA'S PIPELINE (PREPARED BY A PROFESSIONAL ENGINEER LICENSED IN THE STATE OF MASSACHUSETTS). THE PIPELINE ANALYSIS SHALL TAKE INTO CONSIDERATION THE CONSTRUCTION EQUIPMENT, WHICH WOULD BE USED OVER THE AUTHORITY'S PIPELINE IN INSTANCES WHERE THE EXISTING ROADWAY SURFACE WILL BE COMPLETELY EXCAVATED AWAY REMOVING THE PROTECTION OF THE HS-20 SURFACE LOADING BARRIER. THE CONSTRUCTION PLAN AND SUPPORTING CALCULATIONS WILL NEED TO BE SUBMITTED TO THE MWRA FOR REVIEW. THE CONTRACTOR'S OPERATIONS SHALL NOT INCREASE THE LOADING ON THE MWRA 48" WATER MAIN. THIS SHALL INCLUDE WORK TO REMOVE EXISTING PAVEMENTS AND SUBGRADE, AND INSTALLATION OF NEW SUBGRADE AND BINDER.

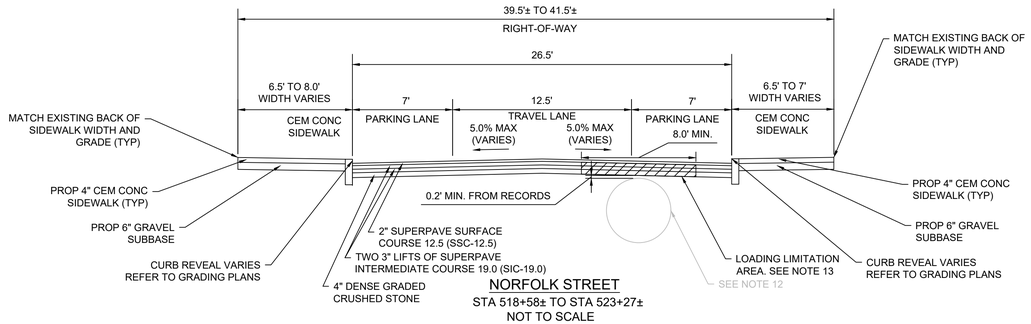

PAVEMENT AND SIDEWALK NOTES:

FULL DEPTH PAVEMENT:

SURFACE: 2" SUPERPAVE SURFACE COURSE 12.5 (SSC-12.5) OVER TWO 3" LIFTS OF SUPERPAVE INTERMEDIATE COURSE 19.0 (SIC-19.0) OVER

BASE: 4" DENSE GRADED CRUSHED STONE

ASPHALT EMULSION FOR TACK COAT:

ASPHALT EMULSION FOR TACK COAT SHALL BE PLACED ON ALL MILLED SURFACES (APPLICATION RATE=0.07 GAL/SY) AND BETWEEN ALL NEW PAVEMENT LAYERS (APPLICATION RATE=0.05 GAL/SY)

CEMENT CONCRETE SIDEWALK:

SURFACE: 4" CEMENT CONCRETE SIDEWALK OVER

SUBBASE: 6" GRAVEL BORROW TYPE b

CEMENT CONCRETE CURB RAMPS, CEMENT CONCRETE SIDEWALK AT CURB EXTENSIONS, AND DRIVEWAYS:

SURFACE: 6" CEMENT CONCRETE SIDEWALK OVER

SUBBASE: 6" GRAVEL BORROW TYPE b

BRICK SIDEWALK AND DRIVEWAYS:

SURFACE: 2-1/4" BRICK OVER

SUBBASE: TACK COAT
3/4" SAND-ASPHALT SETTING BED
ASPHALT TACK COAT
4" ASPHALT BINDER COURSE
8" GRAVEL BORROW TYPE b

100% DESIGN
NOT FOR CONSTRUCTION

DRAWING PATH: L:\City of Cambridge MA\20231168.011A-Cambridge MA- Complete Sts\Working\Drawings\Production Drawings\C90C26_CONST-NORFOLK.dwg

KLEINFELDER Bright People. Right Solutions.

Bowman

HATCH

Scale	AS NOTED				
Date	NOVEMBER 2025				
Job No.	20231168.011A				
Designed by	JJT/PDG				
Drawn by	KAM				
Checked by	BMS	No.	Description	Date	
Approved by	PFB	REVISIONS			

THE WORKS — CAMBRIDGE DEPARTMENT OF PUBLIC WORKS

Client: CITY OF CAMBRIDGE, MASSACHUSETTS

Project: COMPLETE STREETS CONTRACT 26 - A ROADWAY IMPROVEMENT PROJECT

Drawing: CONSTRUCTION PLAN NORFOLK STREET - SHEET 4 OF 4

Sheet: R-27

File No.: XXXXX

L:\City of Cambridge MA\20231168.011A-Cambridge MA- Complete Sts\Working\Drawings\Production Drawings\C90C26_CONST-NORFOLK.dwg, 3/10/2026 12:25:20 PM, AutoCAD PDF (General Documentation).pc3