MULTI LEVEL PLAY STRUCTURE

LARGE VERTICAL STRUCTURE WITH MANY POINTS OF ACCESS FROM ALL SIDES
"TREE HOUSE OR CLUB HOUSE" DECK AT TOP OF STRUCTURE WITH CENTER VERTICAL CLIMBING ROPE IN FLOOR
2" RUBBER SAFETY SURFACING ON LEVEL CIRCULAR PATH (AROUND STRUCTURE) AND SLOPES INTO "PLAY STRUCTURE PIT"
LARGE OPEN AND CLOSED TUBE SLIDE (STAINLESS OR PLASTIC)
INDIVIDUAL "PLAY PODS" FOR JUST HANGING OUT ON DISPERSED THROUGHOUT STRUCTURE
LONG SWAYING JUNGLE ROPE BRIDGE
SLOPING RUBBER CLIMBING WALL WITH FOOT HOLDS
CIRCULAR "TRAFFIC" PATH AROUND PLAY STRUCTURE WITH RAMPS FOR ACCESS
HAMMOCK
18'FT. LONG MOVING HORIZONTAL MONKEY BARS (LADDER WITH RUNGS)
A LONGER, SAFER DOUBLE TRACK RIDE AND DECK WITH FIXED HAND GRIPS
QUIET "CHILL OUT SPACE"
NET CLIMBING FOR UPPER AND LOWER BODY CLIMBING EXPERIENCES
LOTS OF "NOOKS AND CRANNIES"

GROUP SWING

"CLOUD 7" BIG KIDS GROUP SWING (ACCOMODATES UP TO 6)

STAGE SETTING

LARGE GROUP AREA
"DANCE FLOOR" (CHILD SUGGESTION)
IN GROUND "FROG WATER SPRAY" (SEASONAL USE)
"SUMO WRESTLING COURT" (CHILD SUGGESTION)
CHILD ACTIVATION SENSOR (WATER PLAY)
NEW DRAINAGE STRUCTURE
ROCKS FOR SITTING ON, VIEWING, CLIMBING ON, HANGING OUT ON...

IMPROVEMENTS TO PORTABLE
BASKETBALL BACKSTOPS
STORAGE (AT BACK OF SCHOOL)

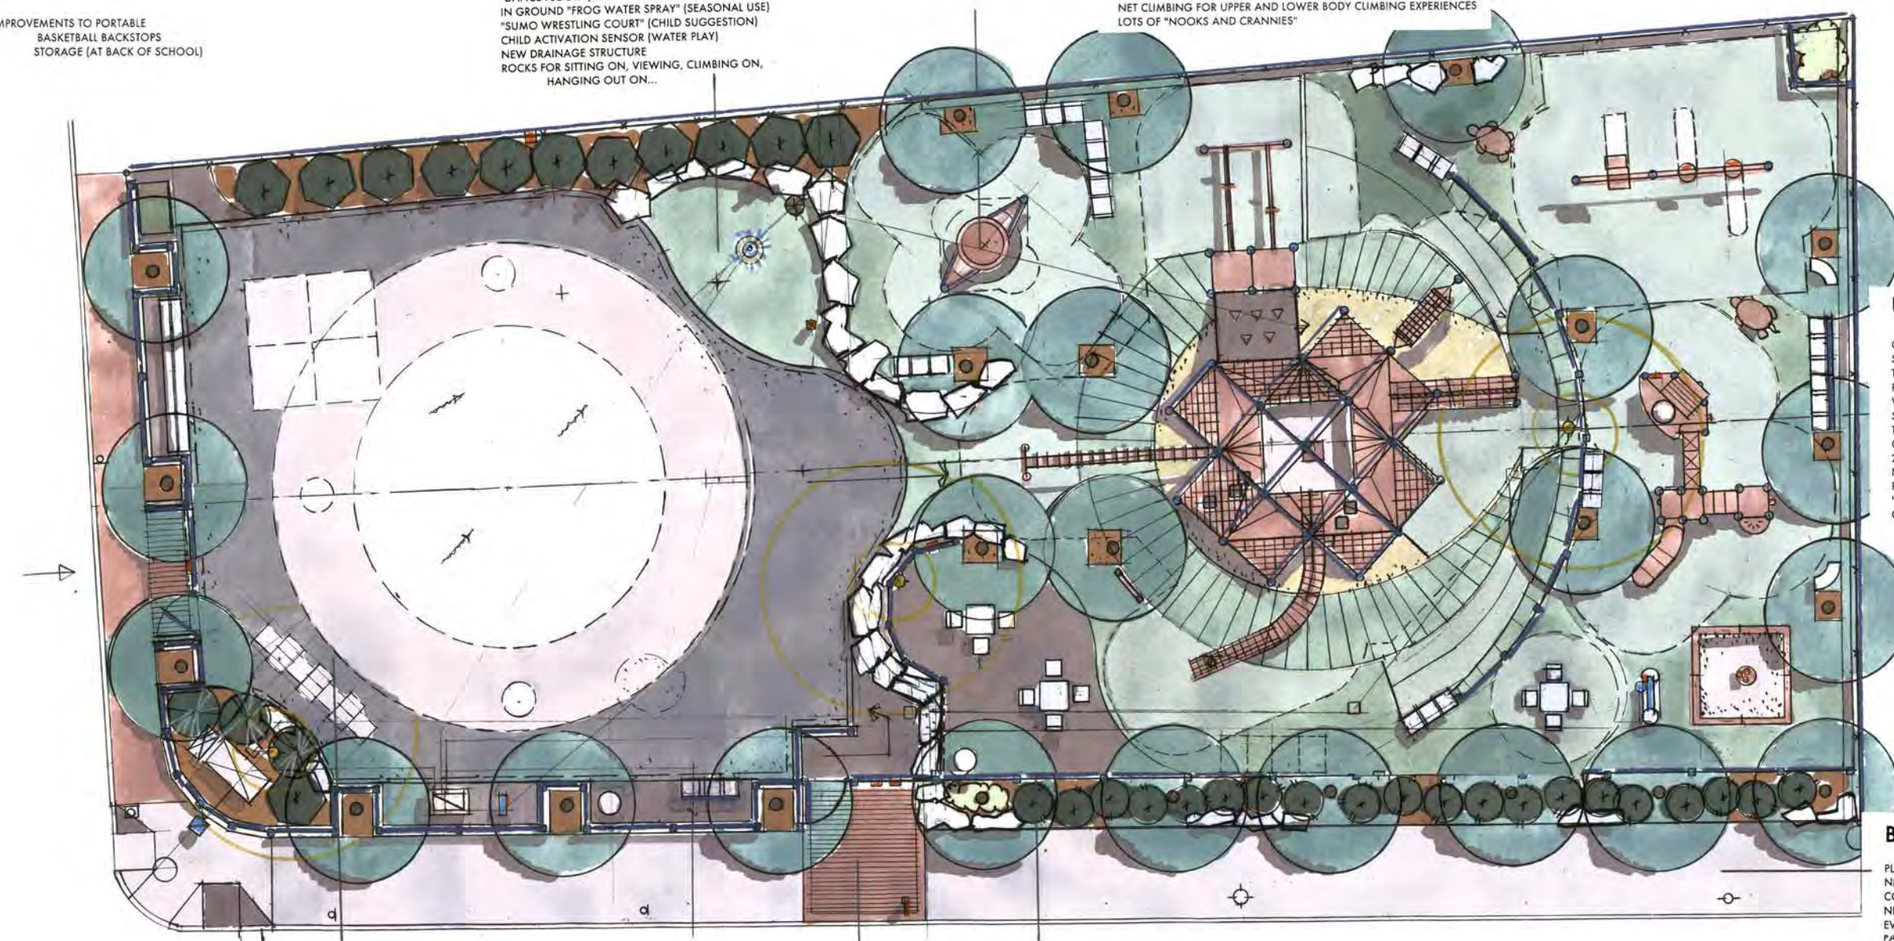

UNDER FIVES AREA

COMPLETELY ENCLOSED SPACE WITH GATE
SMALL TABLE CLOSE TO ENTRY
TOT REGULATORY SIGN
PLAYHOUSE STRUCTURE WITH ATTACHED SLIDE AND BRIDGE
WATER PLAY TABLE
SAND PLAY AREA WITH ROTATING SIEVE SAND TABLE
TODDLER SIZE BENCHES
COMFORTABLE ADULT SEATING
2" RUBBER SAFETY SURFACING THROUGHOUT
NEW HOME FOR MOSAIC TURTLES
PLANTINGS FOR HIDING IN
"BUTTERFLY AND BUG CATCHING GARDEN"
CUSTOM 3 SEAT INFANT SWING WITH LARGE MOLDED SEAT FOR PARENT AND CHILD (ALSO ADA ACCESSIBLE)

BEAUTIFY NEIGHBORHOOD

PLACES TO SIT OUTSIDE OF PARK AT BACK OF SIDEWALK
NEW EVERGREEN PLANTINGS ALONG SIDEWALK
CONTINUOUS BLOOMING DAY LILY PLANTINGS
NEW PARK LIGHTING
EVERGREEN BUFFER PLANITNG AT BACK OF COURT
PAINT & REPAIR EXISTING FENCE AS NEEDED
PROTECT AND PRESERVE ALL EXISTING TREES

OPEN SPACE

FOUR SQUARE & HOPSCOTCH
LARGE GROUP BENCH
WHEELED TOYS AND BIKE TRACK

MODIFY SURROUNDING FENCE (PAINT, ADD TOP RAIL, BALL BARRIER WIRE MESH, REPAIR FENCE CURB)
STORAGE CABINET
EVERGREEN BUFFER PLANTINGS FOR PLAYING TAG

OBSERVATION STATION

VIEWS OF ENTRY AND INTO PLAY SPACES
BULLETIN BOARD WITH COMMUNITY NEWS
HIGH FENCE PROTECTS FROM STRAY BALLS
LARGE WORK TABLE
"STROLLER PARKING" SPACES
TRASH RECEPTACLE

ENTRANCE

GATE WITH LATCH AT TOP
ENTRANCE MAZE PROTECTS THOSE ENTERING SPACE
EMERGENCY POLICE PHONE
DRINKING FOUNTAIN
BENCH & TRASH RECEPTACLE
PARK IDENTITY AND REGULATORY SIGNS
BRICK PAVERS IN SIDEWALK AREA

BALDWIN SCHOOL / ALDEN PARK CONCEPT PLAN

CITY OF CAMBRIDGE ~ 2006 ~ N.T.S.