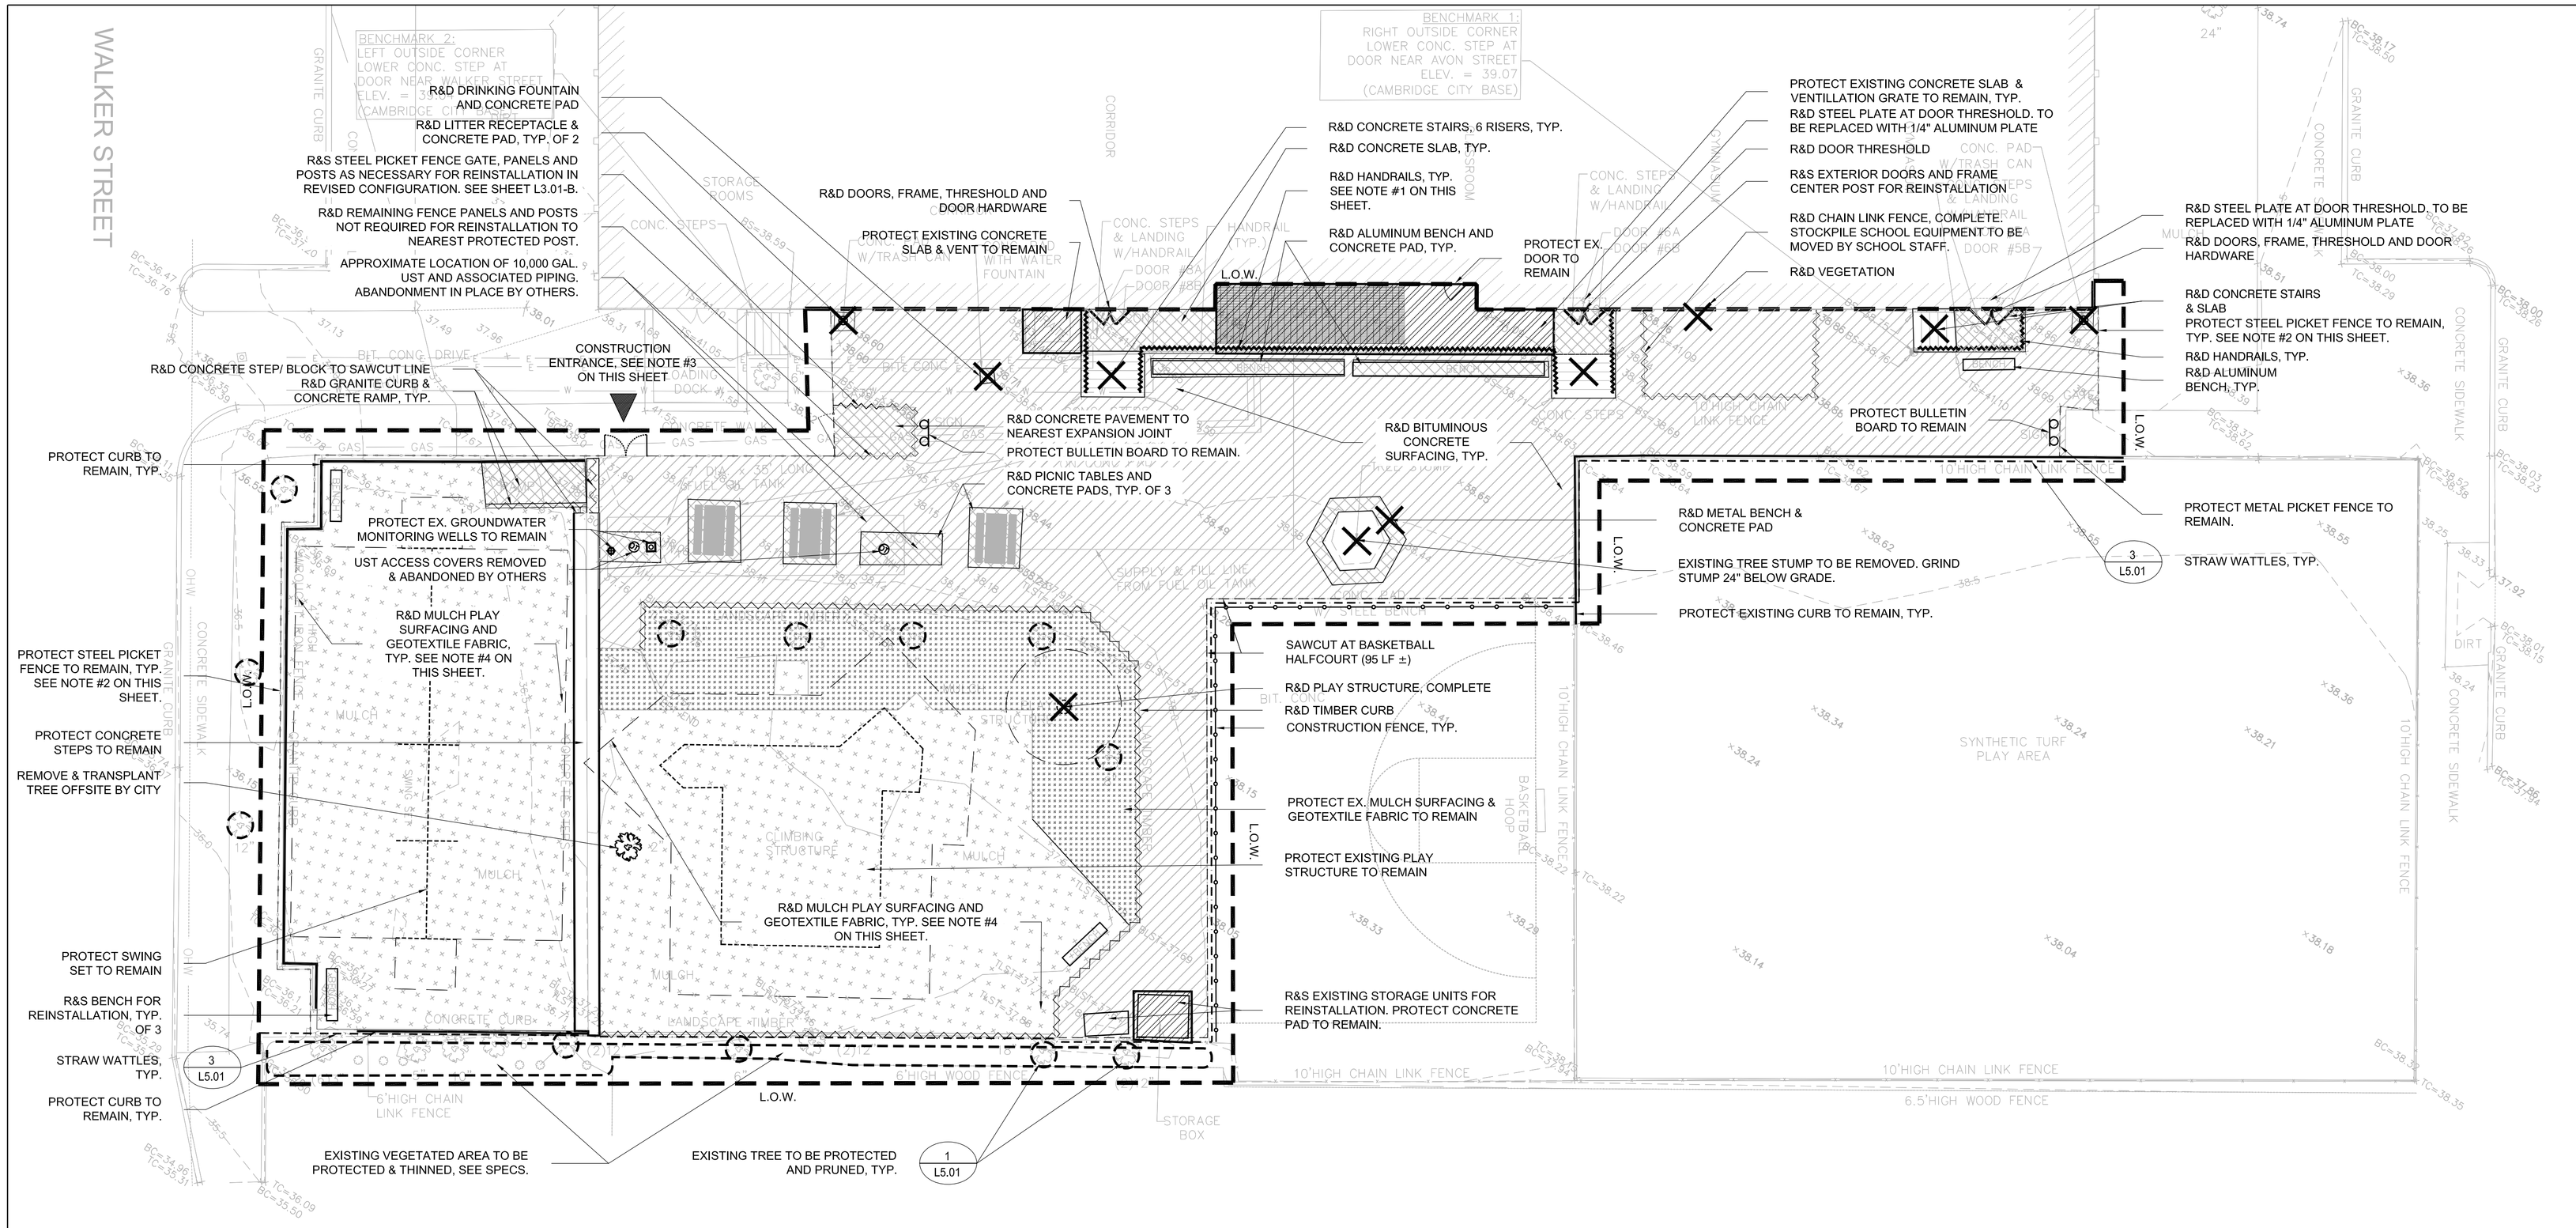

NOTE:

1. IN AREAS INDICATING THAT THE CONTRACTOR SHALL REMOVE AND DISPOSE OF HANDRAIL AT A CONCRETE SLAB TO REMAIN, POSTS SHALL BE GROUND BELOW CONCRETE SLAB SURFACE AND GROUTED TO BE FLUSH WITH NO PROTRUSIONS RESULTING.
2. REPLACE MISSING METAL POST CAPS (+/- 1) AS REQUIRED ALONG EXISTING METAL PICKET FENCE.
3. DISASSEMBLE AND REASSEMBLE PICKET FENCE AS NECESSARY TO GAIN ACCESS TO THE SITE DURING CONSTRUCTION.
4. CONTRACTOR SHALL TAKE CARE IN THE REMOVAL AND DISPOSAL OF MULCH PLAY SURFACING. IF SUBSURFACE DRAINAGE PIPE AND CLEANOUTS ARE ENCOUNTERED DURING DEMOLITION, CONTRACTOR SHALL ALERT THE OWNER.
5. PROTECT EX. DRAINAGE STRUCTURES WITHIN PLAYLOT. SEE DETAIL 2, SHEET L5.01.
6. CONTRACTOR SHALL BE RESPONSIBLE FOR COORDINATION WITH THE OWNER DURING THE DOOR REMOVAL AND REPLACEMENT PROCESS SUCH THAT THE BUILDING REMAINS SECURE AT ALL TIMES.
7. CONTRACTOR SHALL COMPLY WITH UTILITY COMPANY ACCESS AND SAFETY REQUIREMENTS FOR WORK IN THE ELECTRICAL VAULT.

SITE PREPARATION AND DEMOLITION LEGEND

- L.O.W. — LIMIT OF WORK LINE
- R&D EXISTING SITE ELEMENTS
- EXISTING TREE TO BE PROTECTED & PRUNED (1 L5.01)
- R&D SITE FEATURES, TYP.
- R&D HANDRAILS, TYP. SEE NOTE #1 ON THIS SHEET.
- STRAW WATTLES, TYP. (3 L5.01)
- SAWCUT LINE, TYP.
- CONSTRUCTION FENCE, TYP.
- PROTECT SITE FEATURES TO REMAIN, TYP.
- PROTECT STEEL PICKET FENCE TO REMAIN, TYP.
- R&S FENCE FOR REINSTALLATION, TYP.
- R&D BITUMINOUS CONCRETE PAVEMENT, TYP.
- R&D CONCRETE PAD OR SLAB, TYP.
- R&D MULCH PLAY SURFACING & GEOTEXTILE FABRIC, TYP.
- PROTECT EX. MULCH PLAY SURFACING & GEOTEXTILE FABRIC TO REMAIN, TYP.
- PROTECT EXISTING CONCRETE PAD OR SLAB TO REMAIN, TYP.
- CONSTRUCTION FENCE GATES
- EX. BUILDING DOOR & THRESHOLD, TYP.

TYP.	TYPICAL
EX.	EXISTING
R & D	REMOVE AND DISPOSE
R & R	REMOVE AND RESET
R & S	REMOVE AND STORE

0 10 20 30

Project:

CITY OF CAMBRIDGE

Graham & Parks
School Front Entry and Back
Schoolyard Improvements

Spurr
Weston&Sampson's DESIGN STUDIO
85 Devonshire Street, 3rd Floor
Boston, MA 02109
(617) 412-4480 (800) Sampson
www.westonandsampson.com

Consultants:

Revisions:

Rev	Date	Description

Seal:

CONSTRUCTION DOCUMENTS

Date:	05.14.15
Scale:	AS SHOWN
Drawn By:	CB
Reviewed By:	ERB
Checked By:	CFR
Approved By:	ERB

Drawing Title:

BACK SCHOOLYARD
SITE PREPARATION
AND DEMOLITION PLAN

Sheet Number:

L2.01-B