STREETSCAPE IMPROVEMENTS

ROSELAND STREET

February 9, 2016

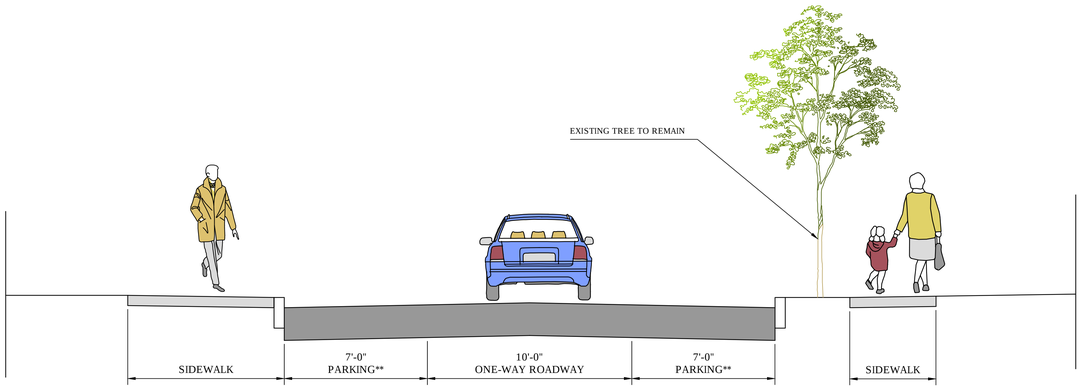

SECTION C-C

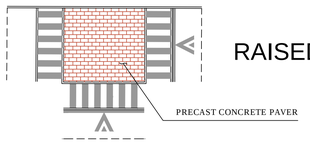

RAISED INTERSECTION

PROPOSED PAVEMENT

PROPOSED SIDEWALK

ONE-WAY TRAFFIC

TWO-WAY TRAFFIC

AT-GRADE CROSSWALK

EXISTING TREE TO REMAIN
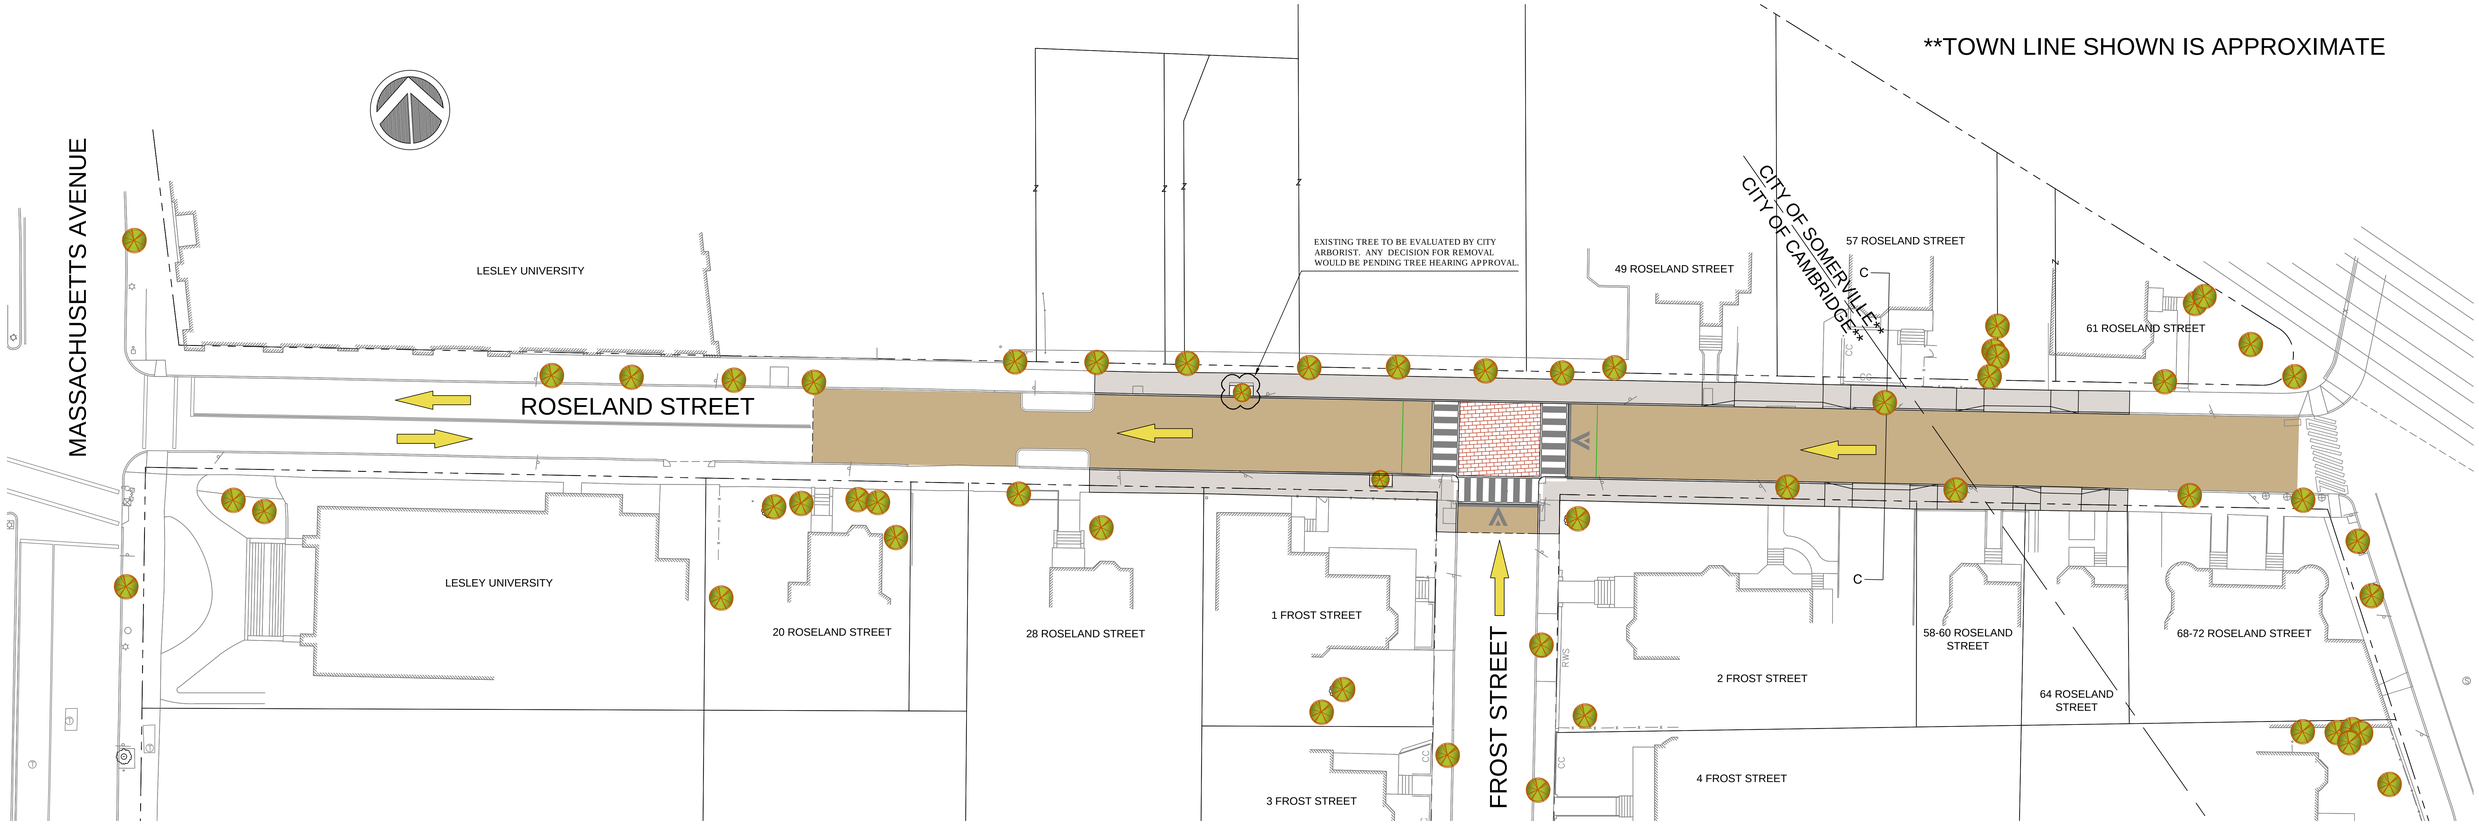
**TOWN LINE SHOWN IS APPROXIMATE