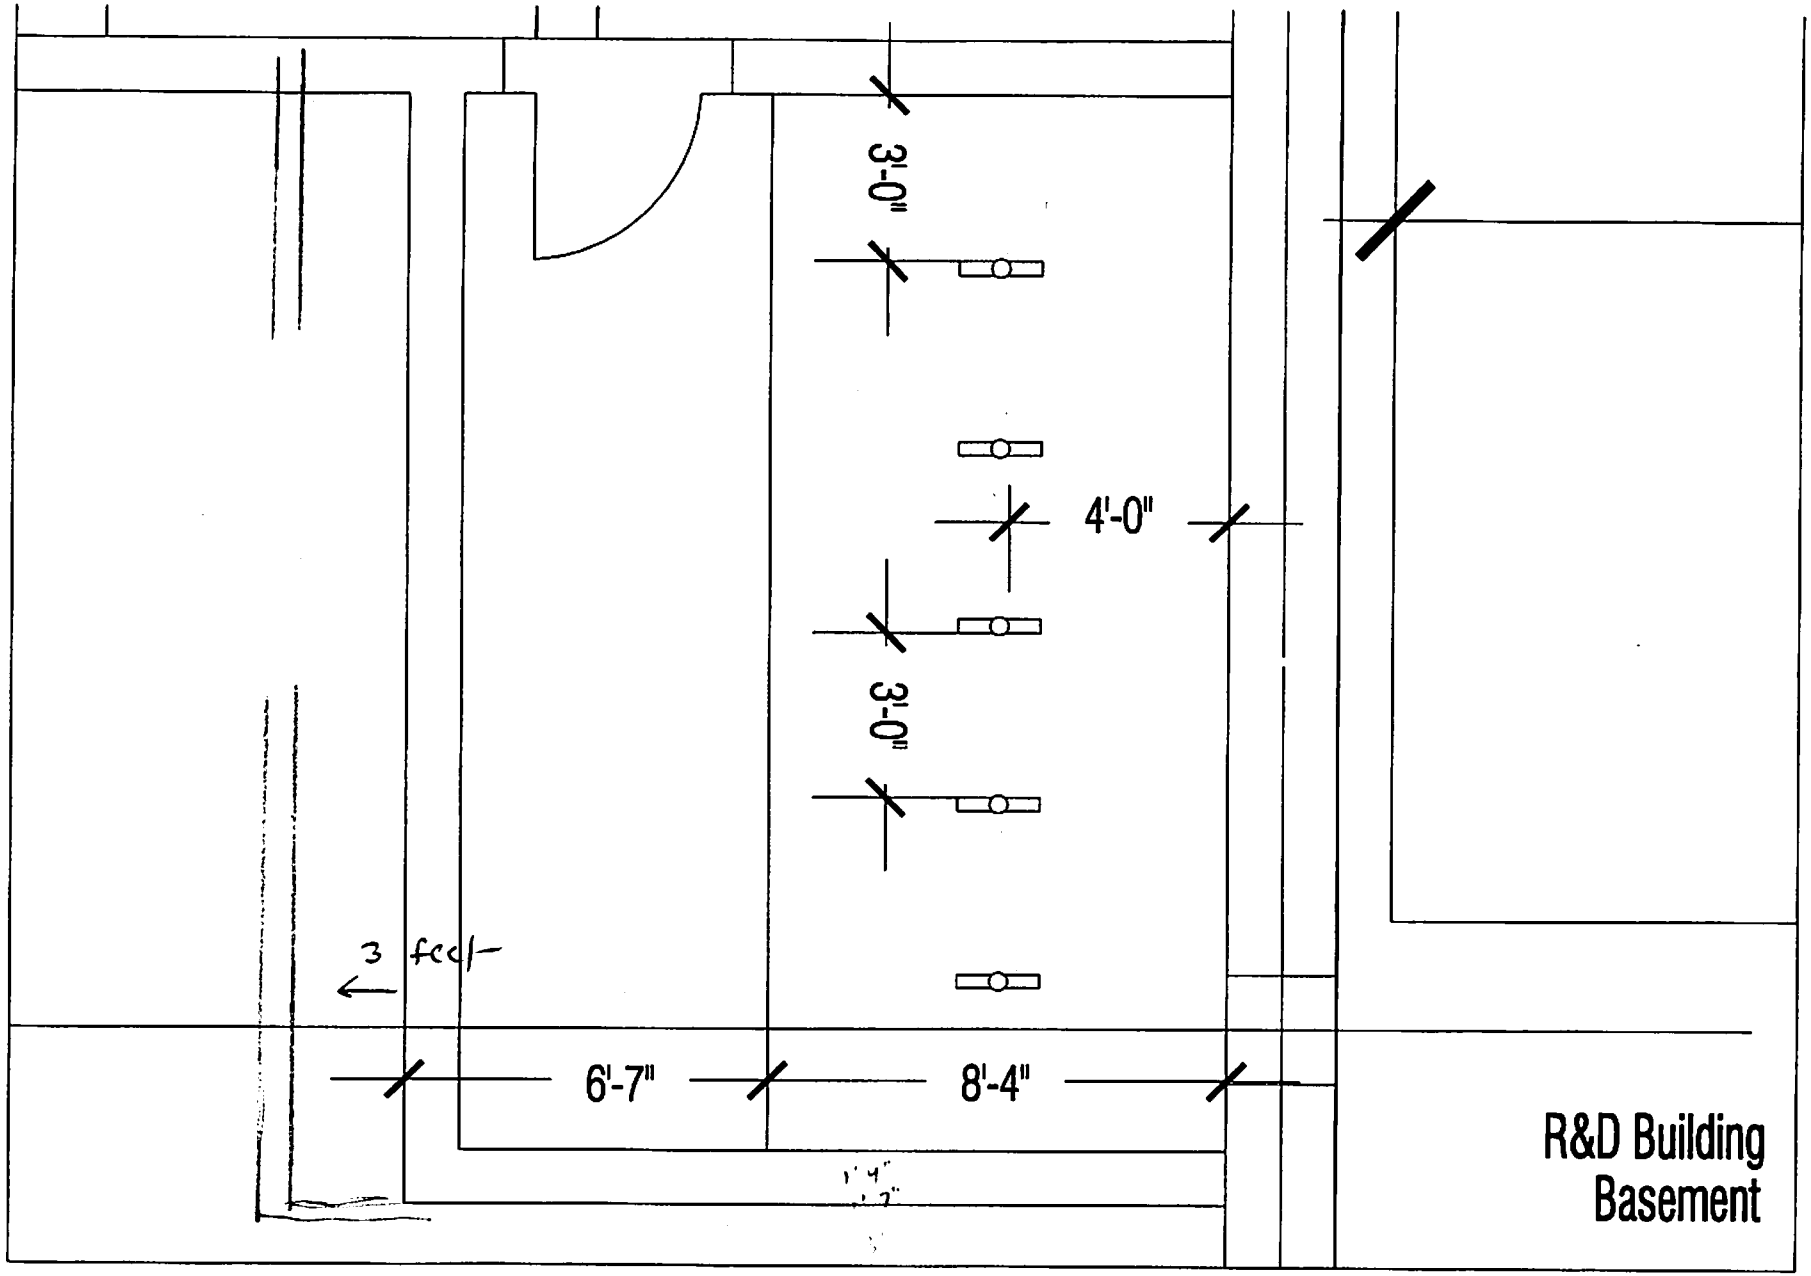

Bent Street Development - Bike Parking Plans 1:40 February 2008

ELKUS MANFREDI ARCHITECTS | BENT STREET LAND COMPANY LLC | JONES LANG LASALLE

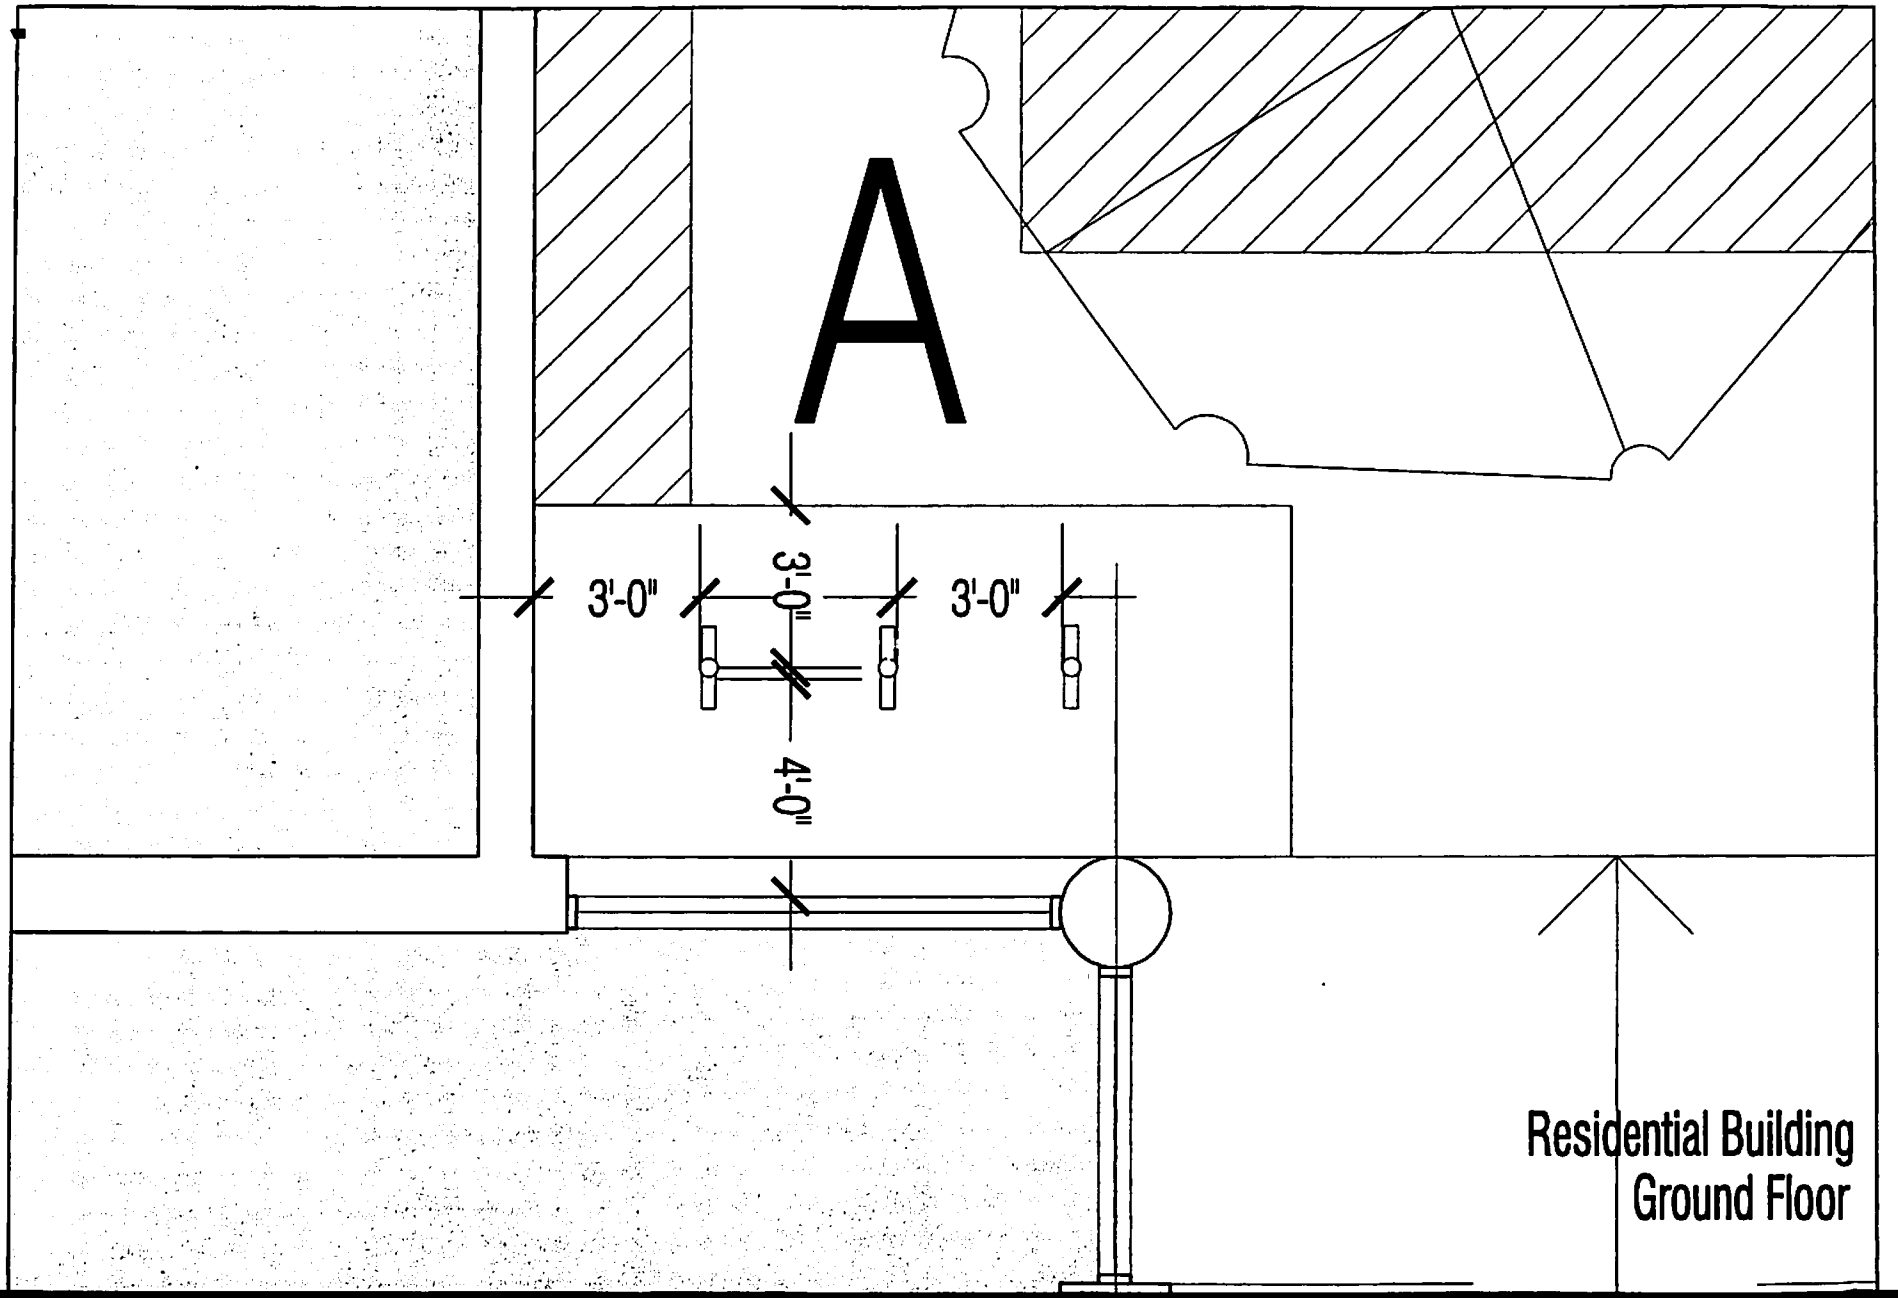

Bent Street Development - Bike Parking Plans 1:40 February 2008

ELKUS MANFREDI ARCHITECTS | BENT STREET LAND COMPANY LLC | JONES LANG LASALLE