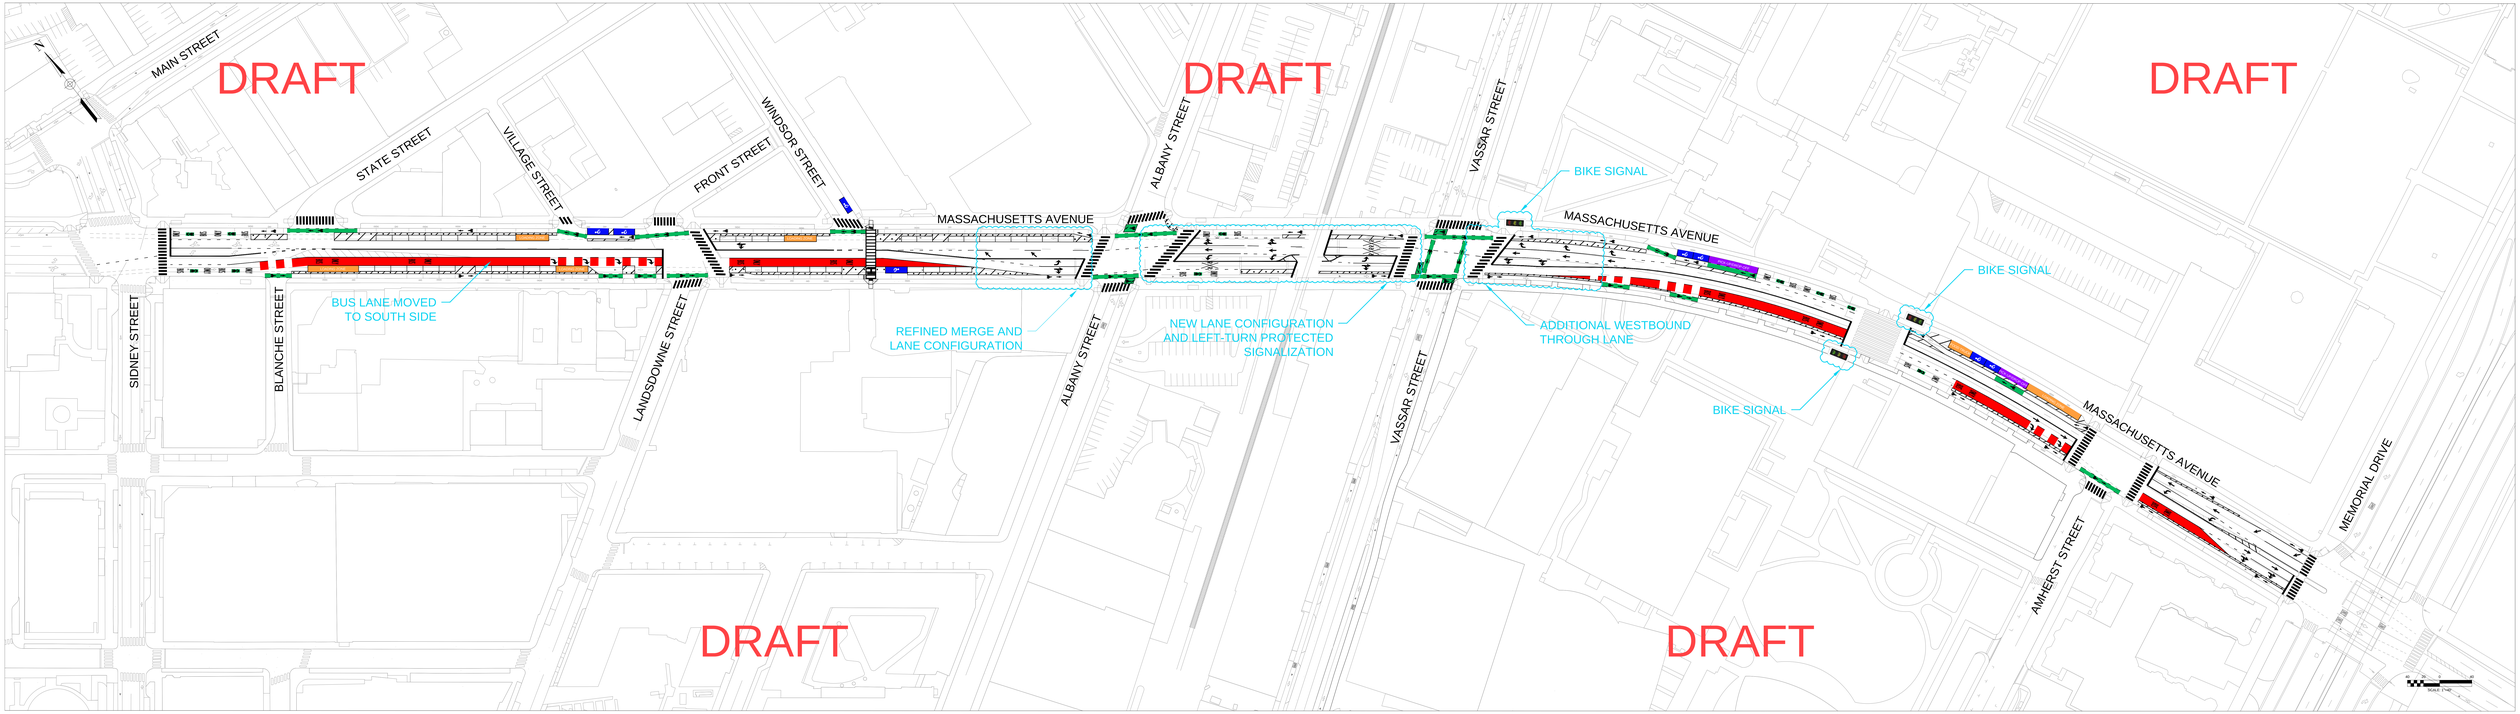
DRAFT
DRAFT
DRAFT
DRAFT
DRAFT
MAIN STREET
STATE STREET
VILLAGE STREET
FRONT STREET
WINDSOR STREET
ALBANY STREET
VASSAR STREET
MASSACHUSETTS AVENUE
SIDNEY STREET
BLANCHE STREET
LANDSDOWNE STREET
BUS LANE MOVED TO SOUTH SIDE
REFINED MERGE AND LANE CONFIGURATION
NEW LANE CONFIGURATION AND LEFT-TURN PROTECTED SIGNALIZATION
BIKE SIGNAL
ADDITIONAL WESTBOUND THROUGH LANE
BIKE SIGNAL
BIKE SIGNAL
AMHERST STREET
MEMORIAL DRIVE