STREETSCAPE IMPROVEMENTS

GROZIER ROAD

DATE: 3/30/2016

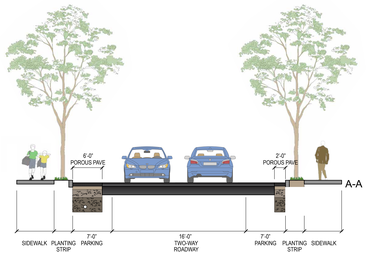

LEGEND

- PROPOSED SIDEWALK
- PROPOSED GRASS STRIP
- TRAFFIC LANE DIRECTION
- AT-GRADE CROSSWALK
- RAISED CROSSWALK
- POROUS PAVEMENT
- EXISTING TREE TO REMAIN (34)
- REMOVE AND REPLACE (9)
- PROPOSED TREE (14)
- PROPOSED PLANTING

SCALE: 1" = 20'-0"
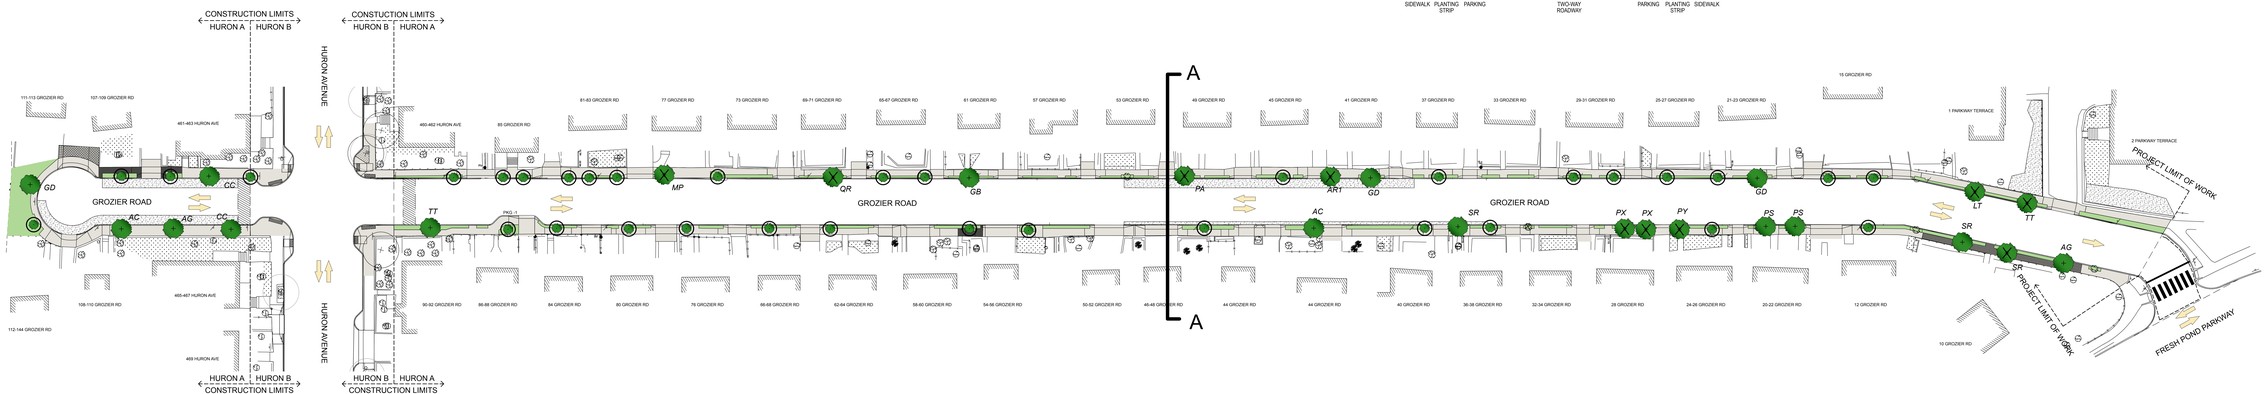
NORTH