STREETSCAPE IMPROVEMENTS

LAKEVIEW AVENUE (SOUTH)

DATE: 3/30/2016

LEGEND

- PROPOSED SIDEWALK
- PROPOSED GRASS STRIP
- TRAFFIC LANE DIRECTION
- AT-GRADE CROSSWALK
- RAISED CROSSWALK
- EXISTING TO REMAIN (21)
- REMOVE AND REPLACE (4)
- PROPOSED TREE (26)
- EXISTING TREE REMOVED (1)
- POROUS PAVEMENT

SCALE: 1" = 20'-0"
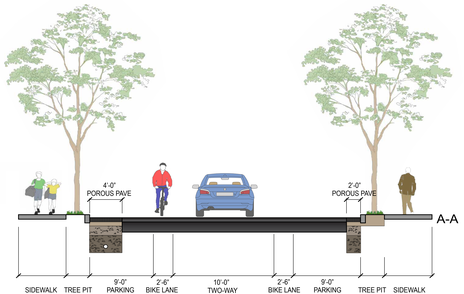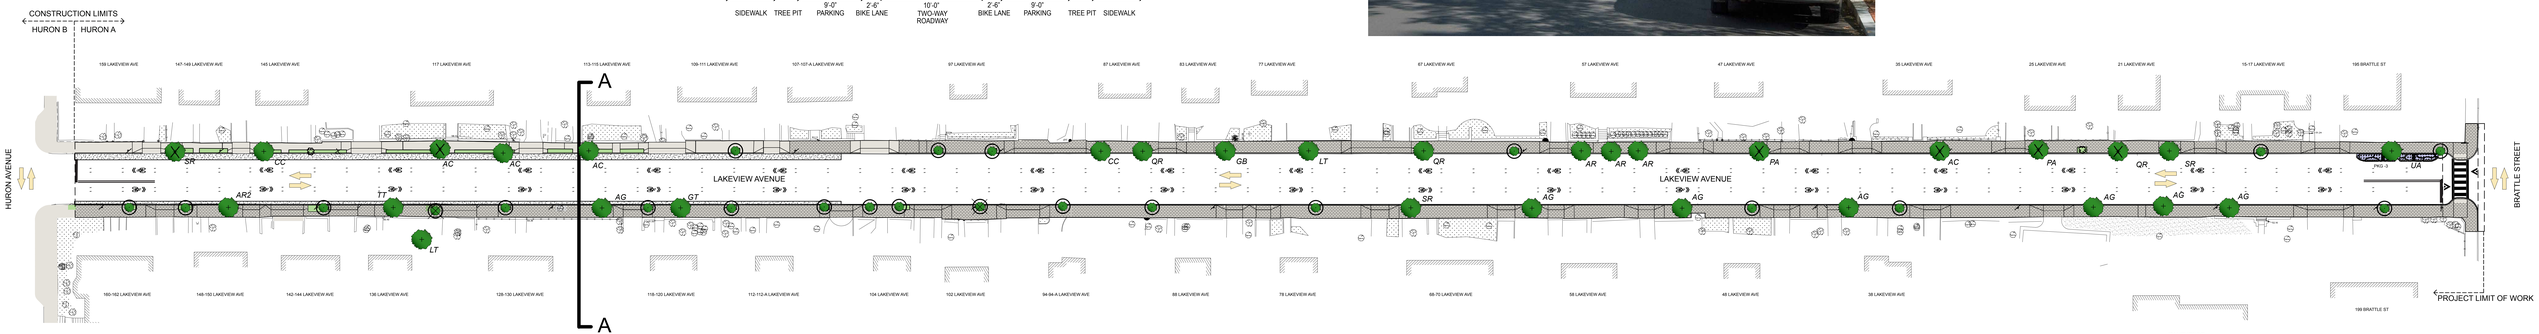
NORTH