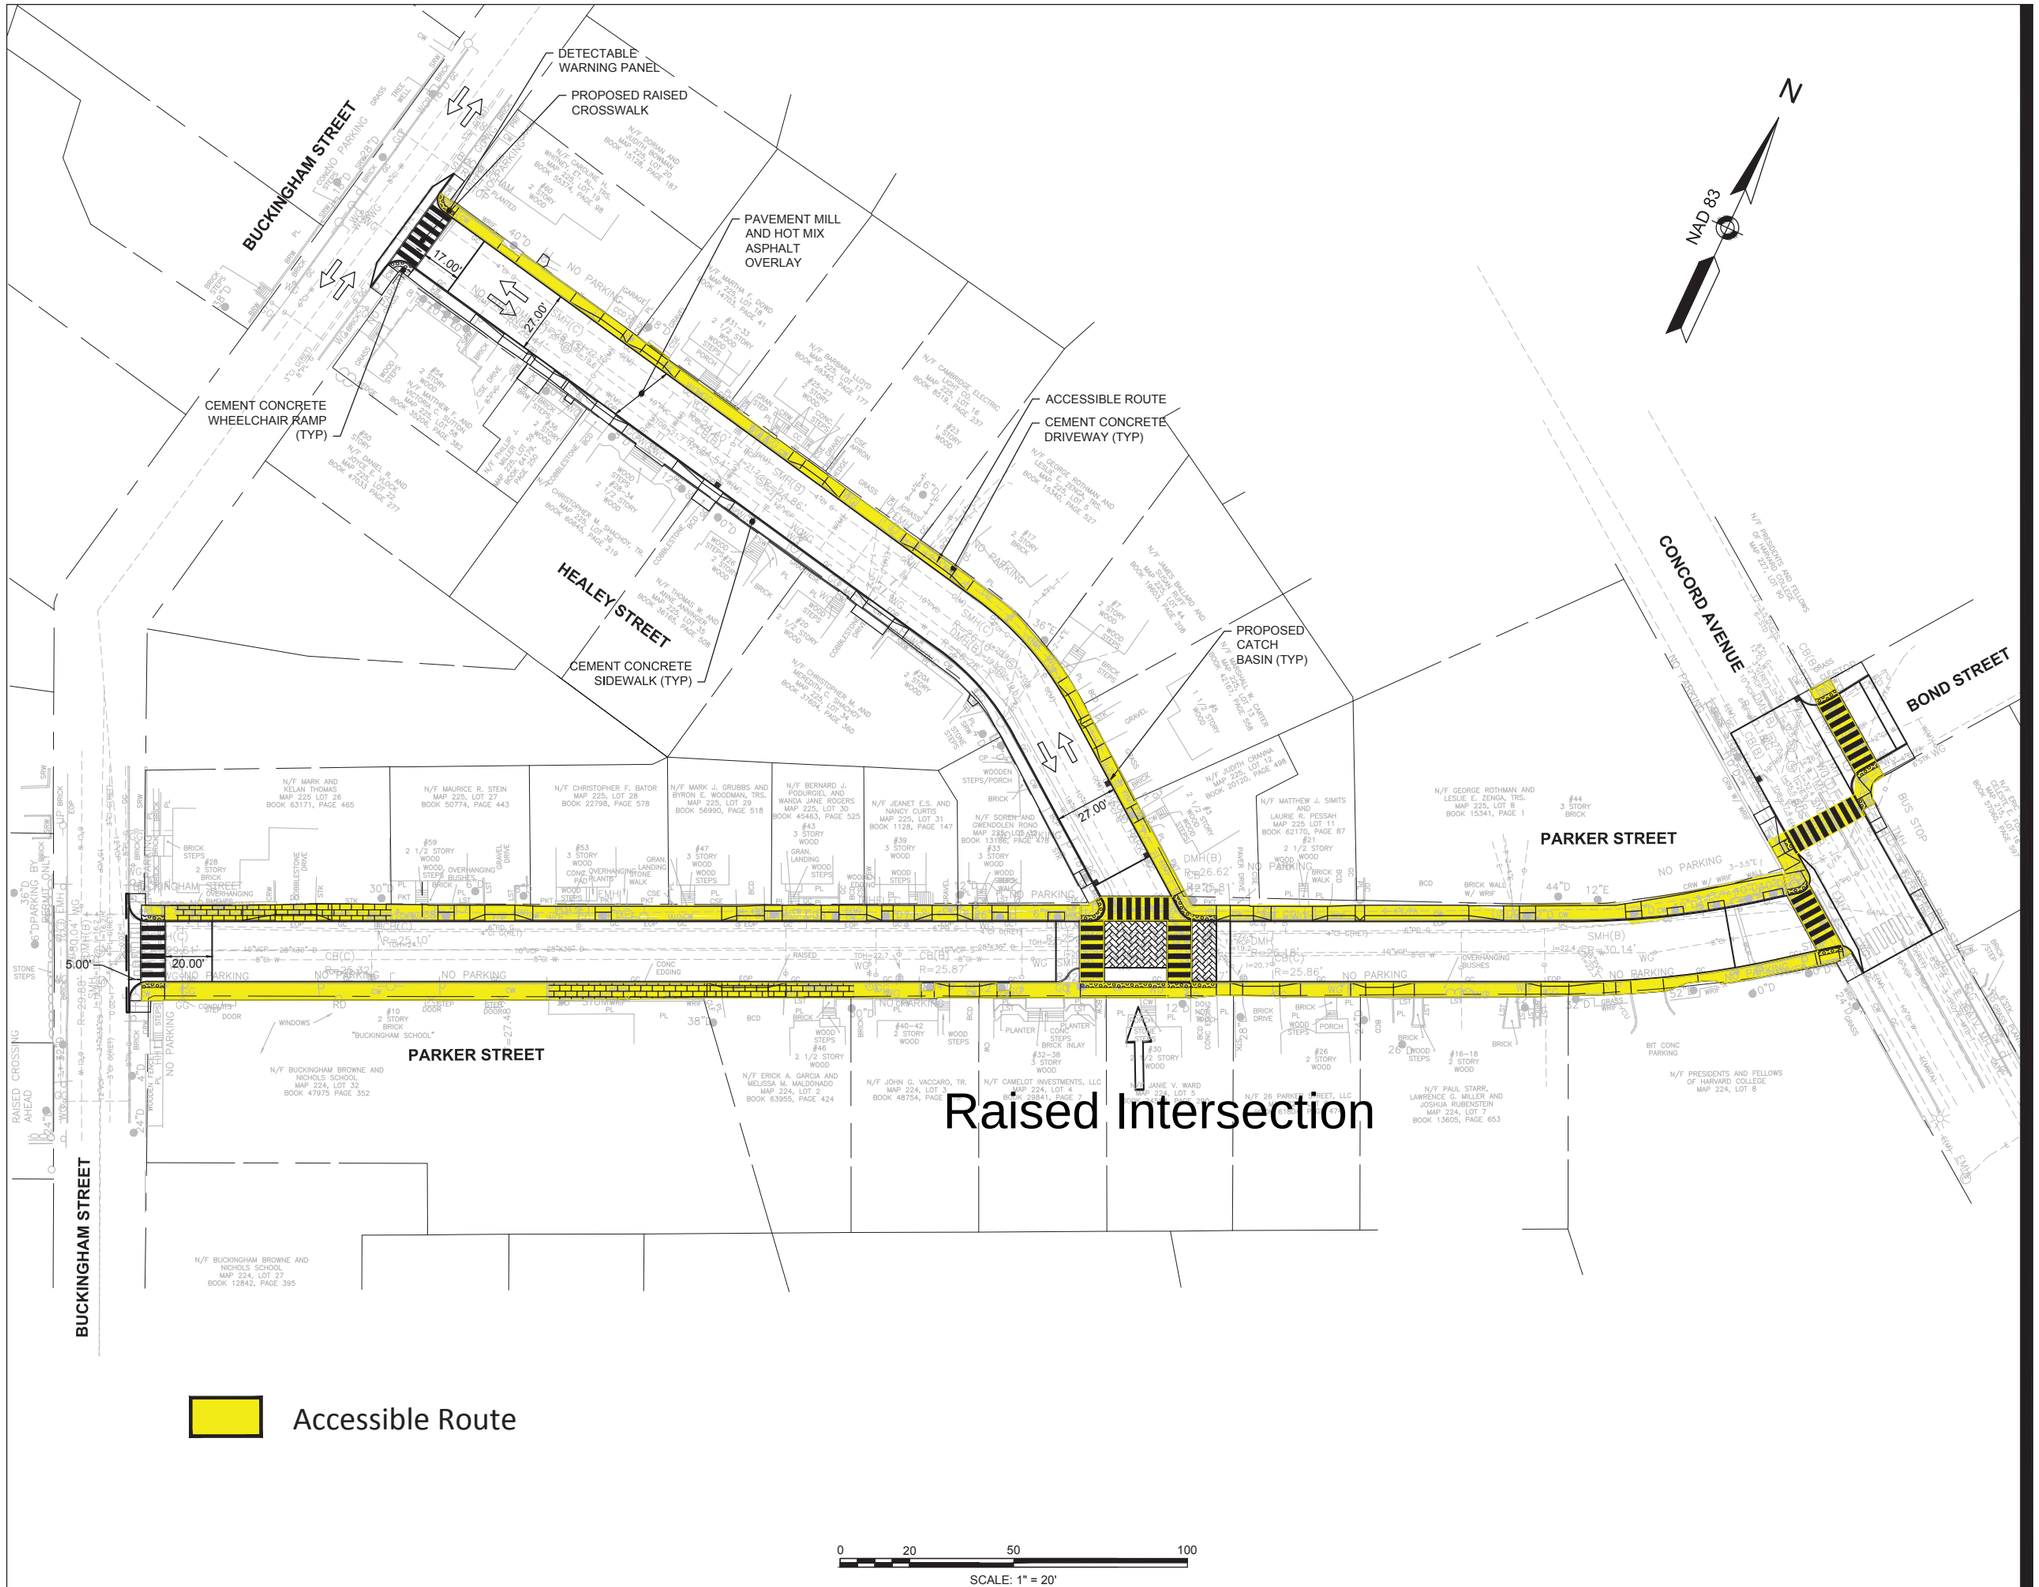

Stantec

Stantec Consulting Services Inc.
5 Burlington Woods Drive, Suite 300
Burlington MA 01803 U.S.A.
Tel. 781.221.1000
www.stantec.com

Copyright Reserved

The Contractor shall verify and be responsible for all dimensions. DO NOT scale the drawing - any errors or omissions shall be reported to Stantec without delay.
The Copyrights to all designs and drawings are the property of Stantec. Reproduction or use for any purpose other than that authorized by Stantec is forbidden.

Consultants

Legend

Notes

Revision	By	Appd.	YY.MM.DD
A -	-	-	-

Issued	By	Appd.	YY.MM.DD

File Name: parker_healey_const_plans.dwg	CSS	RAA	BTR	MM.DD.YY
	Dwn.	Chkd.	Dsgn.	YY.MM.DD

Permit-Seal

Client/Project
Cambridge Department of Public Works

Chapter 90 Contract 22
Dudley St., Parker St. & Healey St.
Cambridge, MA

Title
CONCEPT PLAN
HEALEY STREET
PART 1 OF 1

Project No. 179410352
Scale 1" = 20'
Drawing No.
Sheet
Revision