© 2014 CDM SMITH ALL RIGHTS RESERVED.
REUSE OF DOCUMENTS: THESE DOCUMENTS AND DESIGNS PROVIDED BY PROFESSIONAL SERVICE, INCORPORATED HEREIN, ARE THE PROPERTY OF CDM SMITH AND ARE NOT TO BE USED, IN WHOLE OR PART, FOR ANY OTHER PROJECT WITHOUT THE WRITTEN AUTHORIZATION OF CDM SMITH.

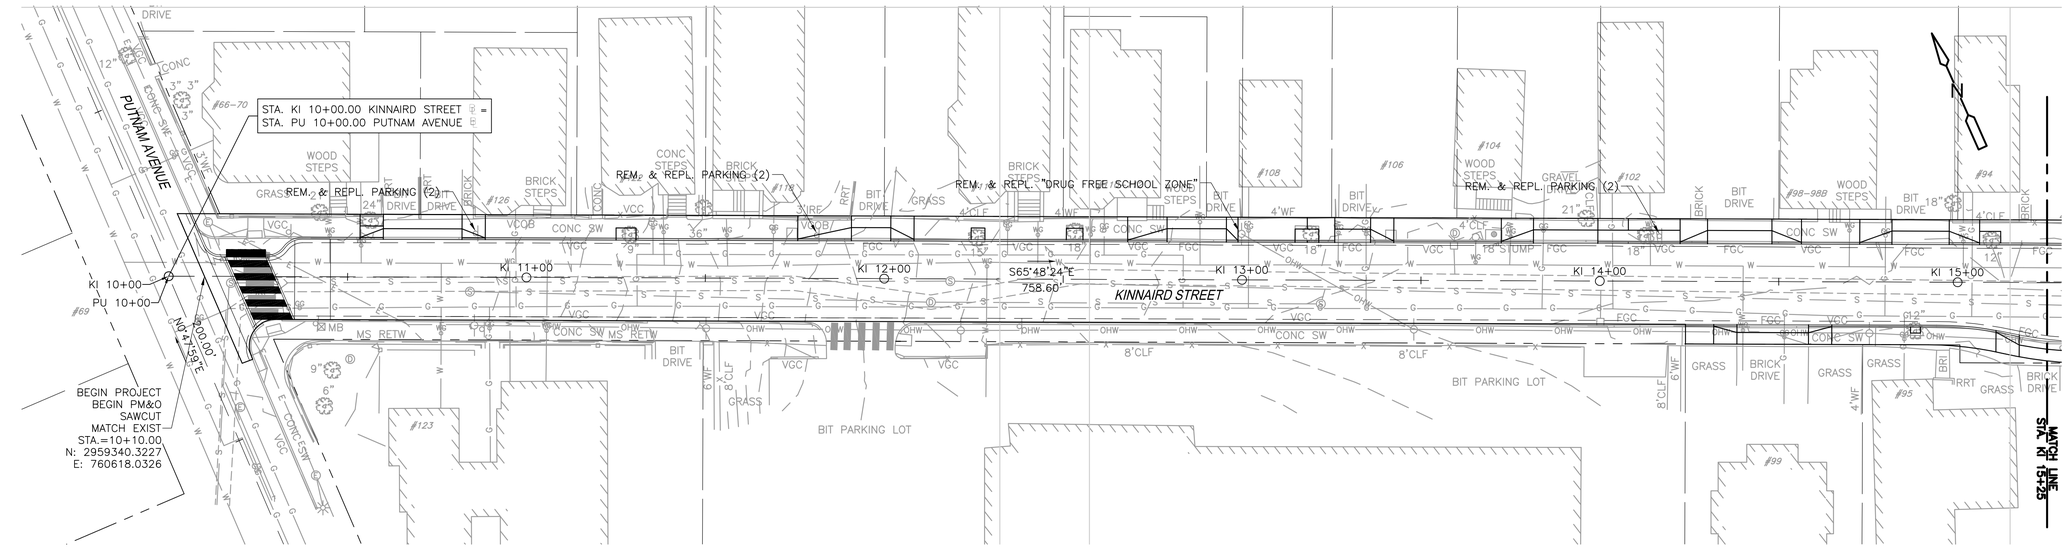

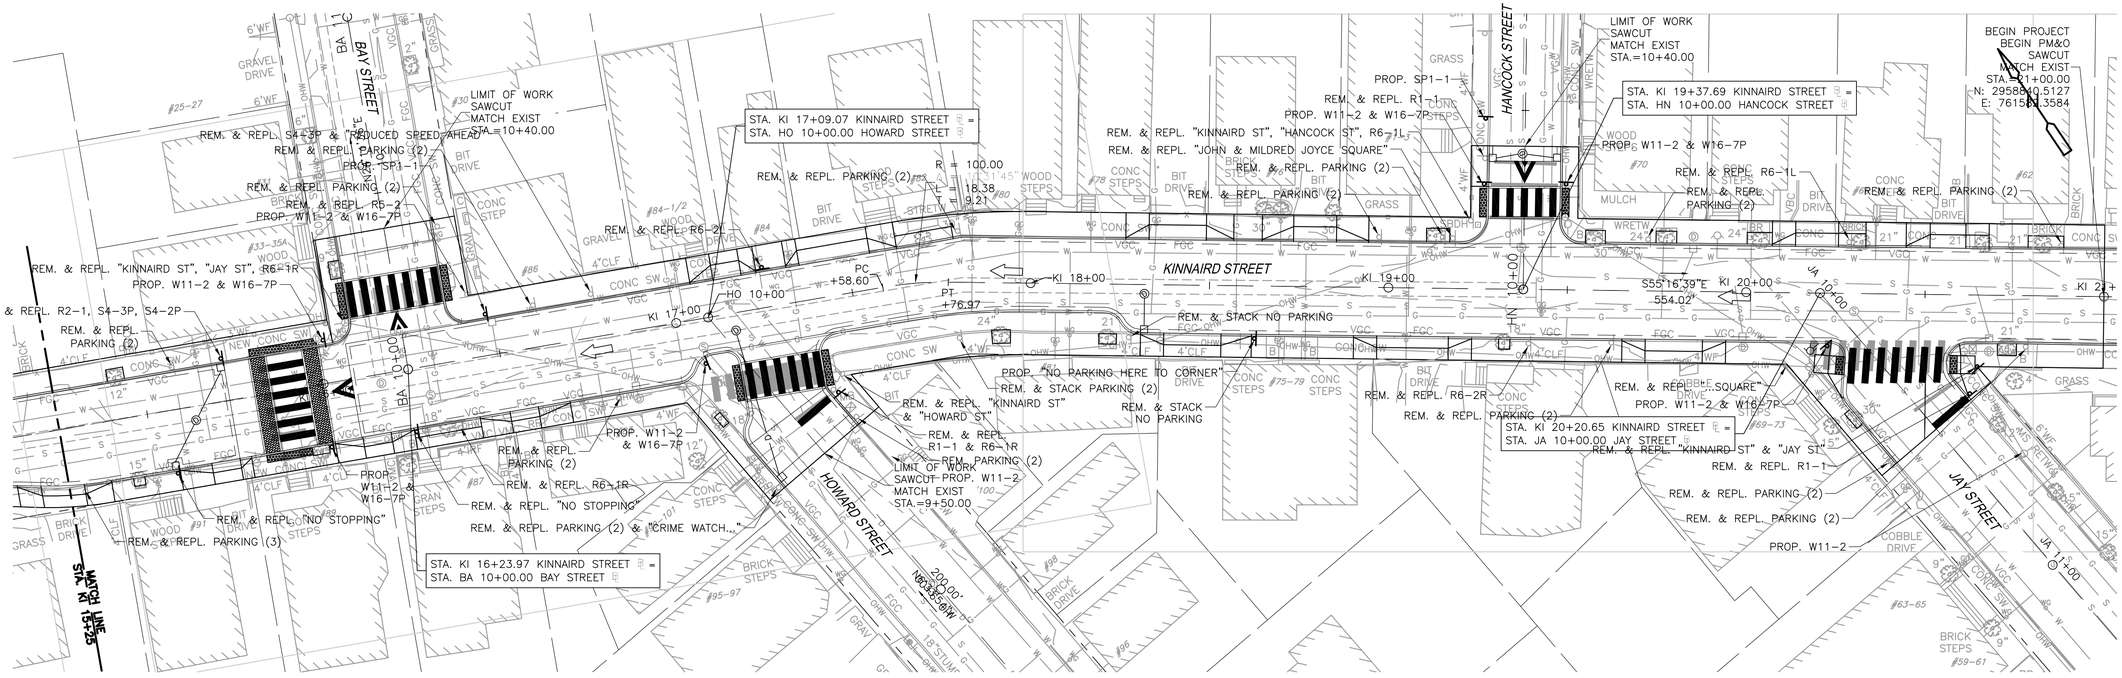

1" = 20'
10 0 20

REV. NO.	DATE	DRWN	CHKD	REMARKS

DESIGNED BY: C. LAUZON
DRAWN BY: C. LAUZON
SHEET CHK'D BY: X
CROSS CHK'D BY: X
APPROVED BY: X
DATE: JAN 2015

CDM Smith
50 Hampshire Street
Cambridge, MA 02139
Tel: (617) 452-6000

CITY OF CAMBRIDGE

CHAPTER 90 ROADWAY & SIDEWALK RECONSTRUCTION AND TRAFFIC CALMING CONTRACT 18

PAVEMENT MARKING & SIGNING PLAN KINNAIRD ST PHASE I

PROJECT NO. 0139-99823
FILE NAME: TSTPM004.DWG

SHEET NO.
X