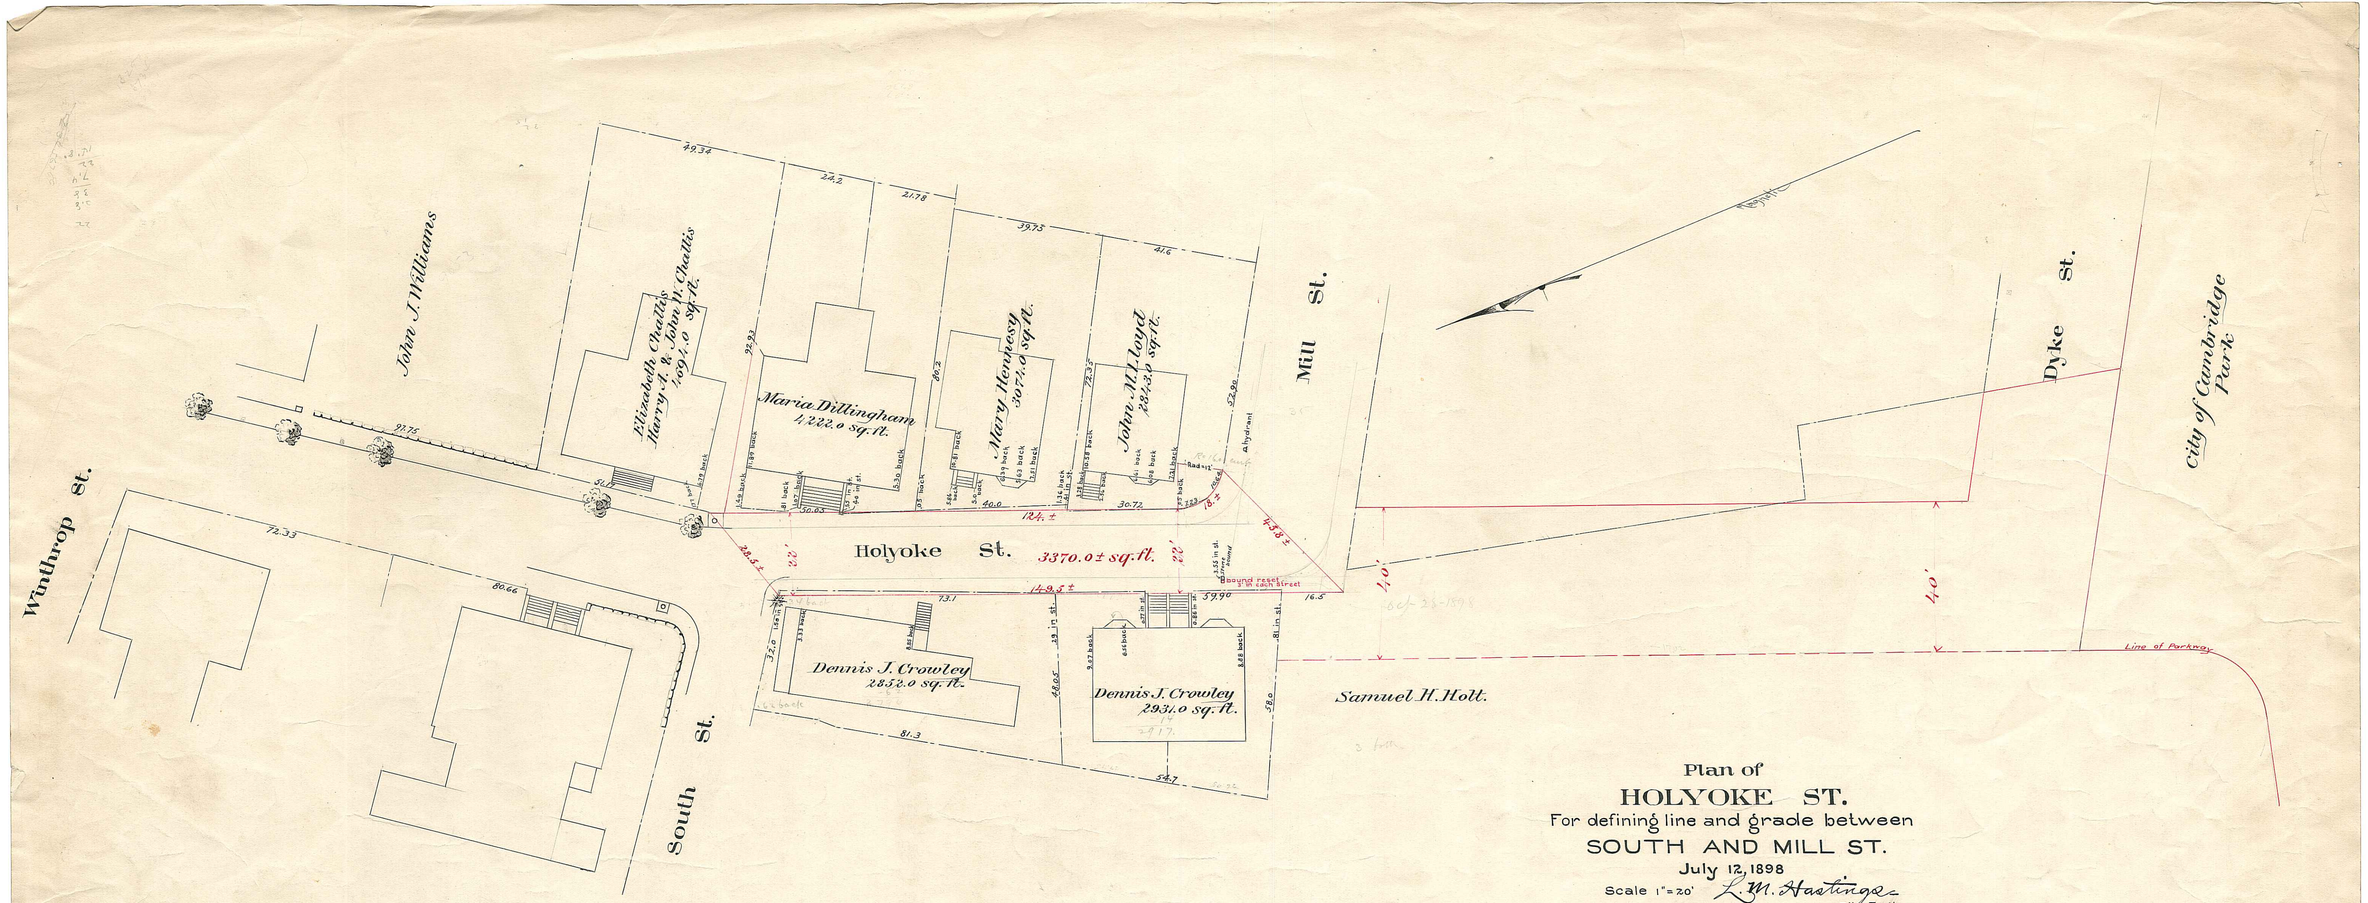

Plan of
HOLYOKE ST.
For defining line and grade between
SOUTH AND MILL ST.
July 12, 1898
Scale 1" = 20'
L. M. Hastings
City Engineer.

See Field book 83-p. 4,5 for survey.
" " " 114 " 116 " line used.
" Plan 1306 for acceptance 1884
" " 1207 for grade Mt. Auburn to South St.

Copy Recorded at Mid. So. Reg. Deeds

OFFICE OF THE CITY CLERK.
Oct. 10 1898
The order, ~~laying out, widening and accepting~~ establishing the lines & grade of Holyoke Street, as indicated on this plan was approved on Oct. 7th 1898.
Attest: Edward J. Brandon
City Clerk.

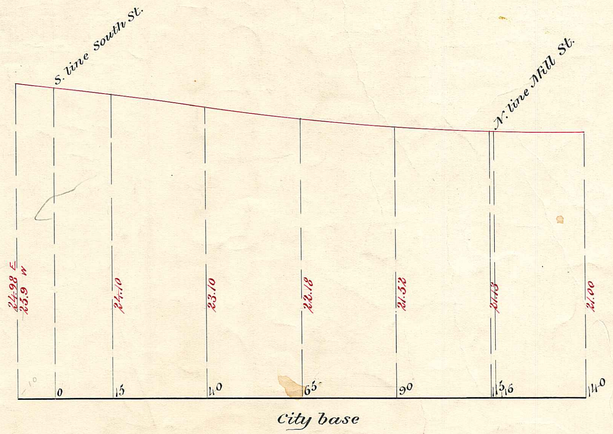

CITY OF CAMBRIDGE.
ENGINEERING DEP'T.
Plan No. 3092