(copy)

PLAN OF

COLUMBUS AVE. FOR ACCEPTANCE

Scale 40 ft. to an inch.

W.A. Mason & Son, Surveyors. May 7, 1906.

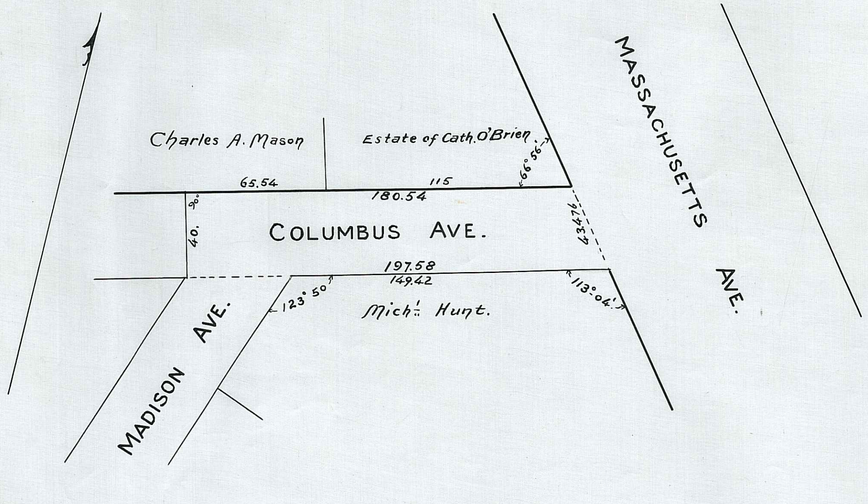

(Copy)

WINDSOR ST. FOR ACCEPTANCE

Scale 40 ft. to an inch.

L. W. Hastings — City Engineer. Sept. 16, 1906.

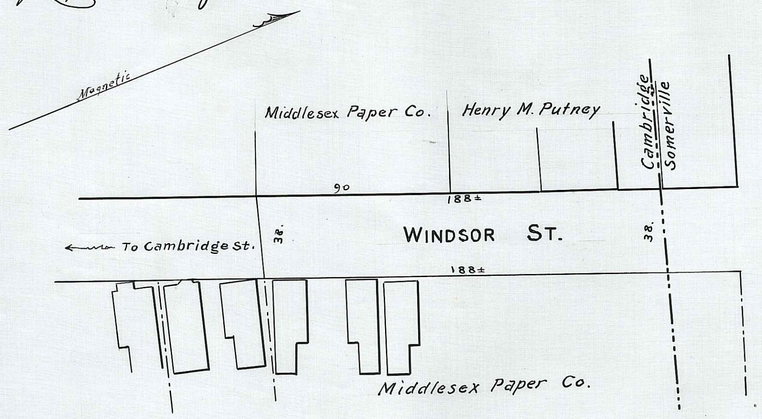

(Copy)

PLAN OF

MADISON AVE. FOR ACCEPTANCE

Scale 40 ft. to an inch.

W.A. Mason & Son. Surveyors. May 7, 1906.

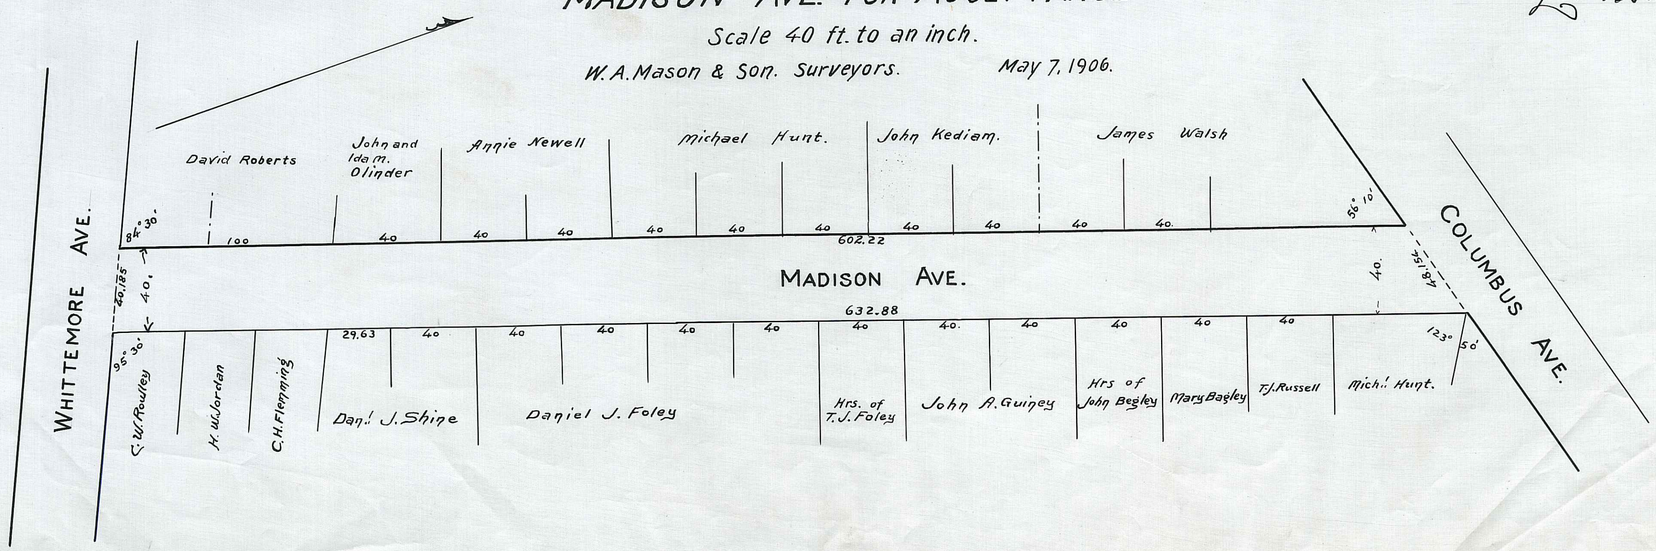

CITY OF CAMBRIDGE

ENGINEERING DEP'T.

L. W. Hastings City Engineer

CITY OF CAMBRIDGE.
ENGINEERING DEP'T
Plan No. 3676
DATE, Aug. 12, 1907