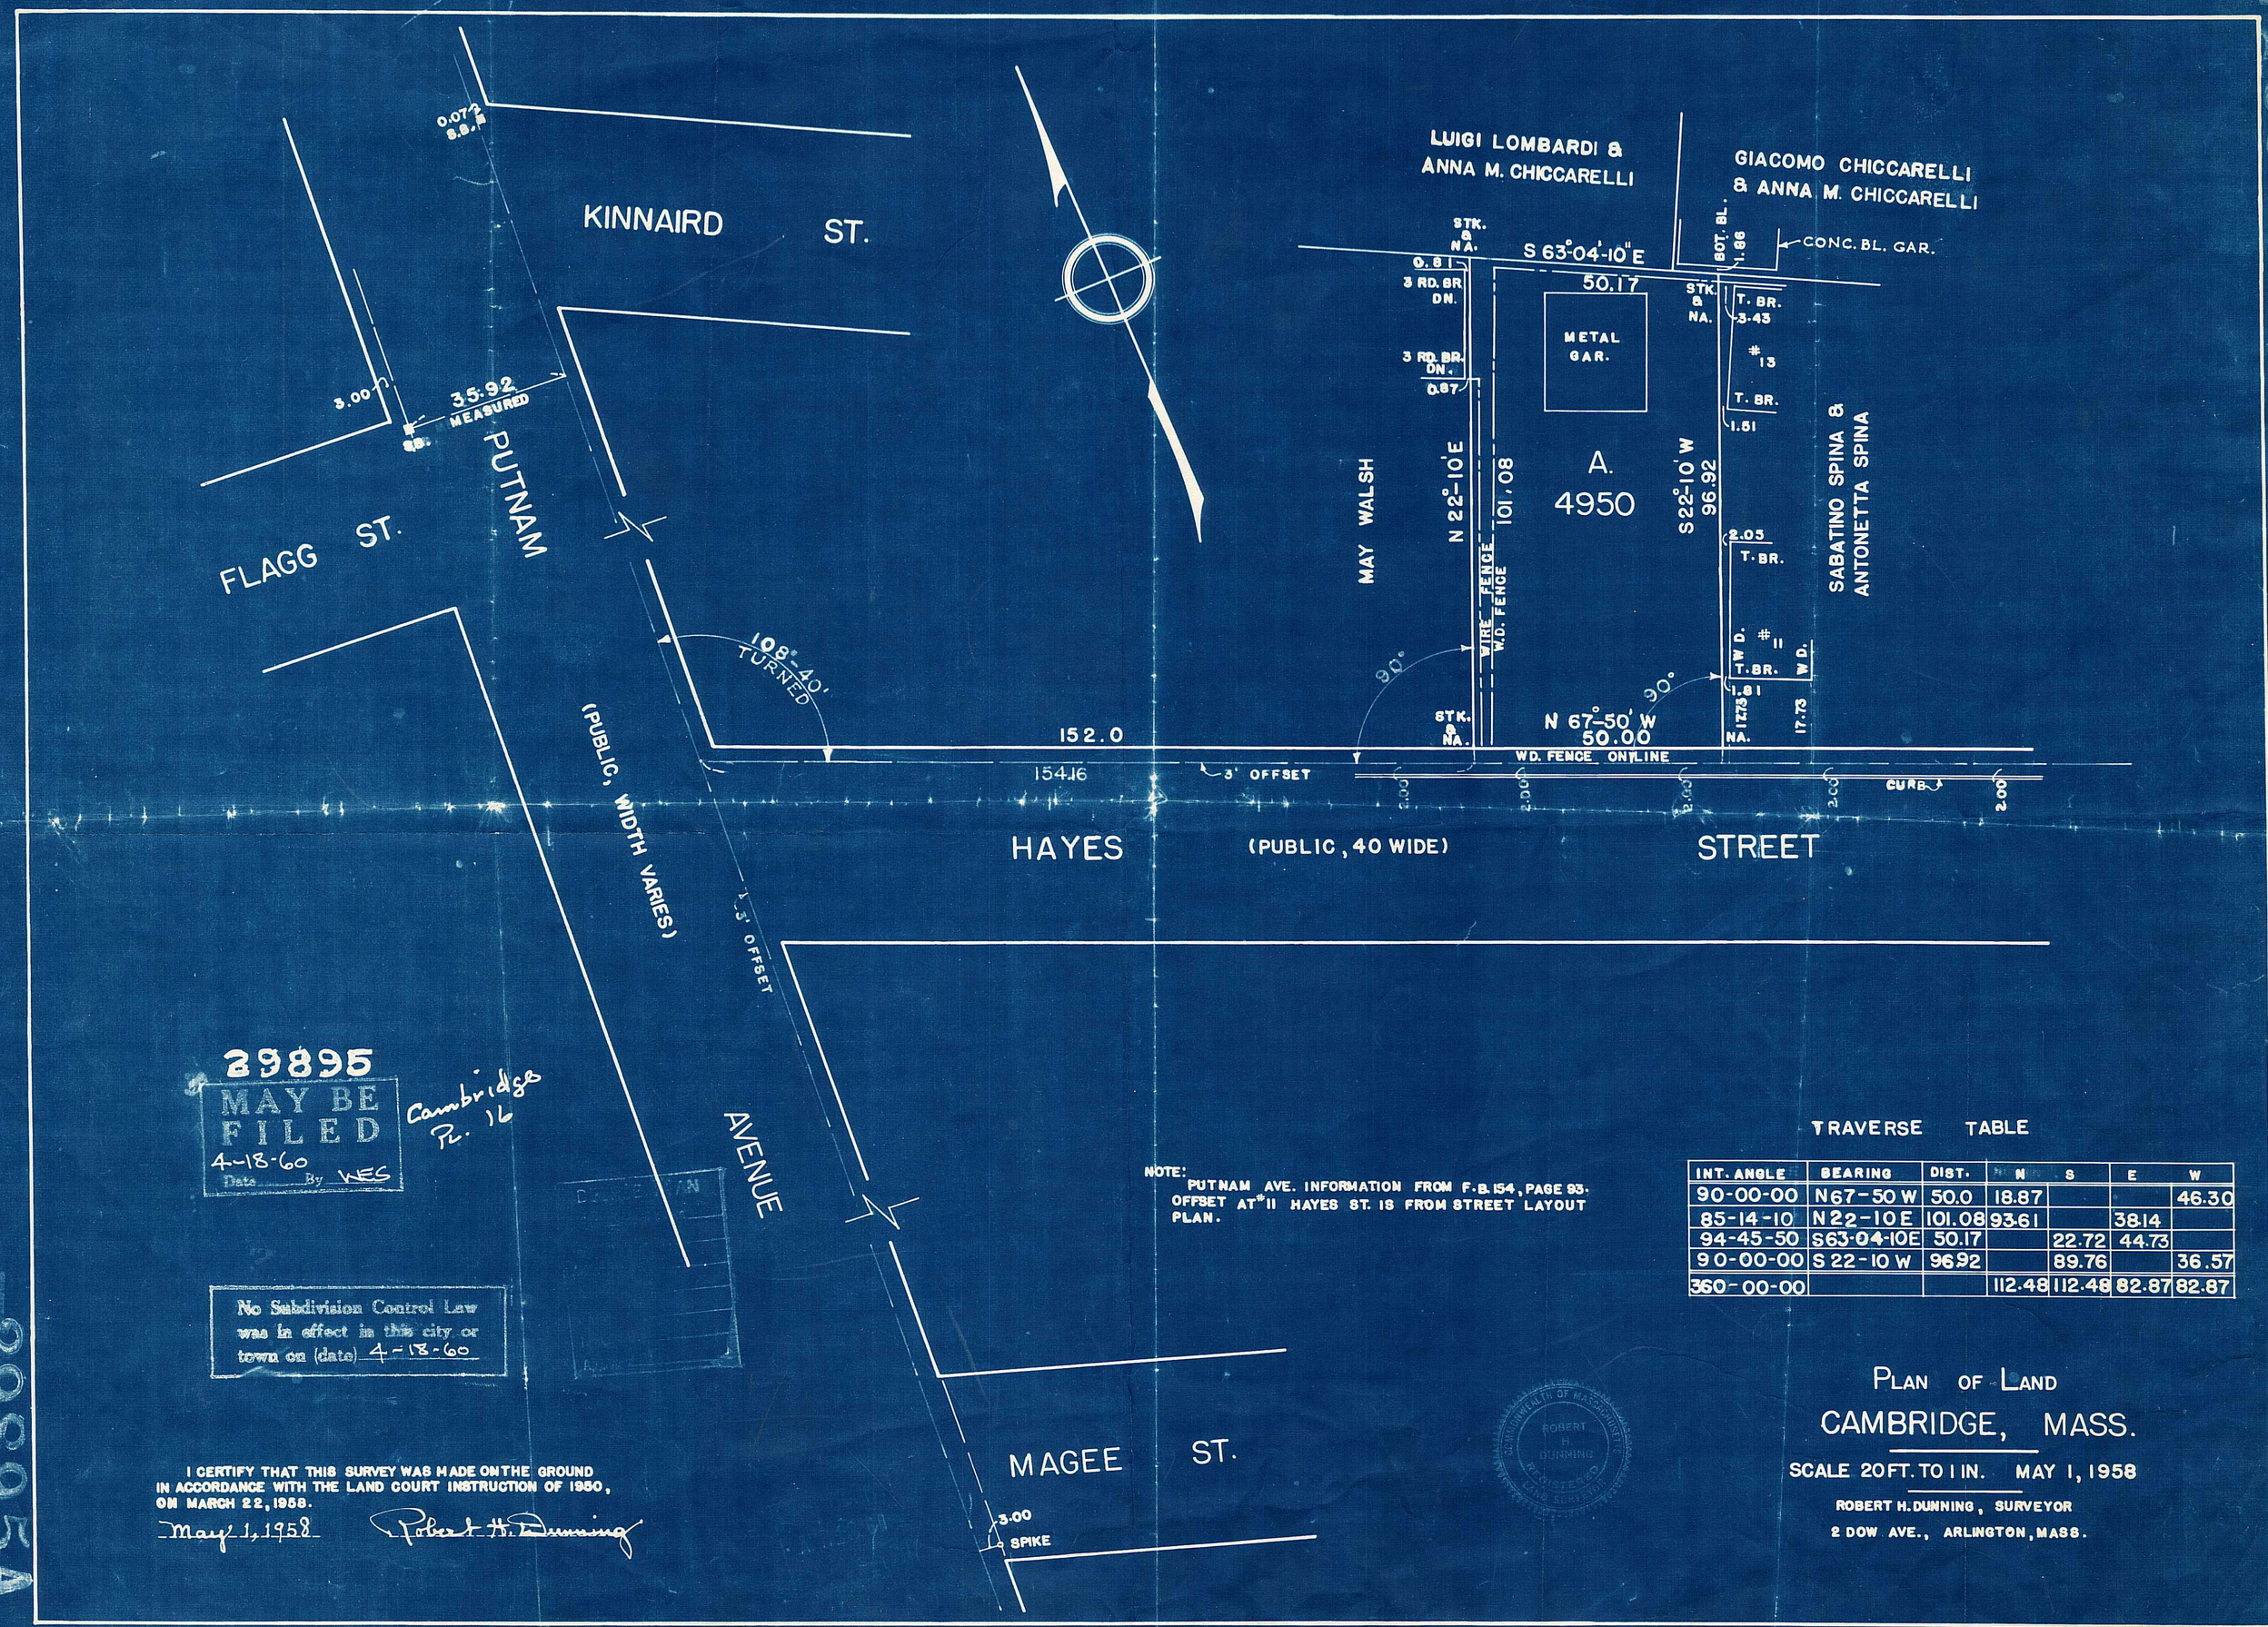

29895
MAY BE FILED
4-18-60
Date By VES

Cambridge Pl. 16

No Subdivision Control Law was in effect in this city or town on (date) 4-18-60

I CERTIFY THAT THIS SURVEY WAS MADE ON THE GROUND IN ACCORDANCE WITH THE LAND COURT INSTRUCTION OF 1950, ON MARCH 22, 1958.

May 1, 1958 Robert H. Dunning

NOTE:
PUTNAM AVE. INFORMATION FROM F.B. 154, PAGE 93.
OFFSET AT #11 HAYES ST. IS FROM STREET LAYOUT PLAN.

TRAVERSE TABLE

INT. ANGLE	BEARING	DIST.	N	S	E	W
90-00-00	N67-50 W	50.0	18.87			46.30
85-14-10	N22-10 E	101.08	93.61		38.14	
94-45-50	S63-04-10E	50.17		22.72	44.73	
90-00-00	S 22-10 W	96.92		89.76		36.57
360-00-00			112.48	112.48	82.87	82.87

PLAN OF LAND
CAMBRIDGE, MASS.

SCALE 20 FT. TO 1 IN. MAY 1, 1958

ROBERT H. DUNNING, SURVEYOR
2 DOW AVE., ARLINGTON, MASS.

COMMONWEALTH OF MASSACHUSETTS ROBERT H. DUNNING REGISTERED LAND SURVEYOR

29895A