7817A

10378C

SUBDIVISION PLAN OF LAND IN CAMBRIDGE

Ernest H. Fagerstrom, Surveyor

December 12, 1980

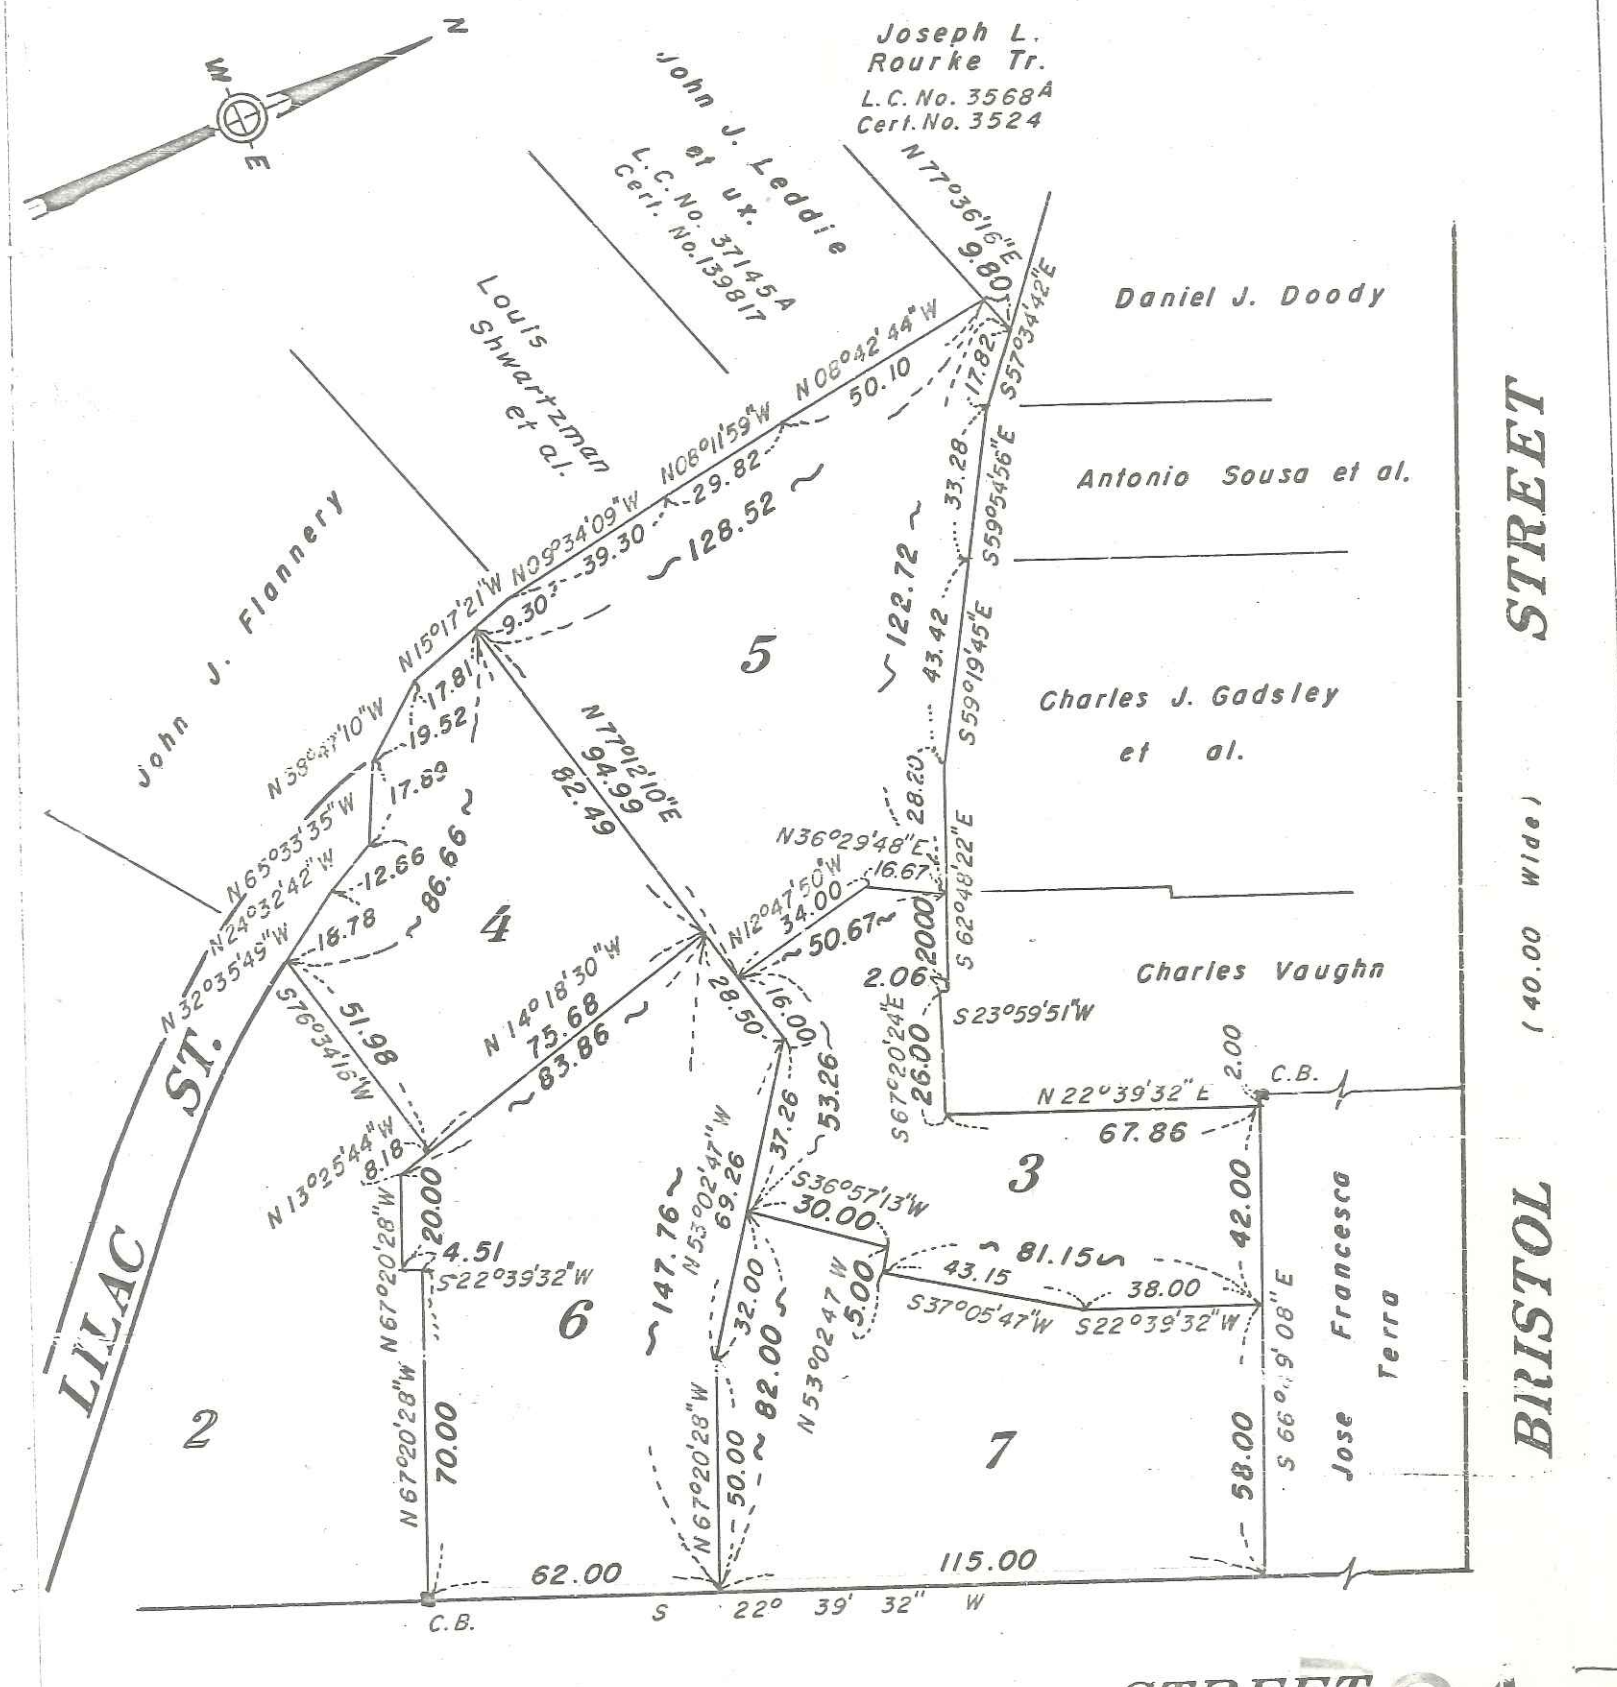

B

L.C. No. 10378A Sh.2 Cert. No. 32312

7817A

7817A

Subdivision of Lot 1
Shown on Plan 10378B
Filed with Cert. of Title No. . . . . .
South Registry District of Middlesex County

Separate certificates of title may be issued for land shown hereon as Lots 3 thru 7
By the Court.

Margaret M. Daly
Recorder.

DEC. 19, 1980
FTF.

Abutters are shown as on original decree plan

Copy of part of plan filed in
LAND REGISTRATION OFFICE
DEC. 19, 1980

Scale of this plan 40 *feet to an inch*
R.L. Woodbury, Engineer for Court

Form LCE-S-3. 2500-4-78