7826

CONDOMINIUM

1049K-1

SHEET 1 of 2

MODIFICATION PLAN OF LAND IN CAMBRIDGE

John F. Hennessy, Surveyor

May 4, 1981

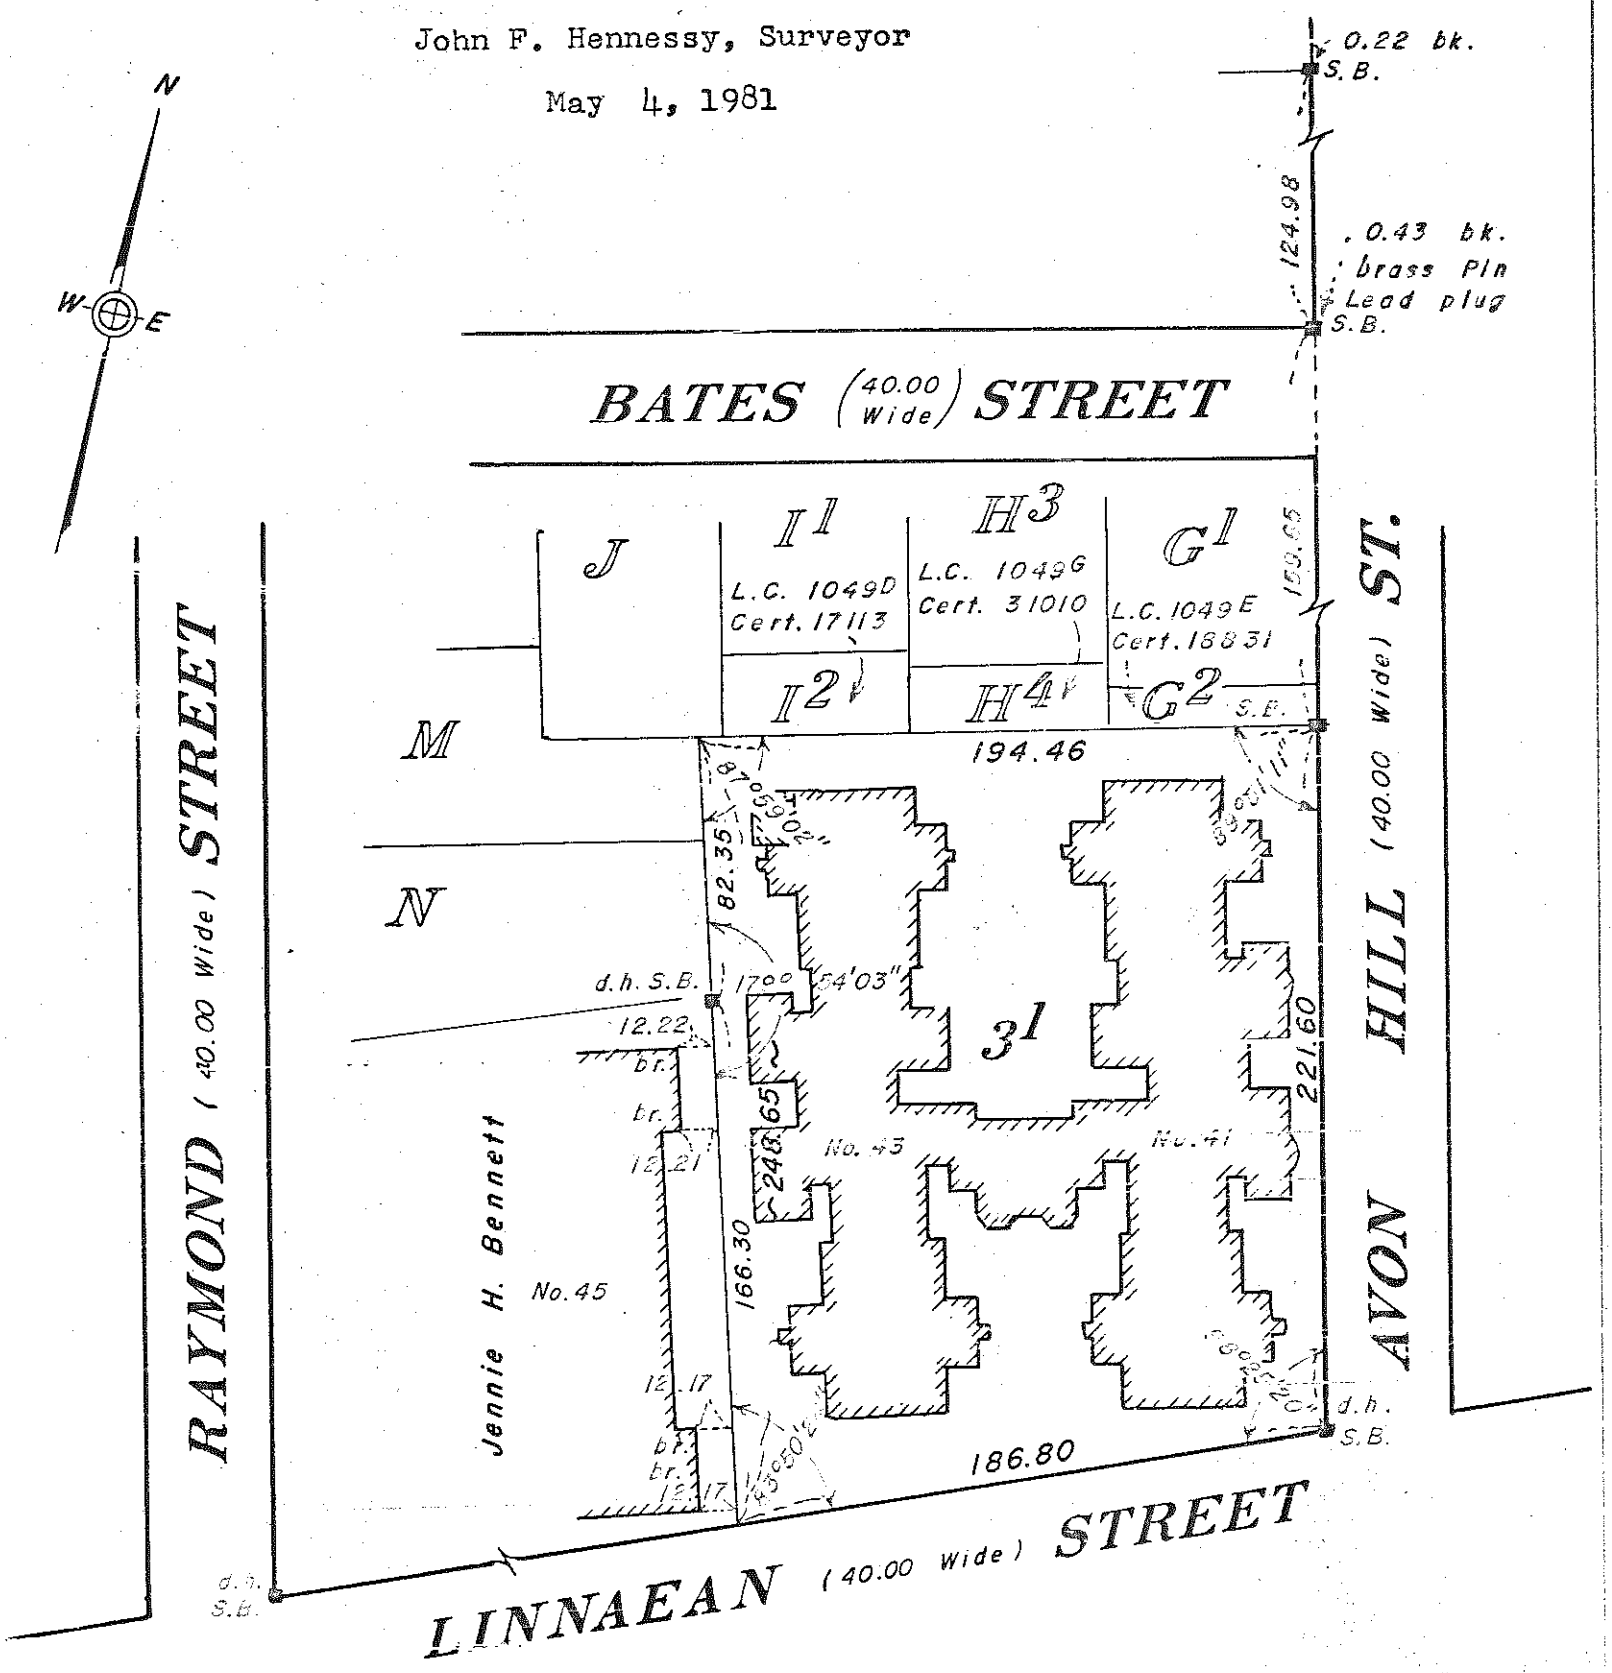

Modification of Lot 0
Shown on Plan 1049B
Filed with Cert. of Title No. 11013
South Registry District of Middlesex County

For more details and descriptions of the units hereon see plans and deeds on file in the registered land section of the Registry of Deeds and noted on the Master Condominium Certificate issued referring to this plan.

By the Court Maureen M. Daly
Recorder

JUNE 5, 1981

Form C.E.D.2. 3000-7-76

7826

Abutters are shown as on original deeds of plan.

Copy of part of plan filed in
LAND REGISTRATION OFFICE
JUNE 5, 1981
Scale of this plan 60 feet to an inch
R.L. Woodbury, Engineer for Court