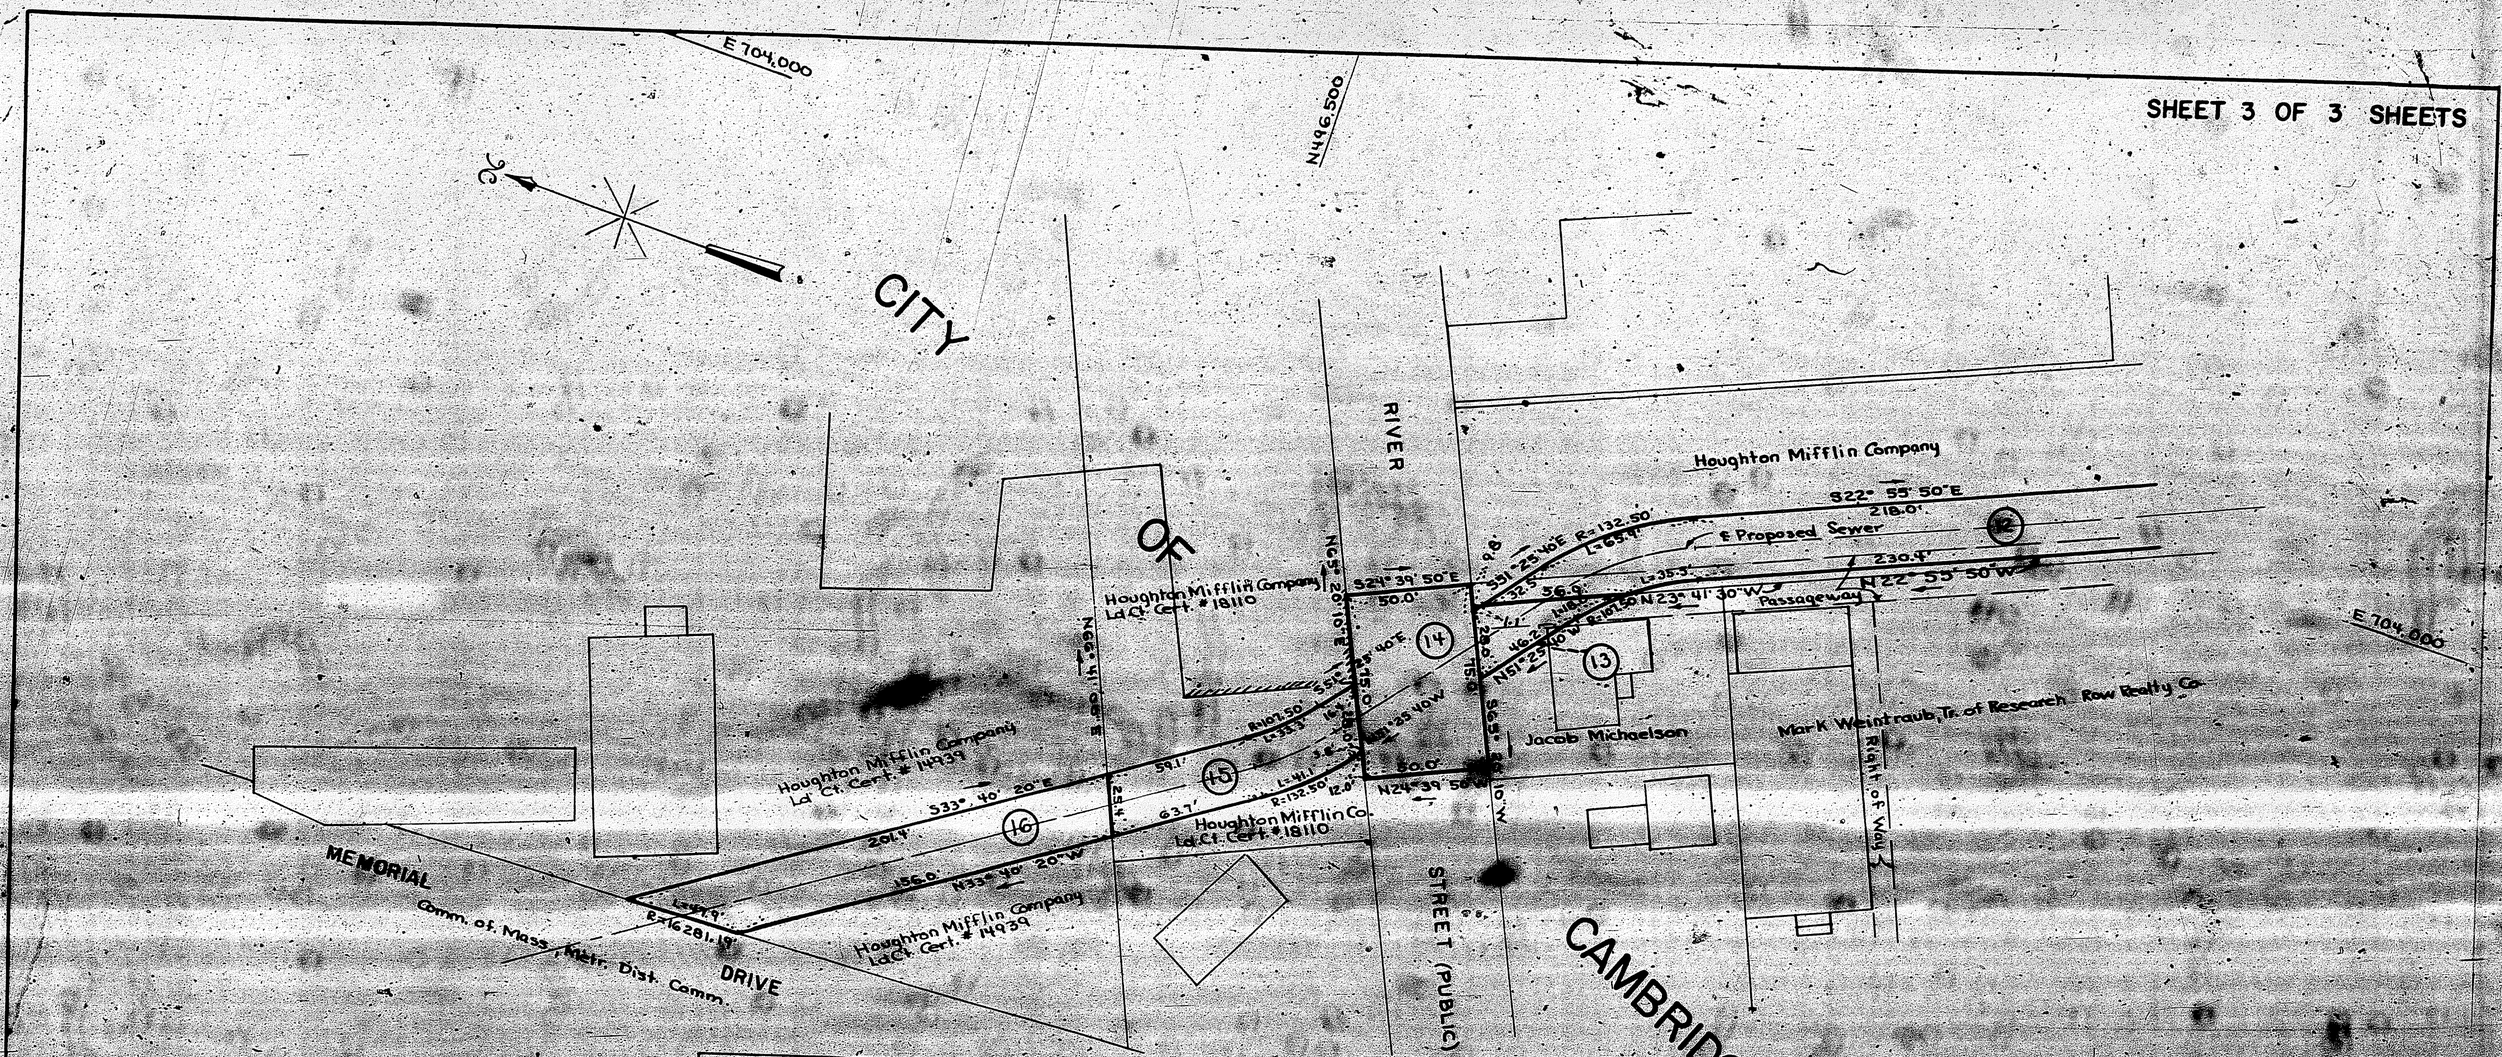

PARCEL	OWNER	AREA (Sq Ft)
	Permanent Surface Easement	
13	Jacob Michaelson	806
14	Unknown (River Street)	3750
15	Houghton Mifflin Company Ld. Ct. Cert. # 18110	2718
16	Houghton Mifflin Company Ld. Ct. Cert. # 14939	4468

Note:
M.G.S. System of Rectangular Coordinates.

COMMONWEALTH OF MASSACHUSETTS
METR. DISTR. COMMISSION — CONSTRUCTION DIVISION
METROPOLITAN SEWERAGE DISTRICT

NORTH CHARLES RELIEF SEWER

LAND TAKING PLAN NO. N.C.R.S.-3

40 20 0 40 80 FT.

JANUARY 9, 1967

DRAWN F.O.C., B.F.L.
TRACED F.O.C.
CHECKED V.C., B.F.L.

Chief Engineer

FILE 5.31 N-5

ACC. 60,573