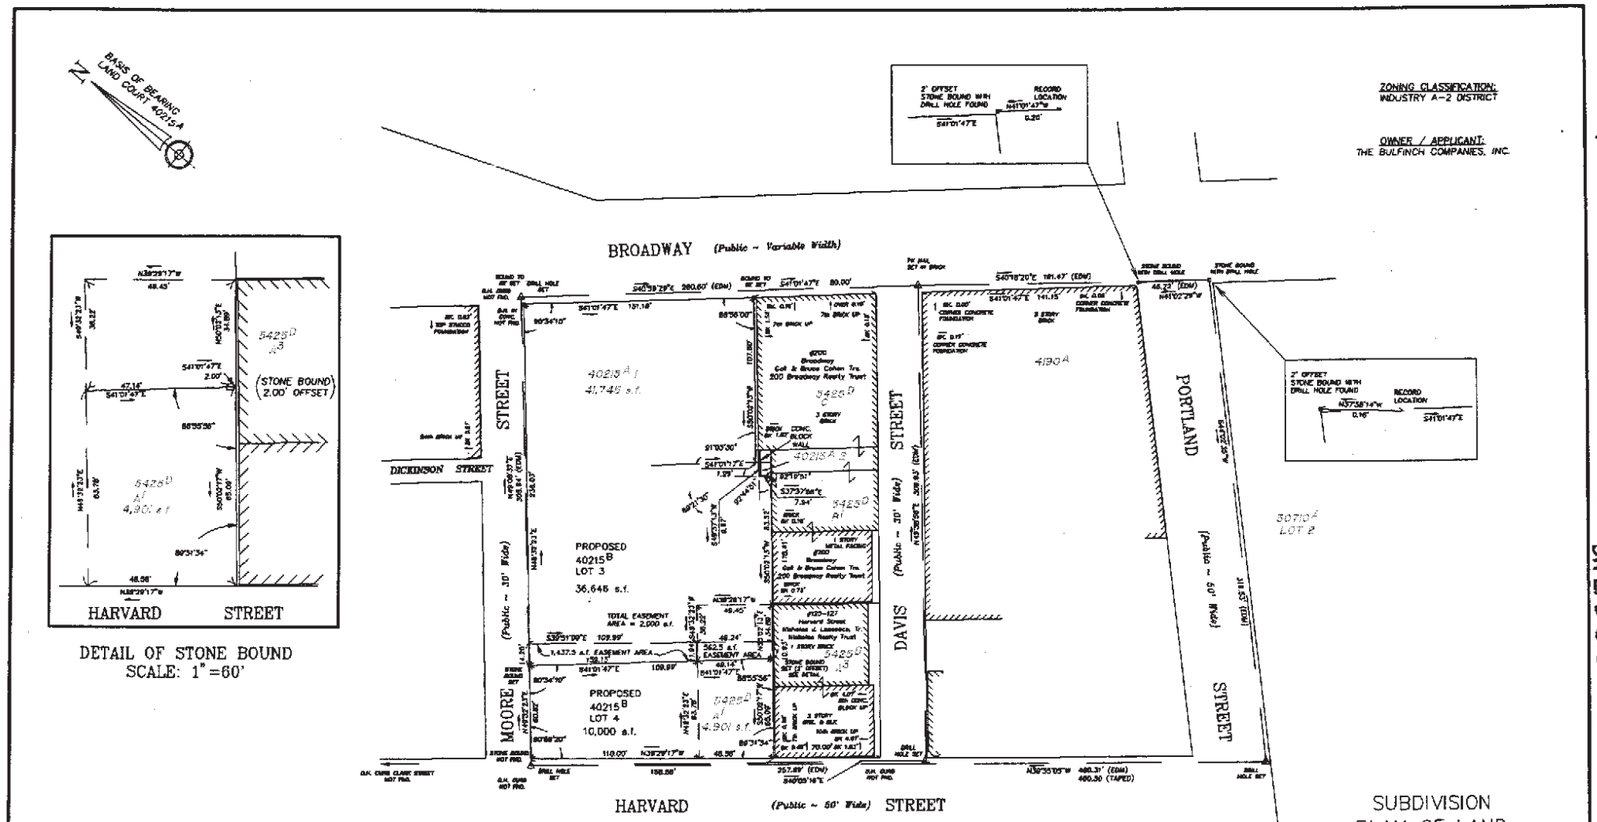

DETAIL OF STONE BOUND
SCALE: 1" = 60'

I CERTIFY THAT THIS ACTUAL SURVEY WAS MADE ON THE GROUND IN ACCORDANCE WITH THE LAND COURT INSTRUCTIONS OF 1969 ON SEPTEMBER 15, 1998.

DATE: _____

REGISTERED PROFESSIONAL LAND SURVEYOR

SURVEY TRAVERSE CLOSURE

MAIN TRAVERSE LOOP

PRECISION: 1 FOOT IN 72,870 FEET
LINEAR ERROR OF CLOSURE: 0.02 FEET
DIRECTIONAL ERROR OF CLOSURE: N88°03'40"W

INSIDE CLOSED CONNECTING LOOP

PRECISION: 1 FOOT IN 77,001 FEET
LINEAR ERROR OF CLOSURE: 0.01 FEET
DIRECTIONAL ERROR OF CLOSURE: N64°31'10"E

Stephen L Cameron

SUBDIVISION PLAN OF LAND CAMBRIDGE, MASS.

BEING A SUBDIVISION OF LOT 1 SHOWN ON LAND COURT PLAN 40215A AND LOT A1 SHOWN ON LAND COURT PLAN 5425B

SCALE: 1" = 30' ~ SEPTEMBER 15, 1998

R.E. CAMERON & ASSOCIATES, INC.
681 WASHINGTON ST. NORWOOD, MASS. 02062
PH. (781) 769-1777

Schedule C BK29636PG018