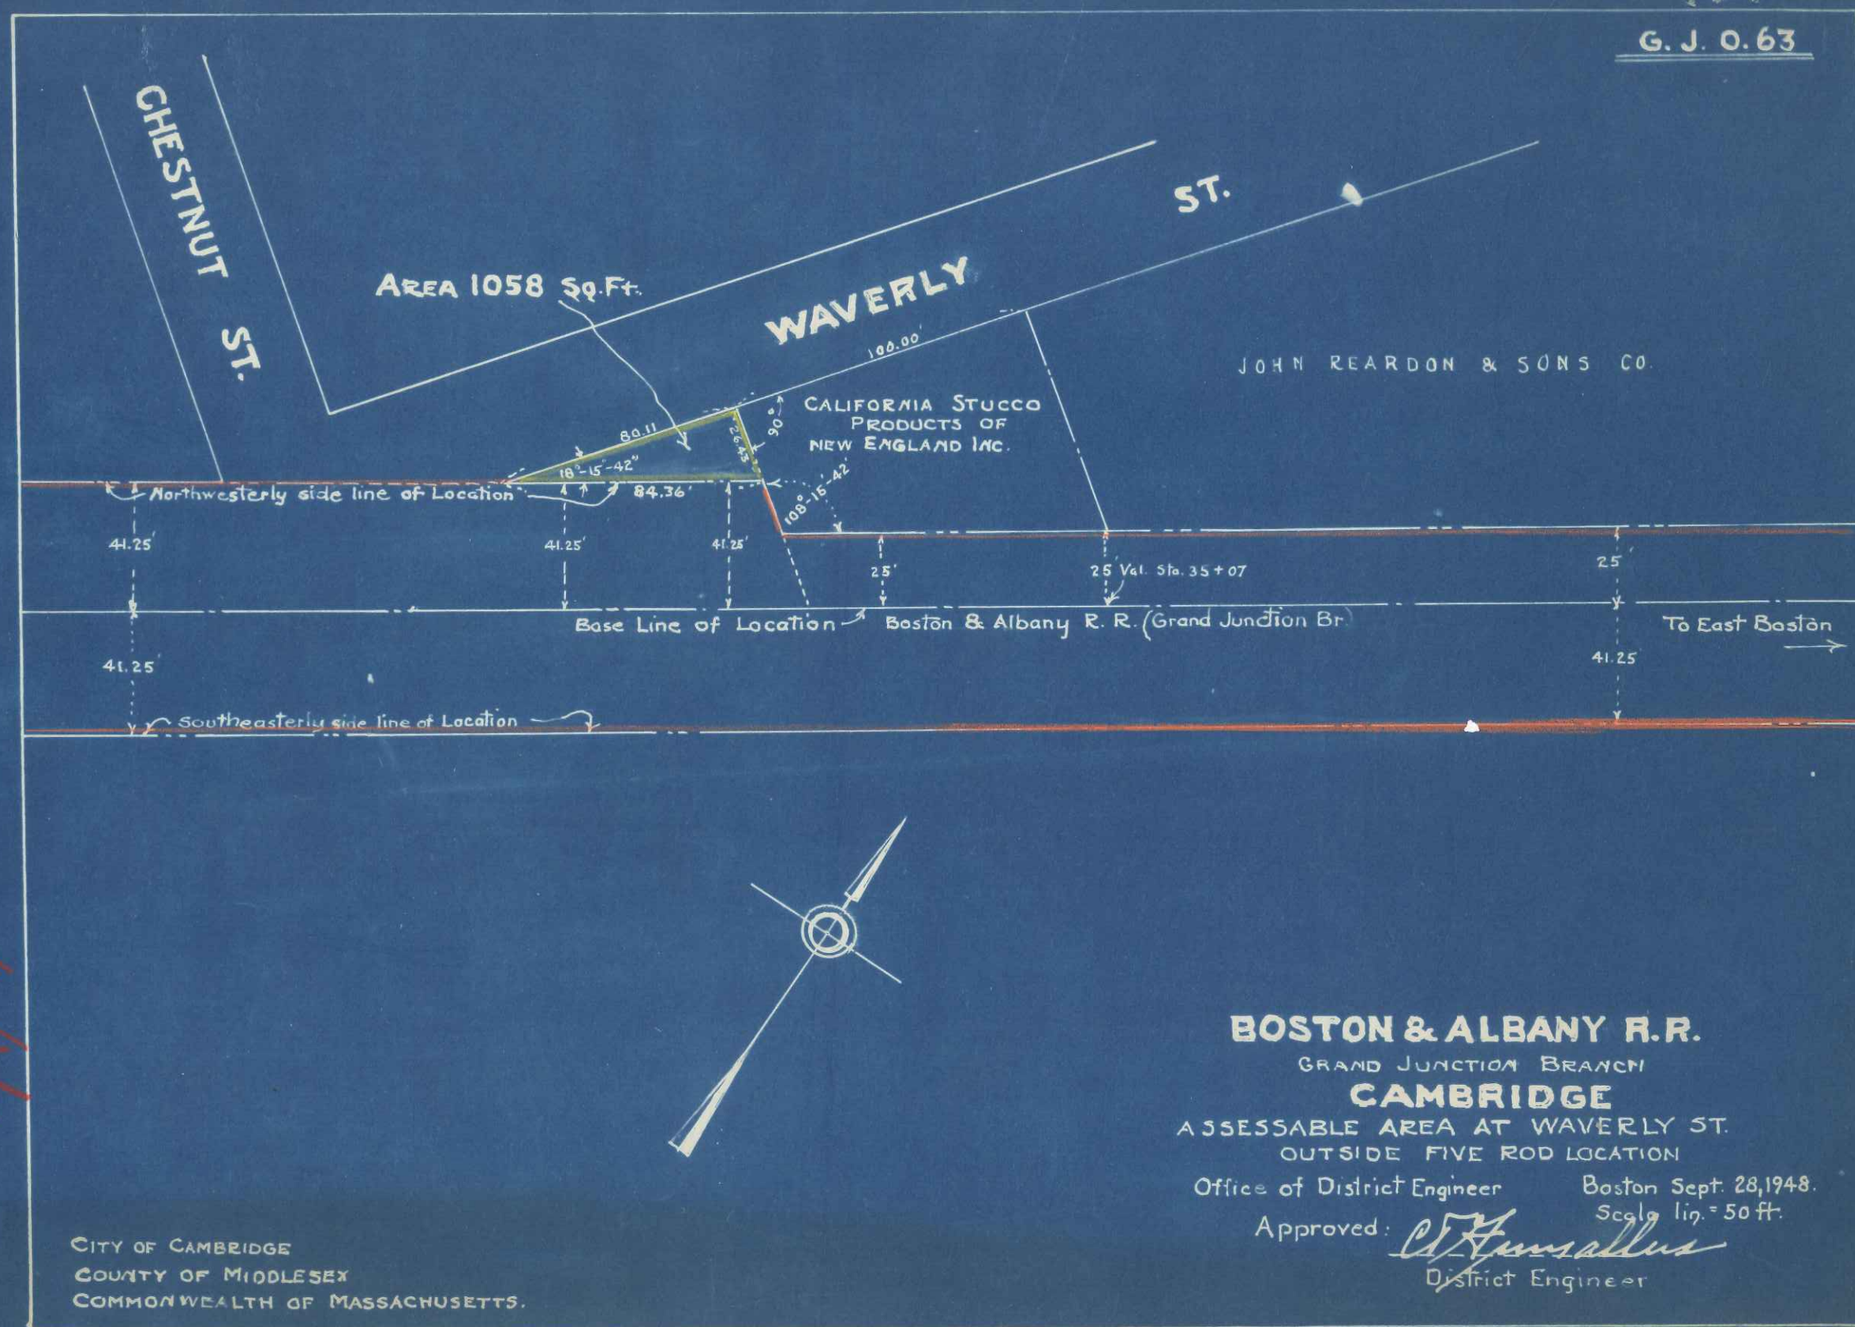
G. J. O. 63
CHESTNUT ST.
WAVERLY ST.
AREA 1058 Sq. Ft.
100.00'
JOHN REARDON & SONS CO.
CALIFORNIA STUCCO PRODUCTS OF NEW ENGLAND INC.
80.11
18°-15'-42"
84.36'
90°
108°-15'-42"
Northwesterly side line of Location
41.25'
41.25'
41.25'
25'
25 Val. Sta. 35+07
25'
Base Line of Location
Boston & Albany R. R. (Grand Junction Br.)
To East Boston
41.25'
41.25'
Southeasterly side line of Location
BOSTON & ALBANY R.R.
GRAND JUNCTION BRANCH
CAMBRIDGE
ASSESSABLE AREA AT WAVERLY ST.
OUTSIDE FIVE ROD LOCATION
Office of District Engineer
Boston Sept. 28, 1948.
Scale 1in. = 50 ft.
Approved:
District Engineer
CITY OF CAMBRIDGE
COUNTY OF MIDDLESEX
COMMONWEALTH OF MASSACHUSETTS.
E.G.H.

446

9768