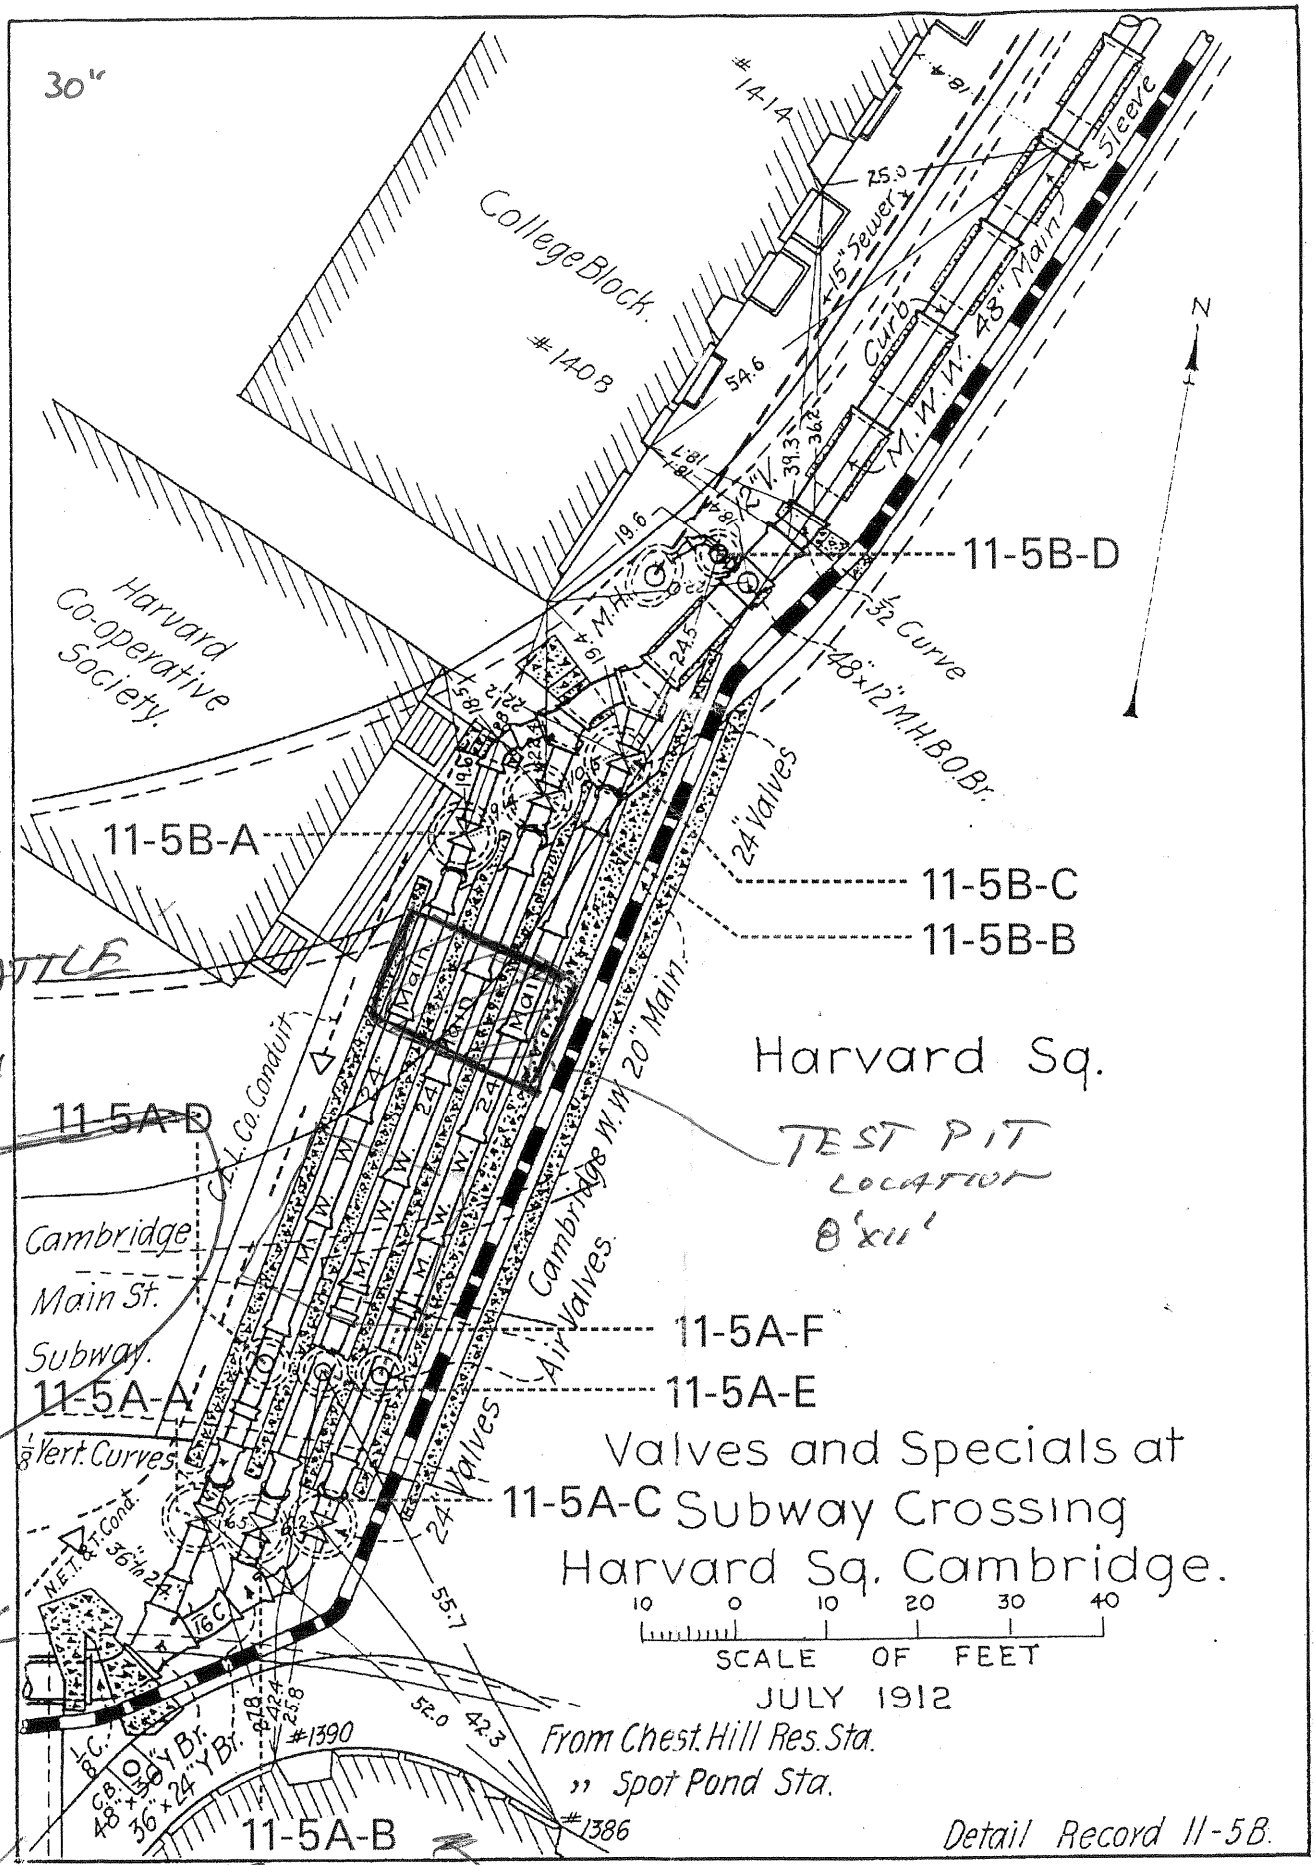

Section: 11 Date:- April 16, 1999

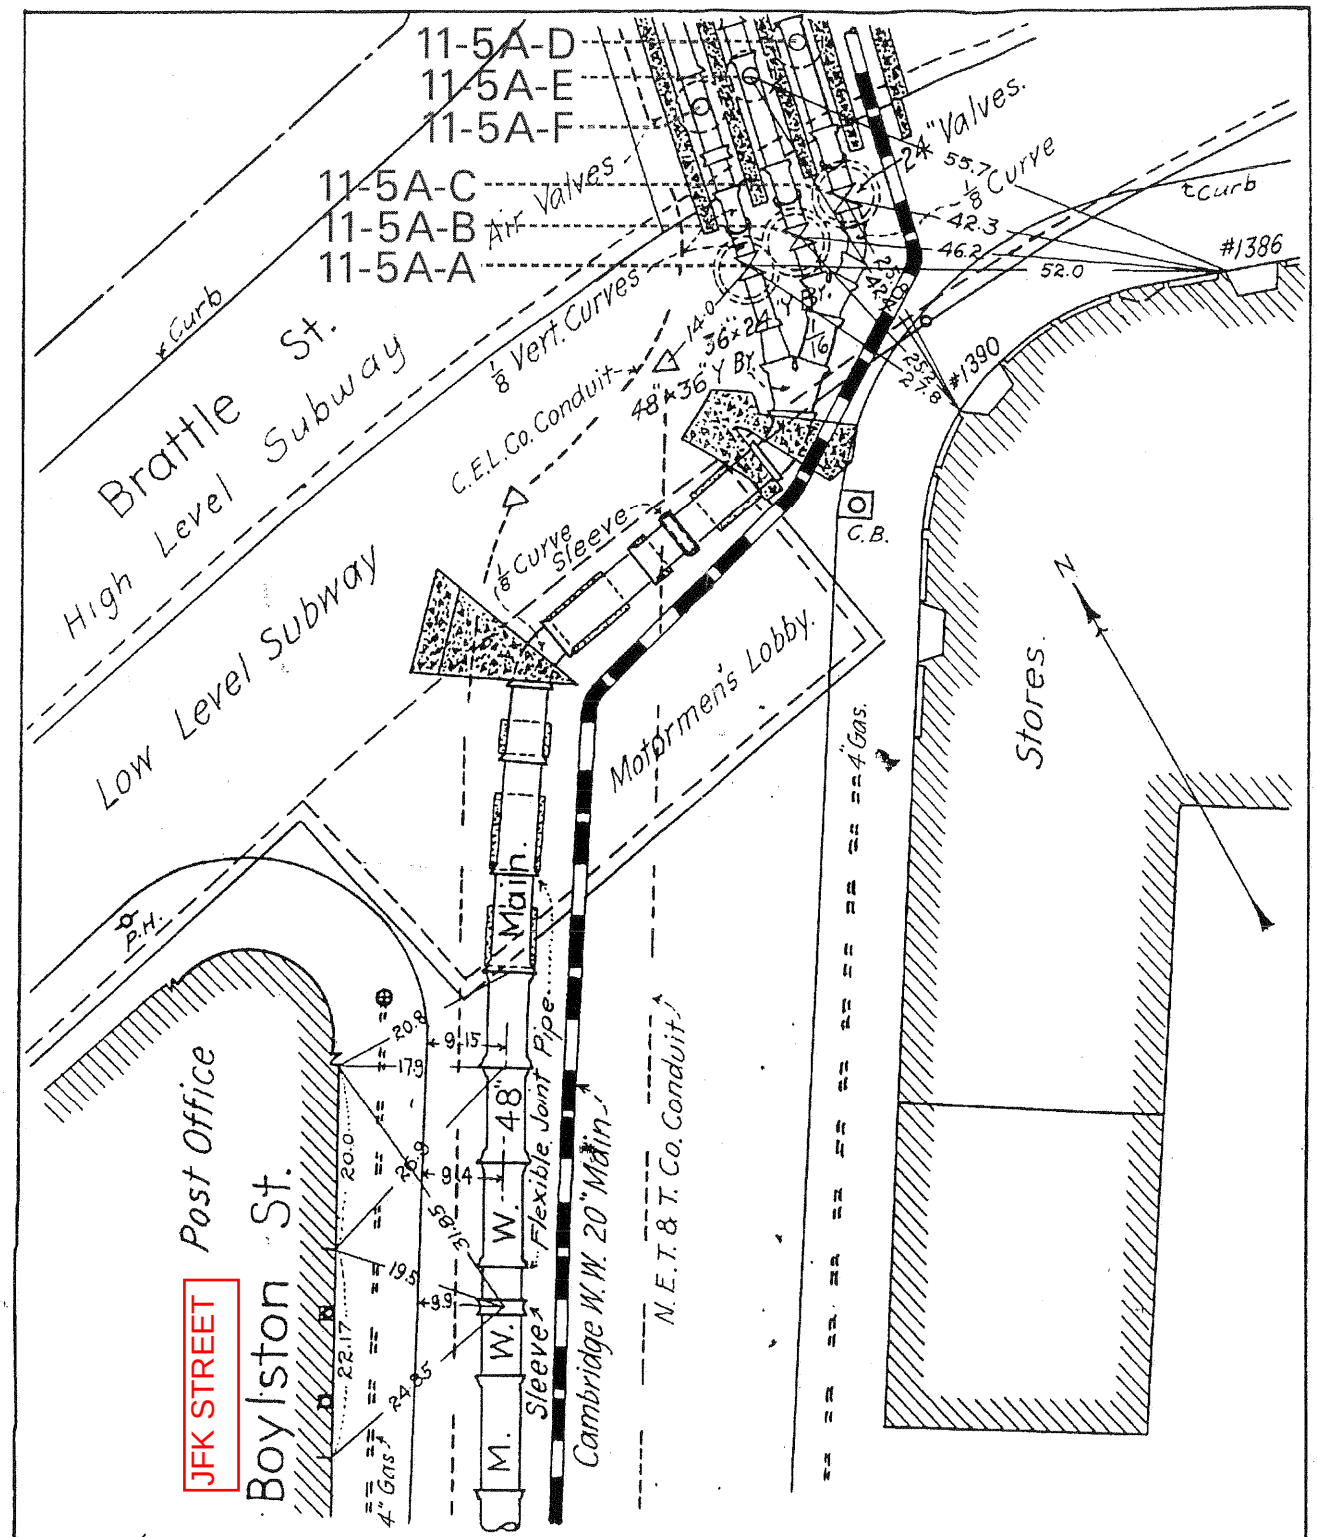

Flexible Joint Pipe, Valves and Specials.
Harvard Sq. & Boylston St. Cambridge.

10 0 10 20 30 40
SCALE OF FEET

From Chest. Hill Res. Sta.
" Spot Pond Sta.

JULY 1912

Detail Record 11-5A.

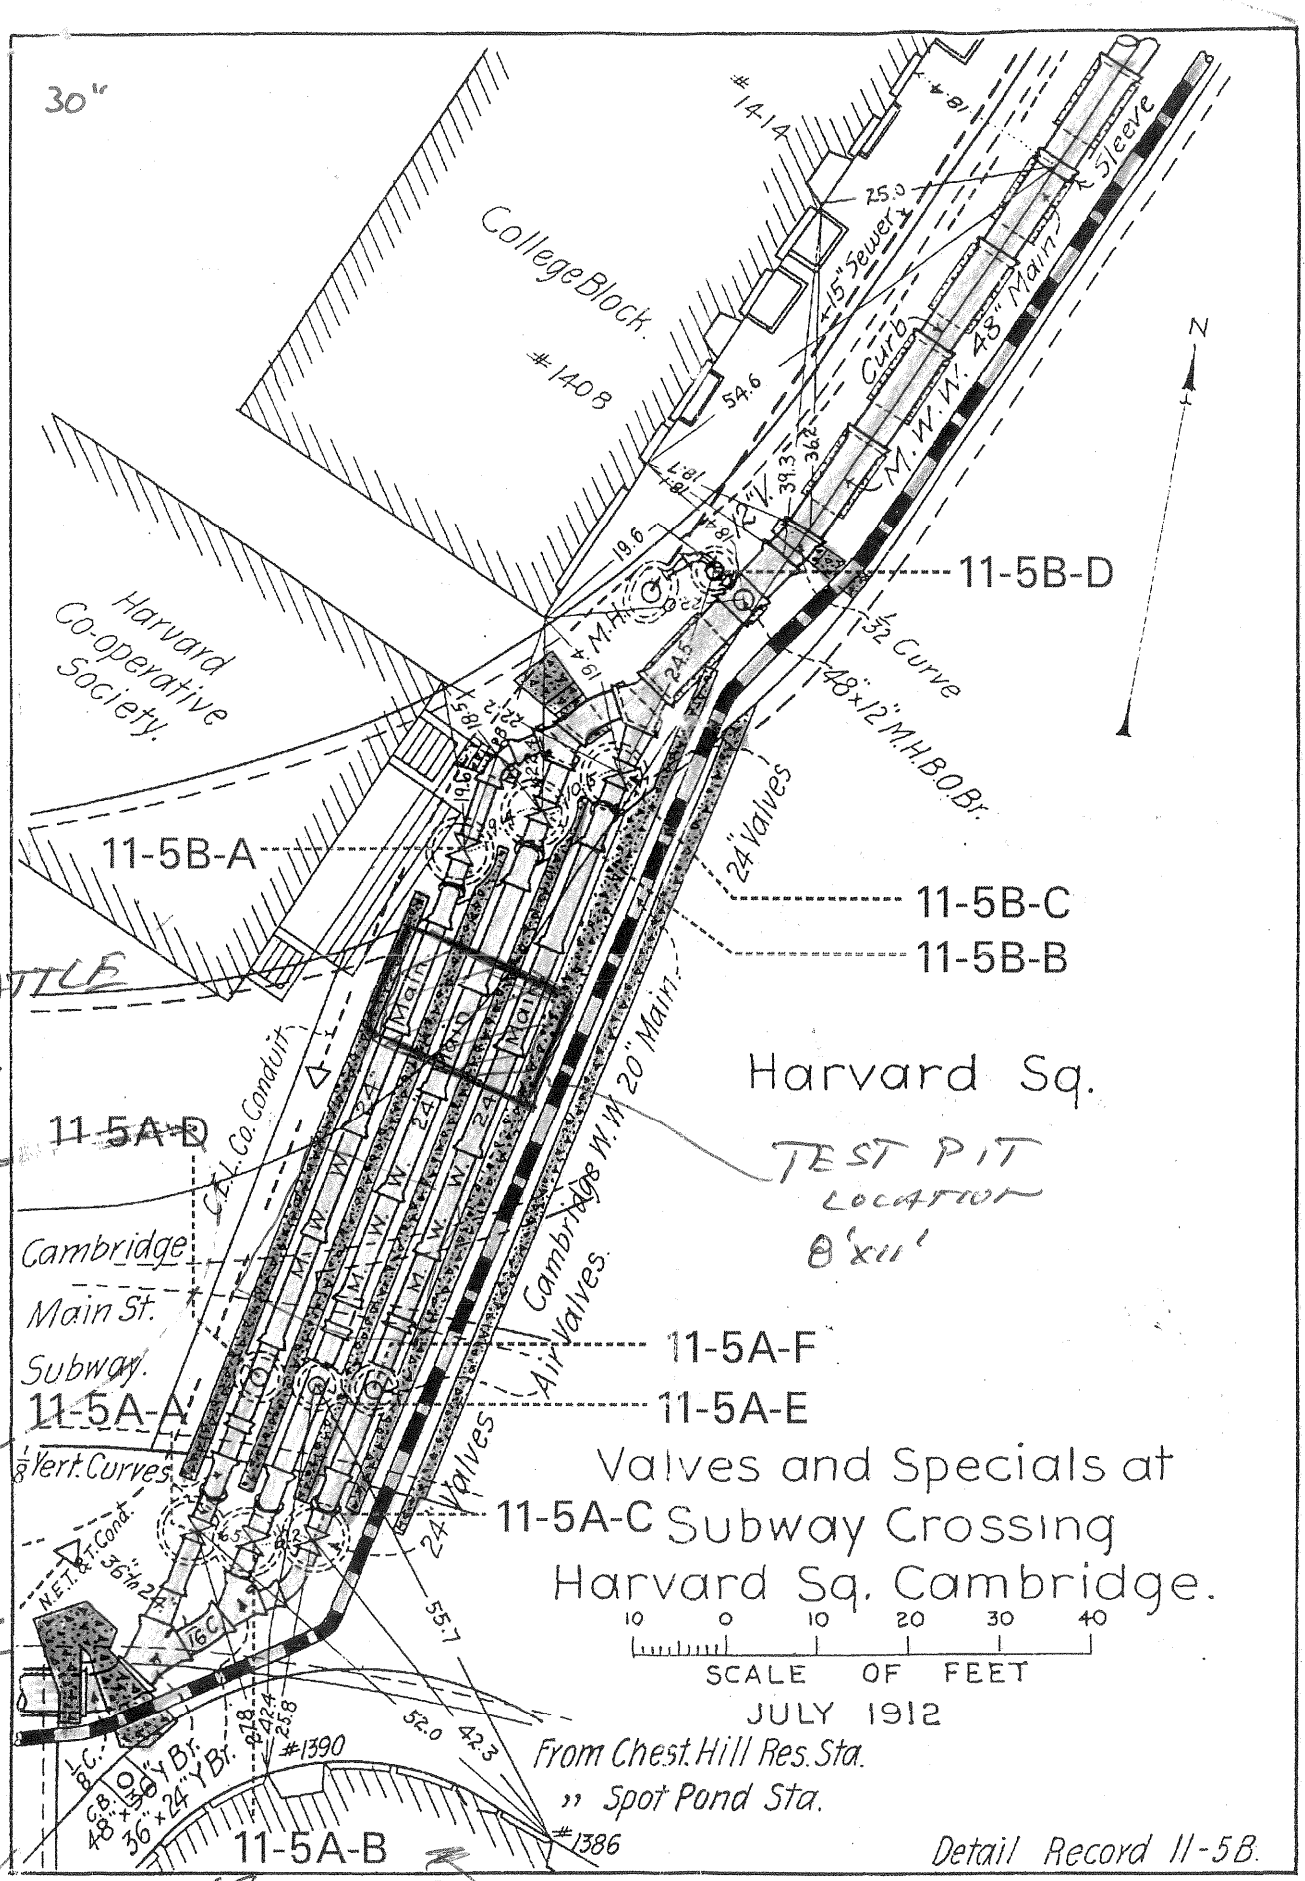

Section: 11 Date:- April 16, 1999

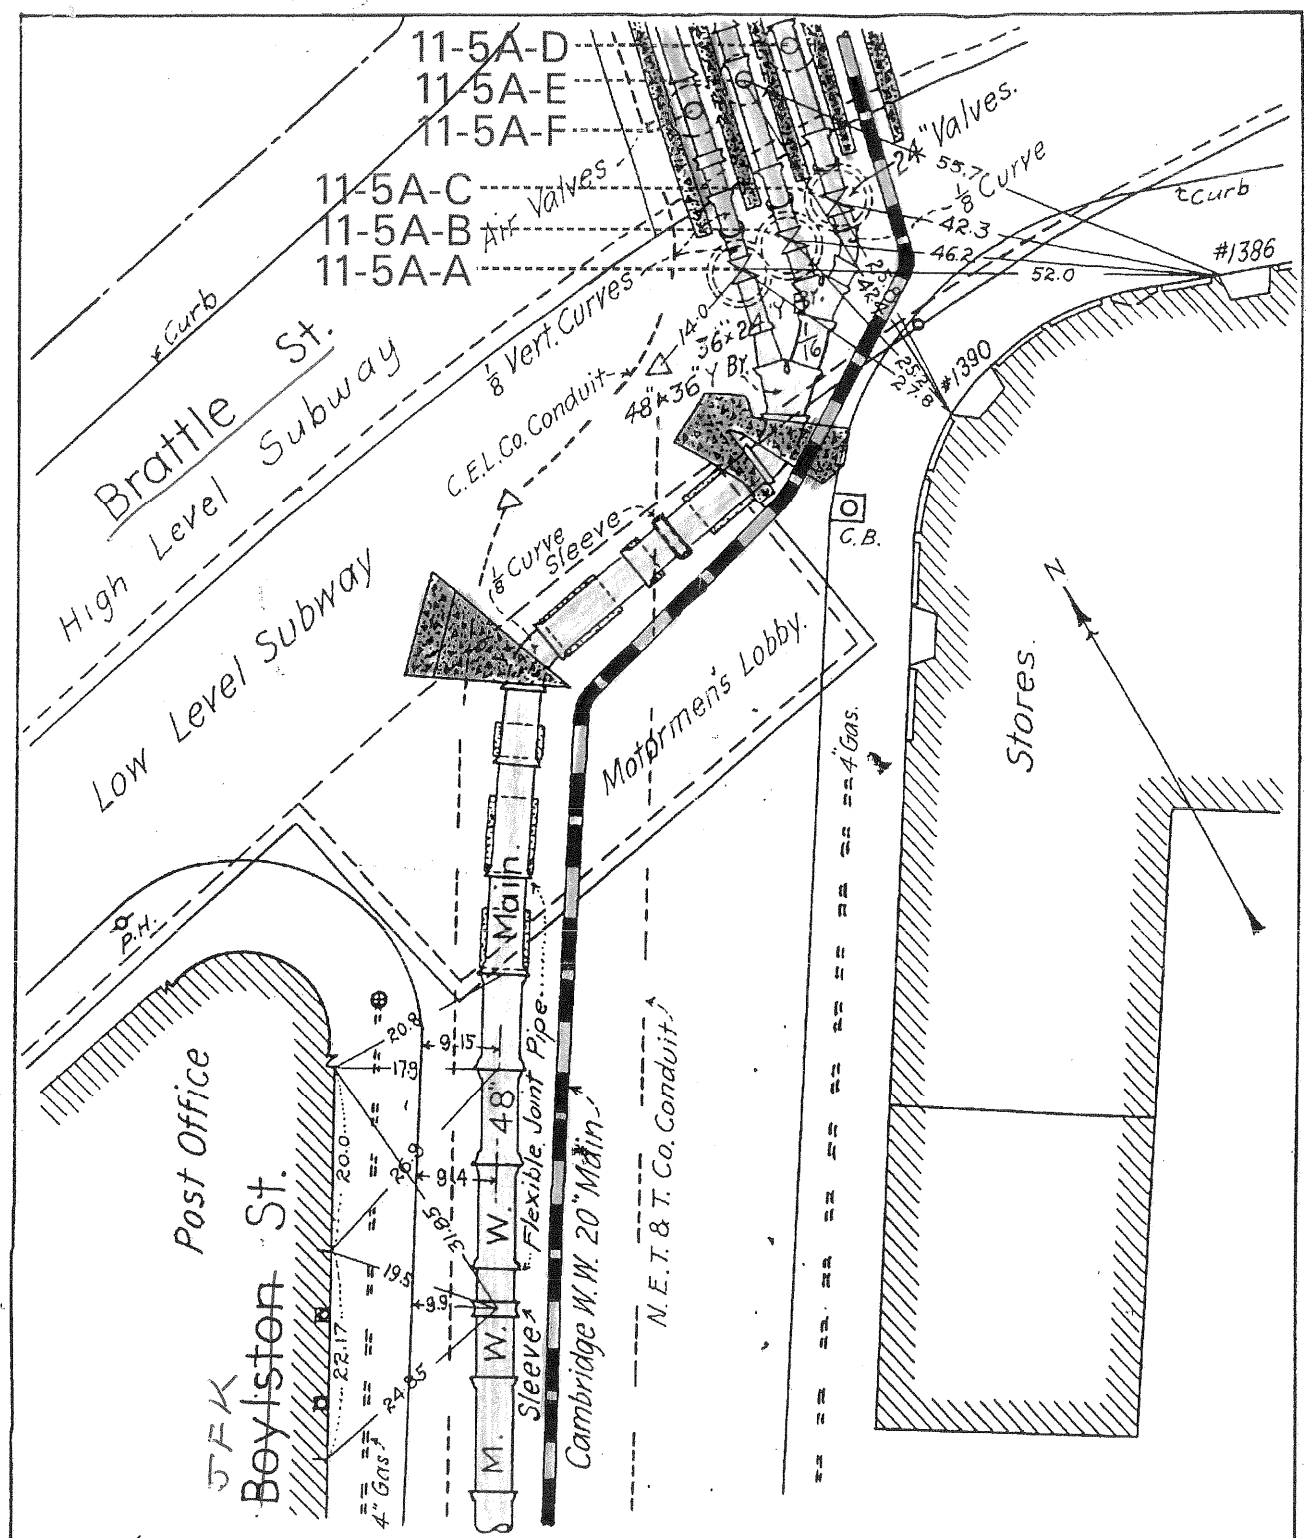

Flexible Joint Pipe, Valves and Specials.
Harvard Sq. & Boylston St. Cambridge.

10 0 10 20 30 40
SCALE OF FEET

From Chest. Hill Res. Sta.
" Spot Pond Sta.

JULY 1912

Detail Record 11-5A.