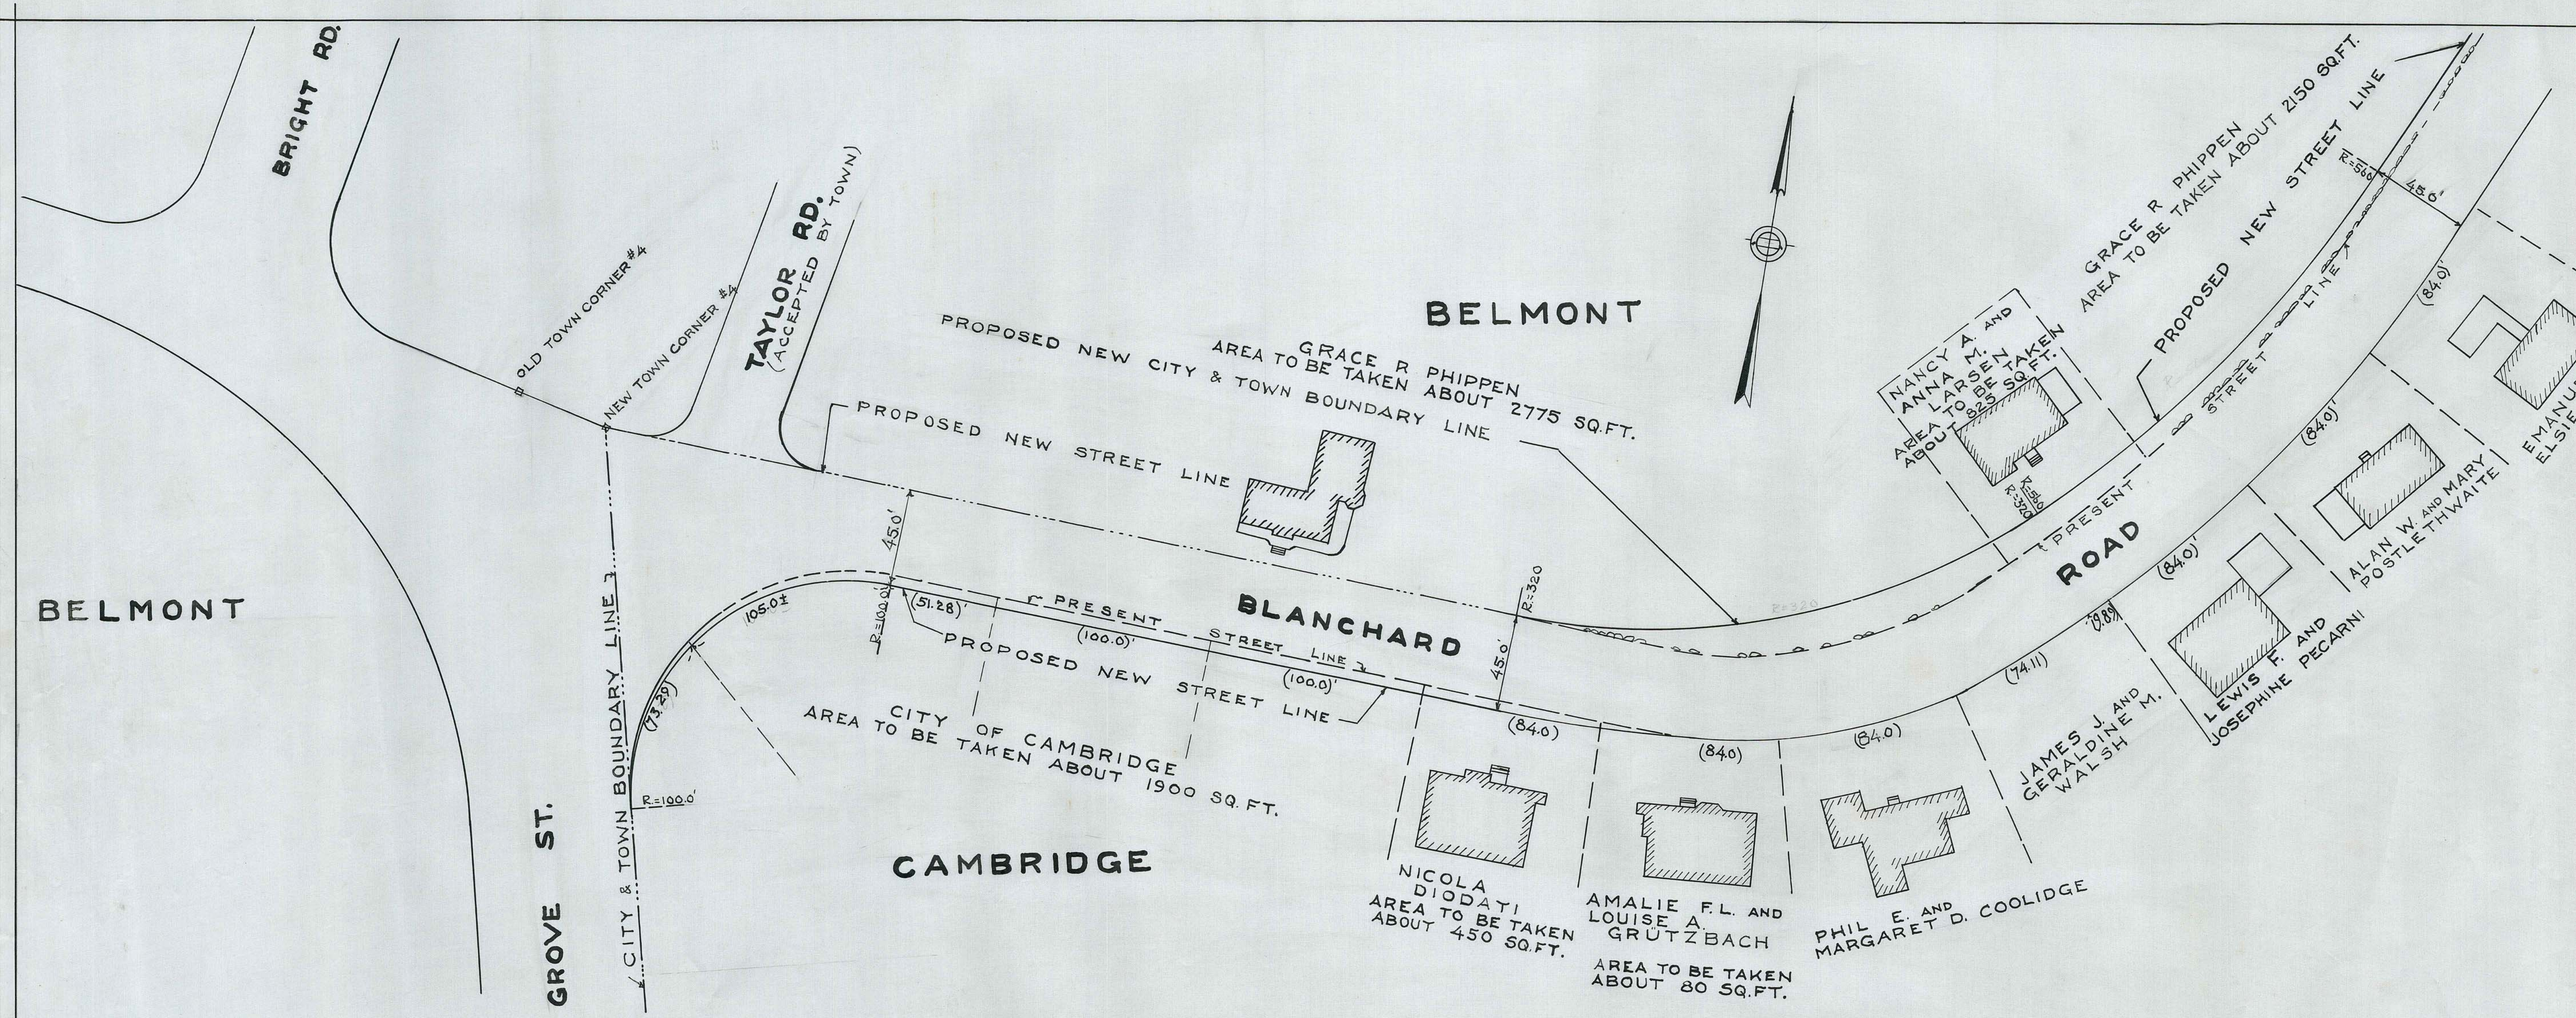

SCALE-1"=40'-0"
JANUARY 6, 1956

TAKING PLAN ~ PROPOSED WIDENING OF BLANCHARD ROAD BETWEEN GROVE ST., BELMONT AND CONCORD AVENUE, CAMBRIDGE, MASS.

SHEET Nº 1 OF 2 SHEETS

ACTING CITY EN

A

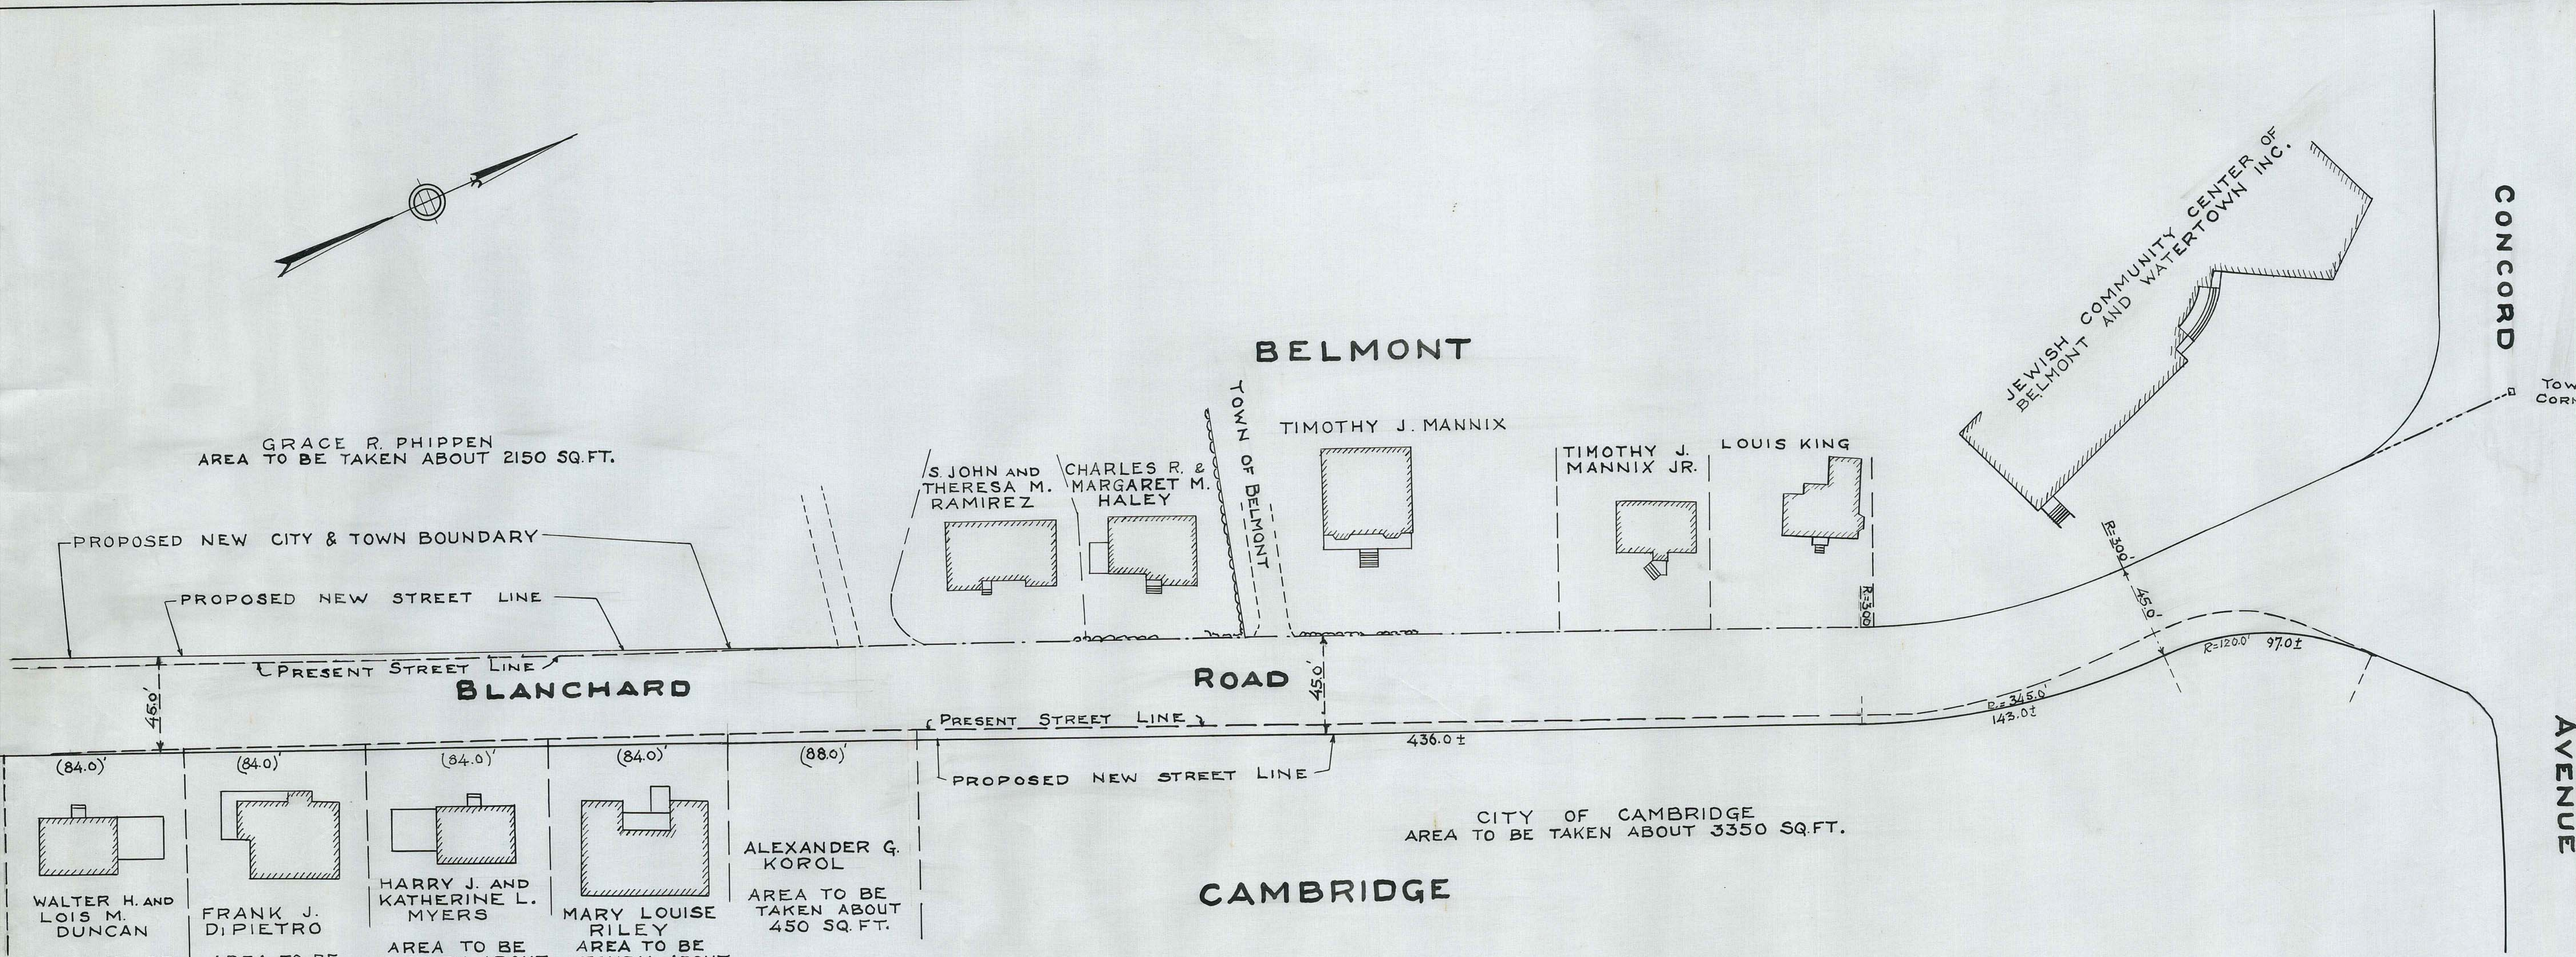

SCALE-1"=40'-0"
JANUARY 6, 1956

TAKING PLAN - PROPOSED WIDENING OF BLANCHARD ROAD BETWEEN GROVE ST., BELMONT AND CONCORD AVENUE, CAMBRIDGE, MASS.

SHEET Nº2 OF 2 SHEETS

ACTING CITY ENGI

A-

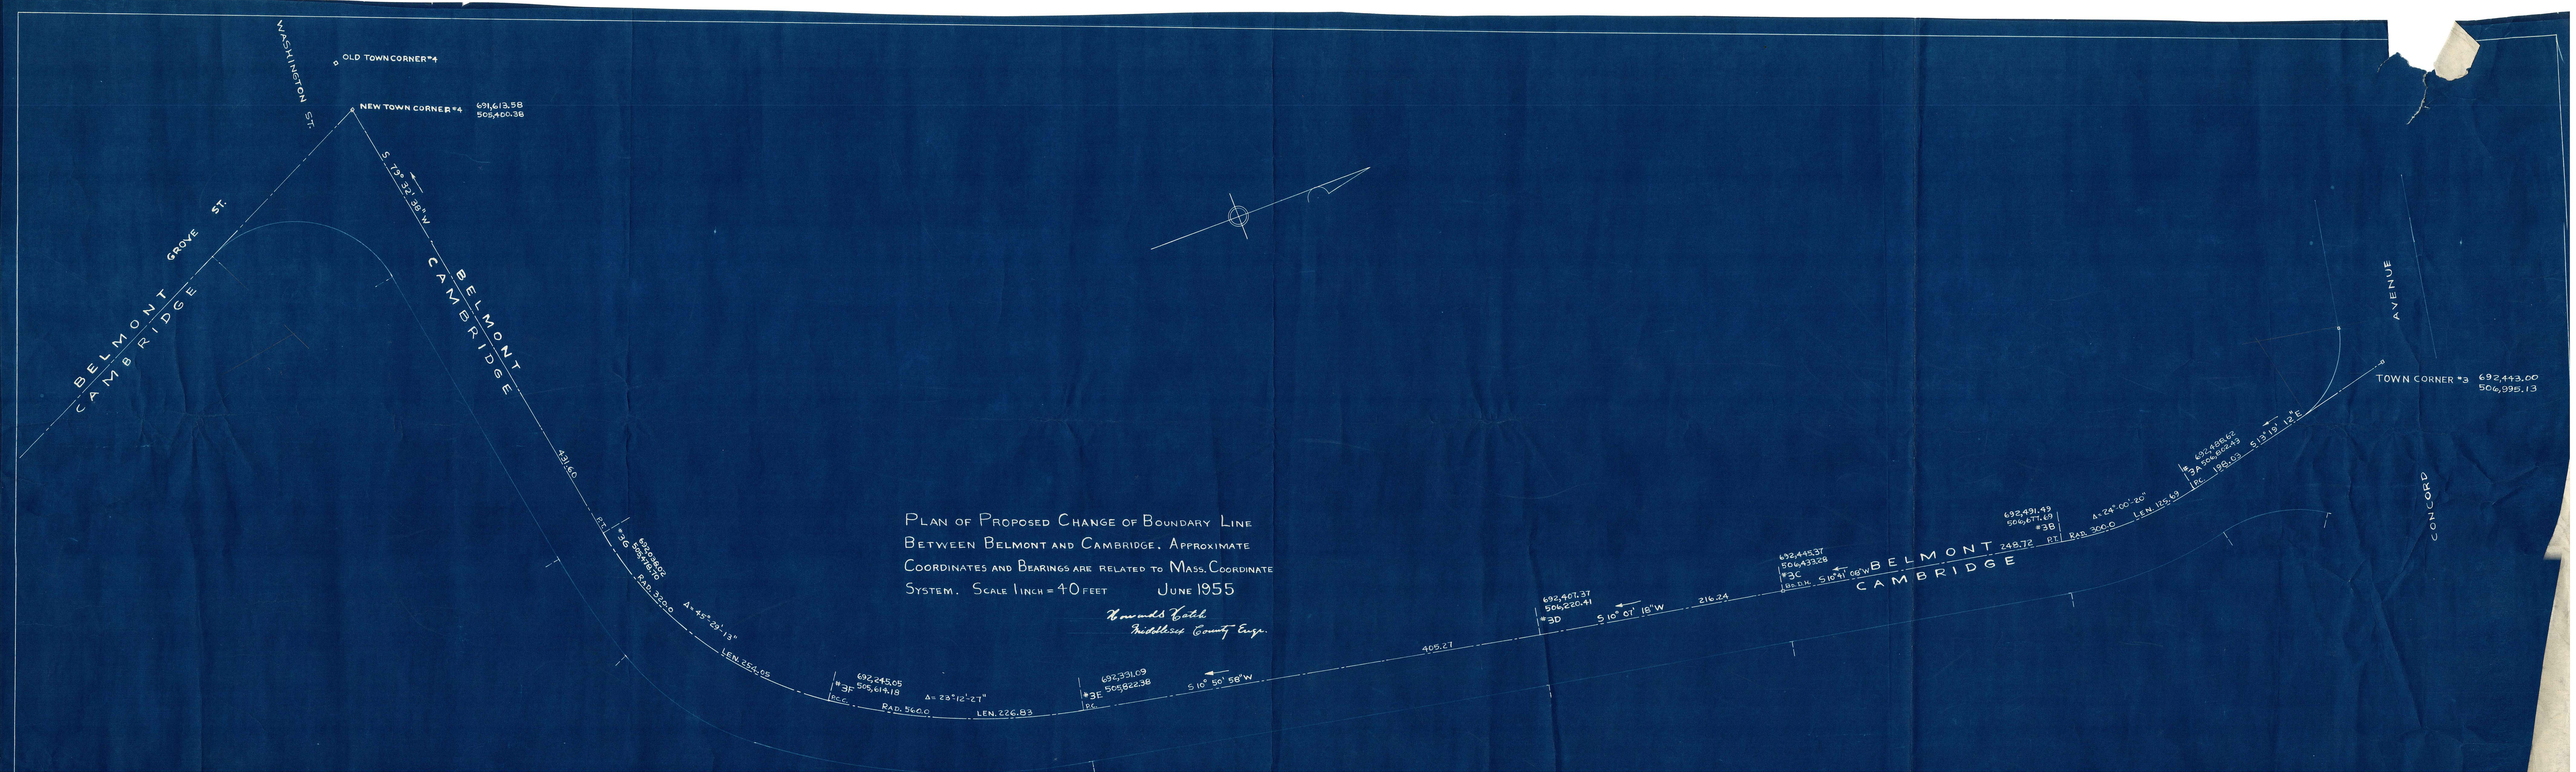
OLD TOWN CORNER #4
NEW TOWN CORNER #4
691,613.58
505,400.38
WASHINGTON ST.
BELMONT
CAMBRIDGE
GROVE ST.
BELMONT
CAMBRIDGE
S. 73° 32' 36" W.
439.60
RT.
#3G
692,092.92
505,988.70
R.P.
R.P.
R.P.

1" = 80'-0"

30 29 28 27 26 25 24 23 22 21 20 19

R=400

A

B

C

D