11684 C-1

CONDOMINIUM

MODIFICATION PLAN OF LAND IN CAMBRIDGE

John F. Hennessy, Surveyor

June 27, 1977

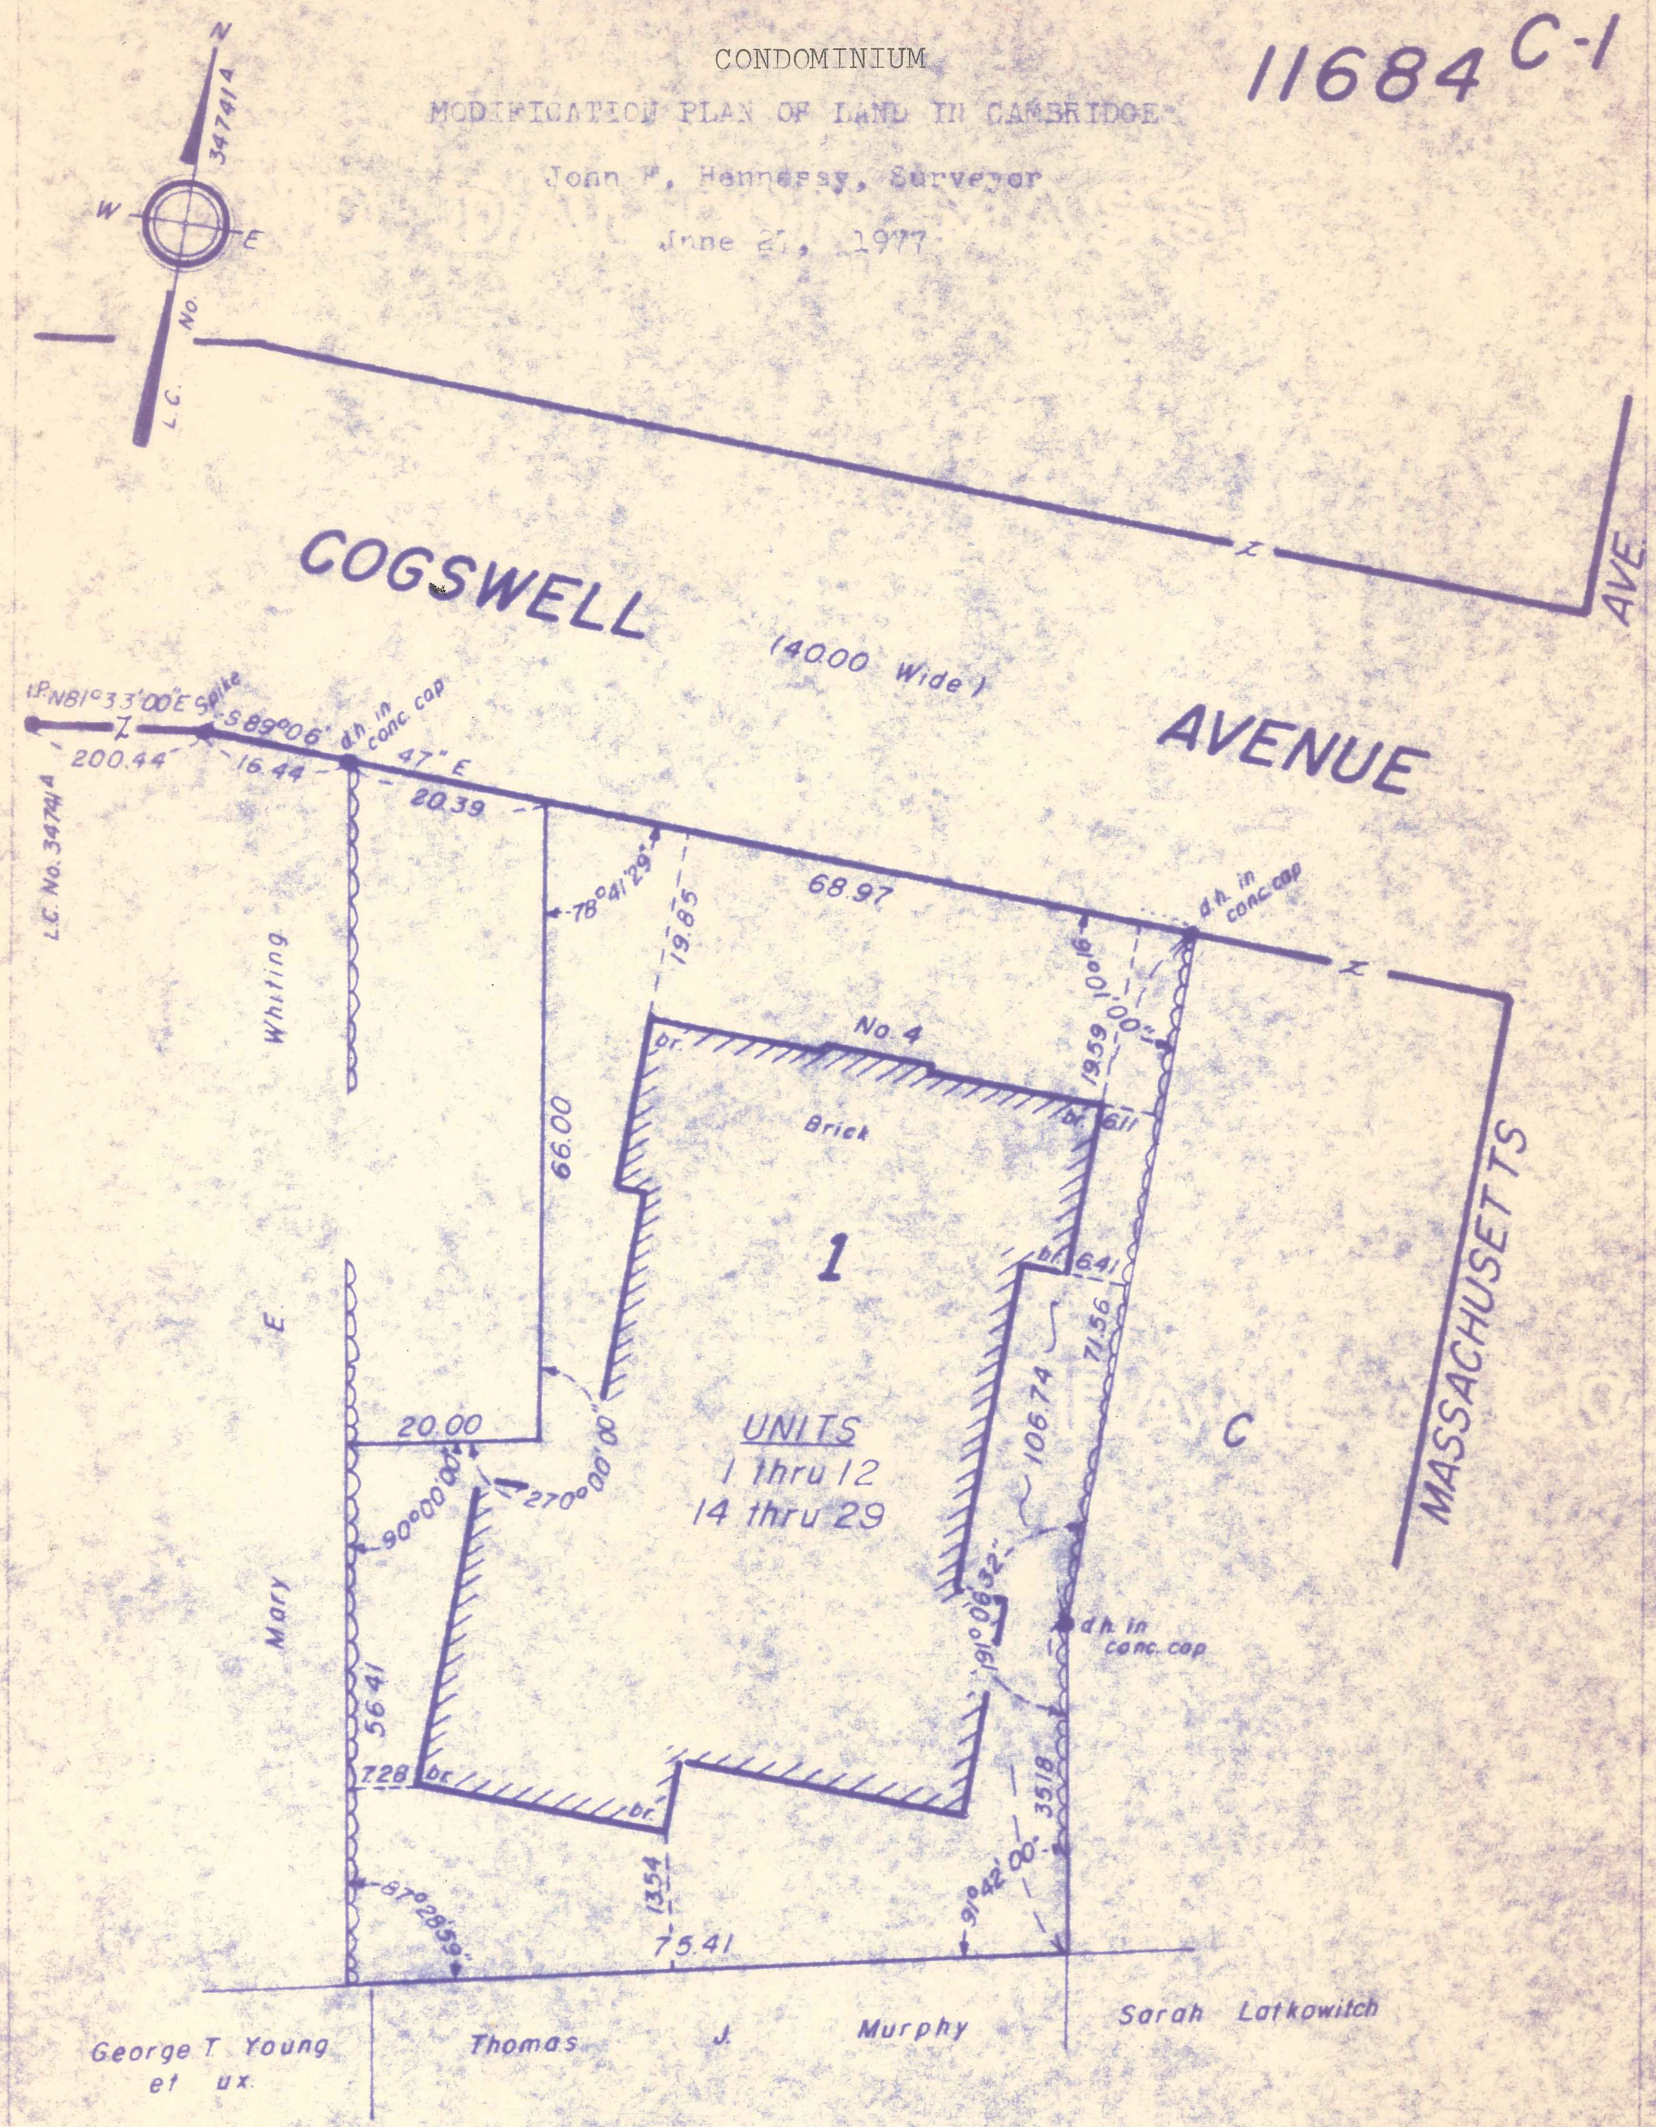

For more details and descriptions of the units hereon see plans and deeds on file in the registered land section of the Registry of Deeds and noted on the Master Condominium Certificate issued referring to this plan

Modification of Lot D
Shown on Plan 11684B
Filed with Cert. of Title No. 25516
South Registry District of Middlesex County

By the Court

MARCH 12, 1979 Recorder

M.E.C.

Copy of part of plan filed in
LAND REGISTRATION OFFICE
MARCH 12, 1979
Scale of this plan 20 feet to an inch
R.L. Woodbury, Engineer for Court

Form LCE-D-2. 1500-4-78

141