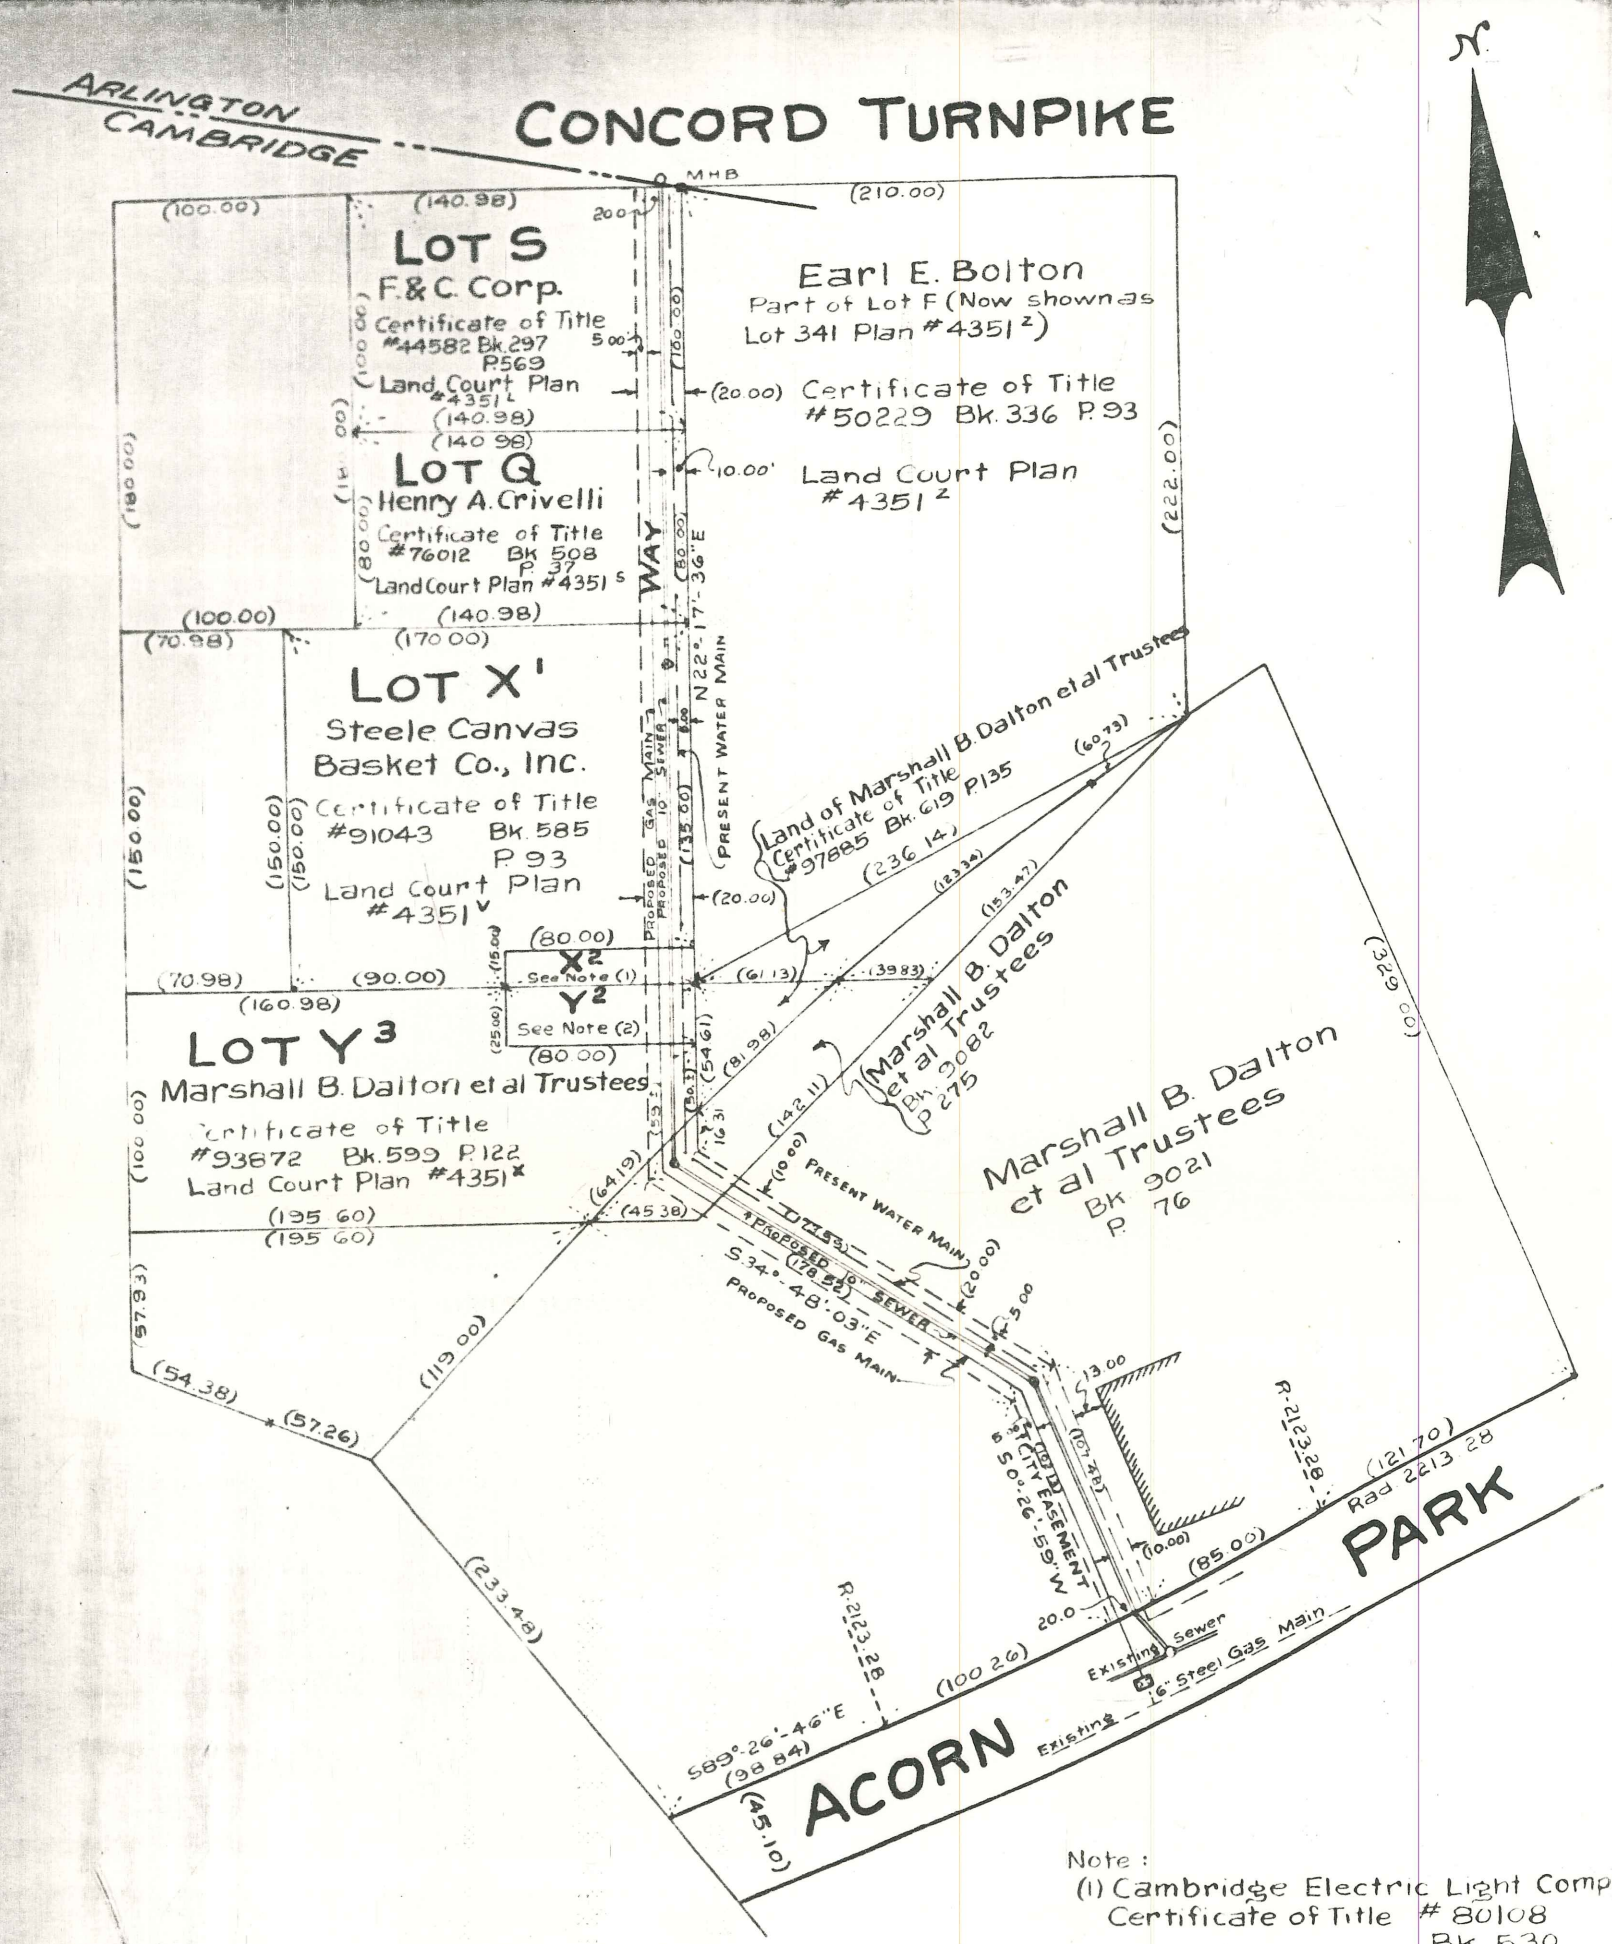

Note :

(1) Cambridge Electric Light Company
Certificate of Title #80108
Bk. 530
P 158

Land Court Plan
#4351 V

(2) Cambridge Electric Light Company
Certificate of Title #80109
Bk. 530
P 159

Land Court Plan
#4351 V

CAMBRIDGE GAS CO.			
Location of Gas Main Easement In Private Lands in West Cambridge			
CITY OF CAMBRIDGE			
Drawn F.H.K.	Date 7-29-59	Ch'kd R.C.G.	Appr. R.C.G.
Scale 1"=40'		Drawing No. D59.3	Rev.

(Original on file.)
(Scale of this plan: 1in. = 80ft.)

Middlesex Registry of Deeds, So. Dist.
CAMBRIDGE, MASS.
Plan Number 1795 **of** 195
Rec'd November 18, 1959 **at** 4 h 44 m P.M.
with Easement
F. & C. Corp. et al
City of Cambridge
Recorded, Book 9501 **Page** 151

Attest Edmund P. Buckley **Register**